

Site Address



Hinckley and District Hospital
Mount Road
Hinckley
LE10 1AG



North

Key

Application Site Area:
4042.89 sq m
0.404 ha

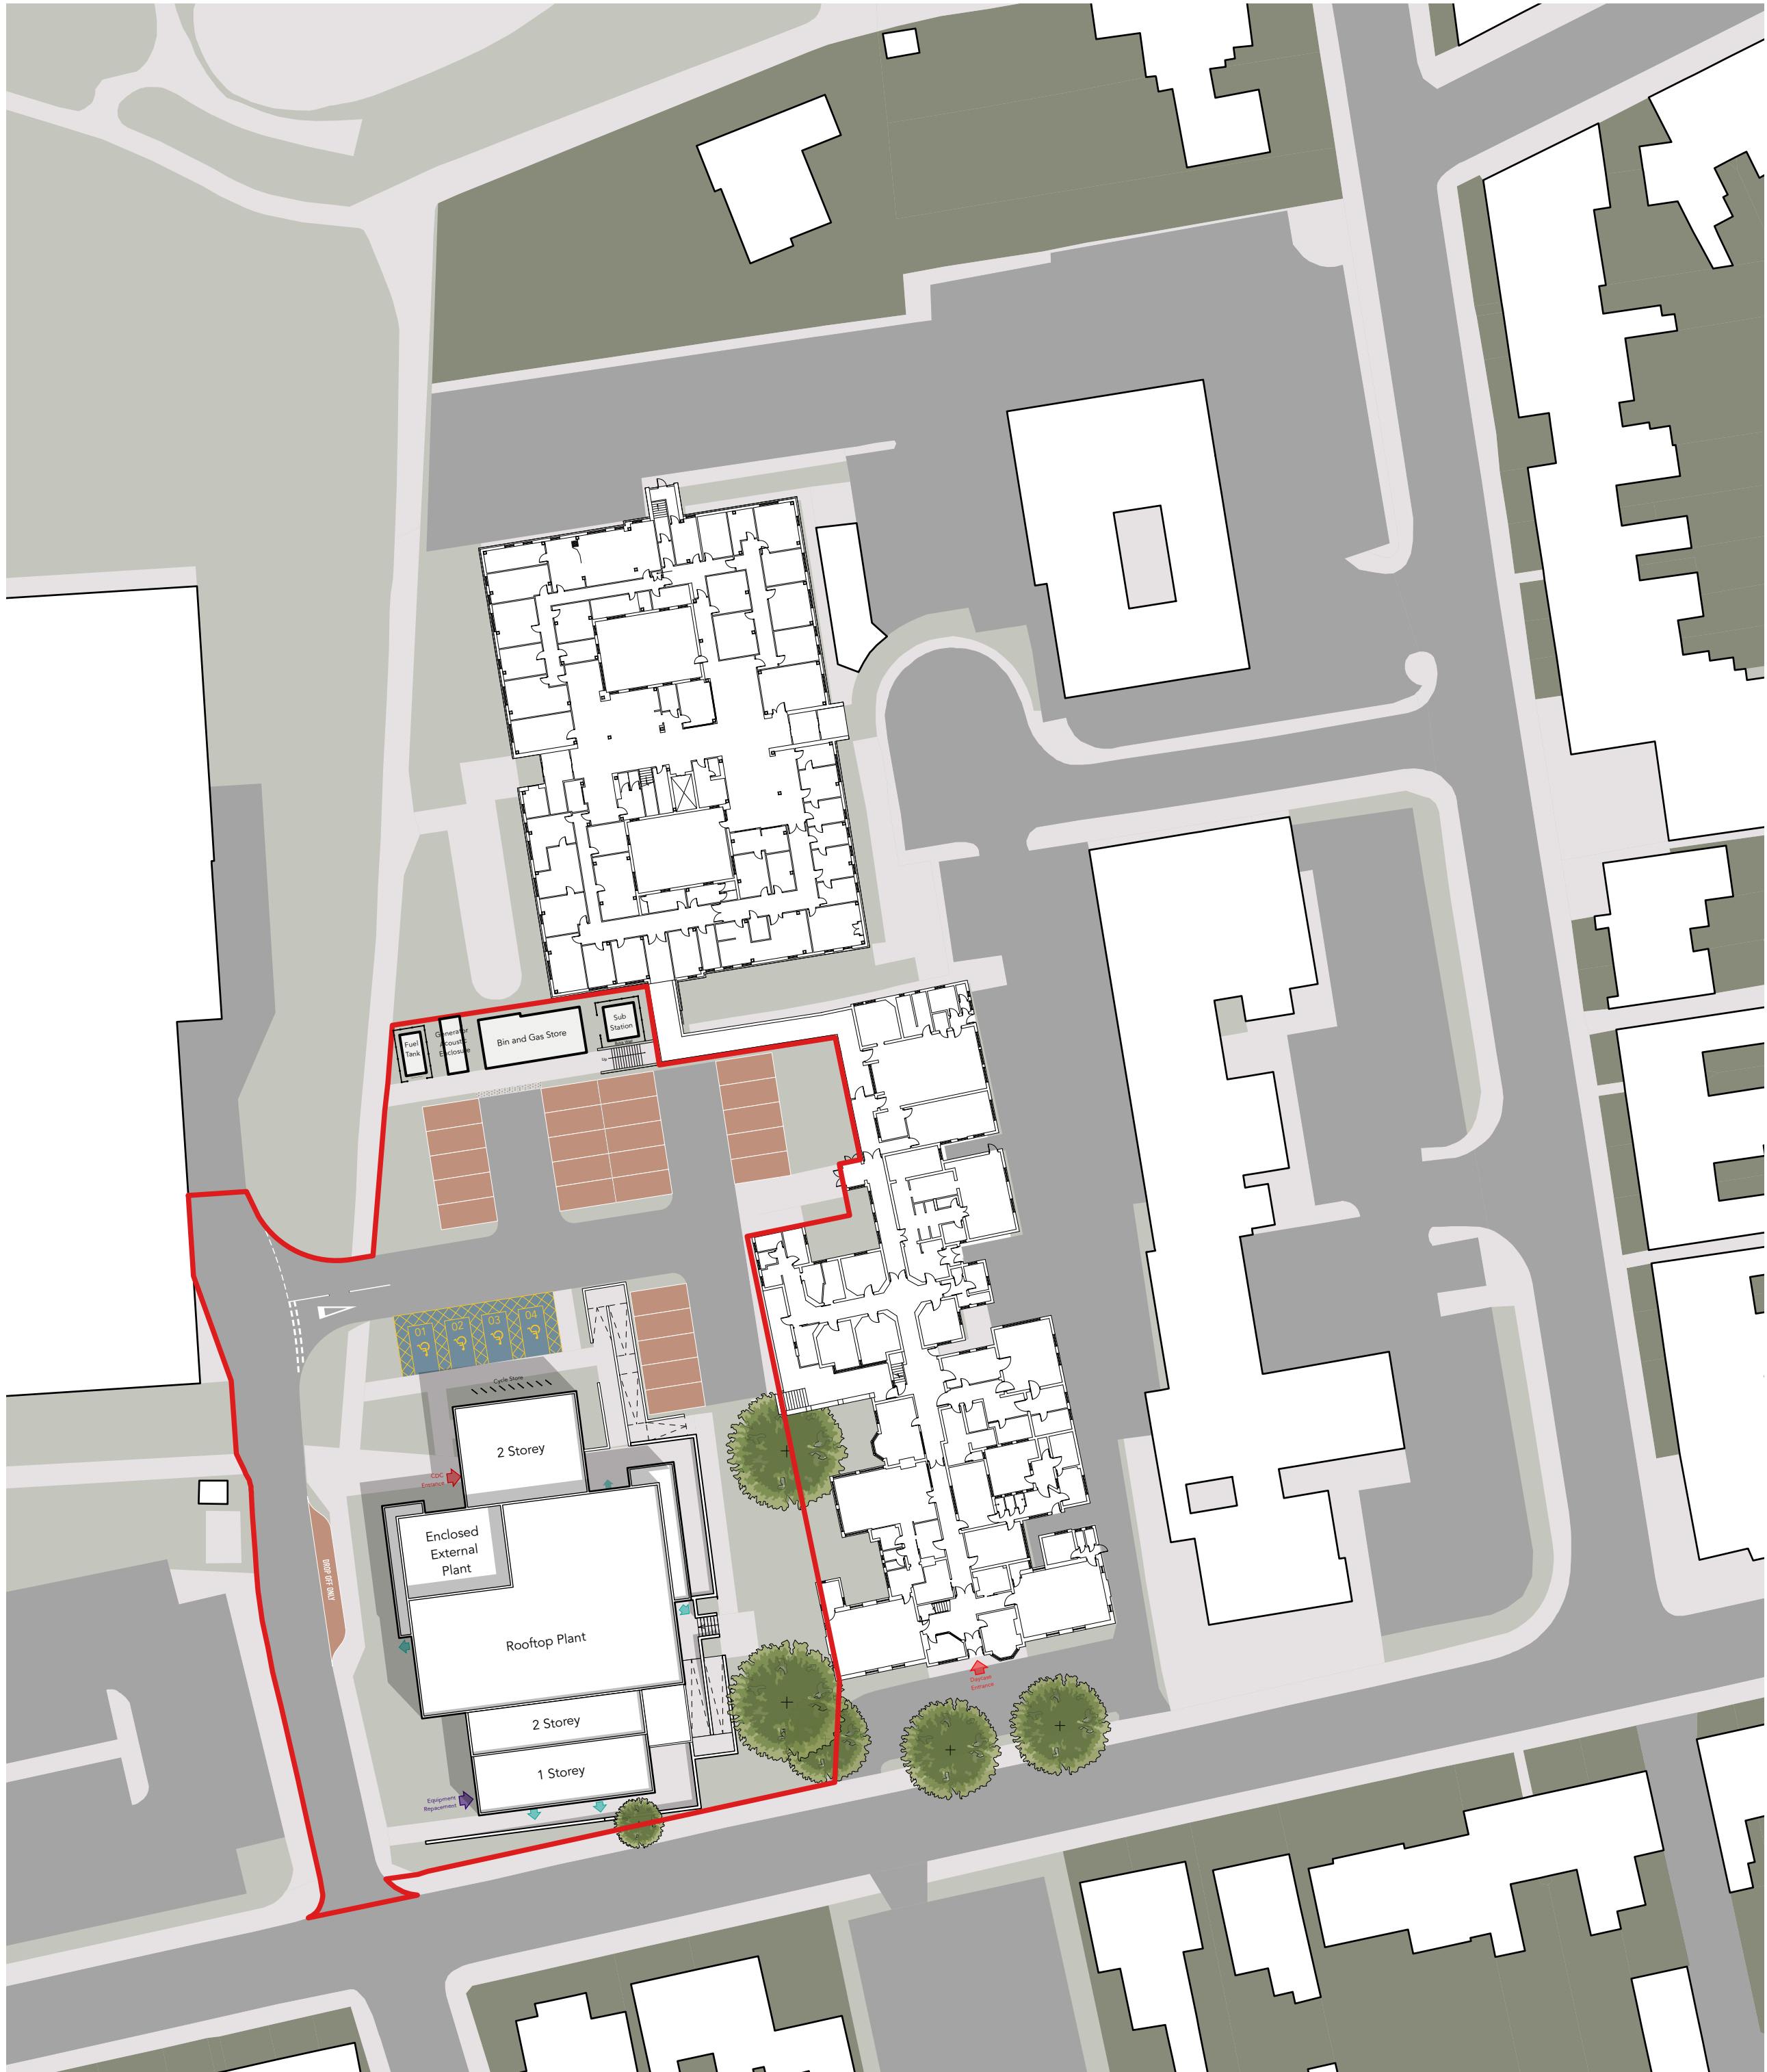 

Notes:

This drawing is to be read in conjunction with all other consultants engineers and specialist sub contractors drawings.
All items are to be cross referenced throughout design, tender & construction.

Any discrepancies whatsoever discovered must be reported to the Main Contractor or Contract Administrator (CA) as soon as they become apparent.

The Main Contractor is responsible for checking all dimensions prior to commencement of work.

All structure shown on these drawings is based on structural philosophy & is to be fully designed, detailed & dimensioned by 'Others'. Refer to Structural Engineers plans for current structural design.

All drawings are to be read in conjunction with project specific NBS (national building specification)

P08	24/11/2023	Adjoining land omitted.	HKS
P07	22/11/2023	Bin stores and generator located.	HKS
P06	12/07/2023	Building layout updated in line with latest plans	BCP

Rev	Date	Revision Details	Author
-----	------	------------------	--------

Status	Purpose For Issue
--------	-------------------

S0 | Initial Issue

 The Design Buro (Coventry) Ltd
5 Euston Place,
Leamington Spa,
Warwickshire,
CV32 4LN

01788 555350
www.thedesignburo.co.uk

Client NHS Property Services

Job | Hinckley CDC & Endoscopy

Title	Proposed Site Plan
--------------	--------------------

Drawn	Date	Checked	Date
BCP	Feb 2023	MH	Feb 2023

Scale:Size 1:500 © A2

Drawing Number	Revision
----------------	----------

1782-DBC-ZZ-00-DR-A-0100 | P08

The copyright of this drawing is vested in the Architect/ Designer and must not be copied or reproduced without his written consent. Figured dimensions only to be taken from this drawing. All contractors and / or specialists must visit the site and be responsible for taking and checking all dimensions relative to this work.