



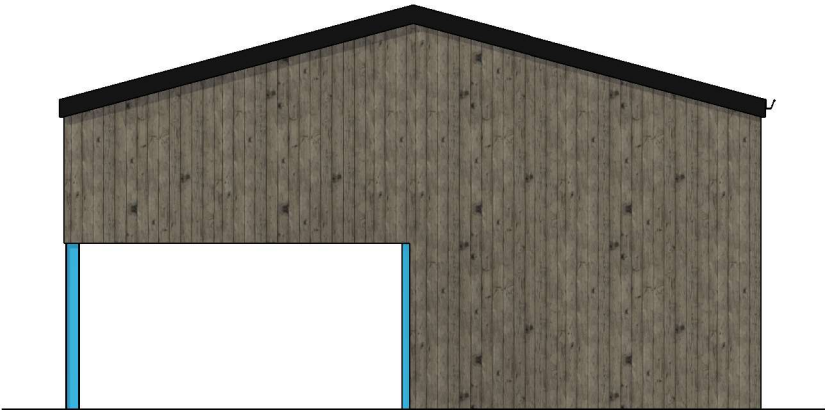


Front Elevation

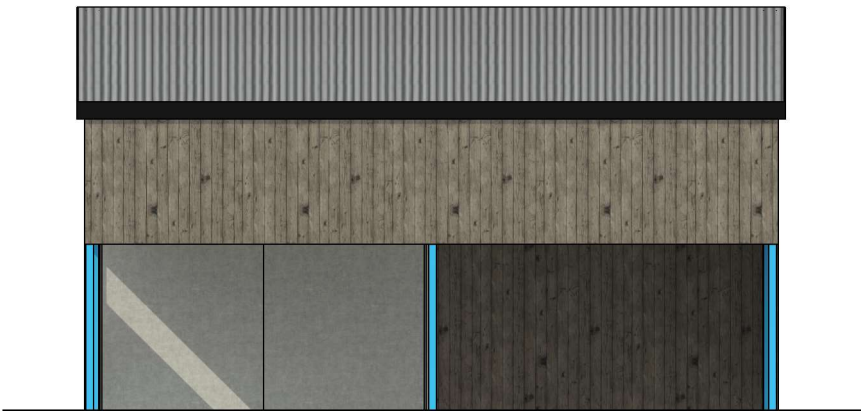


Side Elevation



Rear Elevation

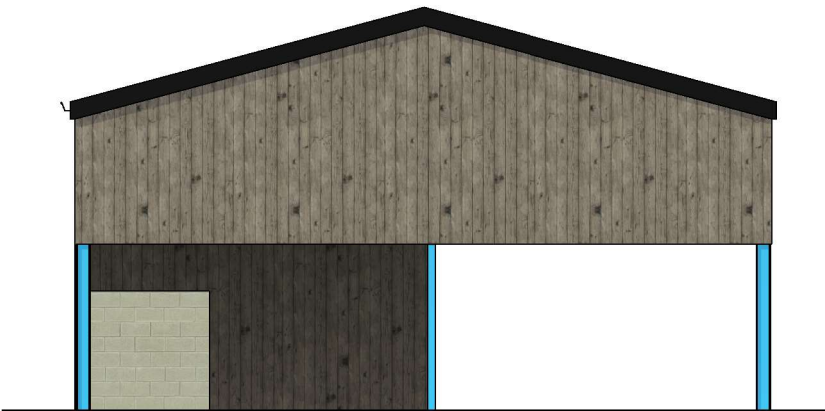

Side Elevation

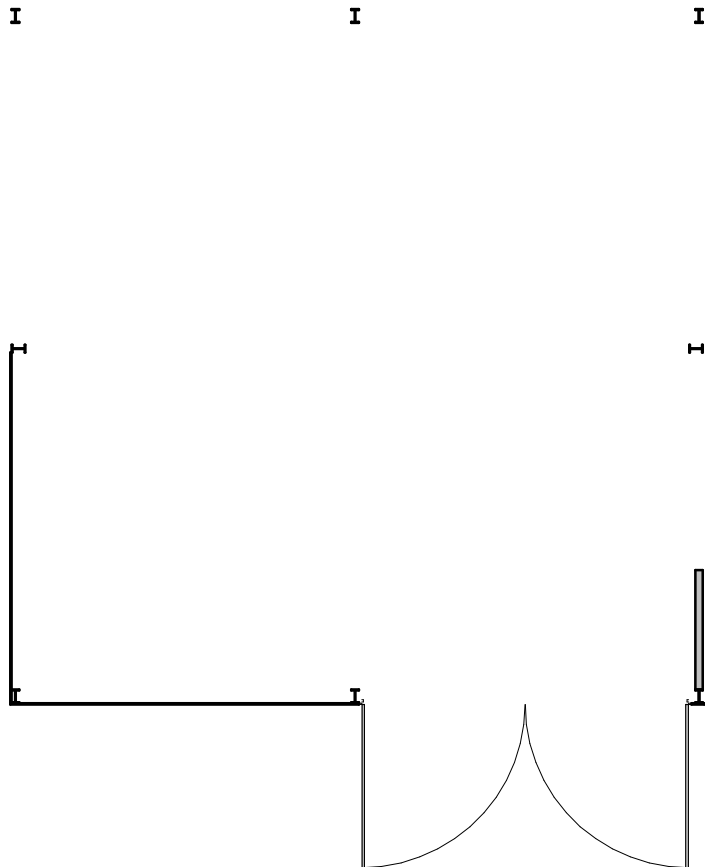

Ground Floor Plan

HAYWARD
architects

19 Station Road
Hinckley
Leicestershire
LE10 1AW

Tel: 01455 635 665
www.haywardarchitects.co.uk

Client Knott		
Project Barn Conversion The Park Market Bosworth		
Drawing Existing - Barn 1		
Scale 1:100		Sheet A3
Date August 2024	Author MO	Checked by JET
Job No. 24/64	Drawing No. 01	
Drawing Status Survey		

THE COPYRIGHT OF THIS DRAWING IS VESTED IN HAYWARD ARCHITECTS LTD.
REPRODUCTION IN ANY FORM, EITHER IN WHOLE OR IN PART IS FORBIDDEN
WITHOUT THE PRIOR WRITTEN PERMISSION
OF THE COPYRIGHT HOLDER. DO NOT SCALE FROM DRAWING AND ONLY
FIGURED DIMENSIONS ARE TO BE USED