


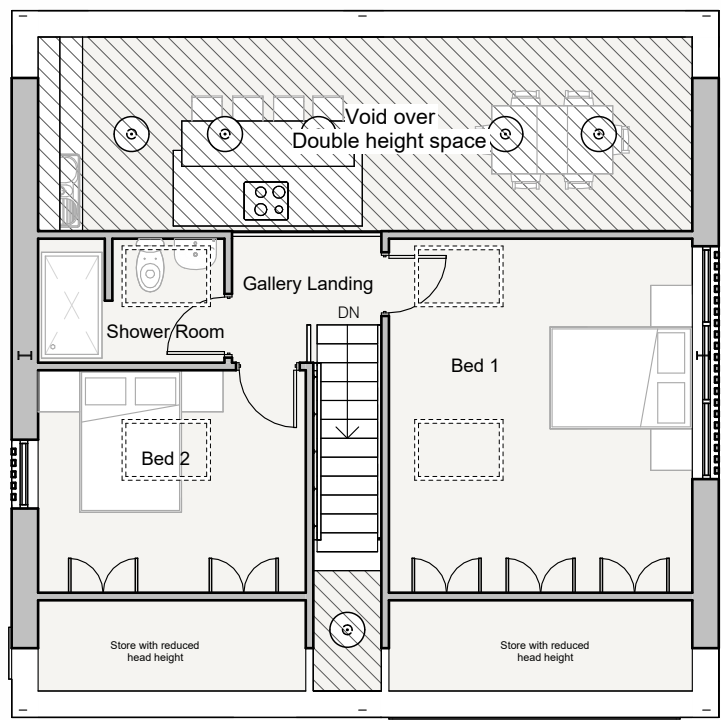


First Floor Plan




Proposed Front Elevation



Proposed Side Elevation

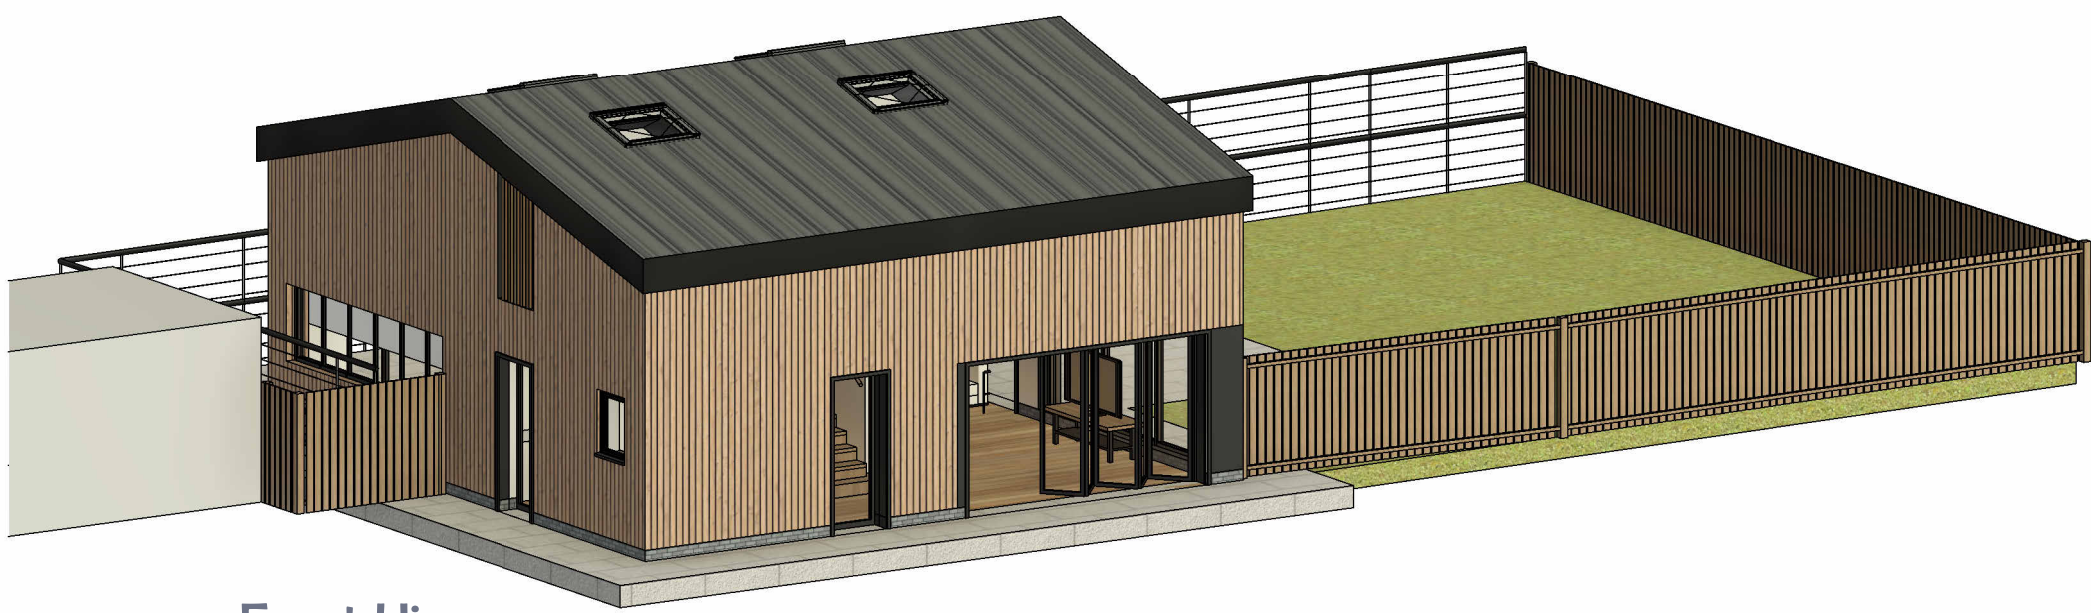

Front View

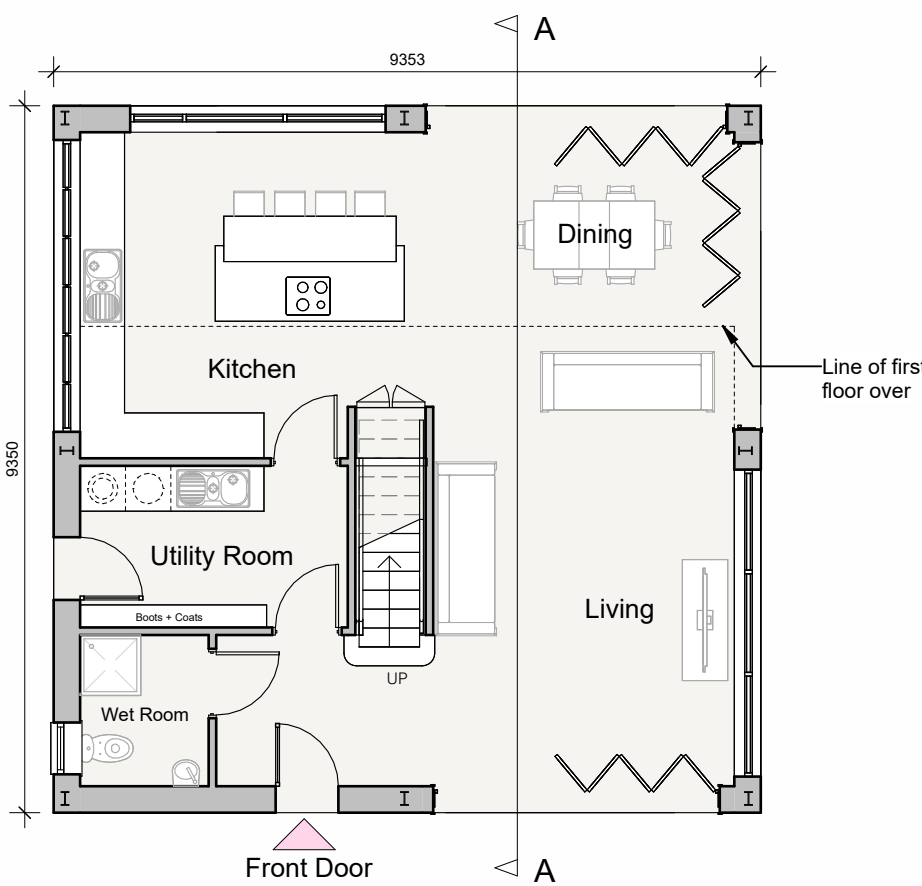


Ground Floor Plan




Proposed Rear Elevation




Proposed Side Elevation

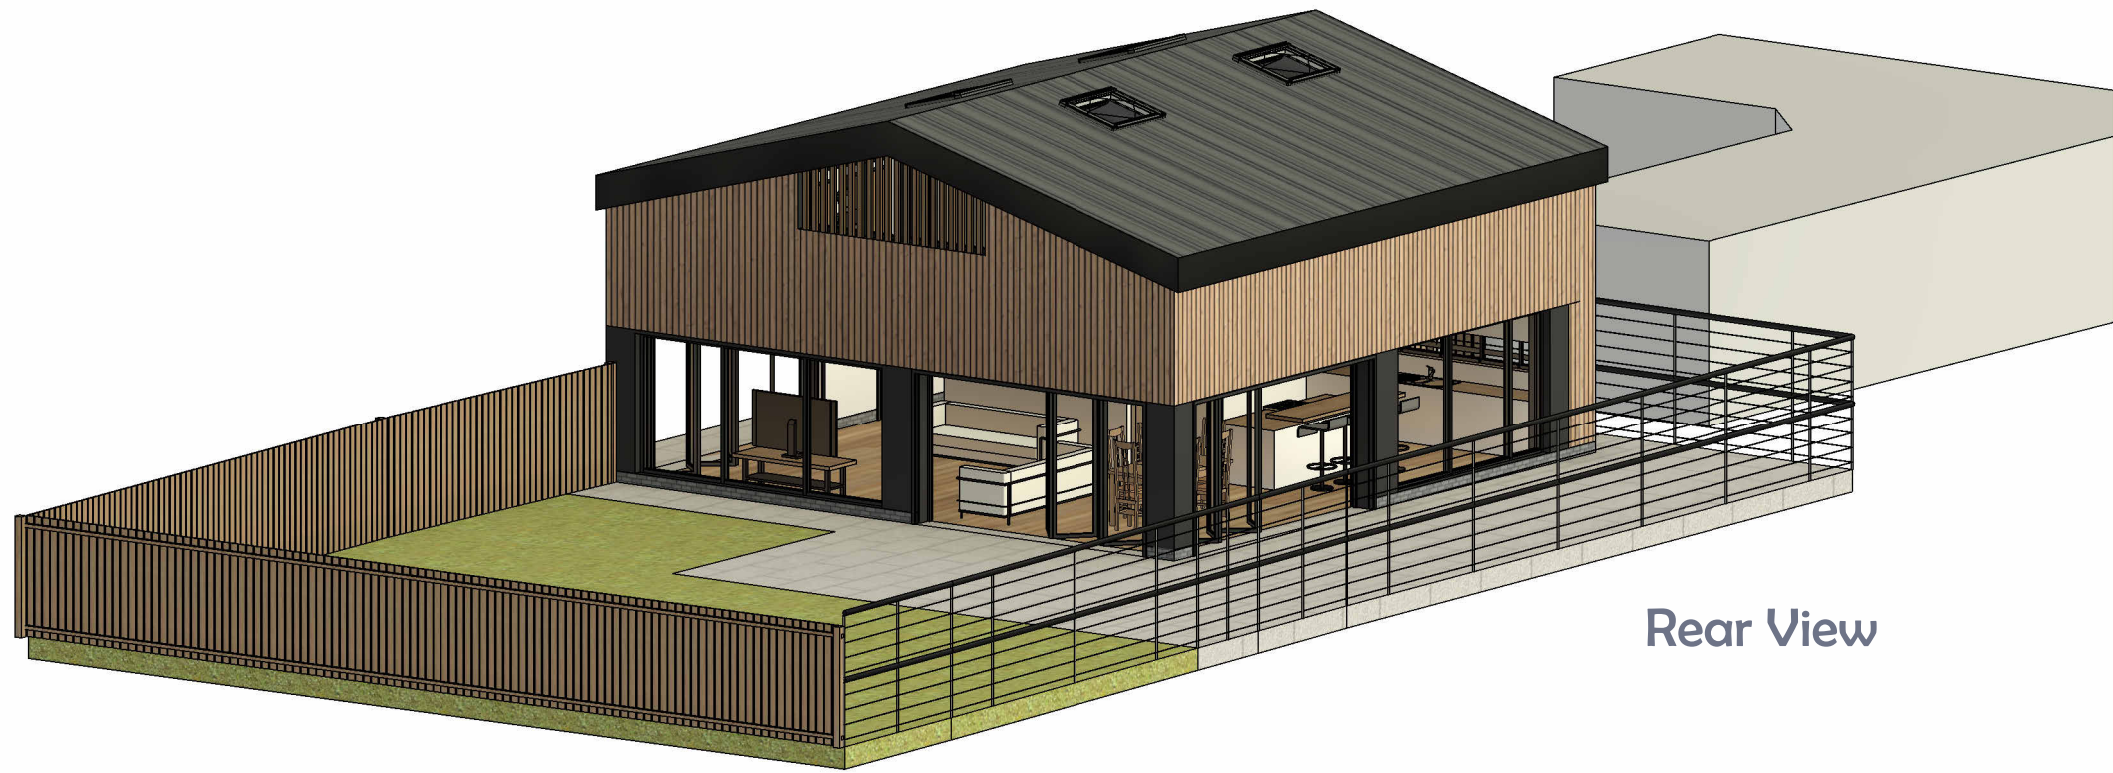


Rear View

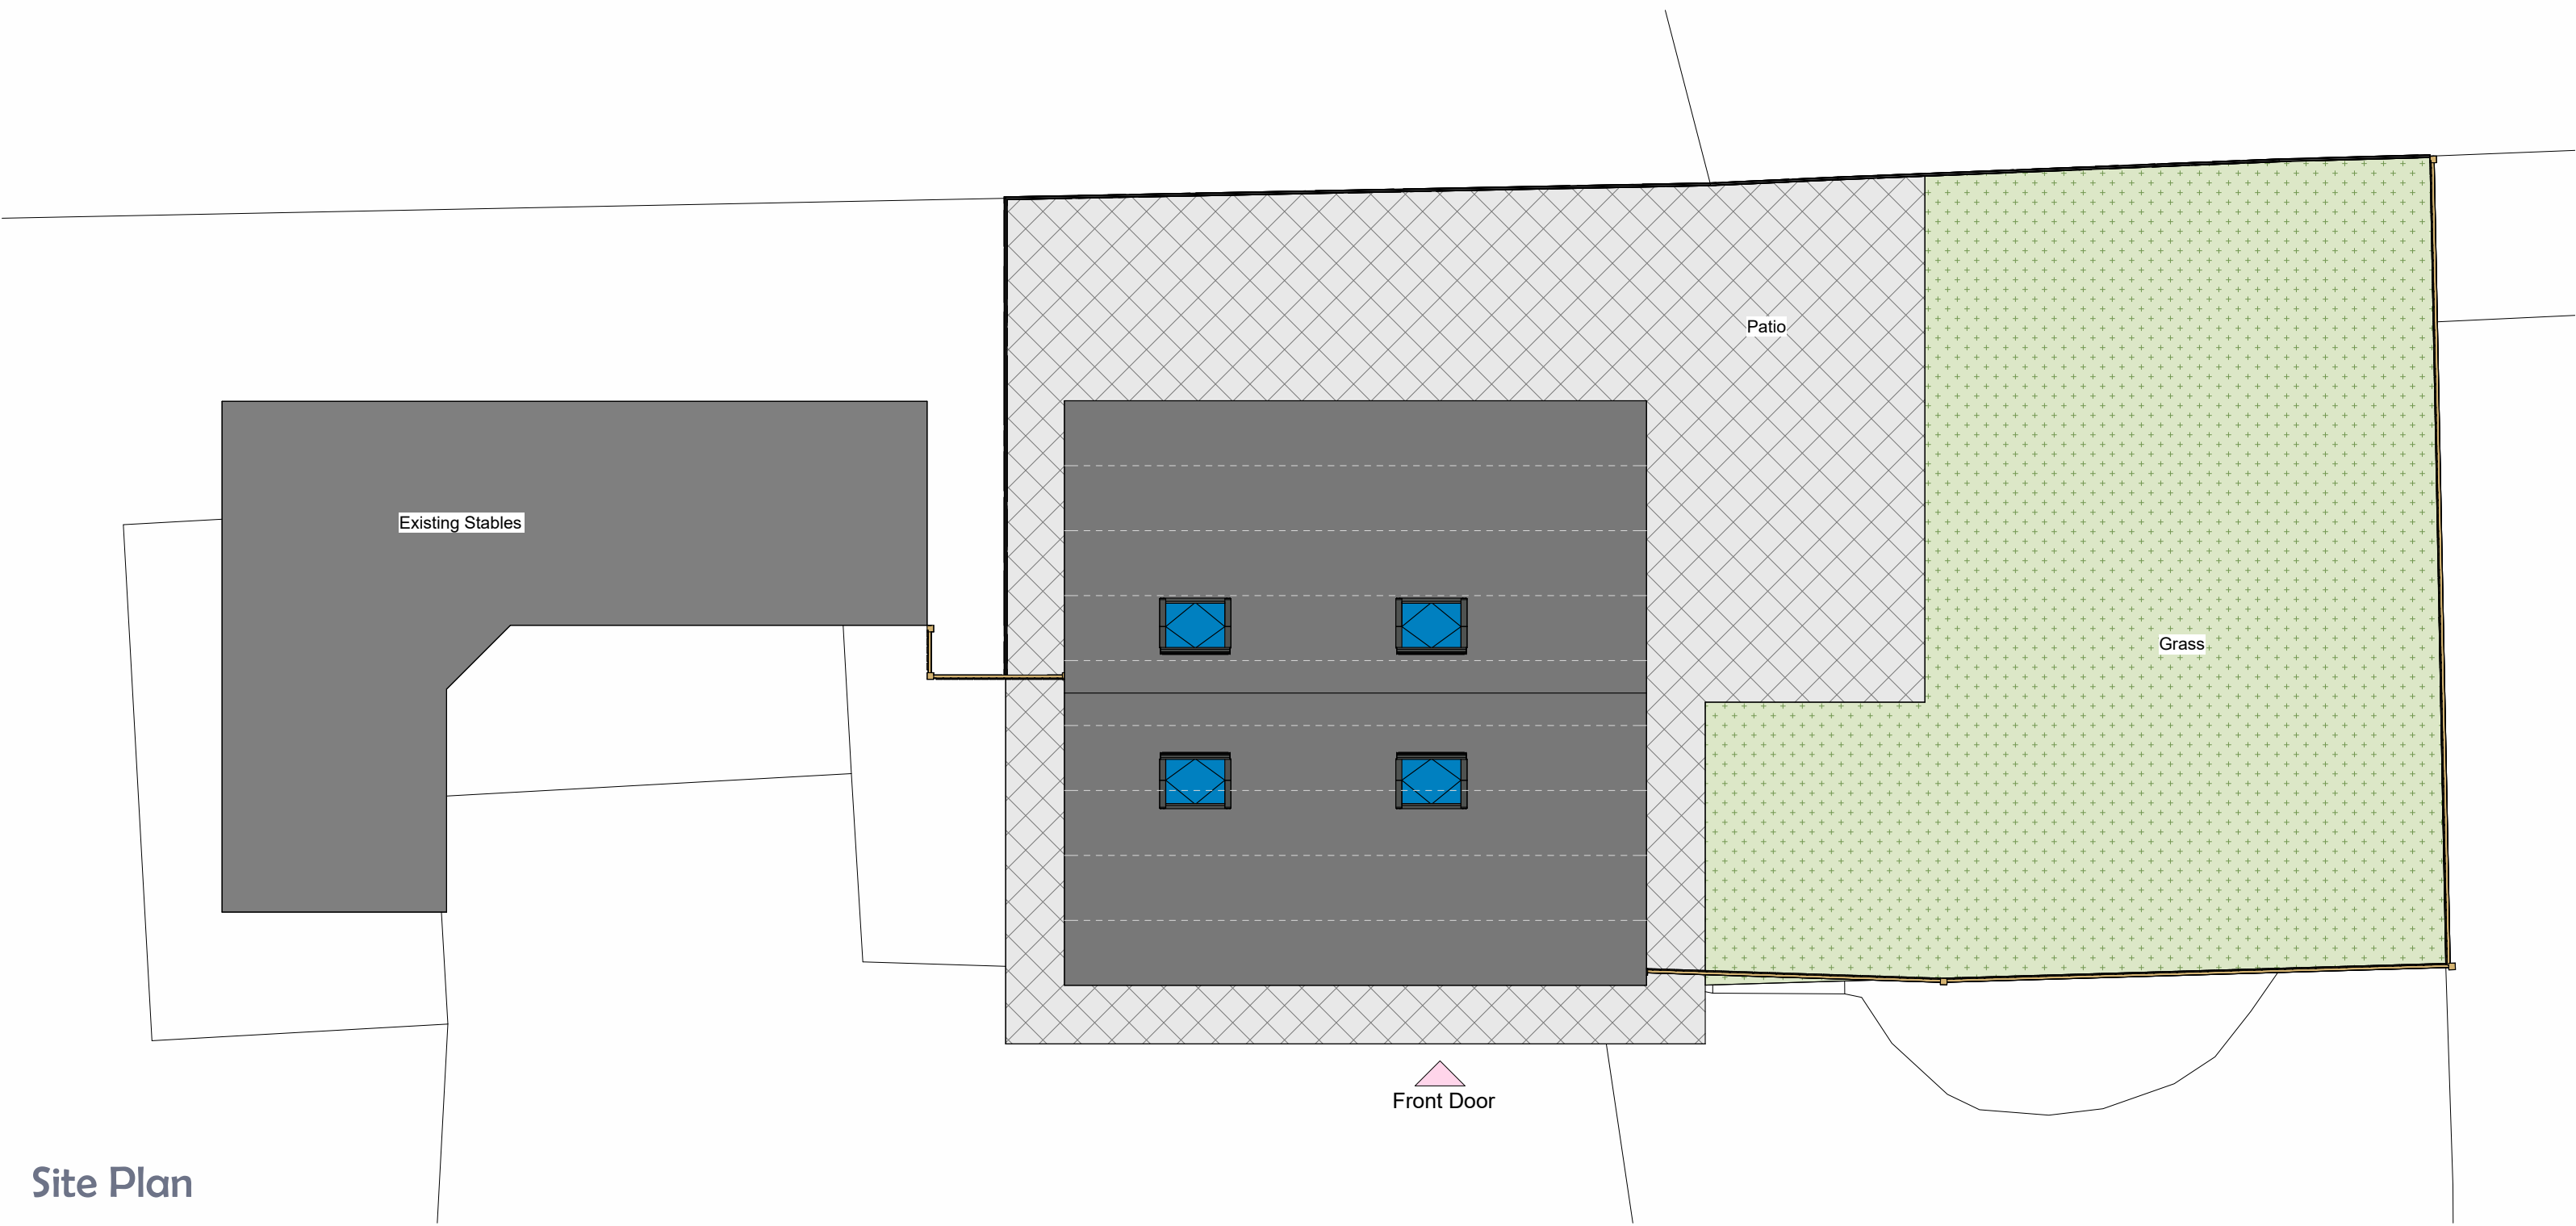


Site Plan

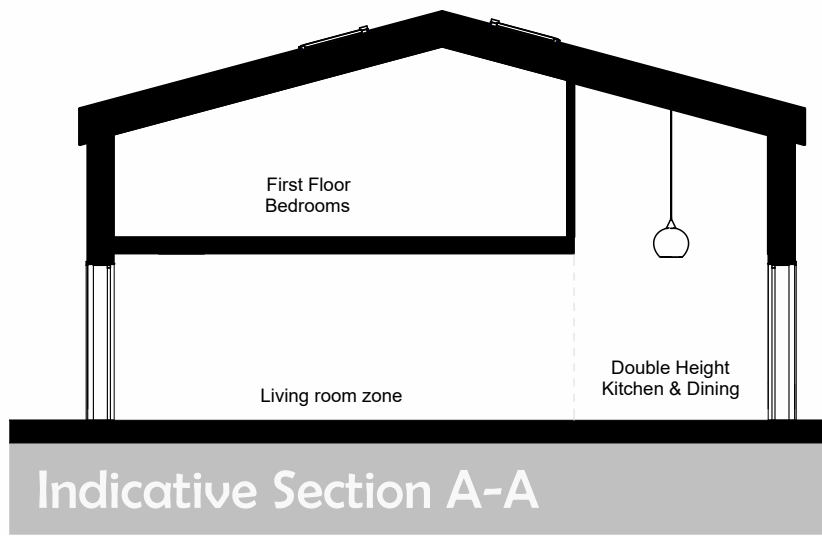


Indicative Section A-A

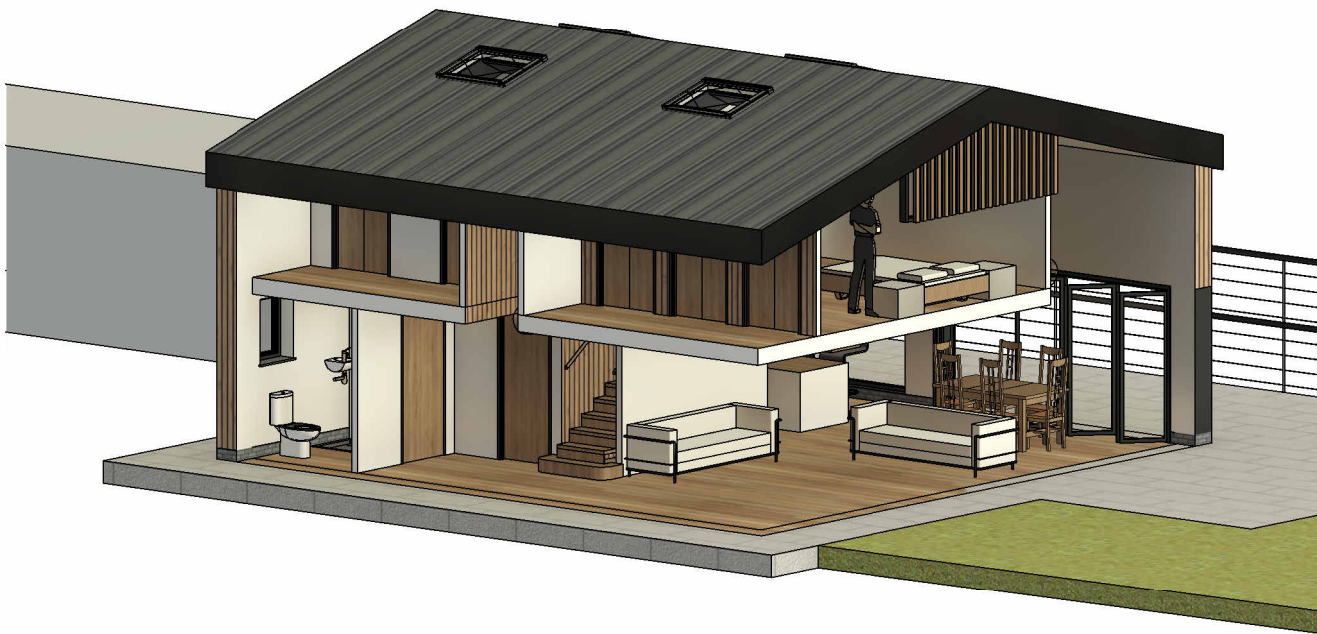

Interior View

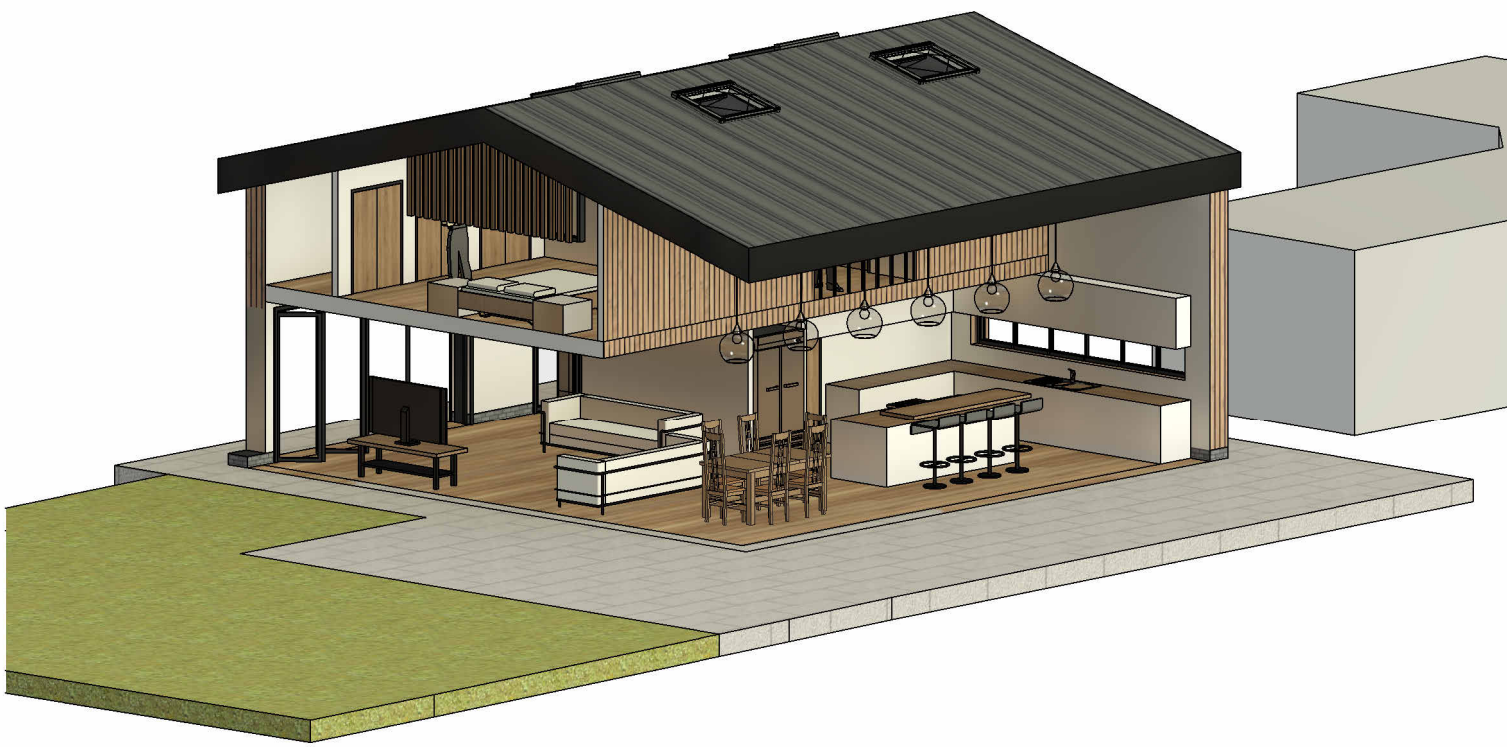

Interior View

 

SCALE 1:100 @ A1

Rev A: Amendments to layout as client phonecall - JET - 29.08.24
Rev B: Amendments as per client phonecall - JET - 13.09.24

Client Mr J Knott			HAYWARD architects 19 Station Road Hinckley Leicestershire LE10 1AW Tel: 01455 635 665 www.hayward-architects.co.uk	
Project Title Barn Conversion Market Bosworth				
Drawing Title Proposed Plans & Elevations				
Scale 1:100	Date 15.08.24	Sheet A1	Job No. 24-64	Drawing No. SK01-B
Author JET	Checked by			
THE COPYRIGHT OF THIS DRAWING IS VESTED IN HAYWARD ARCHITECTS LTD. REPRODUCTION IN ANY FORM, IN WHOLE OR IN PART, IS PROHIBITED WITHOUT THE WRITTEN PERMISSION OF THE COPYRIGHT HOLDER. NO PART OF THIS DRAWING AND ONLY PARTS THEREOF ARE TO BE USED			Status Design Development	