
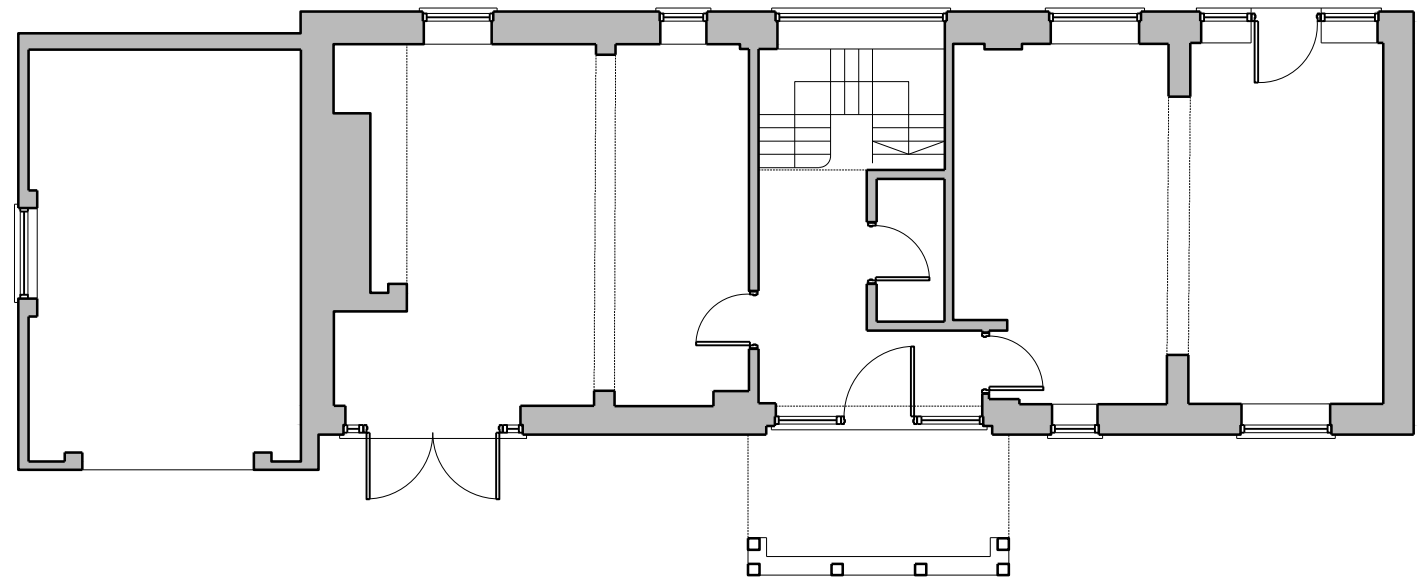


This drawing and the building works depicted are the copyright of Code 6 Developments Limited and may not be reproduced or altered except by written permission. No liability will be accepted for amendments made by other persons.


Written dimensions only to be taken from this drawing.

Contractor must check and verify all building levels and site dimensions, all sewer invert levels and road levels at connection points prior to start of works.

All works to comply with the latest revision of the building regulations.

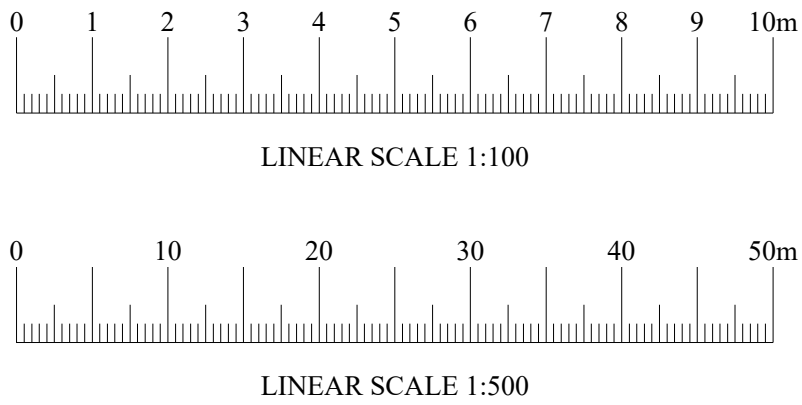


EXISTING GROUND FLOOR PLAN

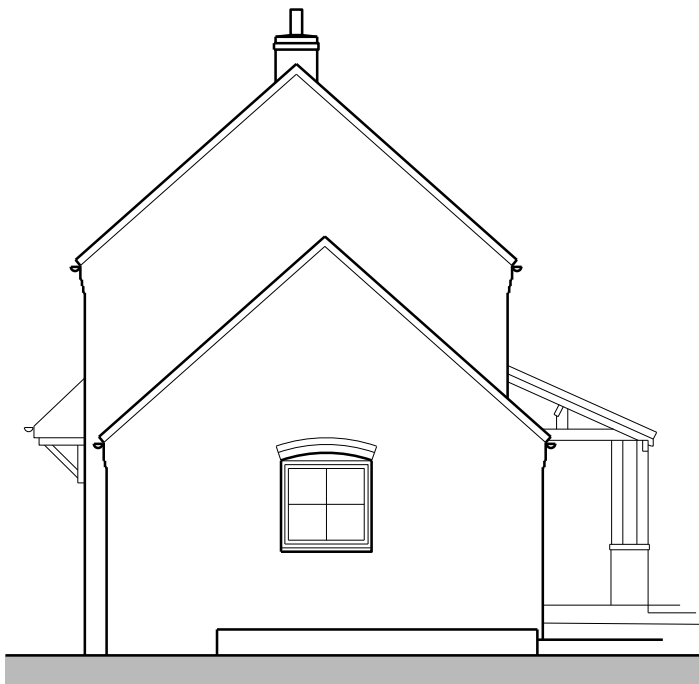


EXISTING SOUTH ELEVATION




EXISTING NORTH EAST SECTIONAL ELEVATION

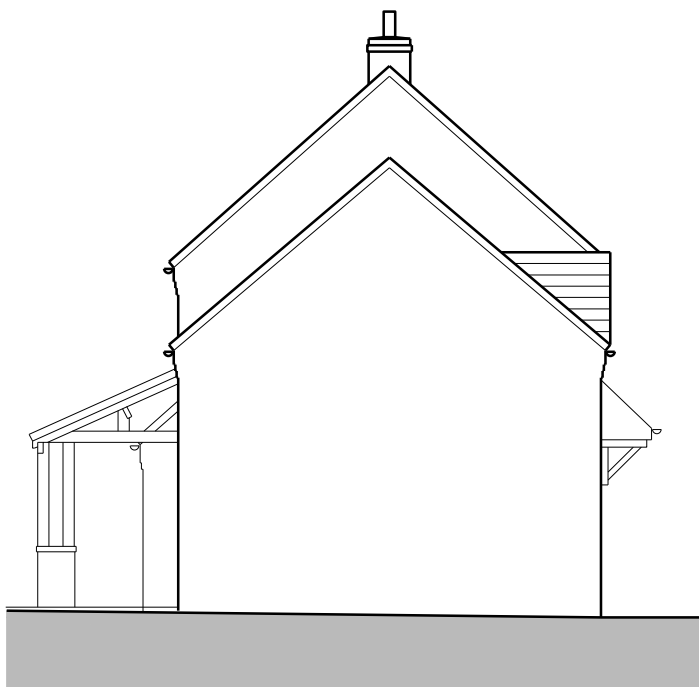

EXISTING NORTH ELEVATION

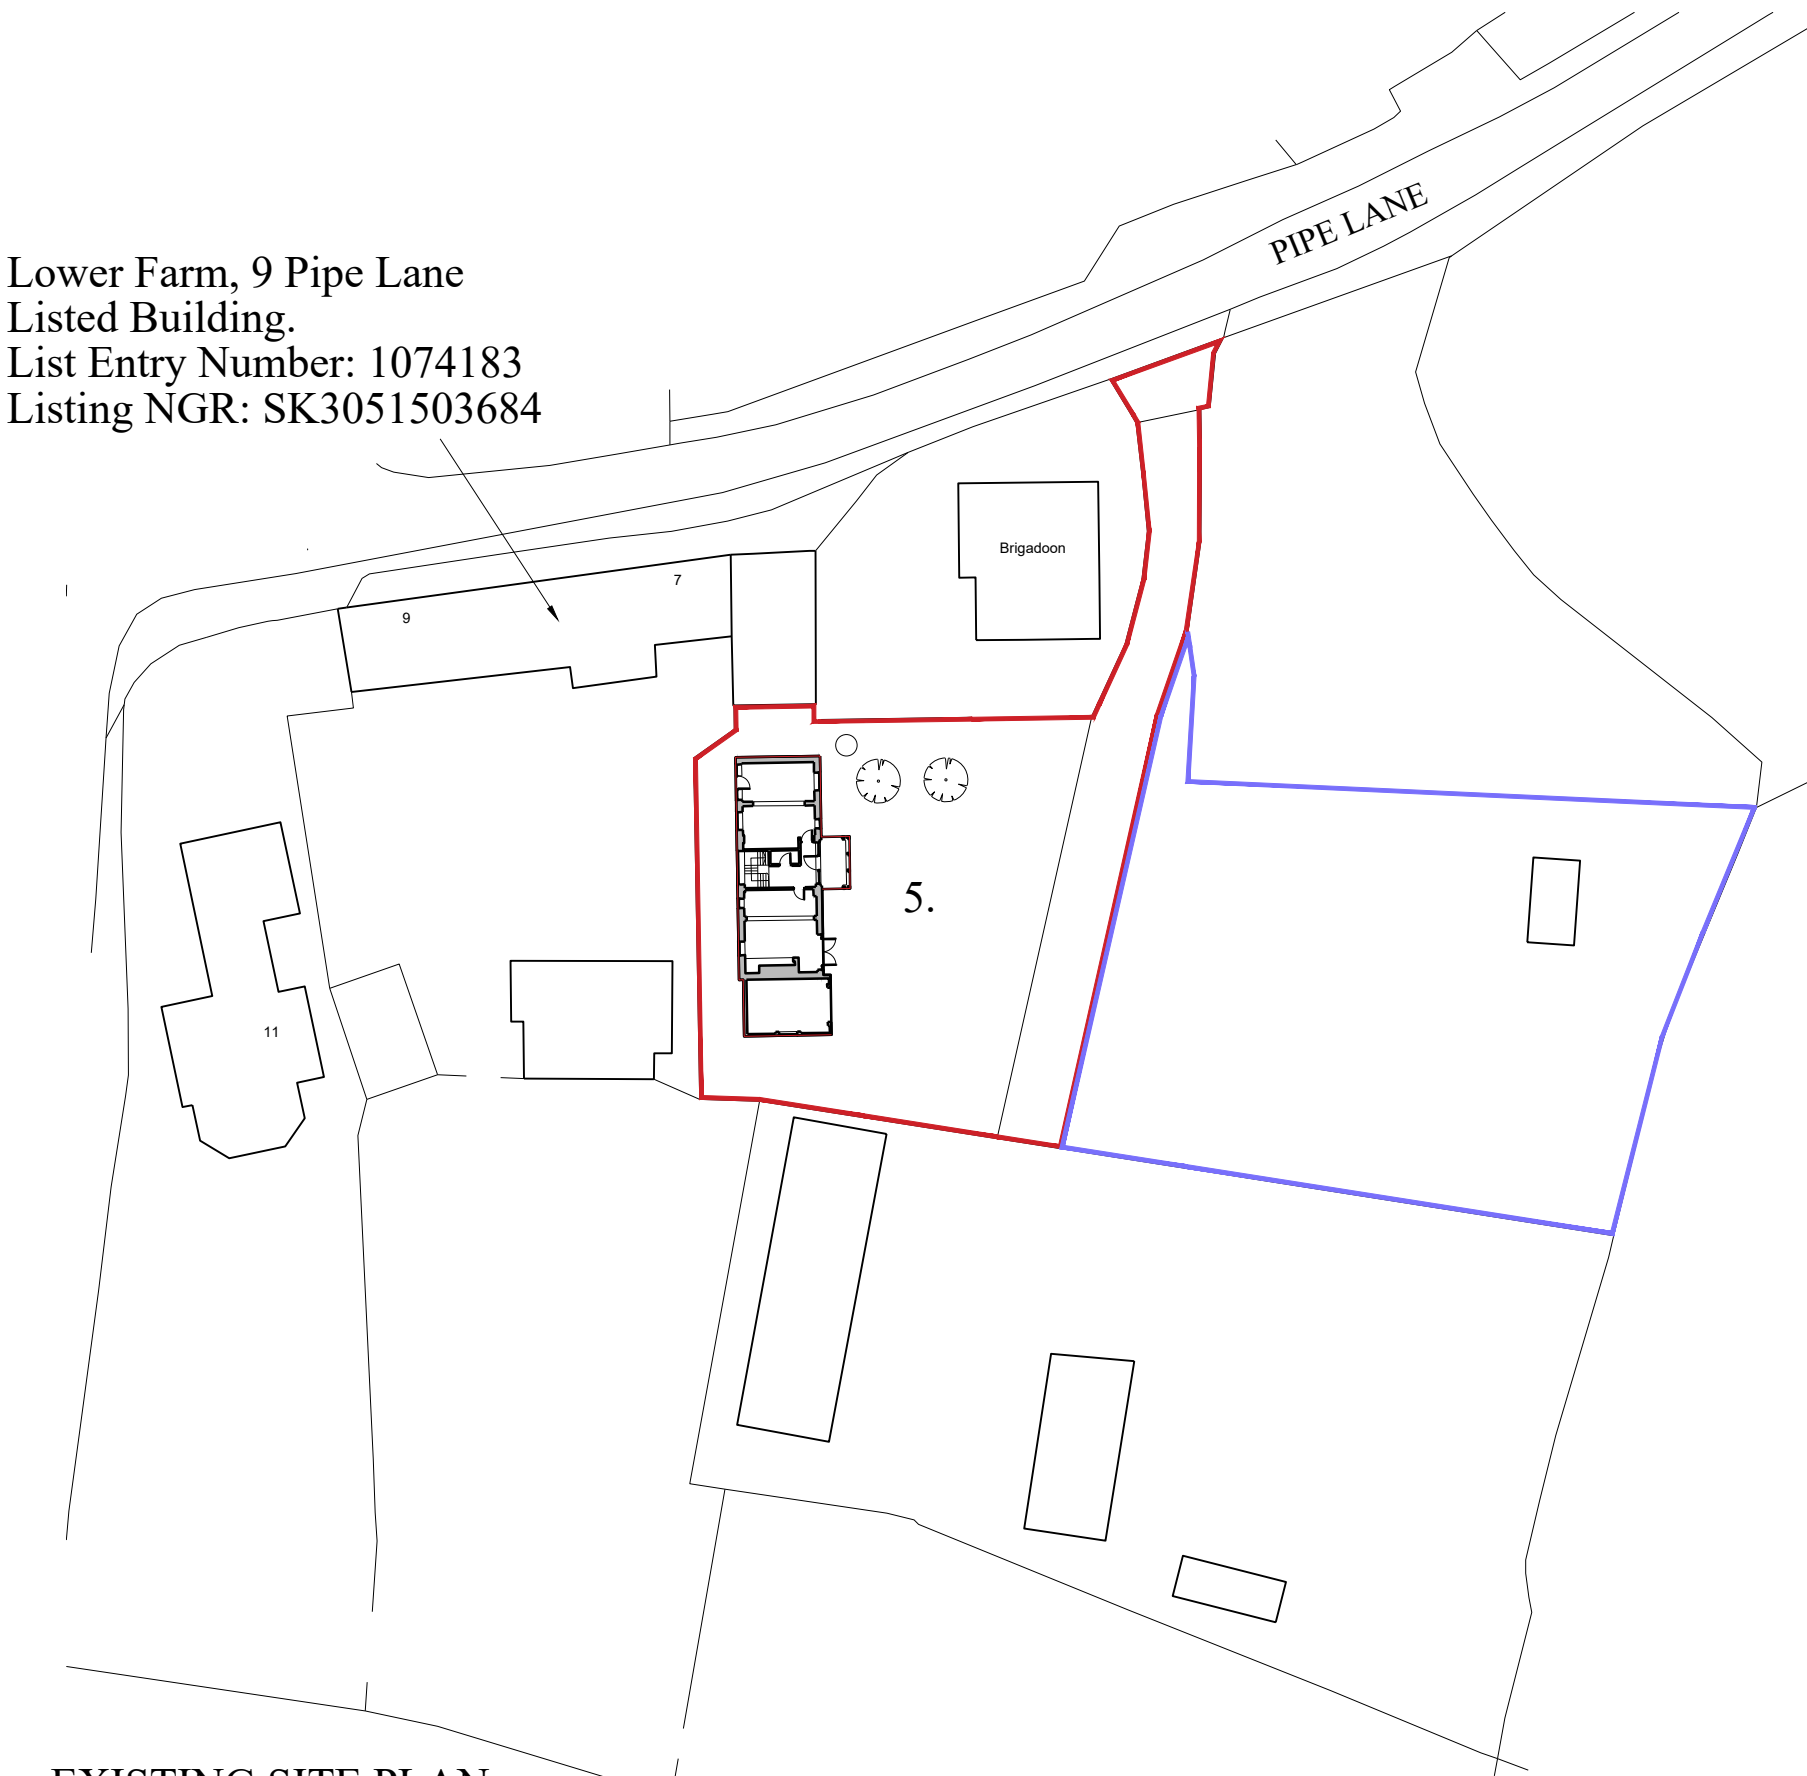

EXISTING SITE PLAN

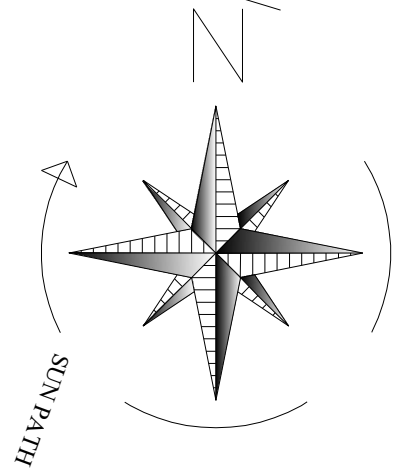

REVISIONS		
CLIENT		
Mr and Mrs Oldham		
CODE 6 Code 6 Developments Limited 16 Fox's Covert, Fenny Drayton, CV13 6BG mark@code6developments.co.uk 01827 721653		
PROJECT		
PROPOSED SINGLE STOREY EXTENSION TO 5 PIPE LANE ORTON ON THE HILL ATHERSTONE LEICESTERSHIRE CV9 3NF		
DRAWING TITLE		
EXISTING PLAN, ELEVATIONS AND SITE PLAN		
SCALE	DATE	
1:100 1:500	MARCH 2024	
DRAWN	STAGE	
	PLANNING	
DRAWING NUMBER		REV.
1367_01		

Existing