
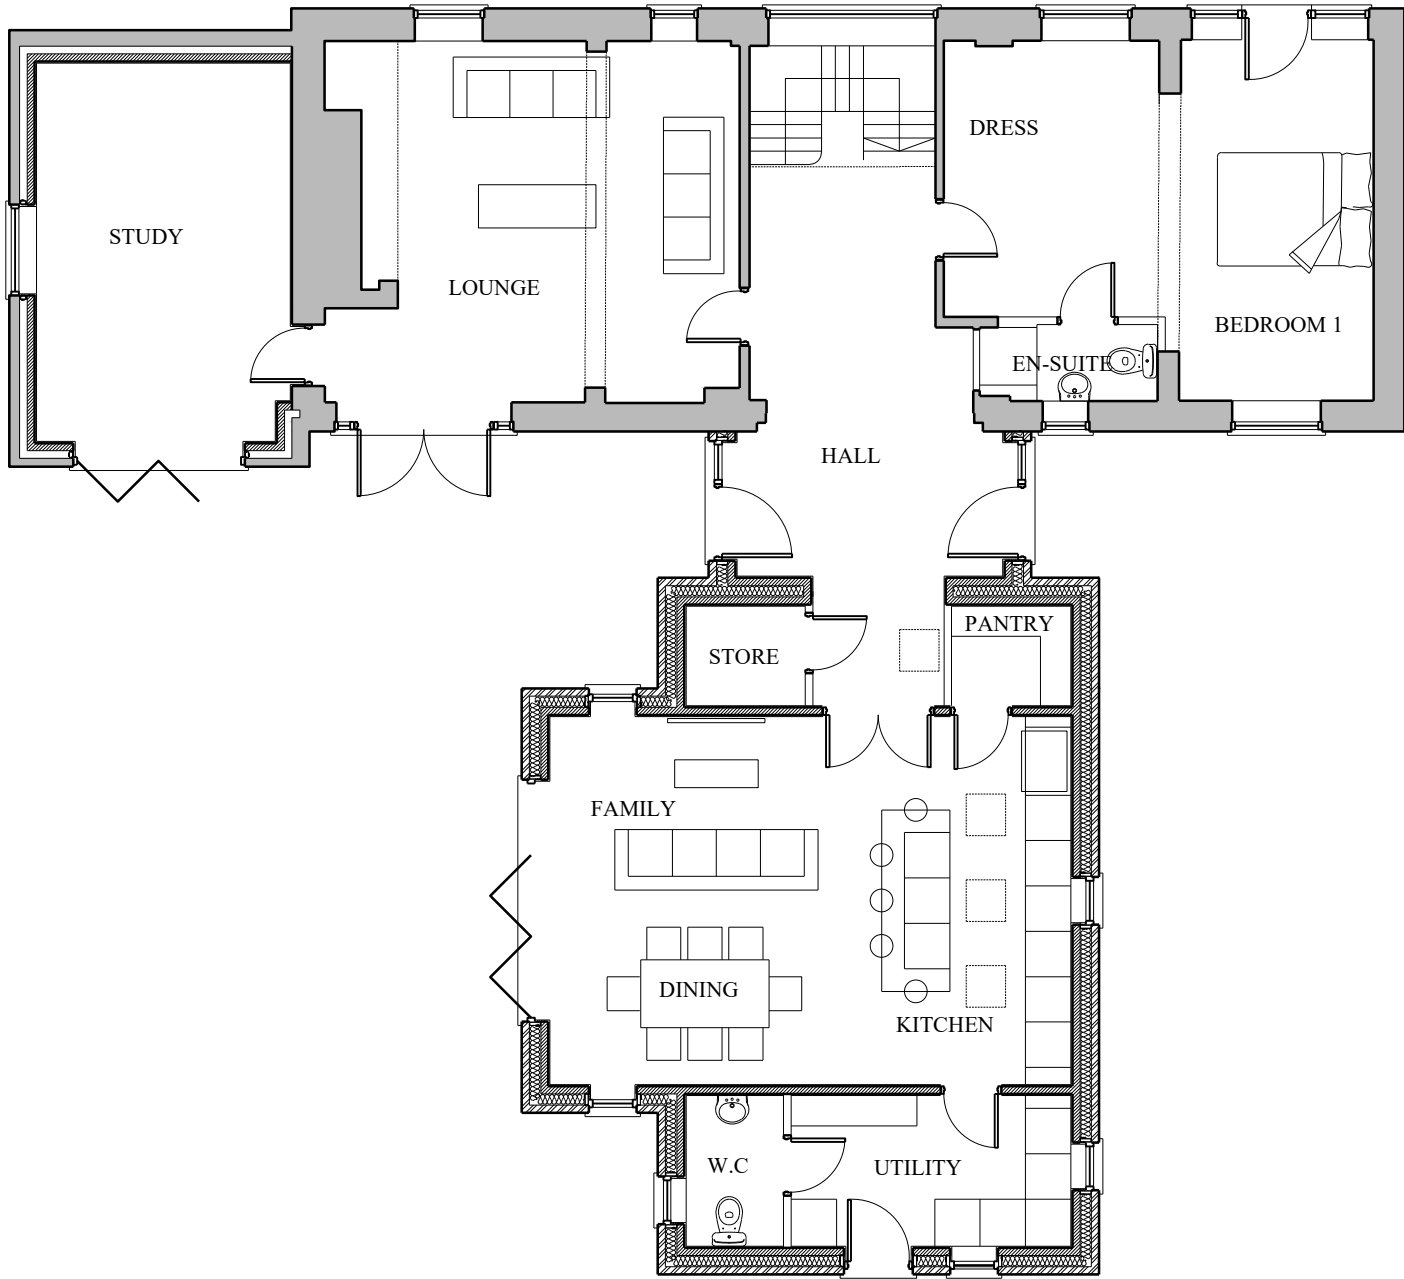


This drawing and the building works depicted are the copyright of Code 6 Developments Limited and may not be reproduced or otherwise used by written permission. No liability will be accepted for amendments made by other persons.

Written dimensions only to be taken from this drawing.

Contractor must check and verify all building levels and site dimensions, all sewer invert levels and road levels at connection points prior to start of works.

All works to comply with the latest revision of the building regulations.

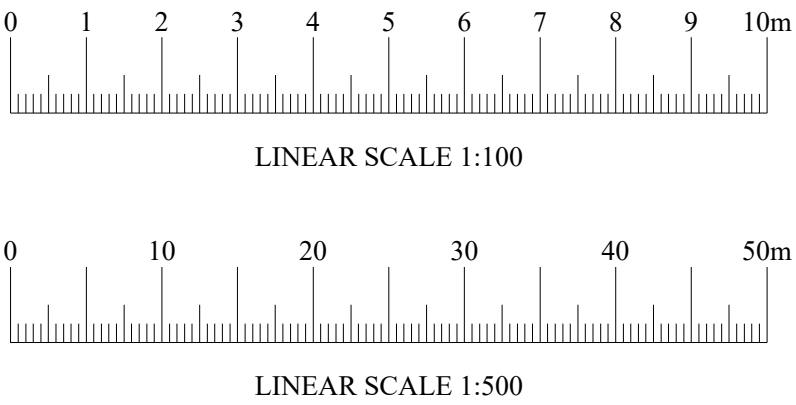


PROPOSED GROUND FLOOR PLAN




PROPOSED NORTH EAST SECTIONAL ELEVATION



PROPOSED NORTH ELEVATION

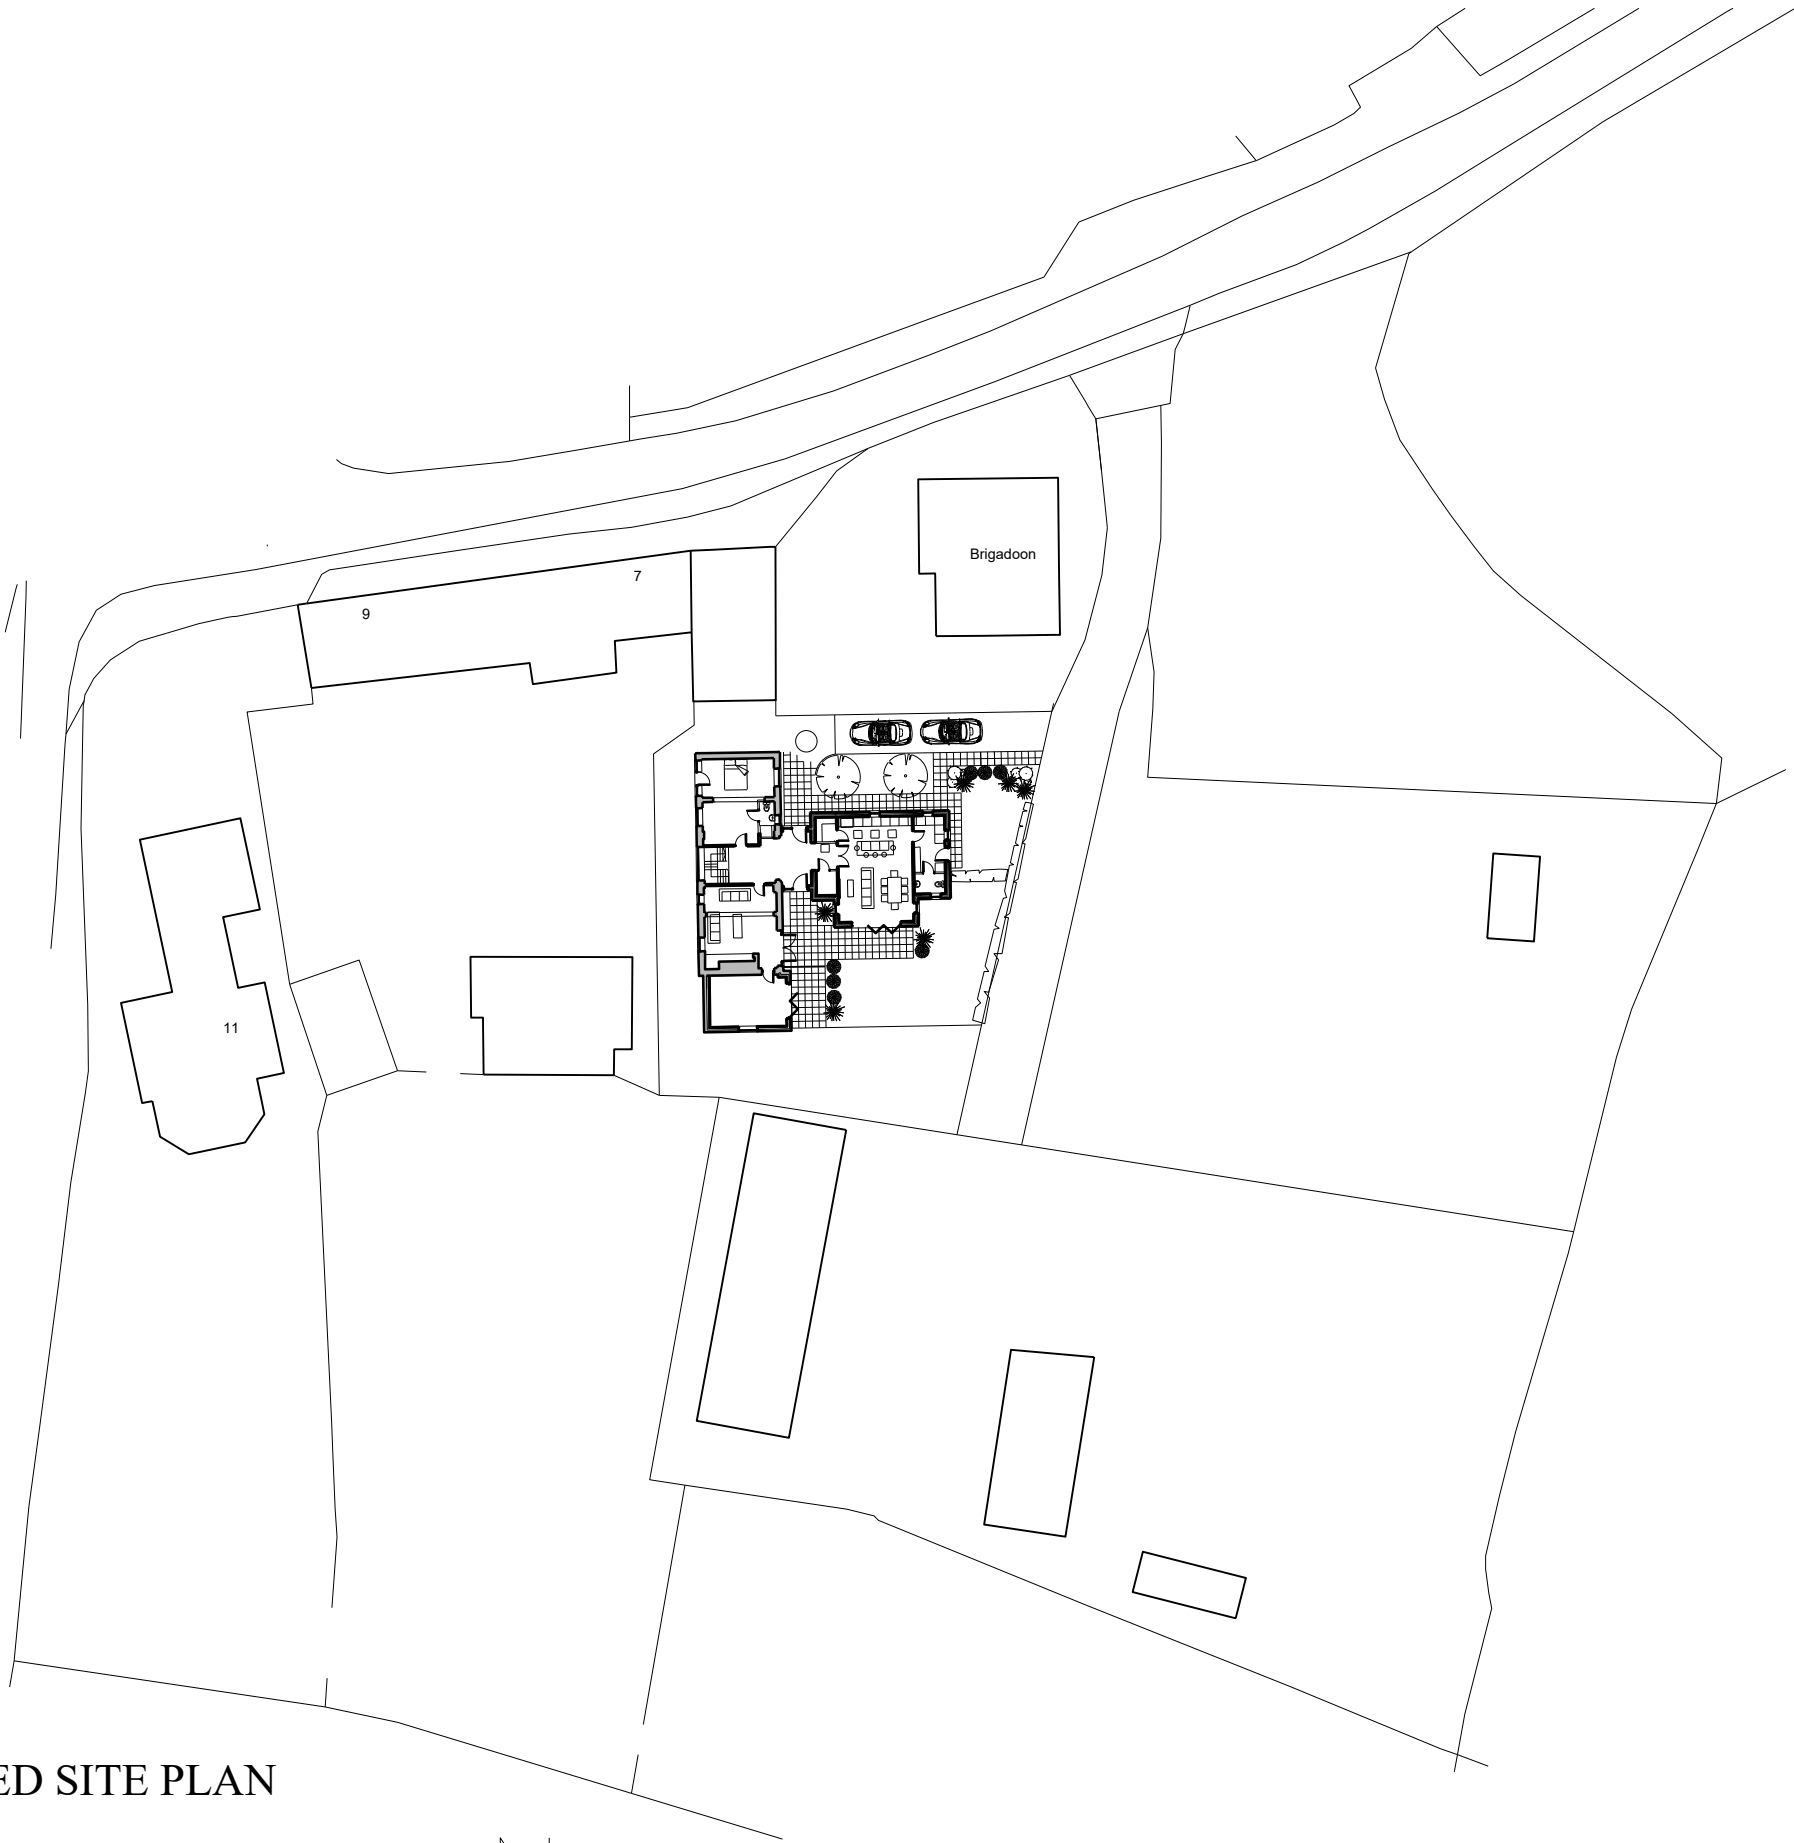

PROPOSED SITE PLAN

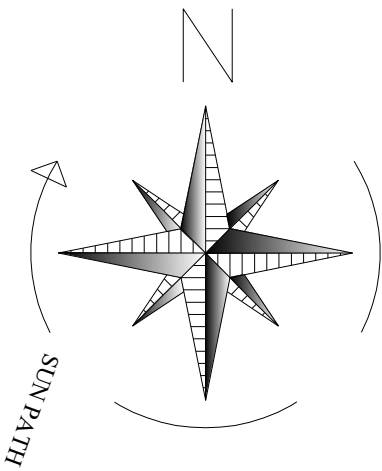

Brick to match existing to Local Authority Approval

Tiles to match existing to Local Authority Approval

Windows and doors to match existing to Local Authority Approval

Soffits and fascias to match existing to Local Authority Approval

Rainwater down pipes and gutters to match existing to Local Authority Approval



PROPOSED SOUTH ELEVATION



PROPOSED NORTH EAST ELEVATION

Planning

REVISIONS			
CLIENT		Mr and Mrs Oldham	
PROJECT		PROPOSED SINGLE STOREY EXTENSION TO 5 PIPE LANE ORTON ON THE HILL, ATHERSTONE LEICESTERSHIRE CV9 3NF	
DRAWING TITLE		PROPOSED PLAN, ELEVATIONS AND SITE PLAN	
SCALE	1:100 1:500	DATE	SEPTEMBER 2024
DRAWN		STAGE	PLANNING
DRAWING NUMBER	1367_06	REV.	