

- NOTES
- 1.1 DO NOT SCALE.

1.2 ALL DIMS ARE IN MM UNLESS OTHERWISE SPECIFIED

1.3 ASSUME ALL SITE DETAILS ARE EXISTING UNLESS SPECIFIED OTHERWISE.

1.4




PROPOSED FRONT ELEVATION

1:100



PROPOSED SIDE ELEVATION
(WEST)

1:100

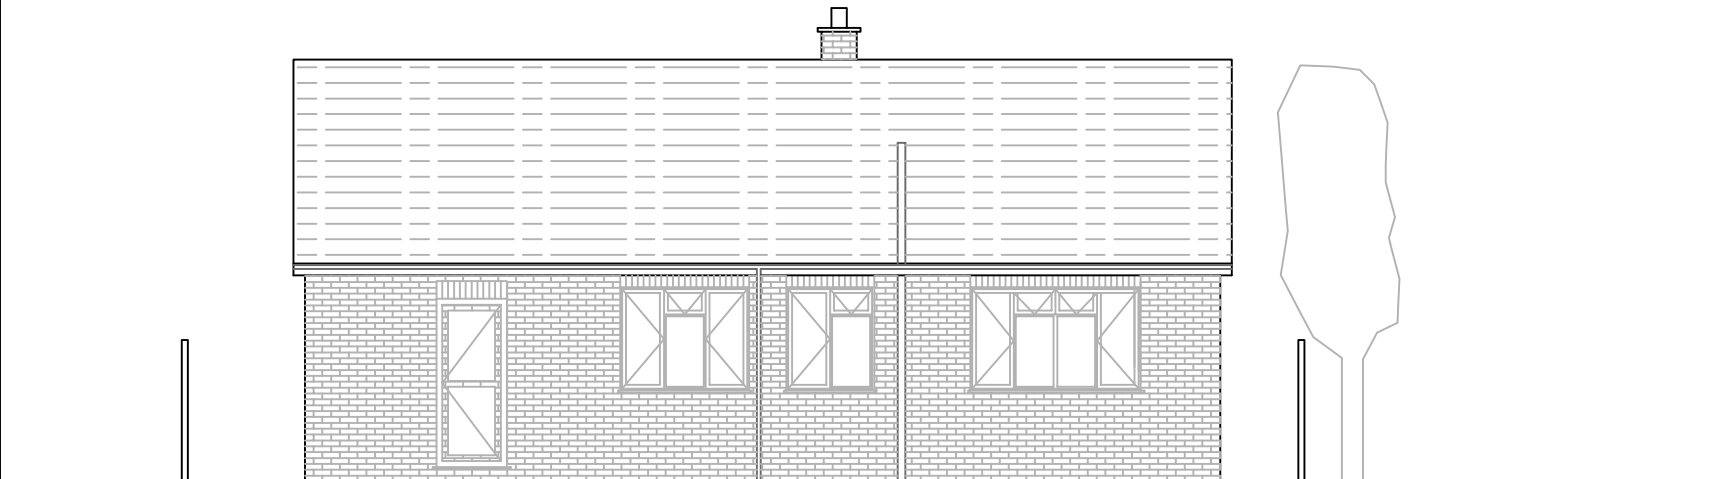

PROPOSED REAR ELEVATION

1:100



SCALE BAR AT 1:100

REV.	DATE	DESCRIPTION	CHK	APP
Project: PROPOSED NEW DWELLING AT 12 THE COMMON BARWELL, LEICS LE9 8BR				
Client: MR & MRS J MARSH 12 THE COMMON BARWELL, LEICS LE9 8BR				
Title: PROPOSED ELEVATIONS				
Purpose of Issue: FULL PLANNING				
Drawing no. 2022/MW/7/5				
Site ID: 12 THE COMMON				
Nominal ID: 2022-MW-7-1.dwg				
Issue:		Scale: AS SHOWN	Checked: MW	Date:
Dwn: MW		Date: 12.1.2023	Apprv: MW	Date:
Consultant ref no:				