


Tile hanging to match existing dormers on property



Front Elevation

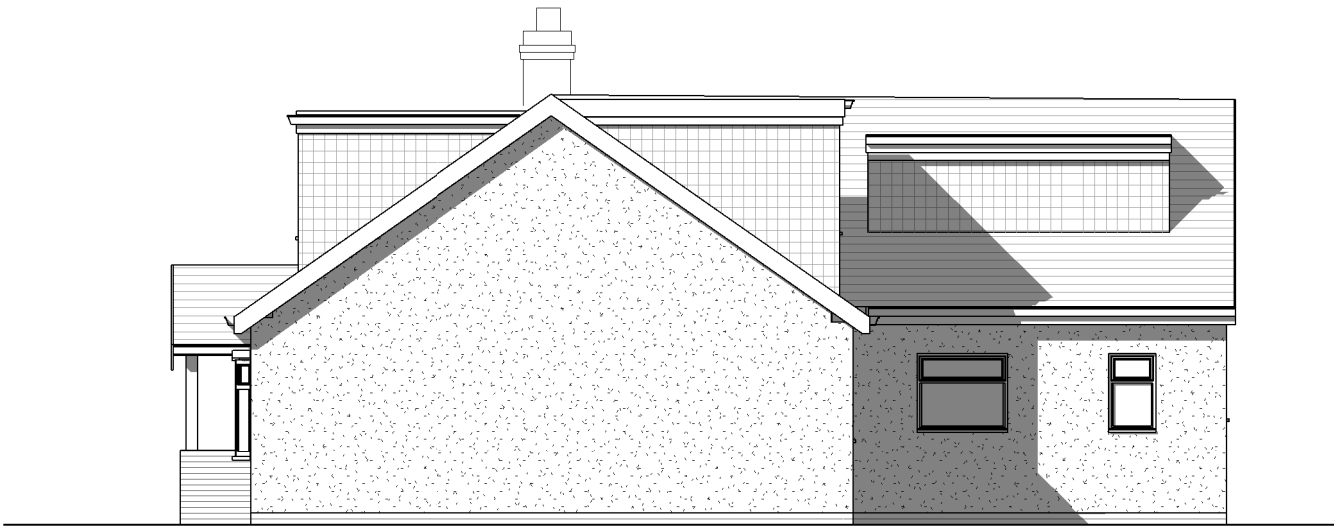


Side Elevation




Rear Elevation



Side Elevation

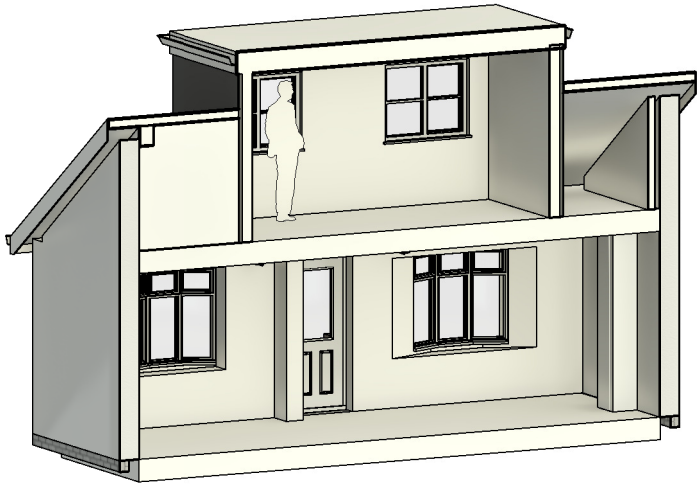


3D Section

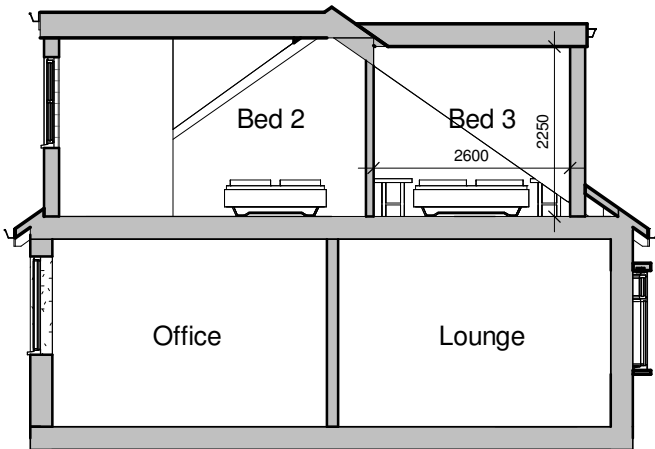


Section A - A




Section B - B

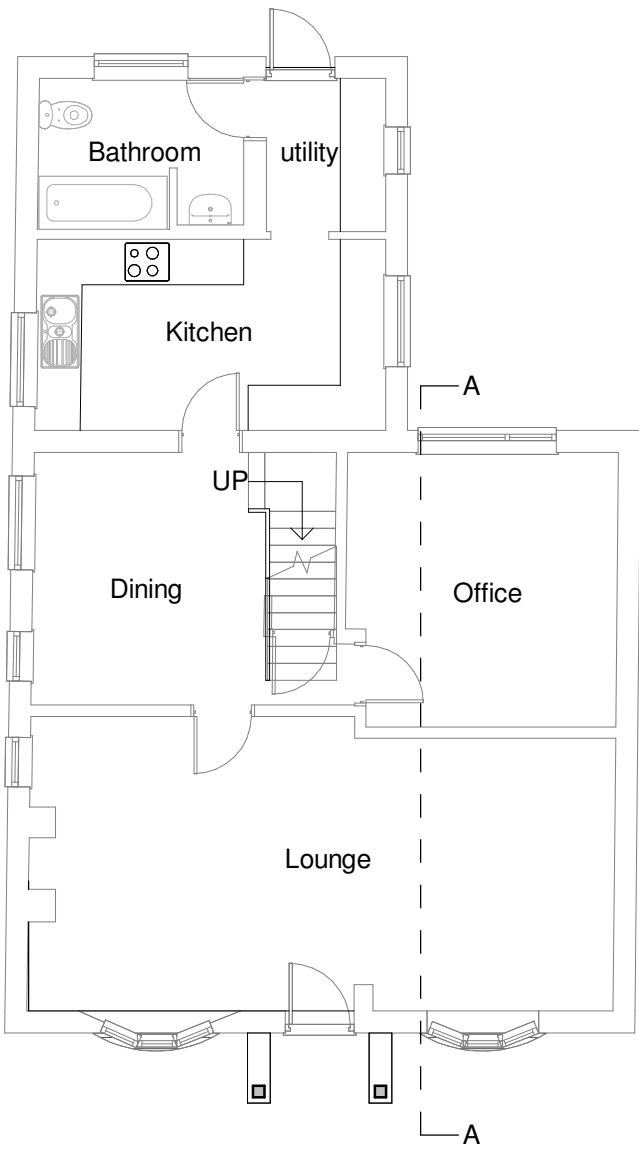

Ground Floor Plan

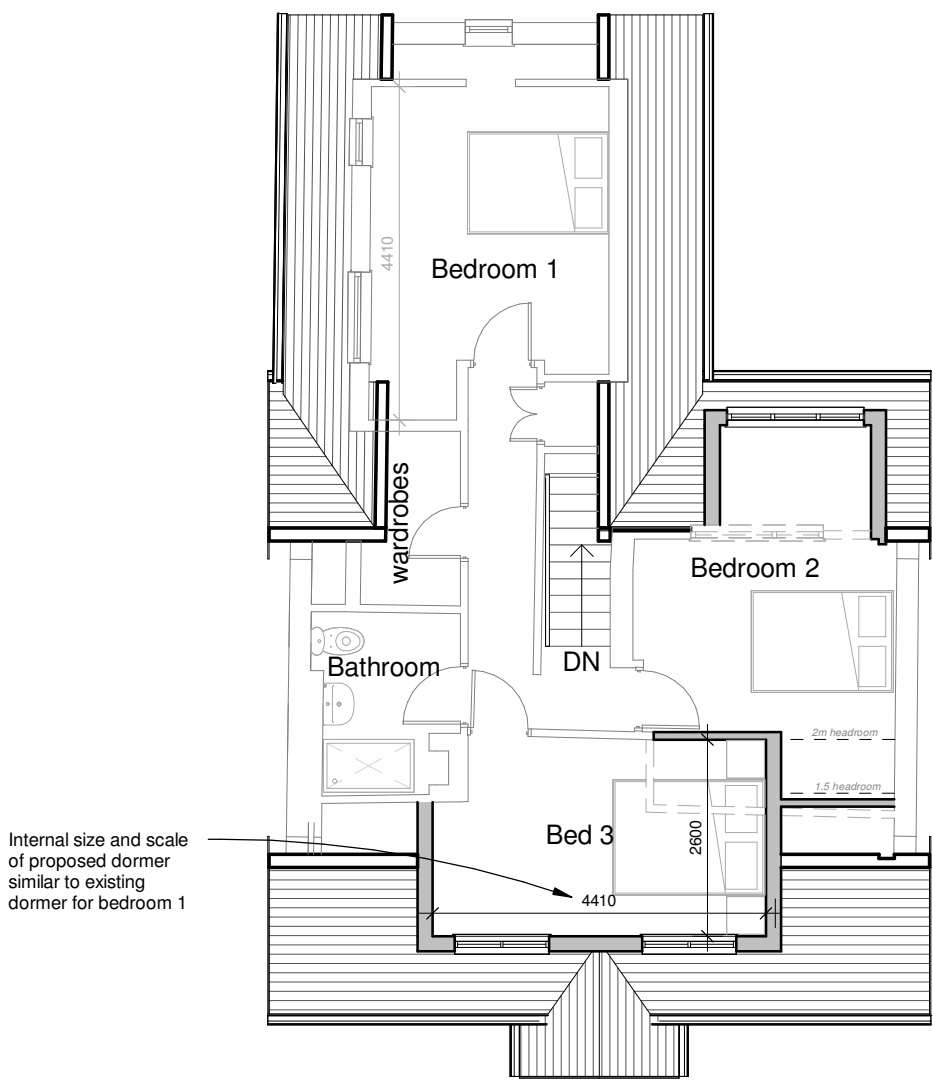

First Floor Plan

 

Client Mr & Mrs Ford			HAYWARD architects 19 Station Road Hinckley Leicestershire LE10 1AW Tel: 01455 635 665 www.haywardarchitects.co.uk	
Project Title extension & alterations Keats Lane Earl Shilton				
Drawing Title Scheme 06				
Scale 1:100	Date June 2024	Sheet A2	Job No. 24/53	Drawing No. 06E
Author MO	Checked by LW			
THE COPYRIGHT OF THIS DRAWING IS VESTED IN HAYWARD ARCHITECTS LTD. REPRODUCTION IN ANY FORM, EITHER IN WHOLE OR IN PART IS FORBIDDEN WITHOUT THE PRIOR WRITTEN PERMISSION OF THE COPYRIGHT HOLDER. DO NOT SCALE FROM DRAWING AND ONLY FIGURED DIMENSIONS ARE TO BE USED			Status Planning	