





1 : 100 Front Elevation

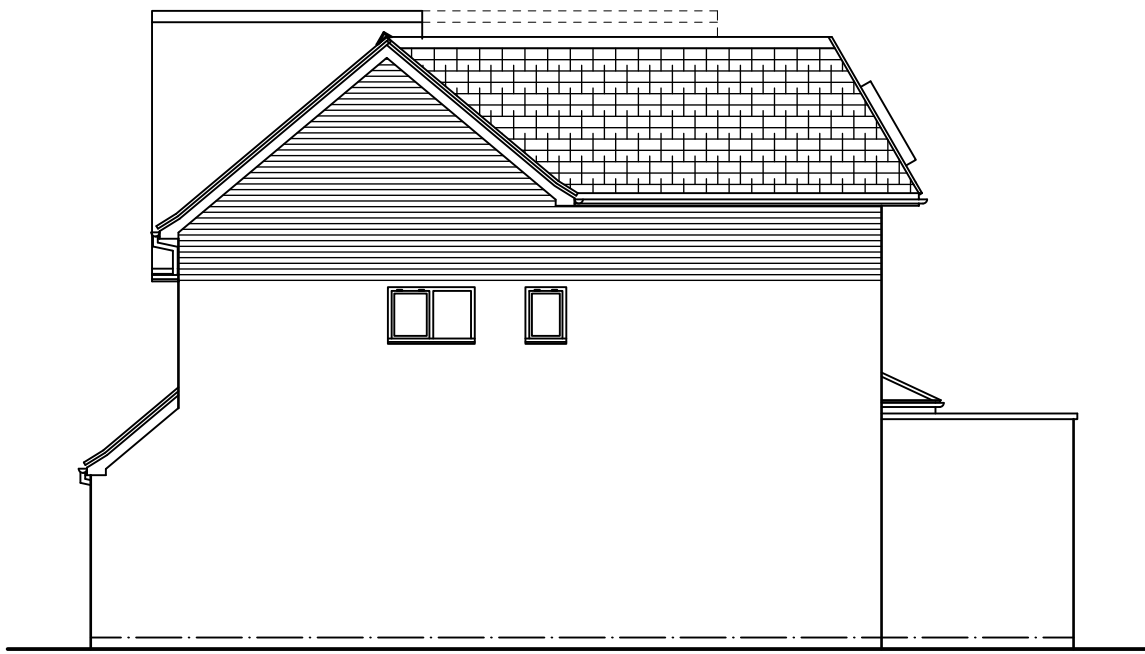



1 : 100 Side Elevation



1 : 100 Rear Elevation

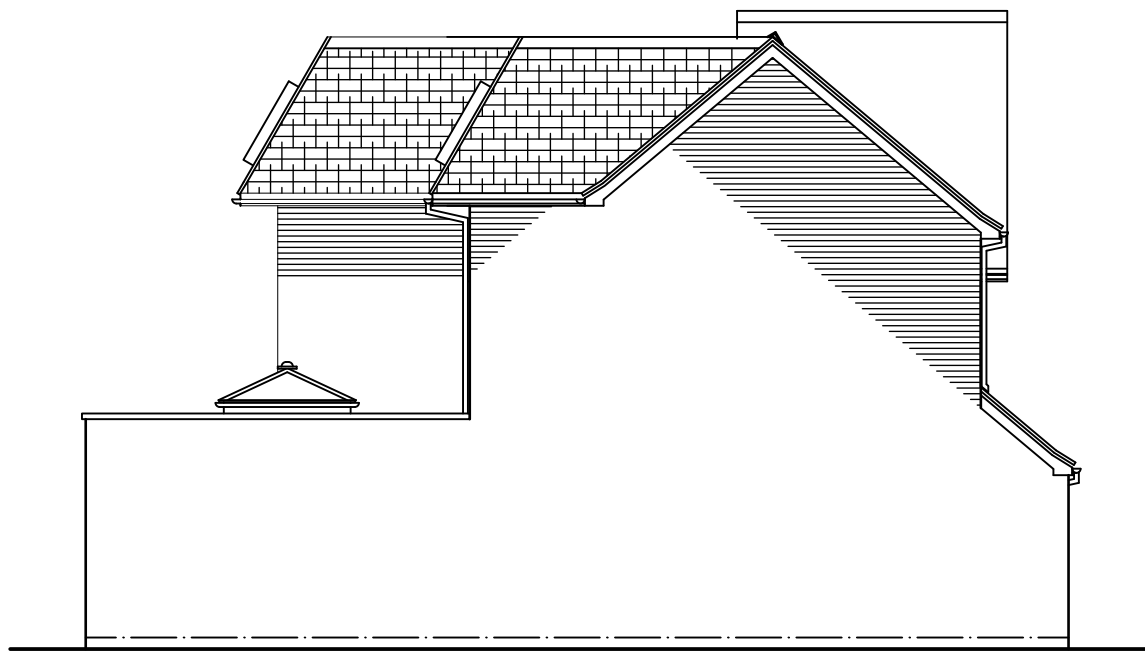


1 : 100 Side Elevation

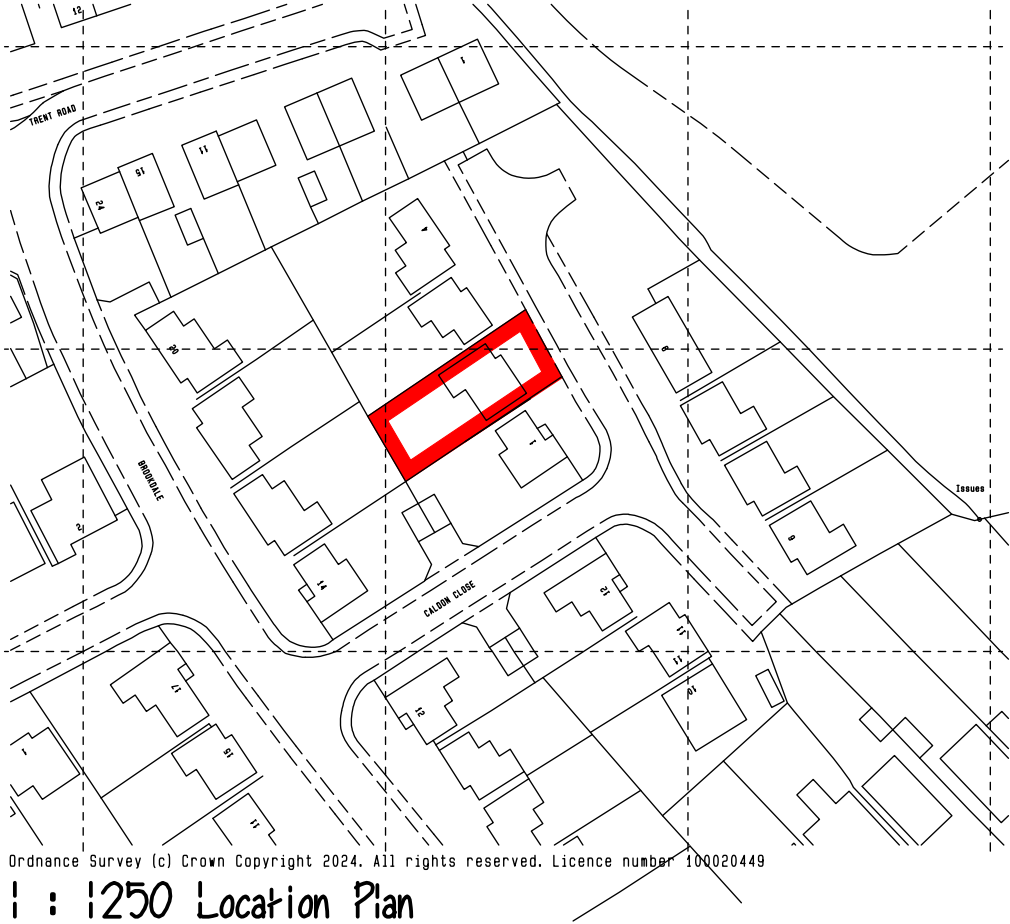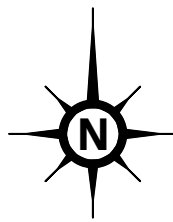


Ordnance Survey (c) Crown Copyright 2024. All rights reserved. Licence number 100020449

1 : 1250 Location Plan


 Area Covered By Smoke Detector
 Area Covered By Hear Detector

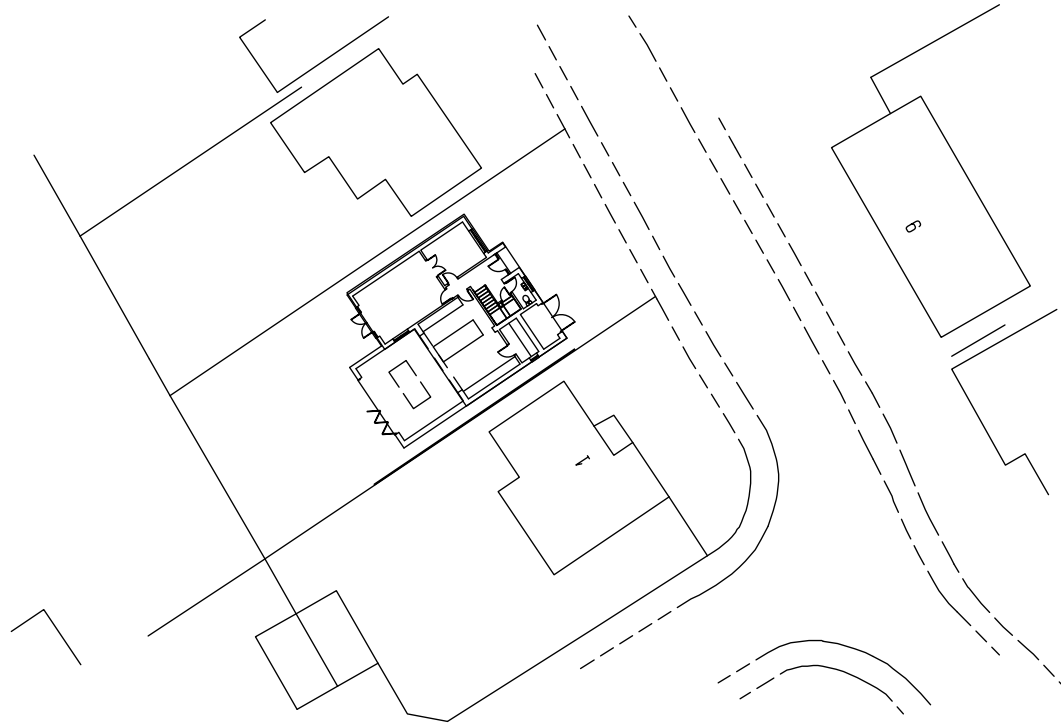


1 : 500 Block Plan

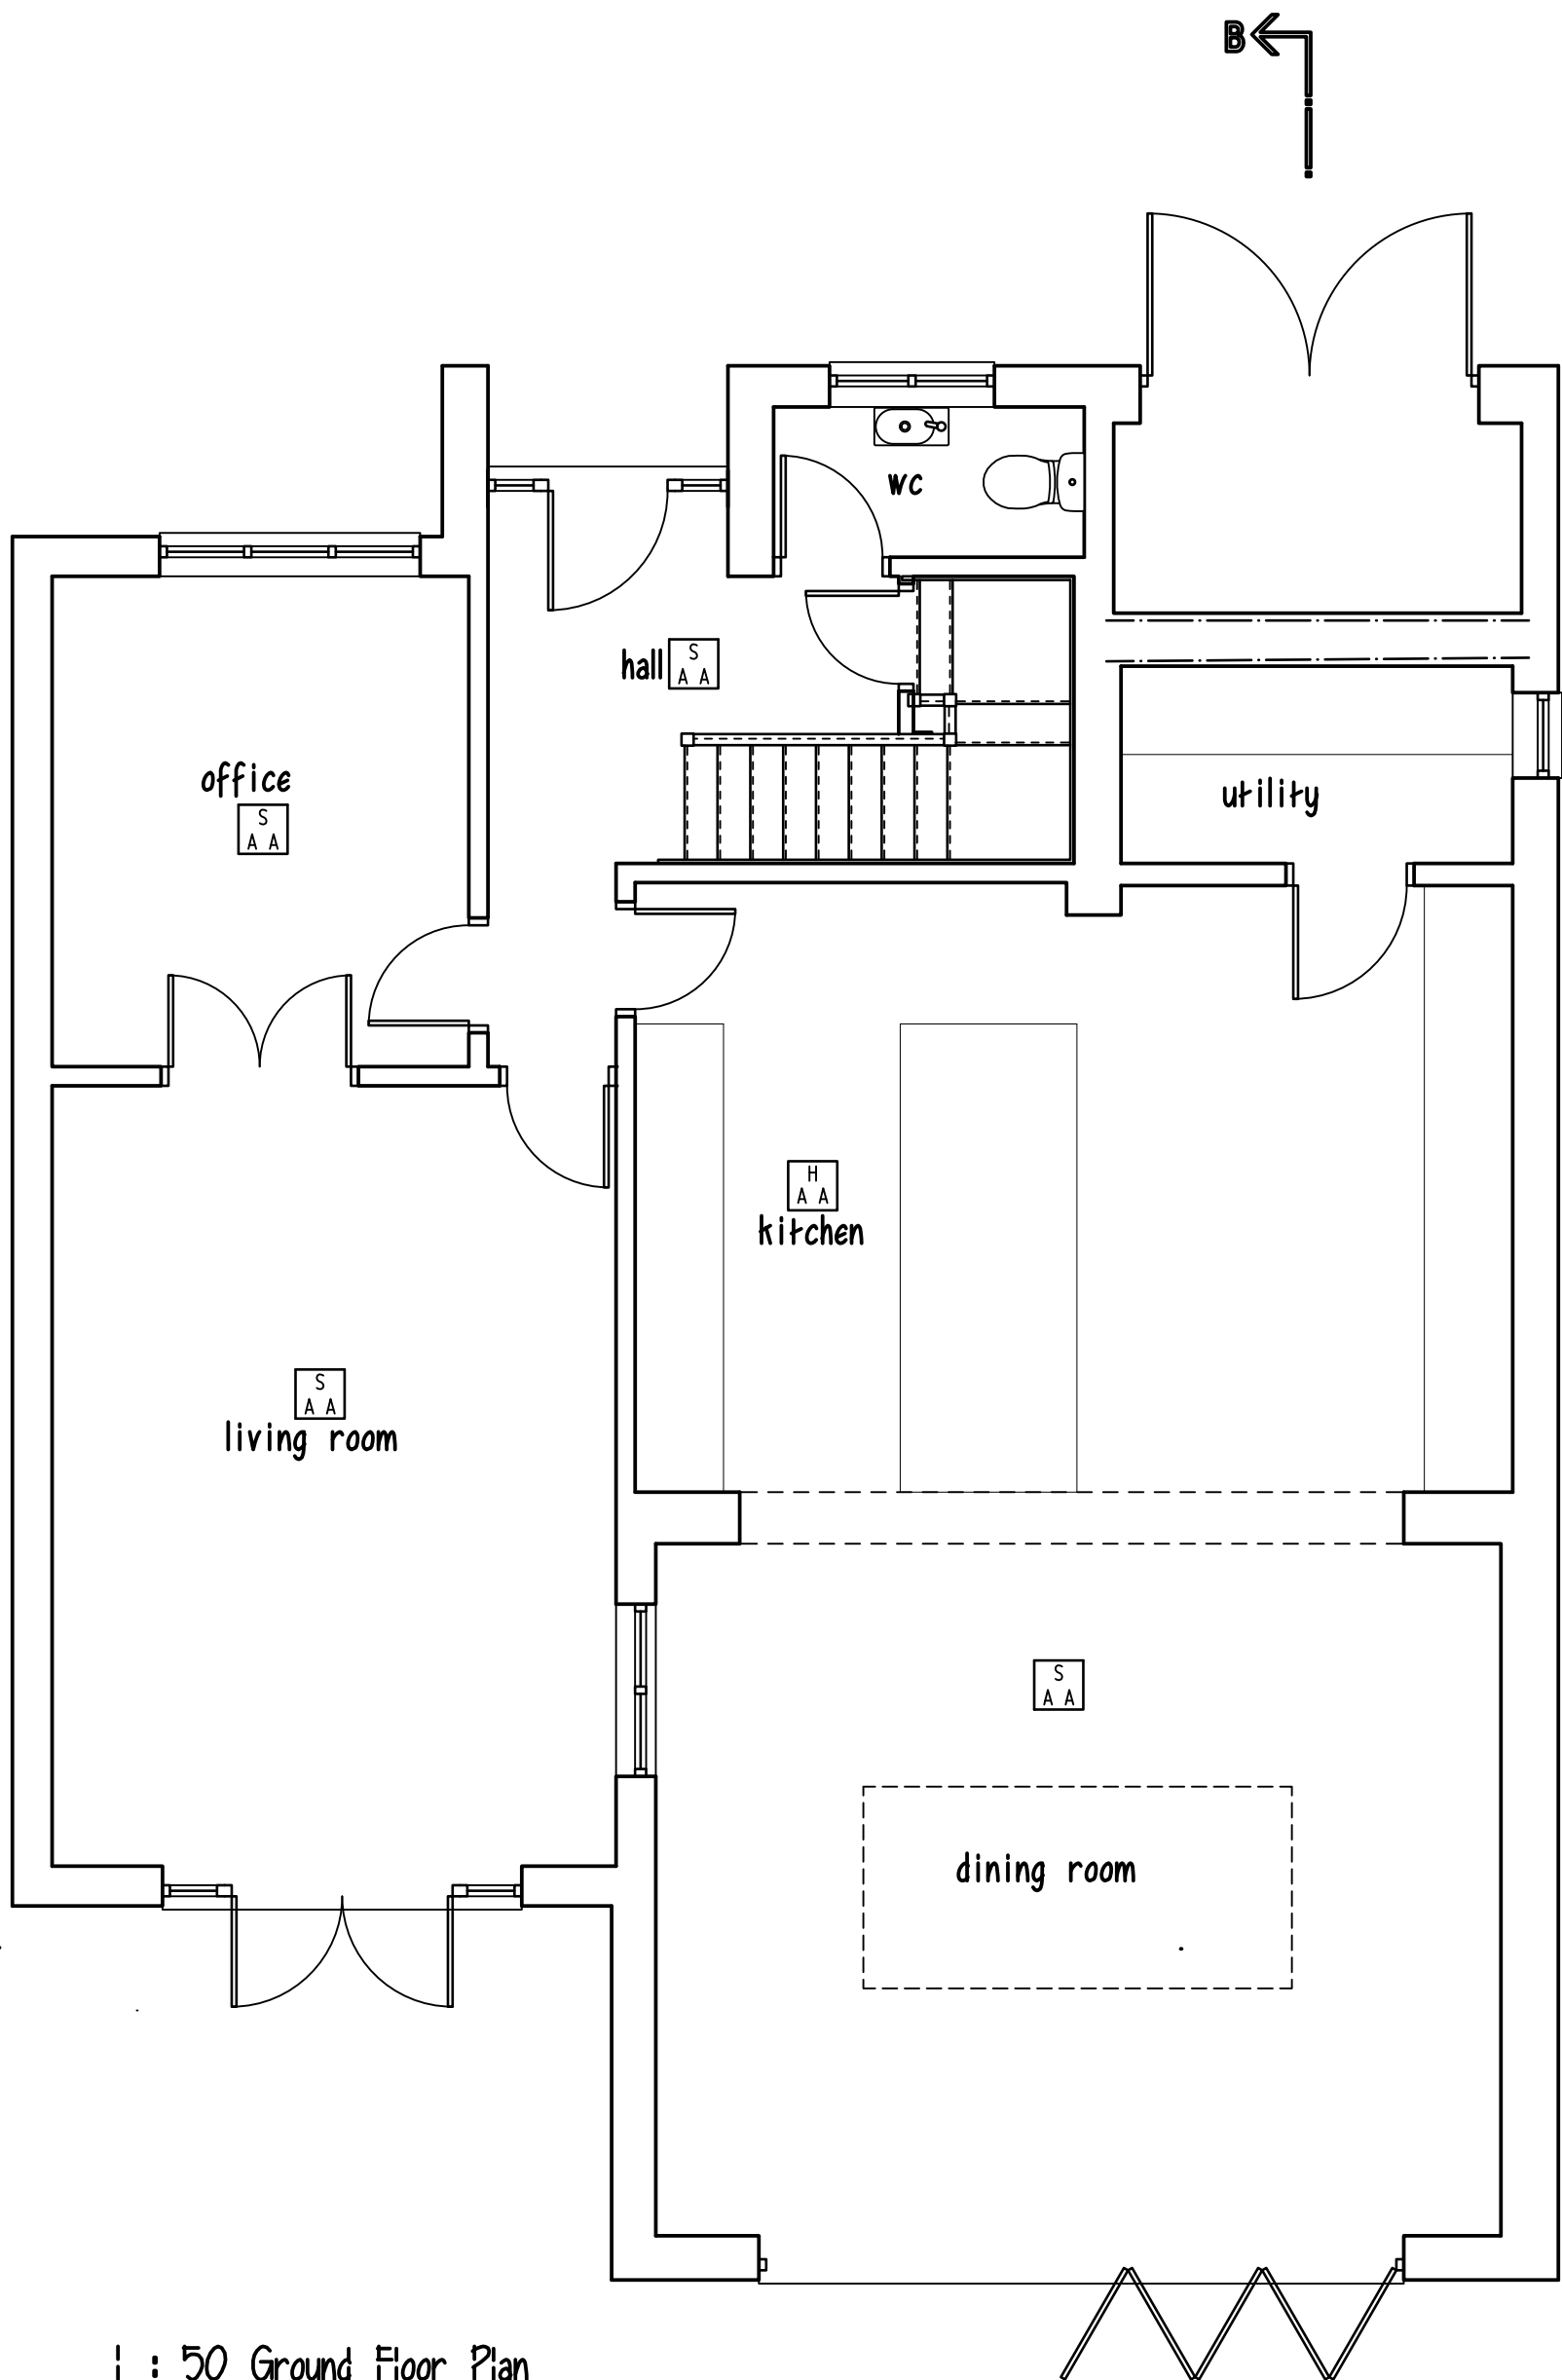


1 : 50 Ground Floor Plan

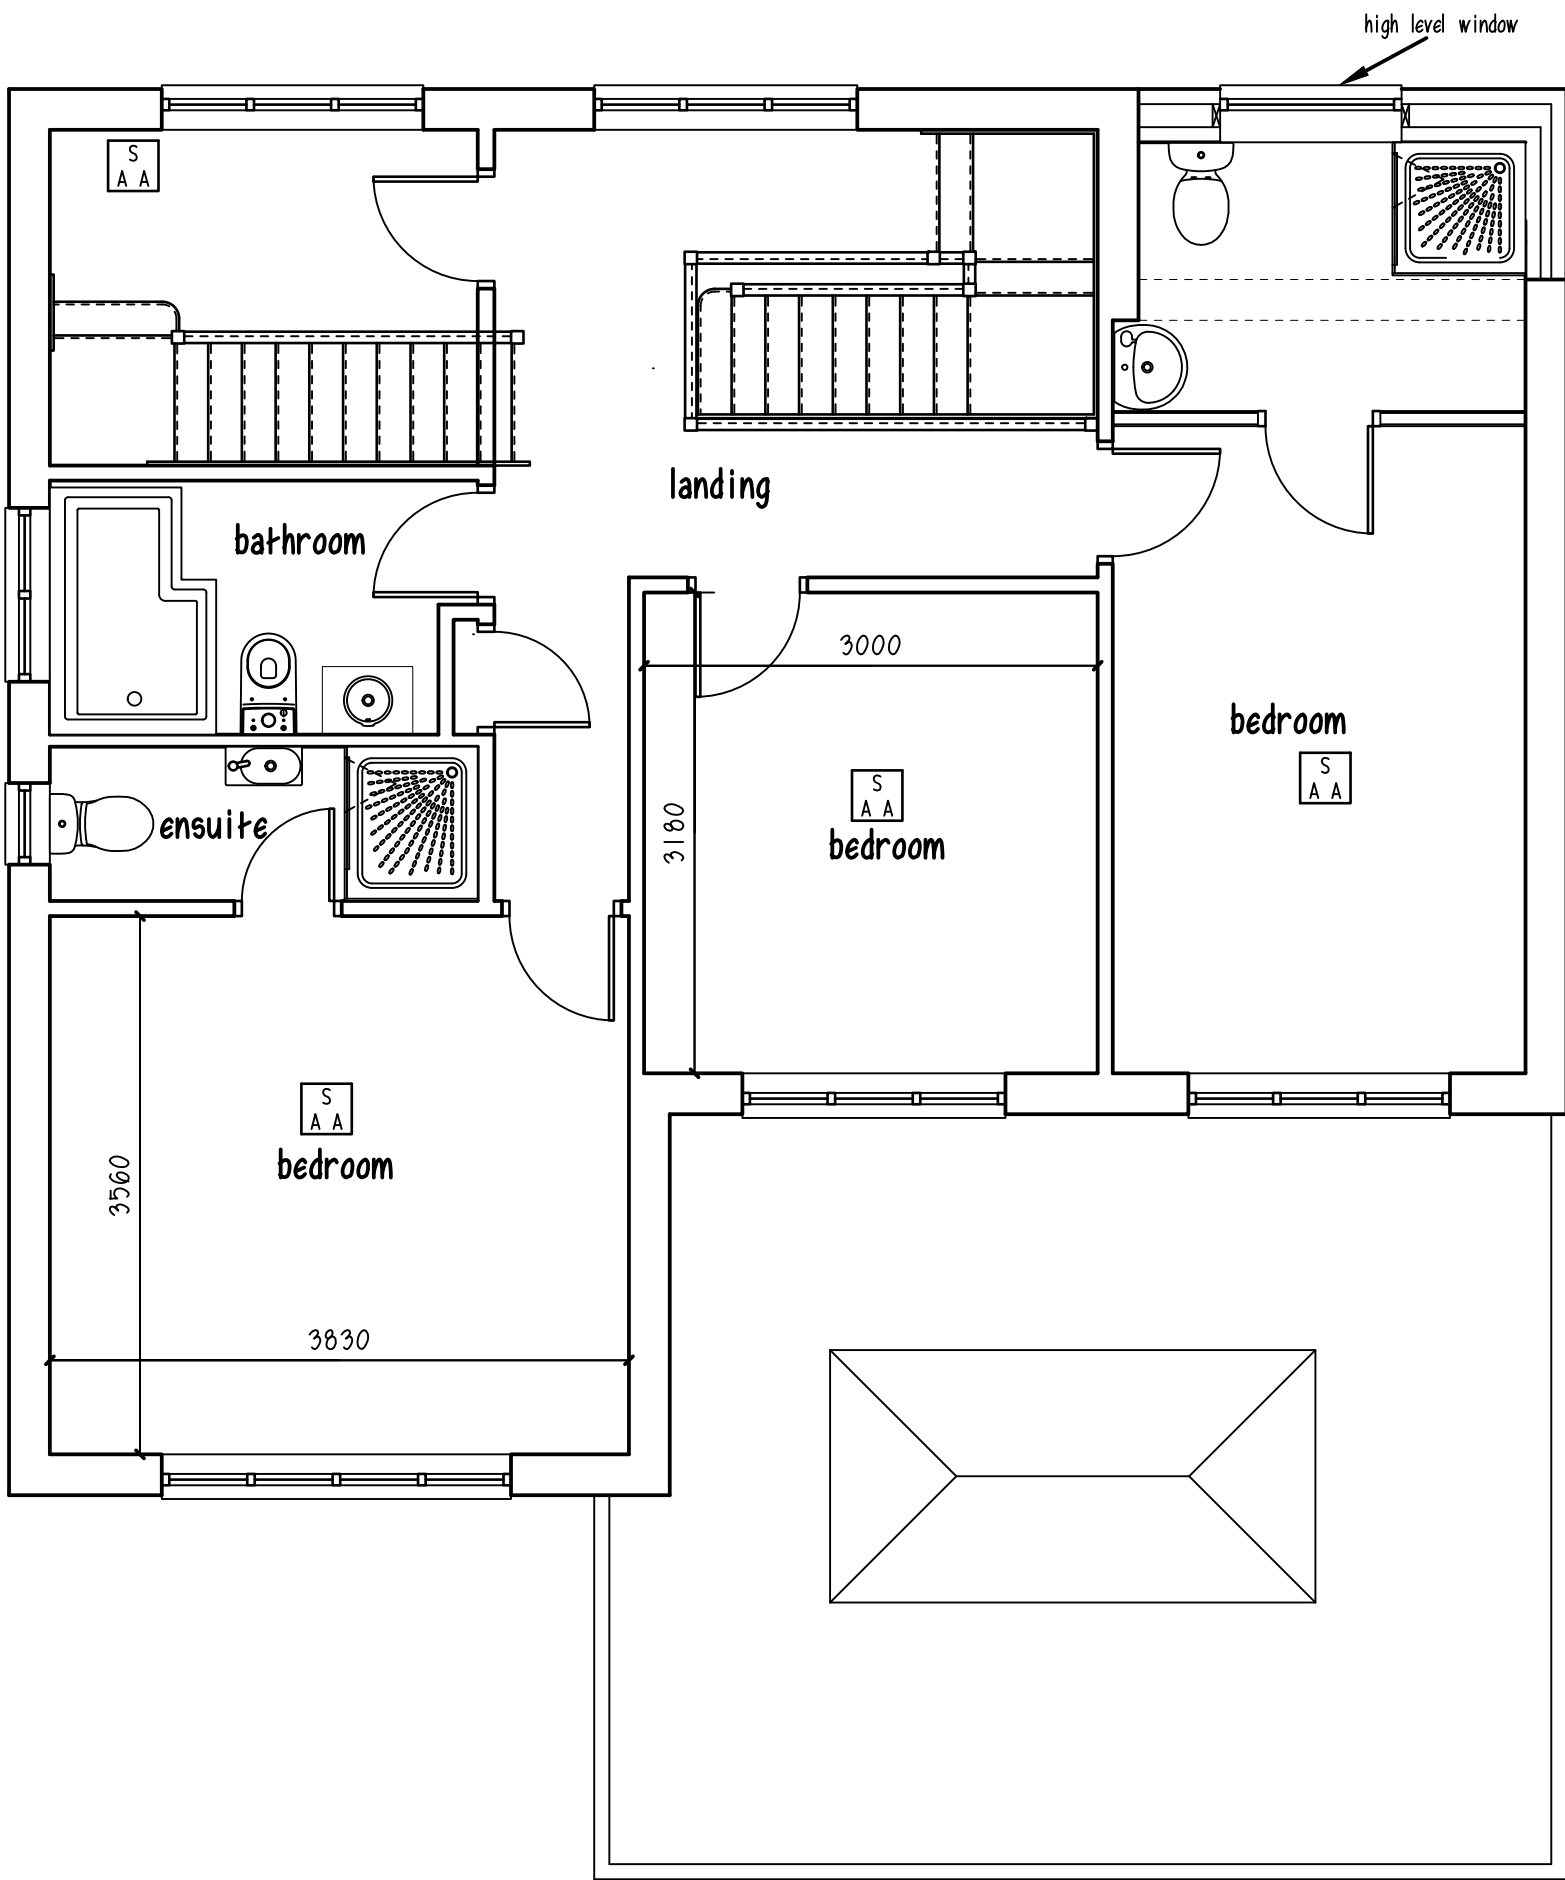

1 : 50 First Floor Plan

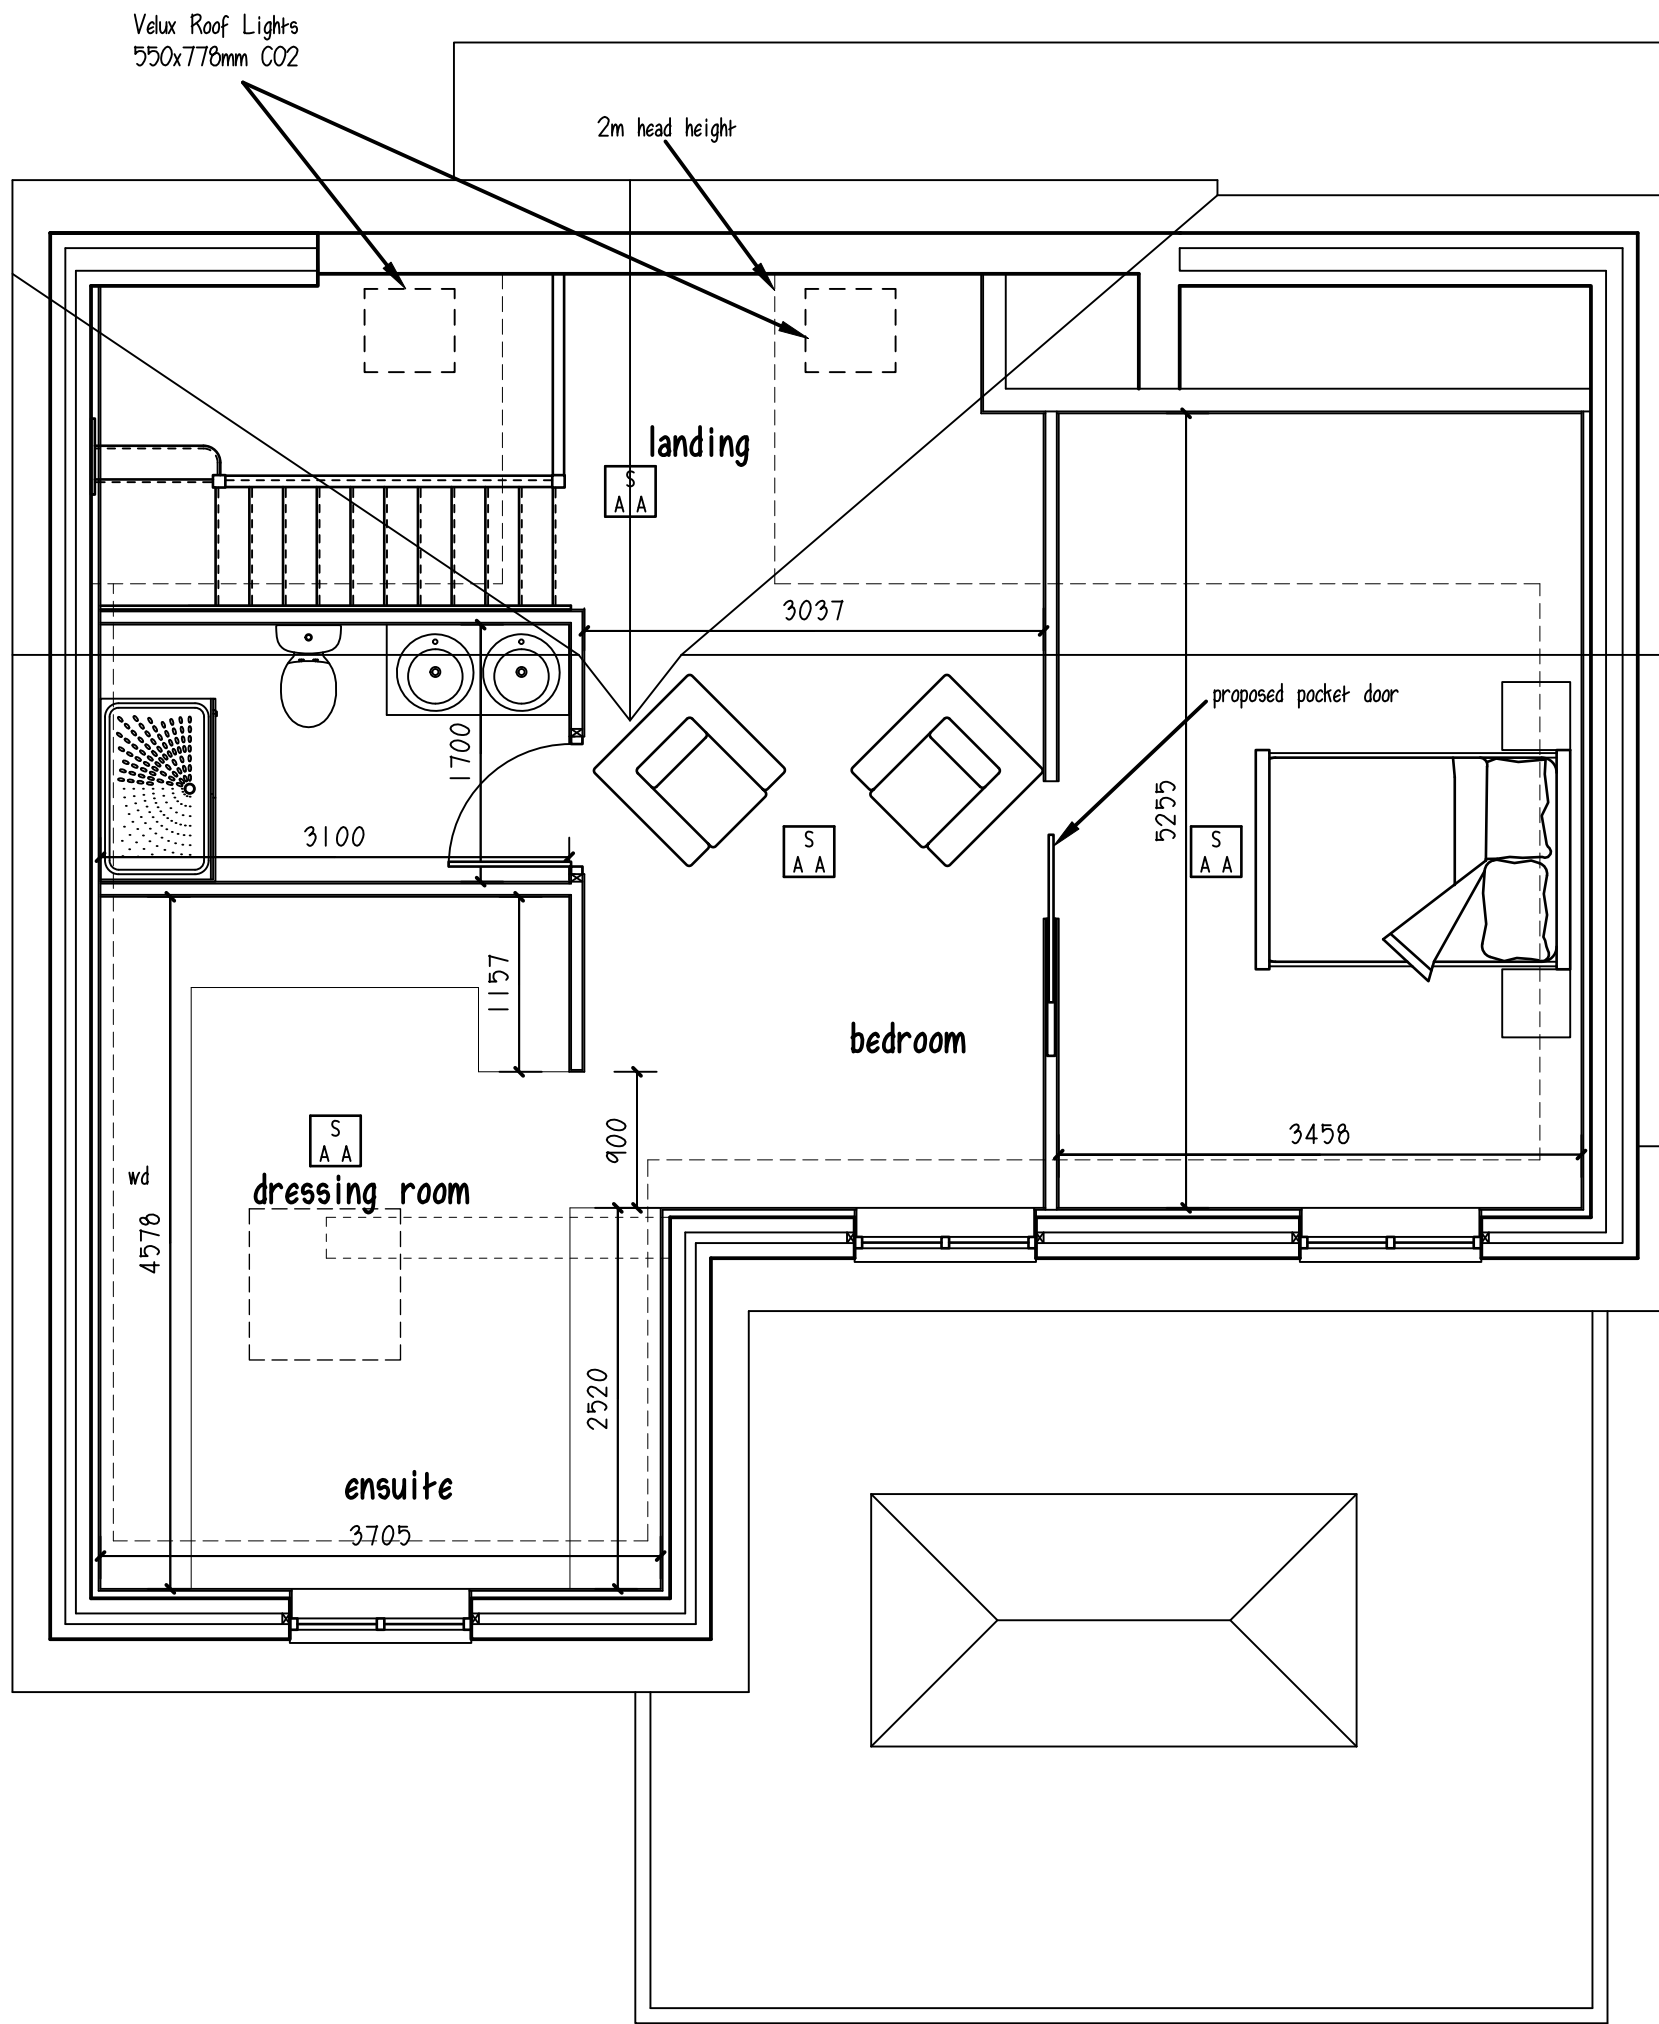


1 : 50 Loft Plan

 


5000 5000 5000 10000 20000

1 : 500 Scale Bar

 


2000 2000 2000 4000 6000

1 : 200 Scale Bar

 

1000 1000 1000 2000 4000

1 : 100 Scale Bar

 

1000 1000 1000 1000 1000

1 : 50 Scale Bar

Disclaimer:
This drawing is accurate from the information that was available at the time of survey and is by no means a detailed representation. Due to the subterranean nature of storm and foul drainage, any drainage shown is an educated assessment of the drainage runs. All drainage shown to be assessed and confirmed on site before works commence.

Project PROPOSED ALTERATIONS 2 CALDON CLOSE HINCKLEY LEICESTERSHIRE LE10 0PQ		
Client CHRIS & SAMANTHA FRANCIS		
Drawing Title SKETCH SCHEME		
Drawing No 1357-02	Revision F	Date 22-05-2025
Scale		
Drawn by : RMT	Checked by : ---	
 A.R.Taylor Ltd Architectural Technologists A.R.Taylor Ltd 7 Greenway, Nuneaton arwicksire CV11 6NL tel: 024 7636 6997 enquiries@taylorsdesign.ltd		

© copyright
This drawing is the property of A.R.Taylor Ltd until the full payment of the client.
If the drawings are used with our payment they have been miss used and the client
is liable for legal proceedings.