




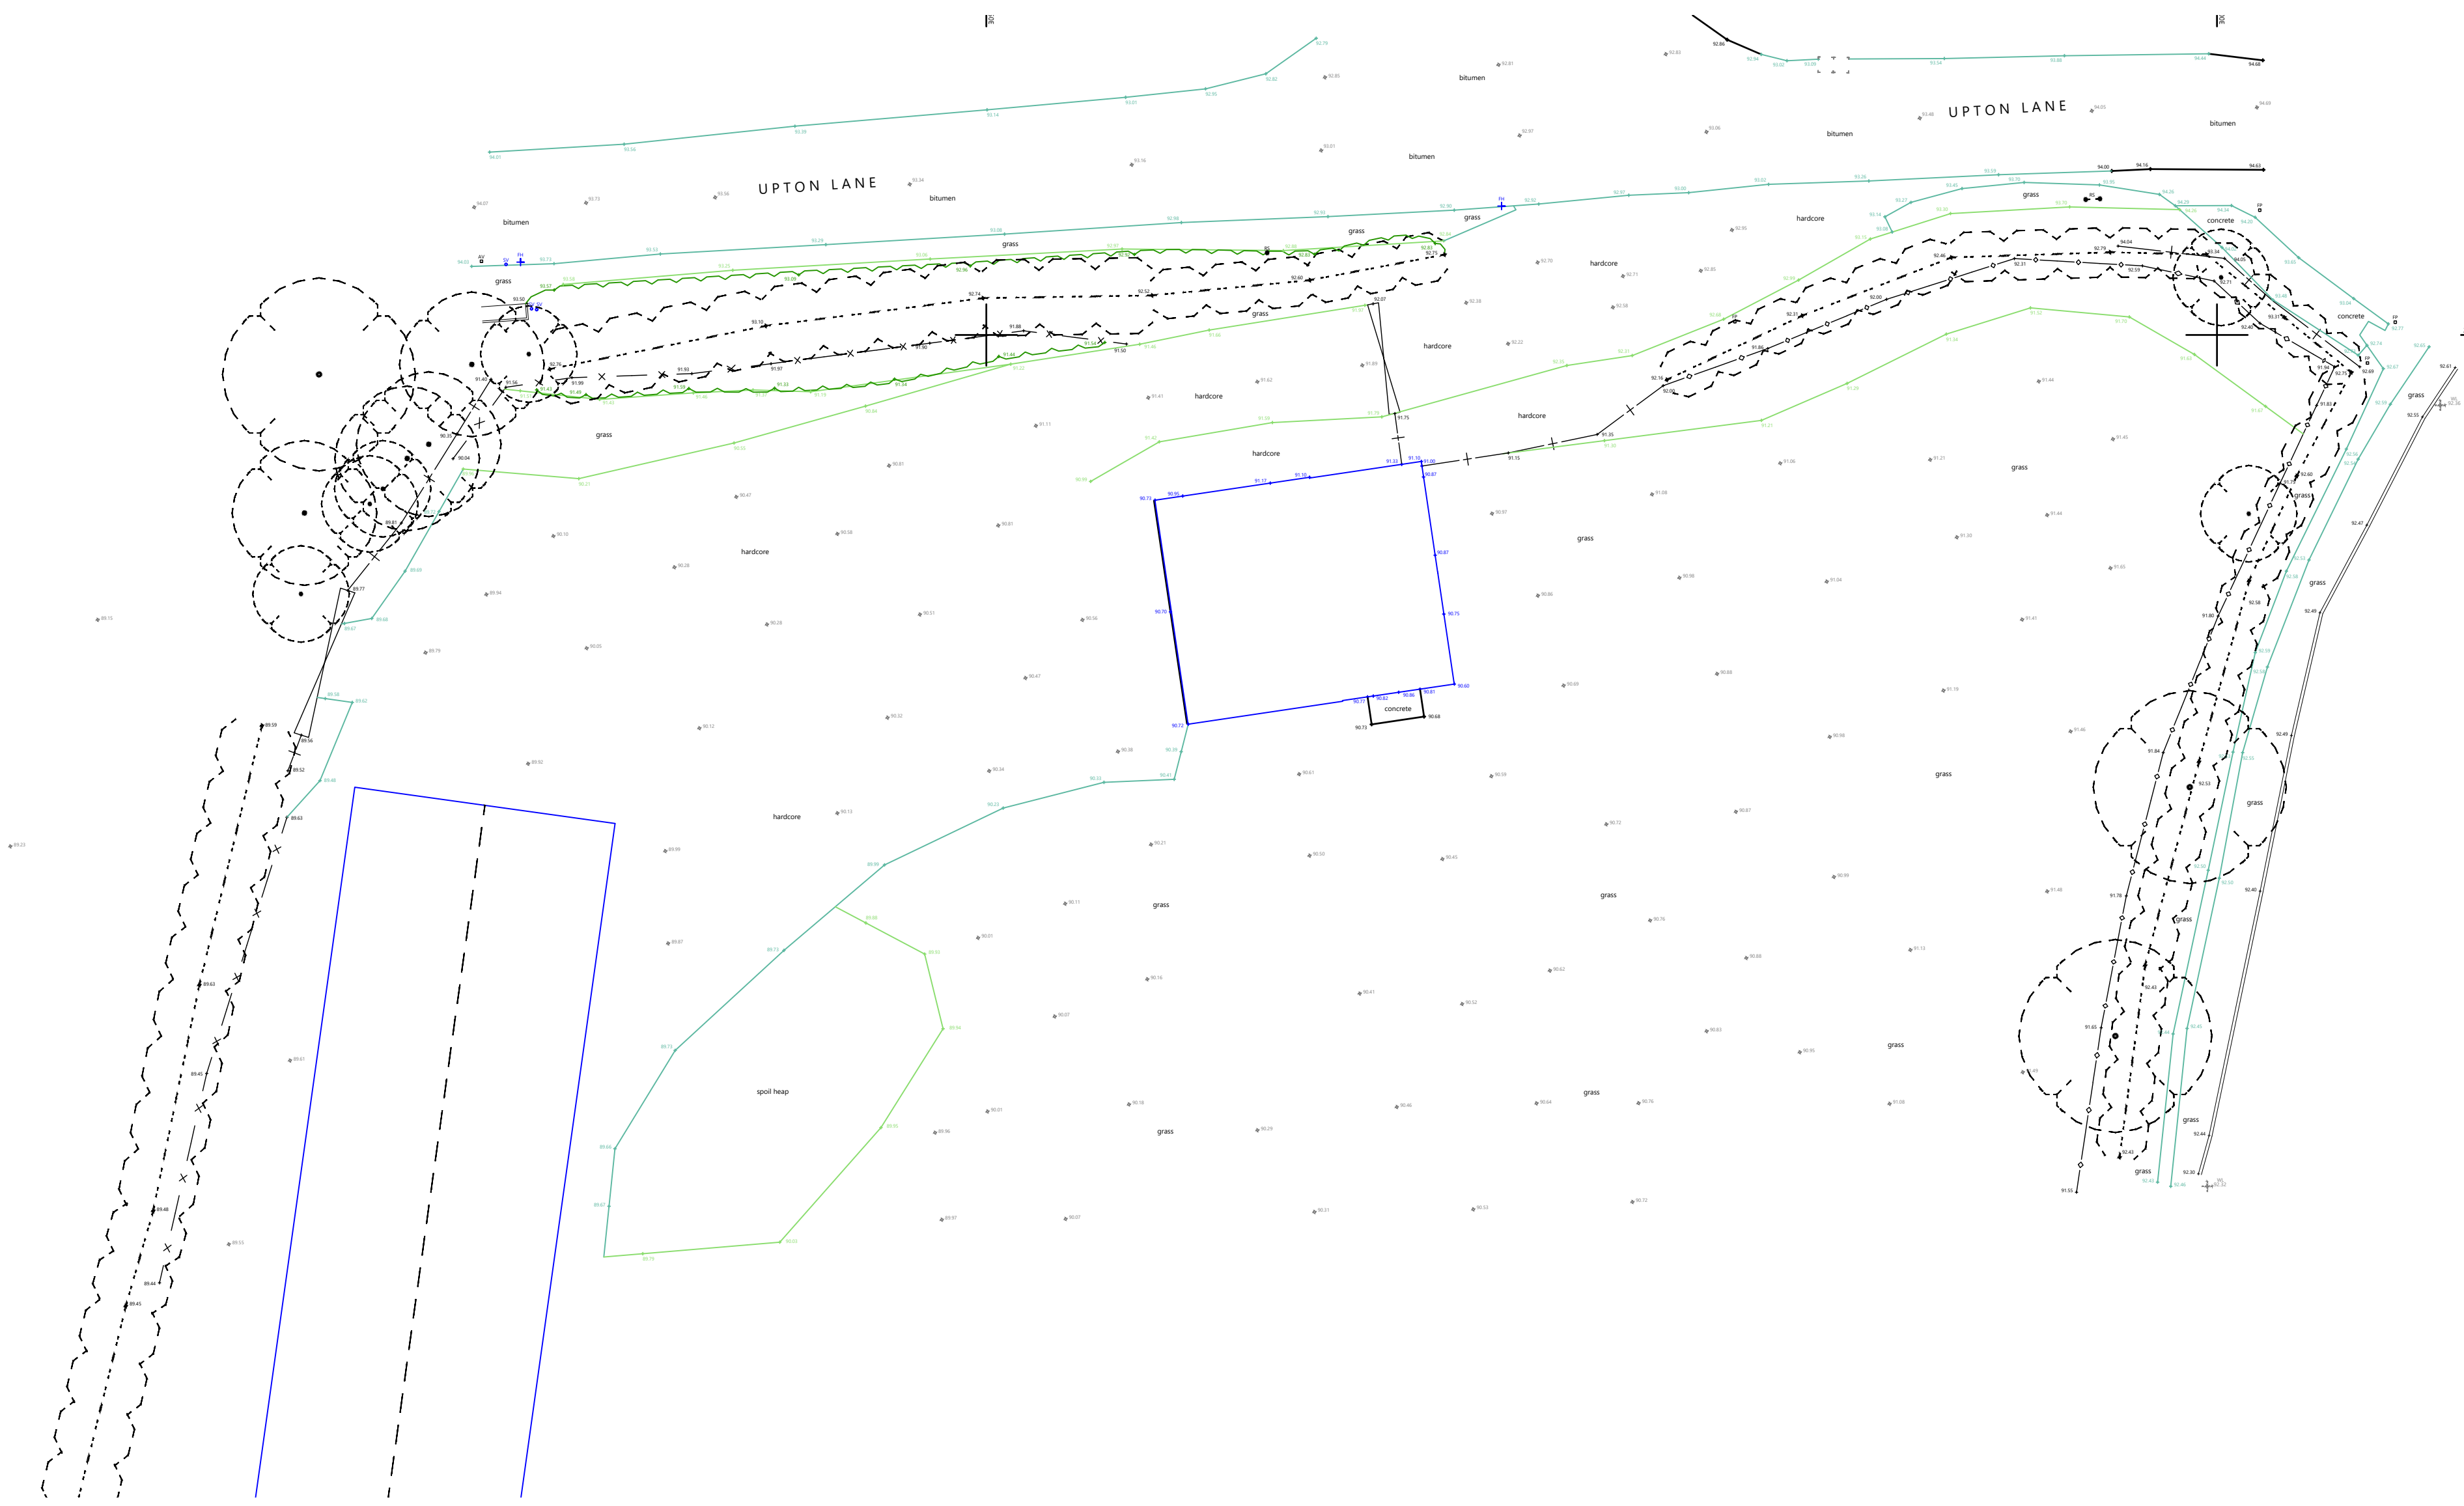

Proposed Site Plan
Scale 1:200

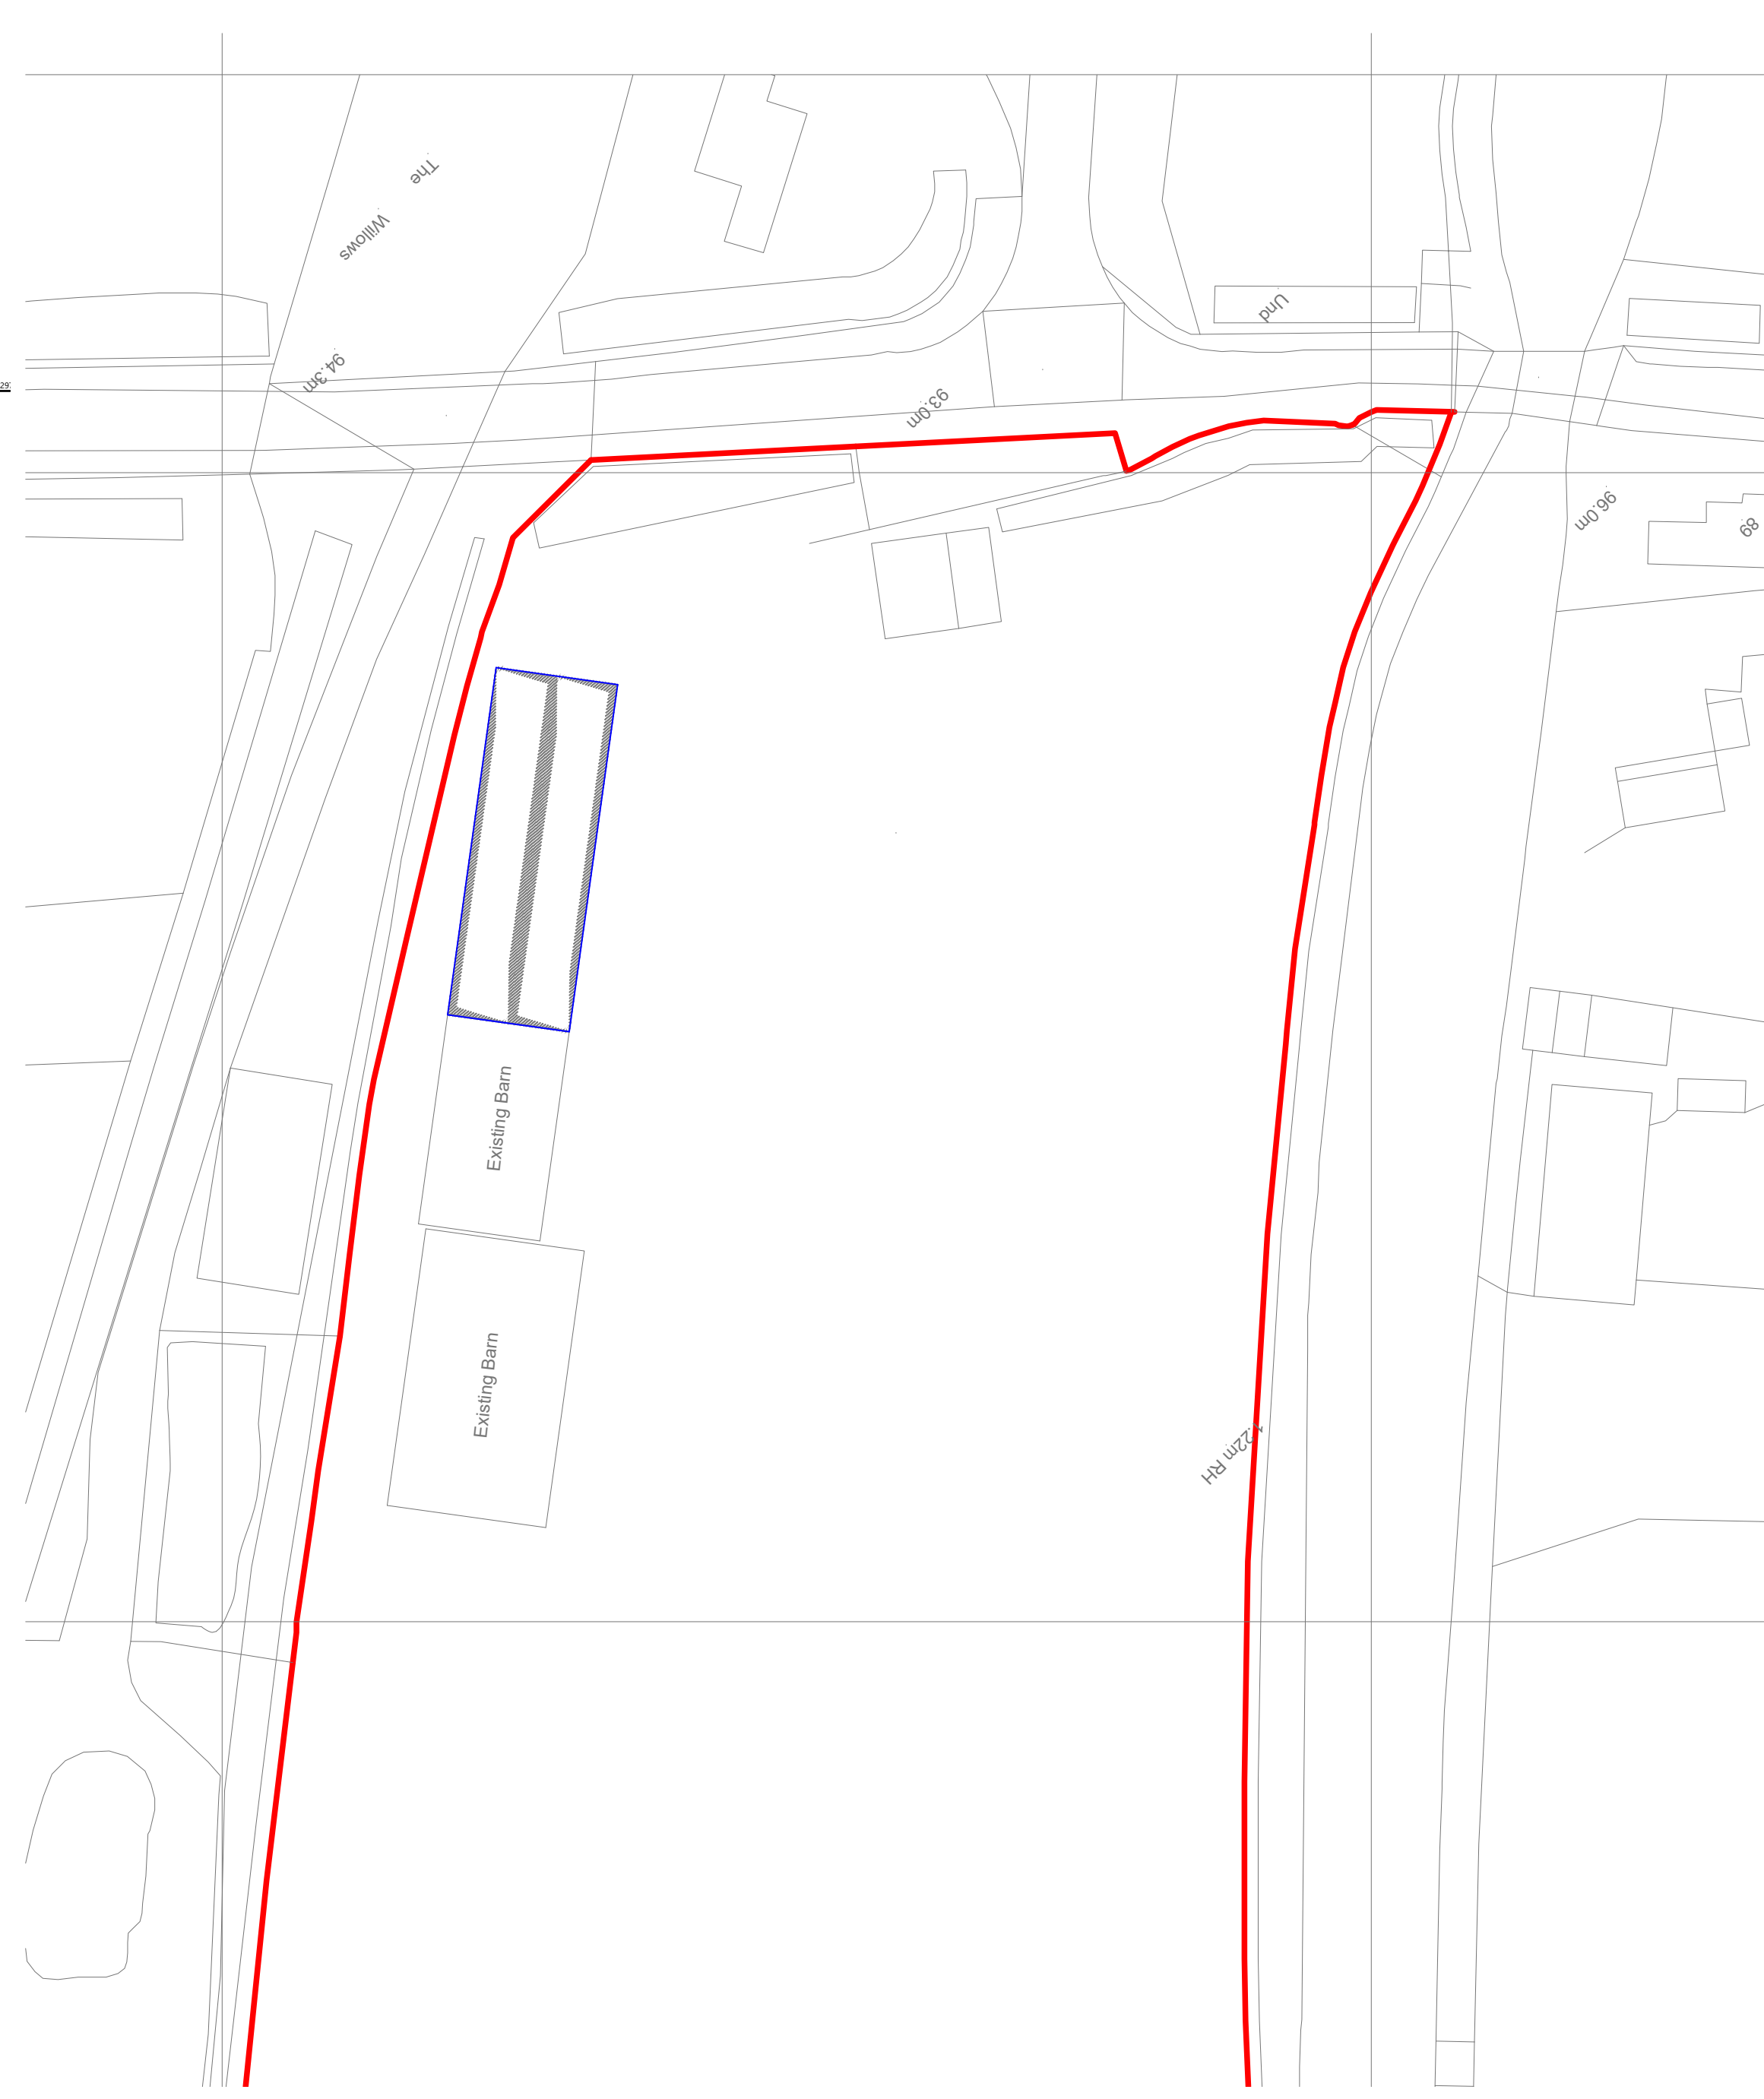

Proposed Site Map
Scale 1:500

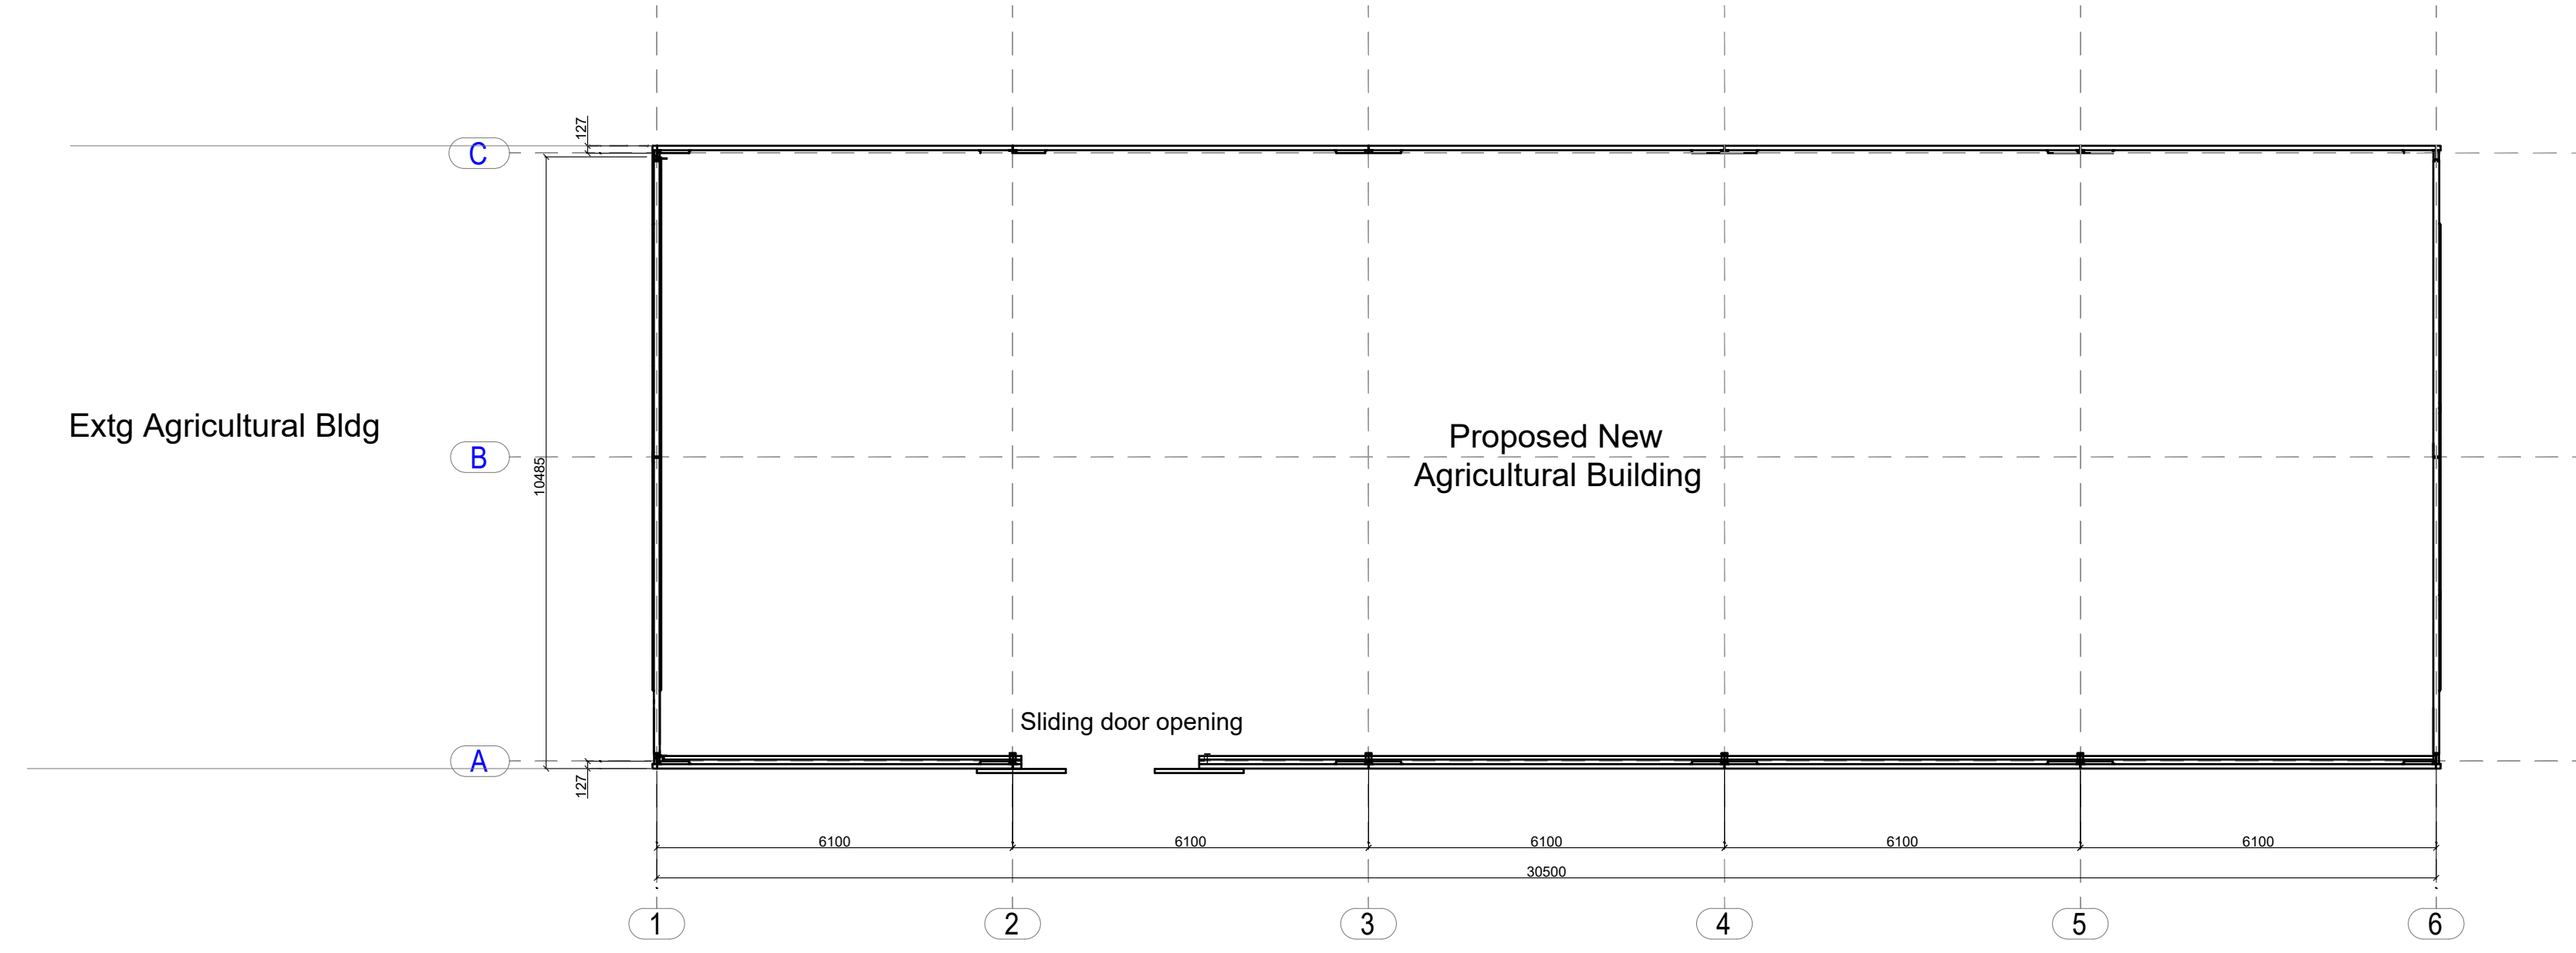

Existing Ground Floor Plan
Scale 1:100

PARTY WALL ACT 1996. Your attention is drawn to the client's responsibilities under the aforementioned act, namely that you should inform your neighbours in writing that you intend to carry out works to the Party Wall and that he may have certain requirements of his own. You may wish to contact a Surveyor or Solicitor for further advise on this matter.

PROPOSED LAYOUT

LITEBOX
ARCHITECTURE

The Lite House, Ansley Road, Nuneaton, Warwickshire. CV10 8LY
T: 02476 629192
info@liteboxarchitecture.co.uk
www.liteboxarchitecture.co.uk

Client: Mr P Morris
Little Mulberry
Upton Lane
Stoke Golding
CV13 6EU

Project: Erection of Agricultural Building at Little Mulberry, Upton Lane, Stoke Golding, CV13 6EU

Date: 01.05.2024
Dwg No: 002
Revision: -
Scale: As Drawn @ A1
Drawn By: PL

