




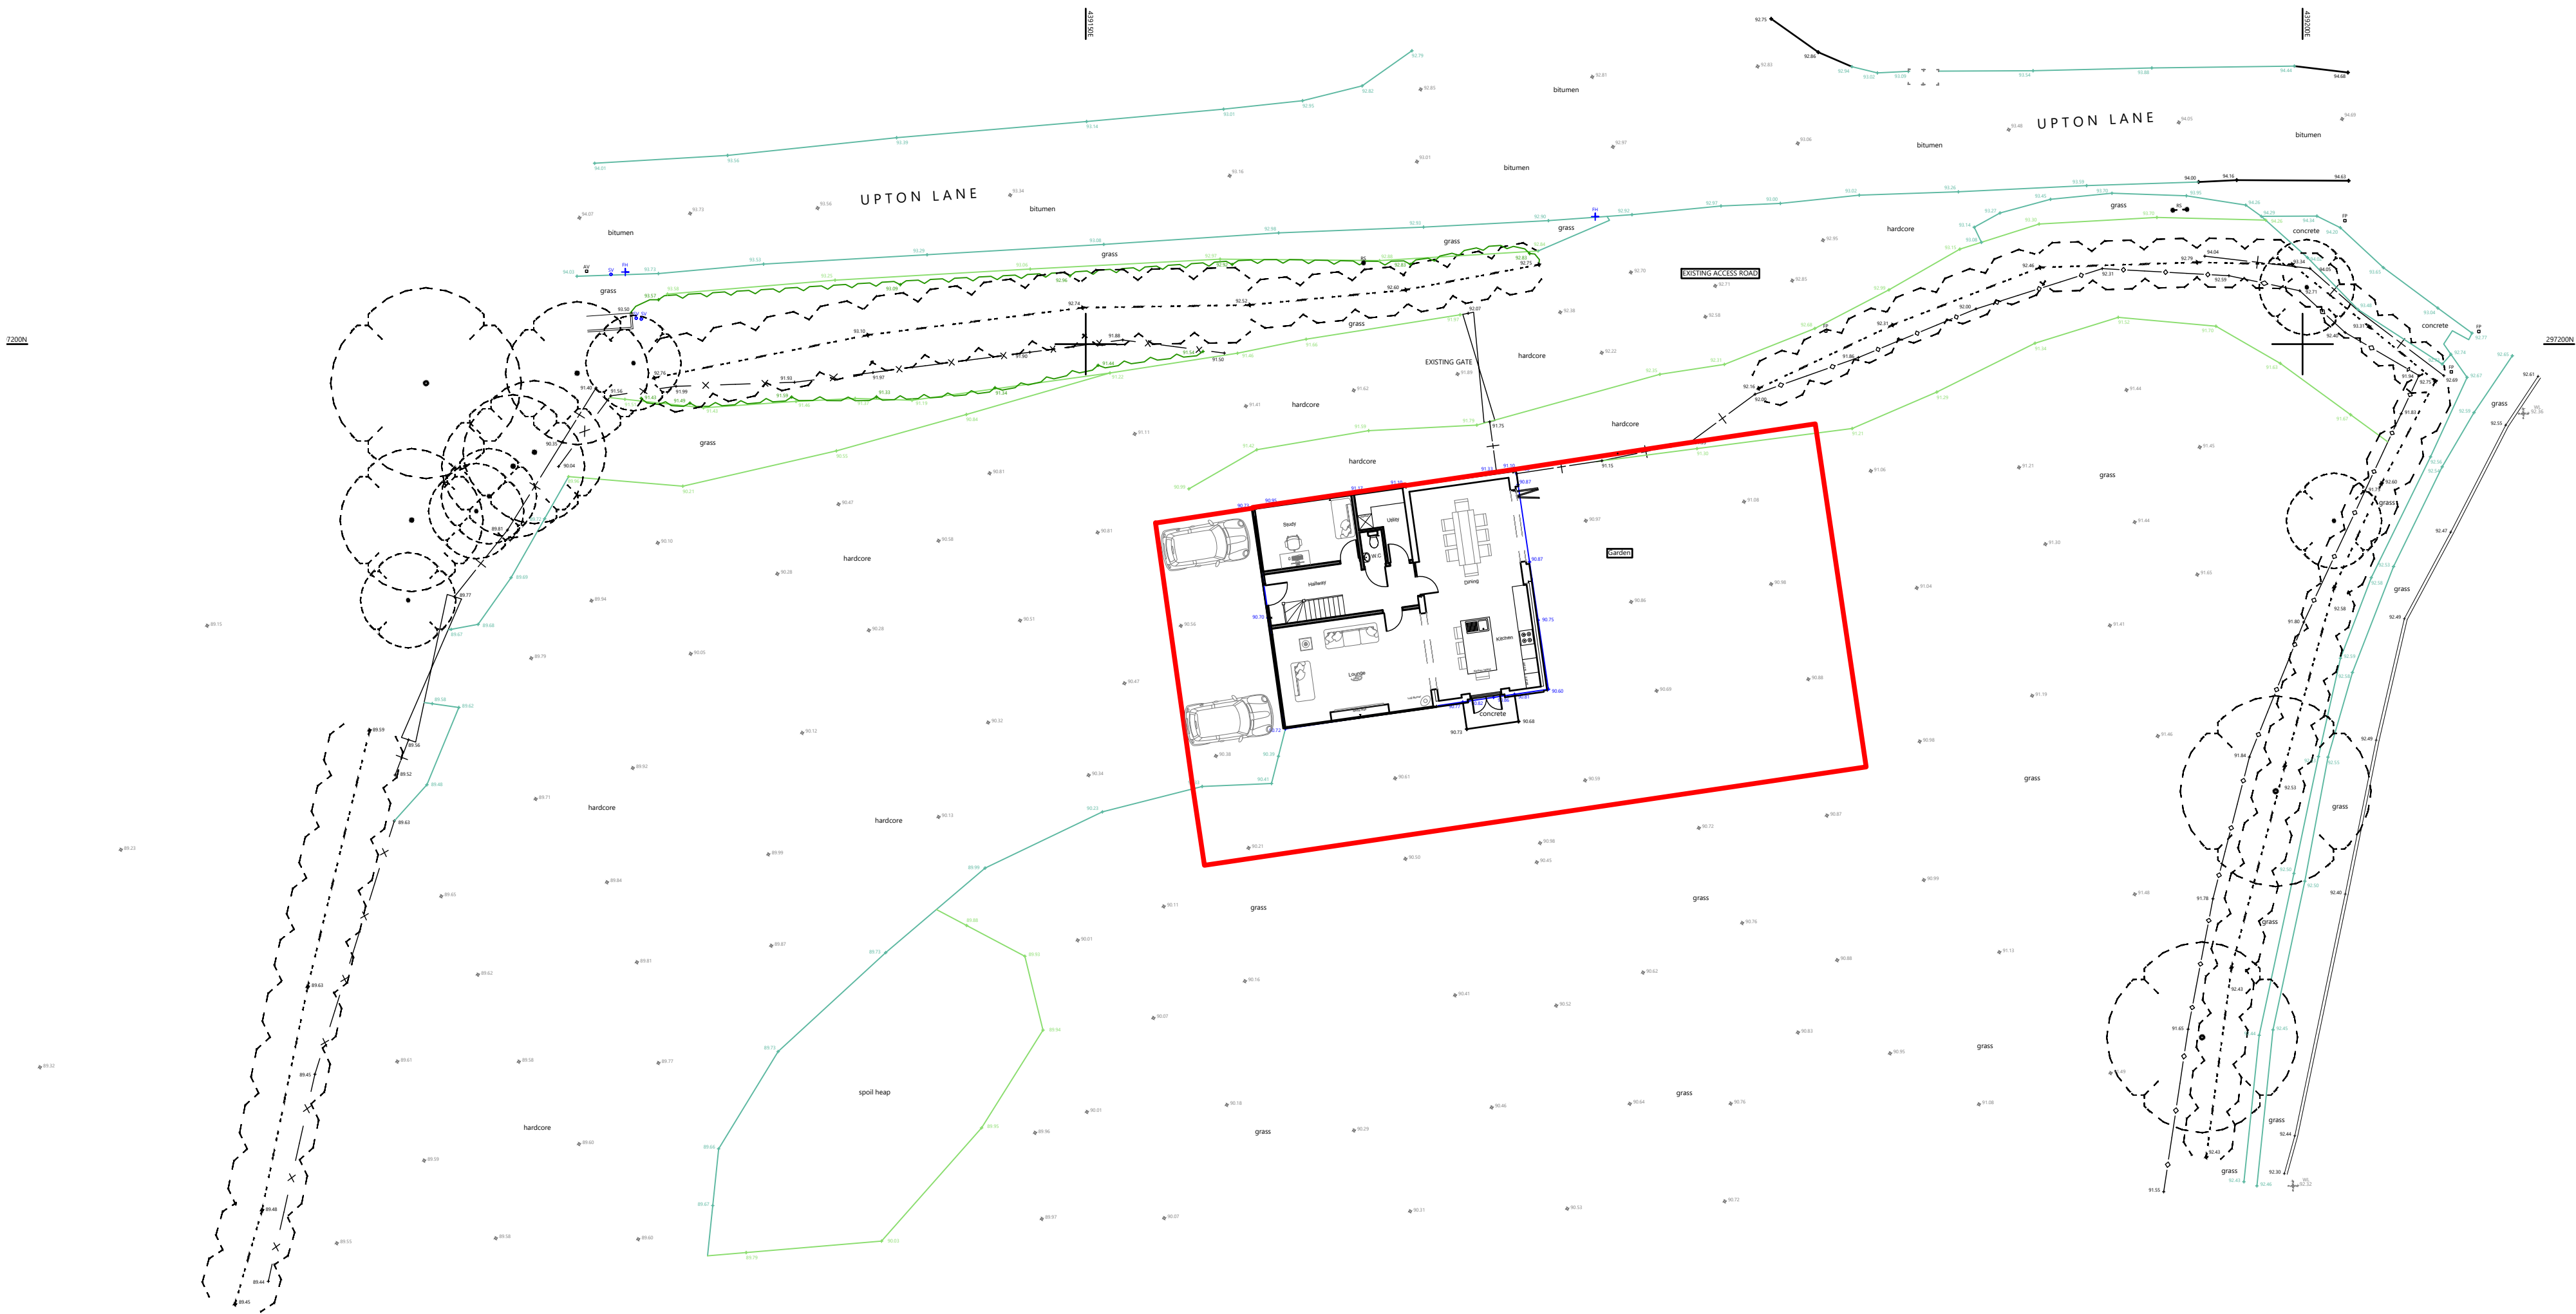


Proposed Site Plan  
Scale 1:200

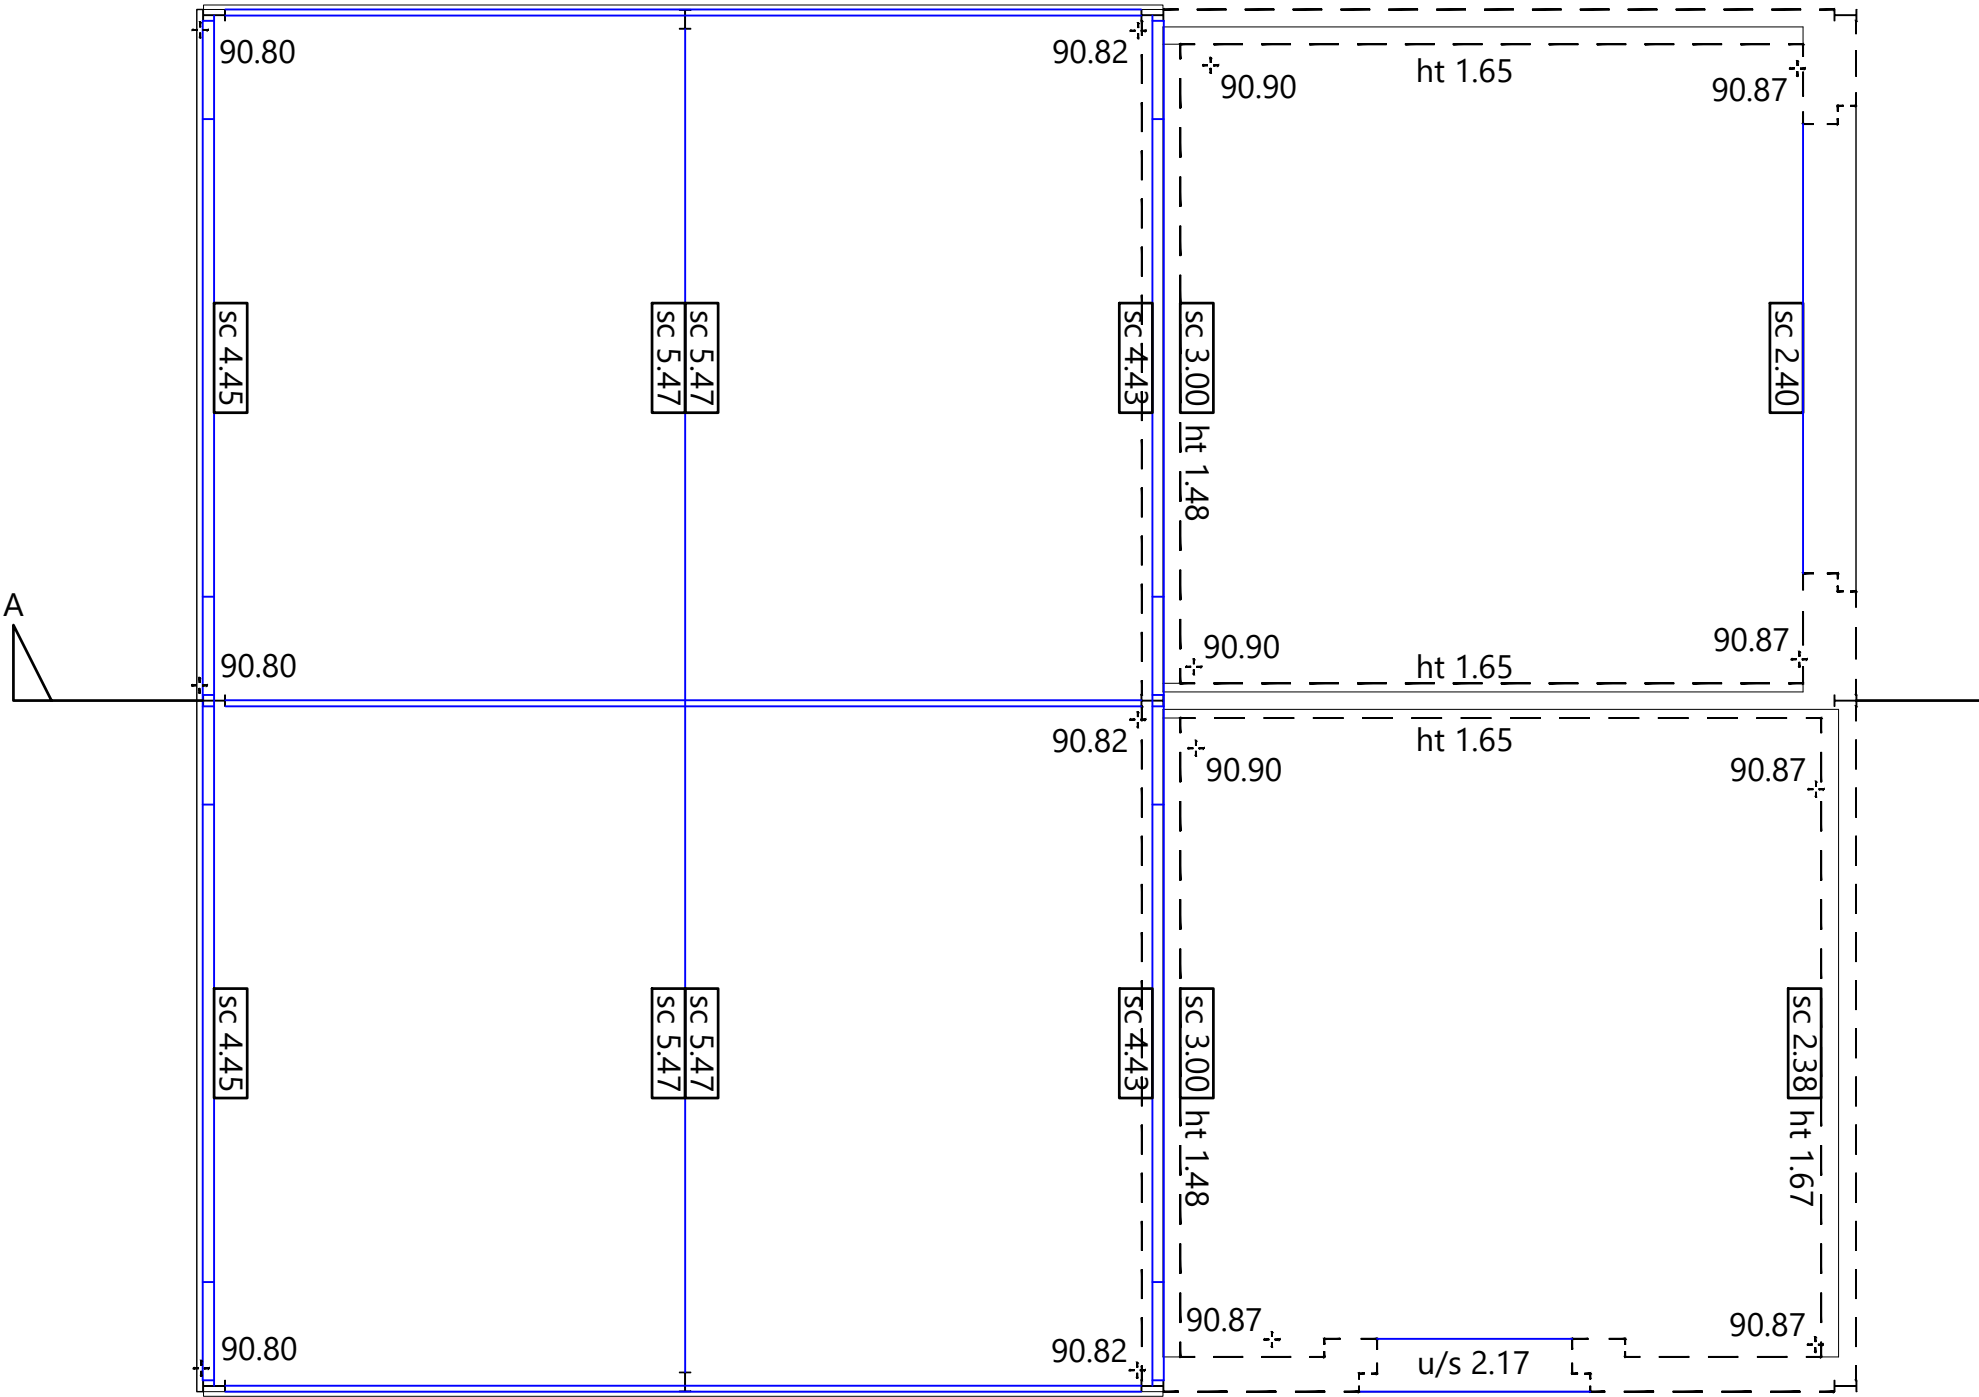


Existing Ground Floor Plan  
Scale 1:50

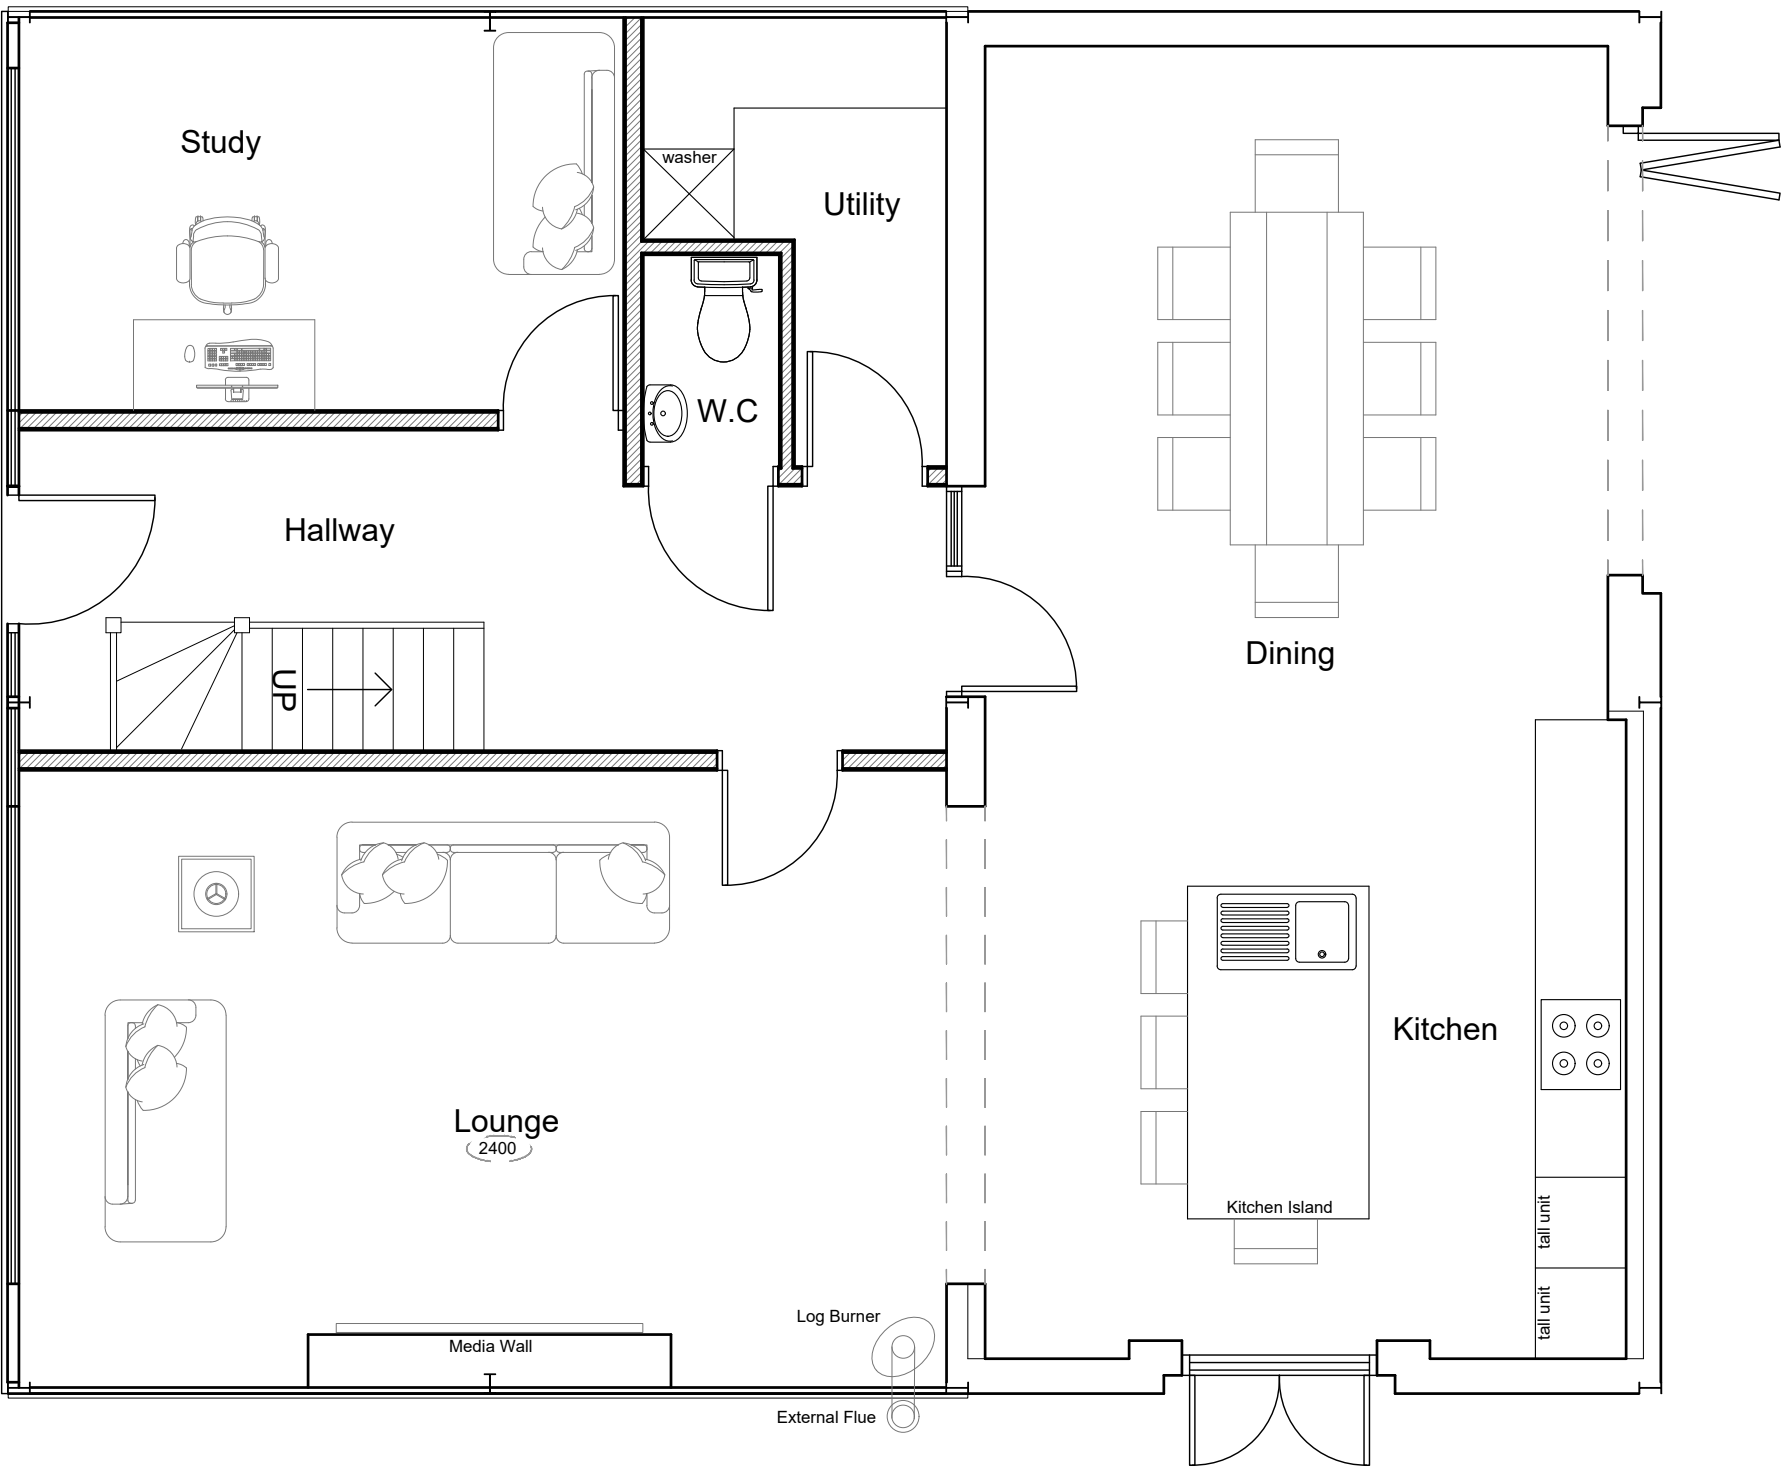

Proposed Ground Floor Plan  
Scale 1:50

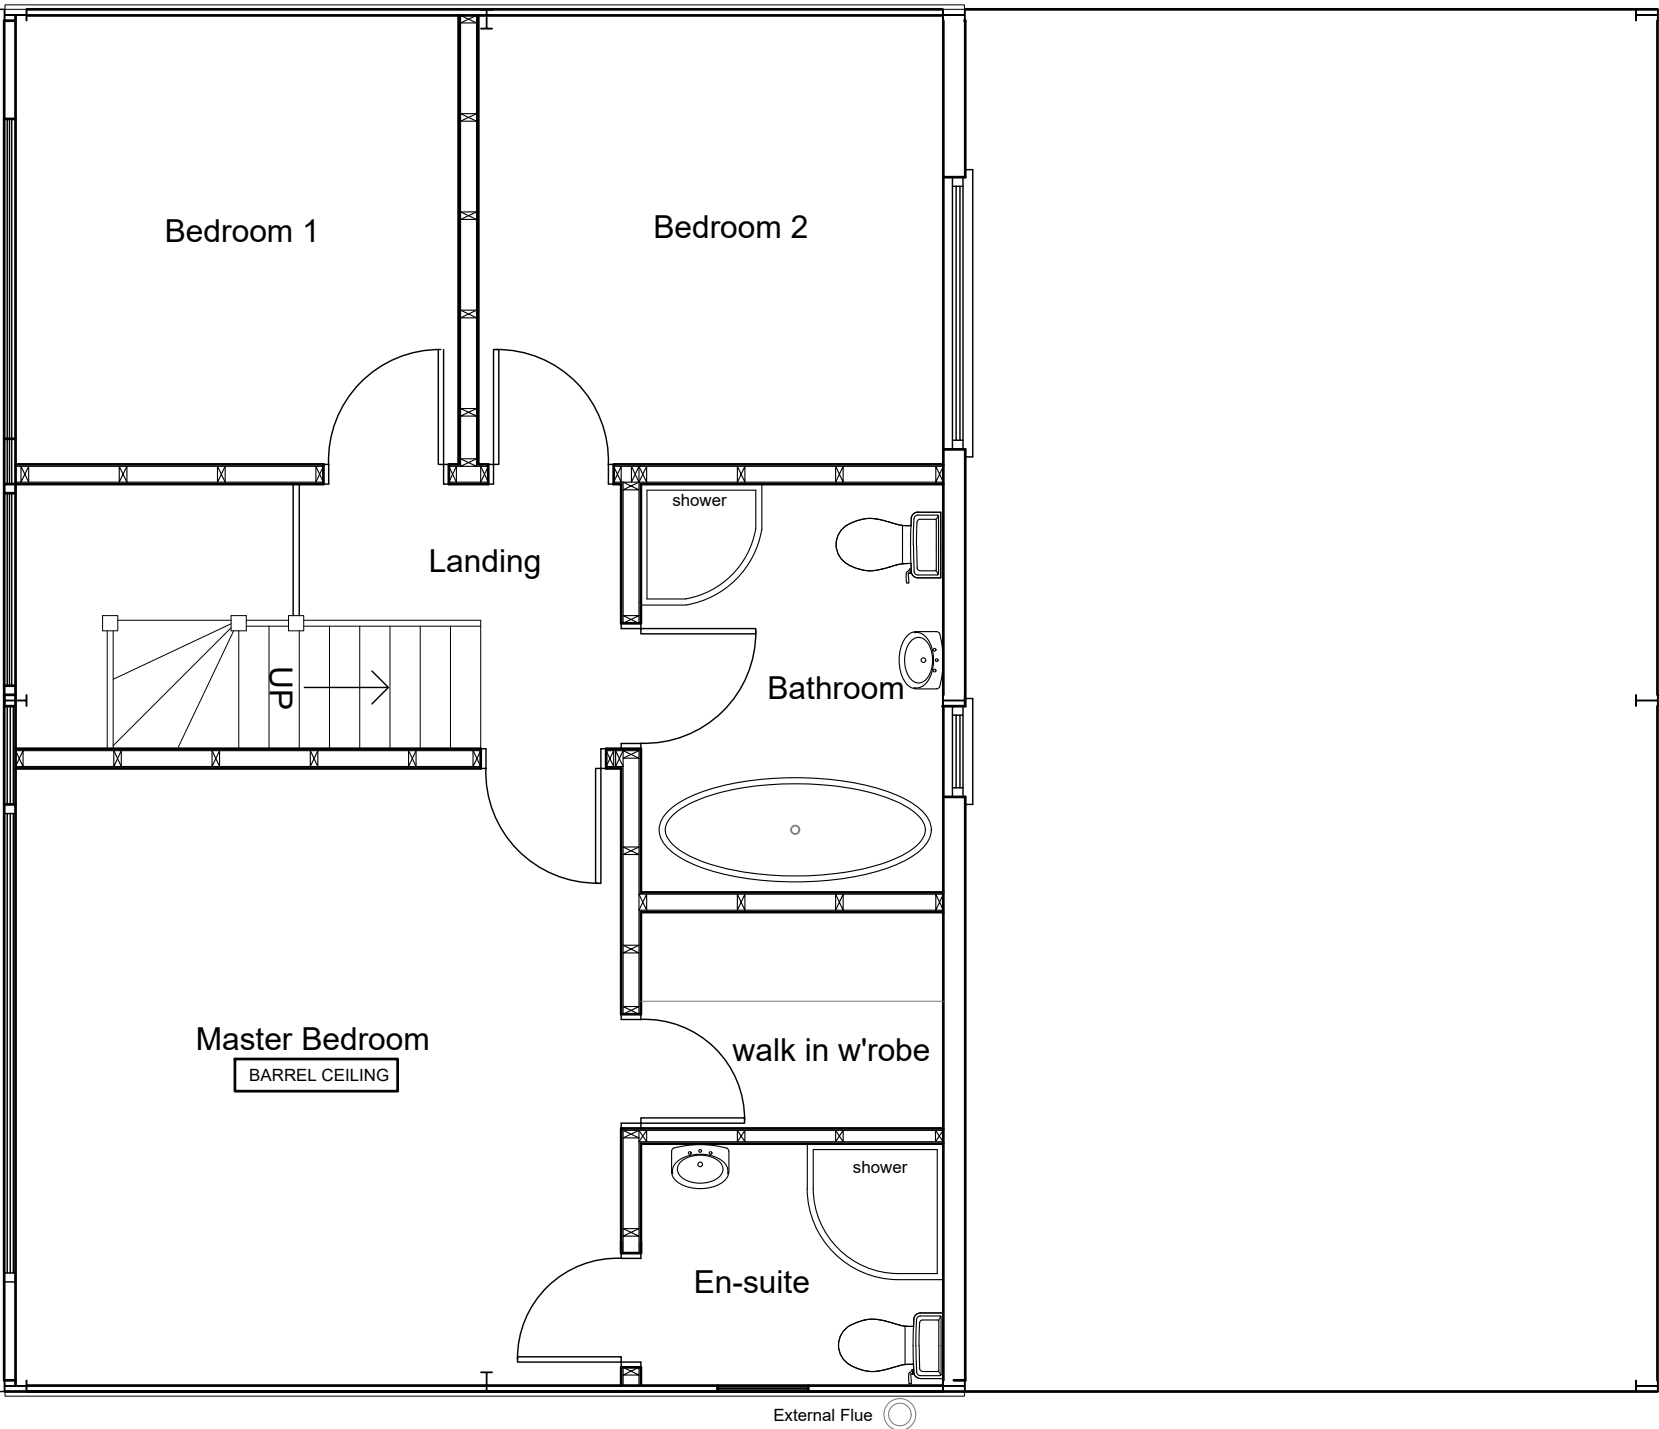

Proposed First Floor Plan  
Scale 1:50

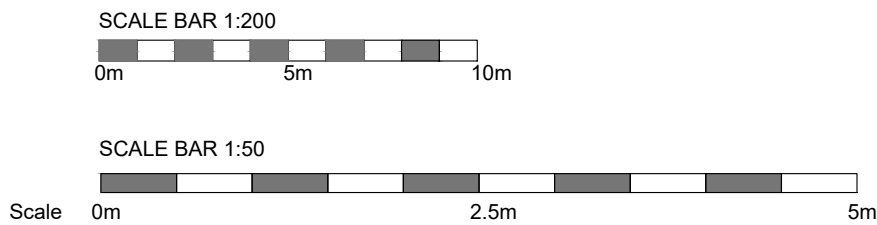

**PARTY WALL ACT 1996.** Your attention is drawn to the client's responsibilities under the aforementioned act, namely that you should inform your neighbours in writing that you intend to carry out works to the Party Wall and that he may have certain requirements of his own. You may wish to contact a Surveyor or Solicitor for further advise on this matter.

**PROPOSED LAYOUT**



The Lite House, Ansley Road, Nuneaton, Warwickshire. CV10 8LY  
**T: 02476 629192**  
info@liteboxarchitecture.co.uk  
www.liteboxarchitecture.co.uk

Client: Mr P Morris  
Little Mulberry  
Upton Lane  
Stoke Golding  
CV13 6EU

Project: Conversion of Agricultural Building to Dwelling House at Little Mulberry, Upton Lane, Stoke Golding, CV13 6EU

Date: 01.05.2024 Scale: As Drawn @ A1  
Dwg No: 002 Revision: - Drawn By: PL