




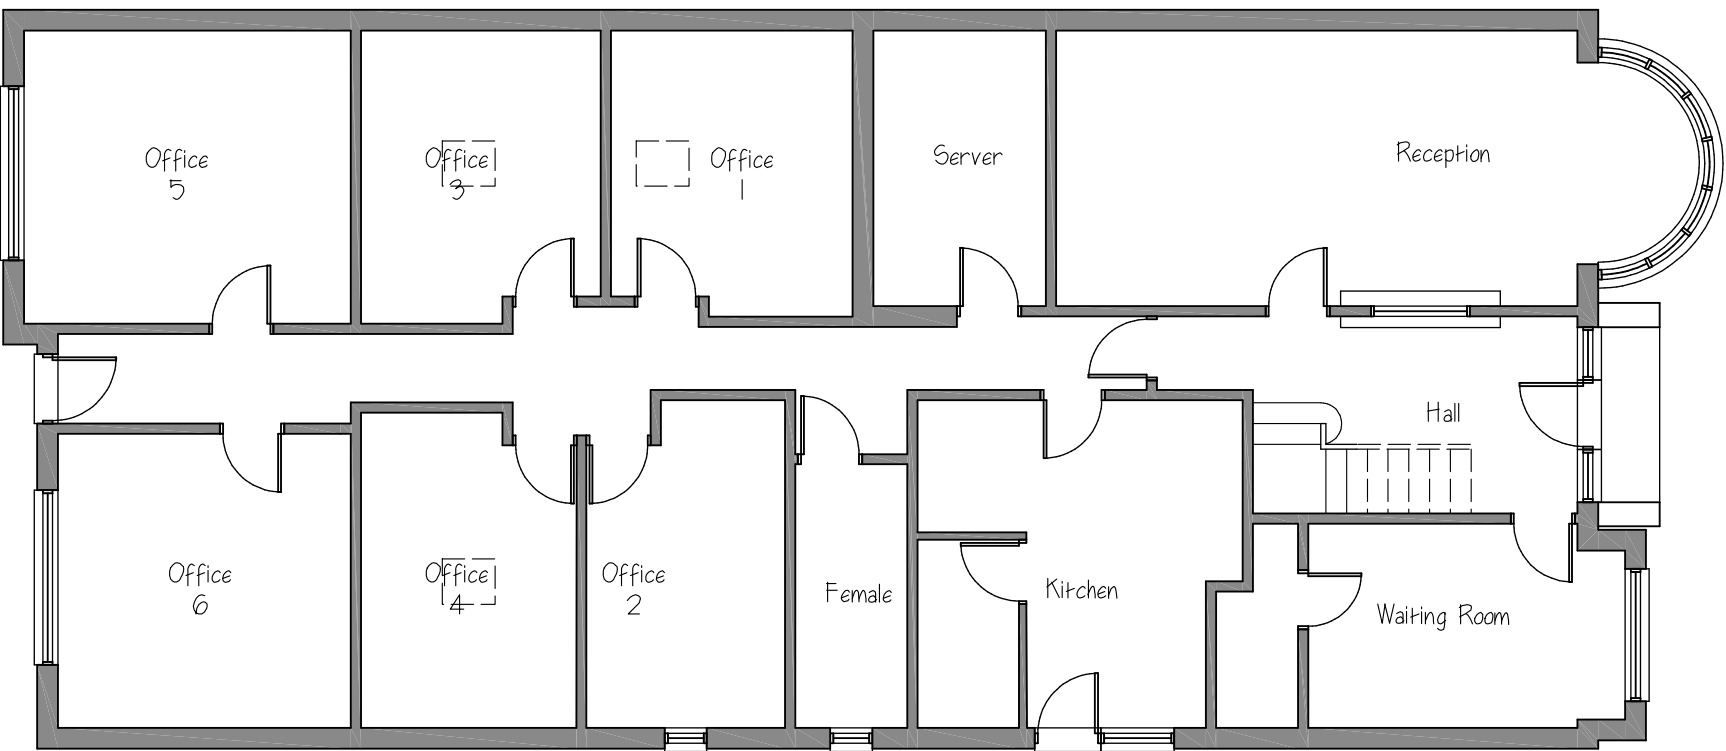


Ground Floor Plan

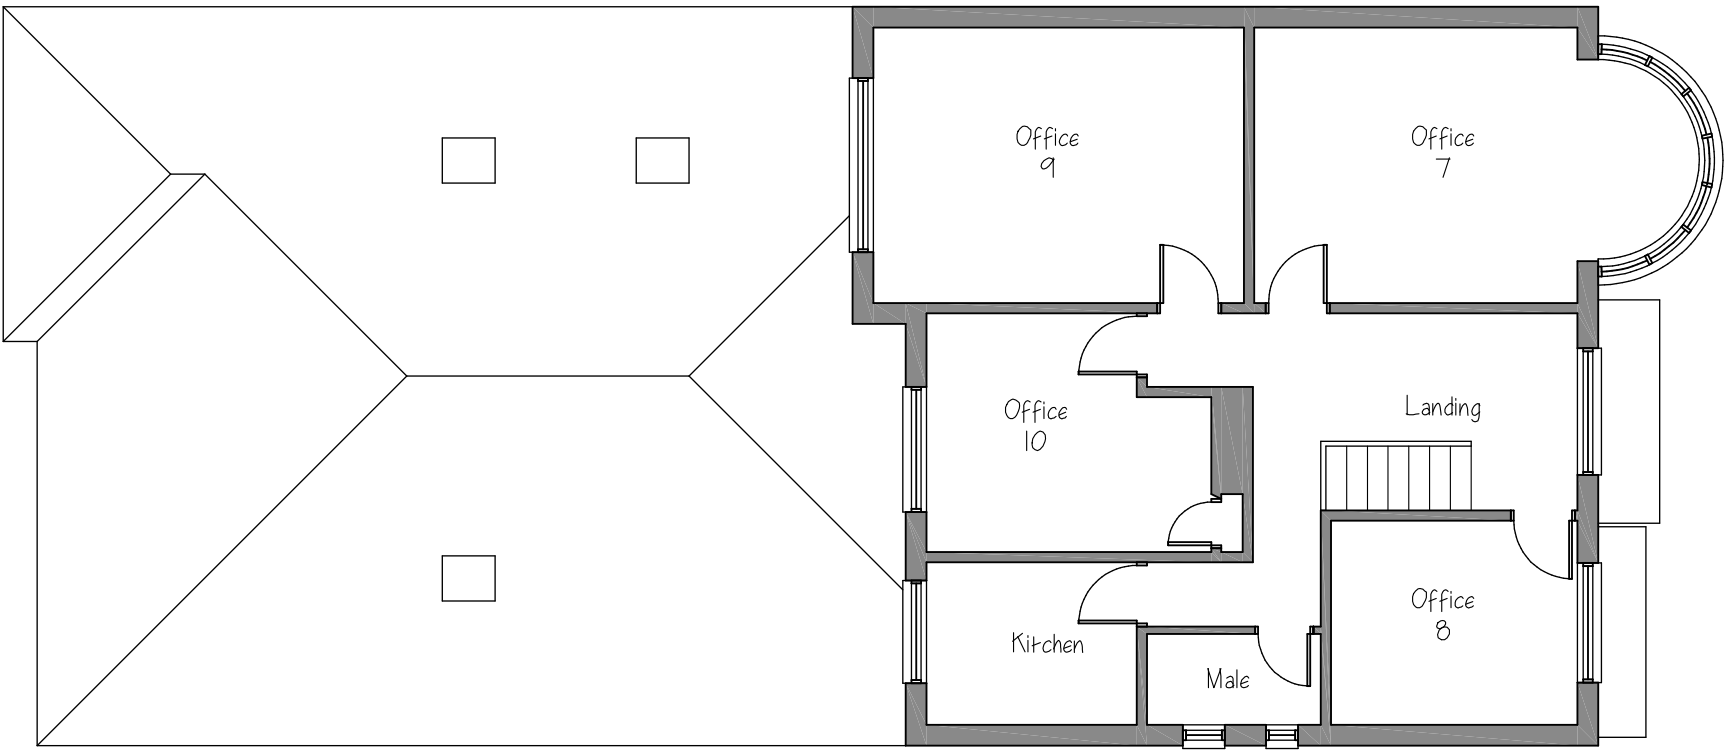

First Floor Plan

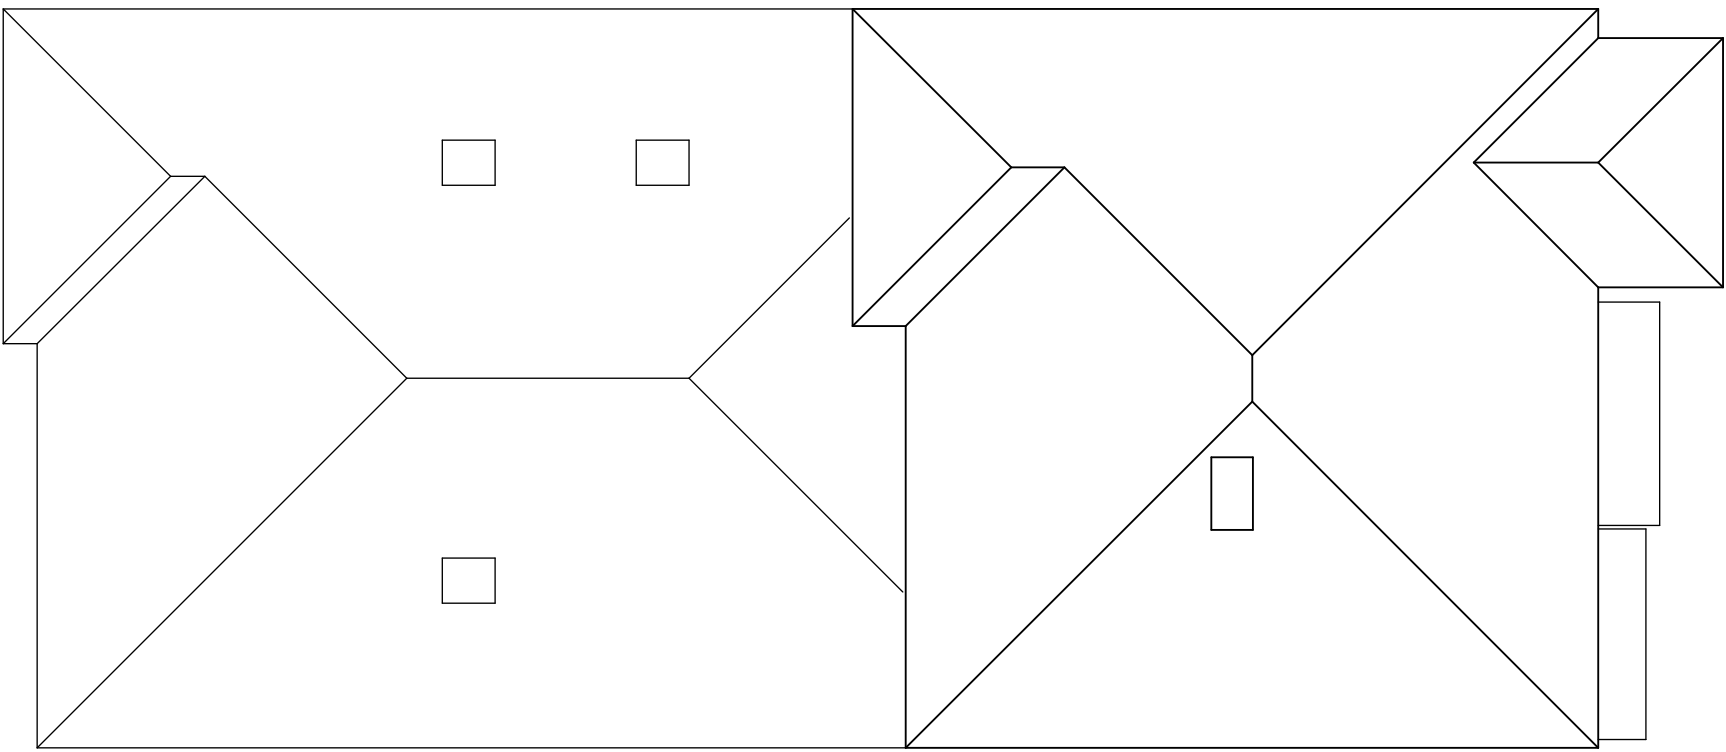


Roof Plan

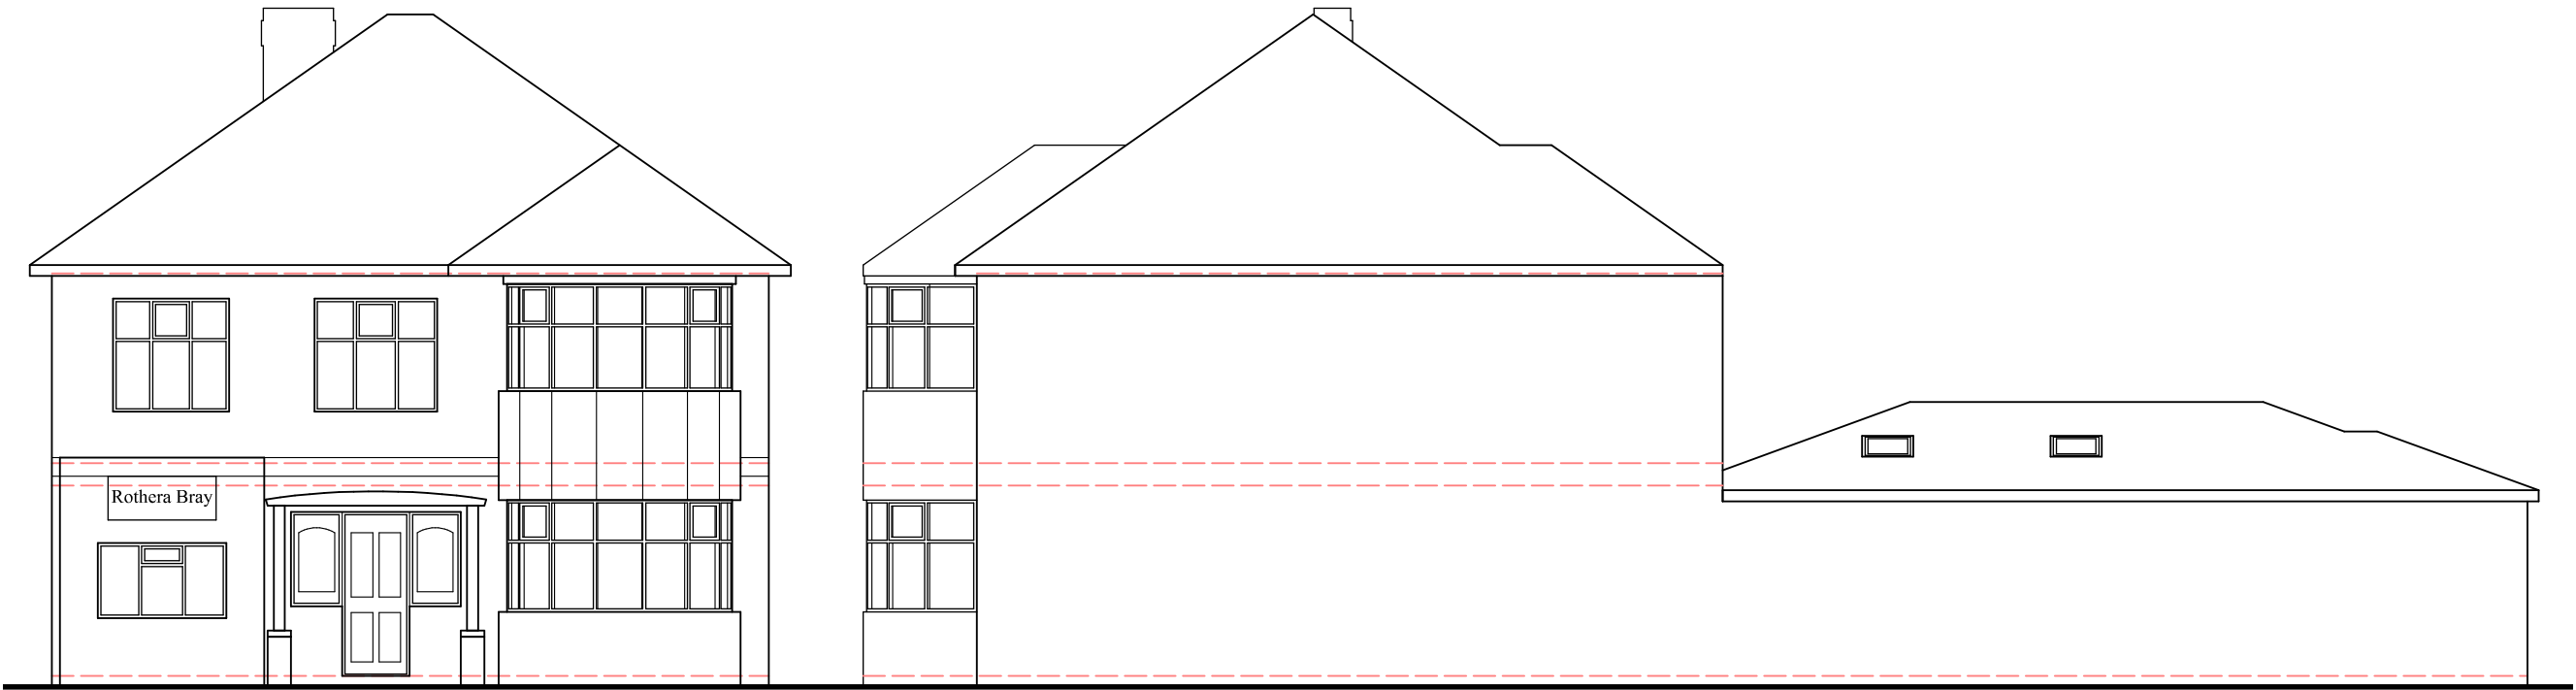

Front (W) Elevation

Side (S) Elevation

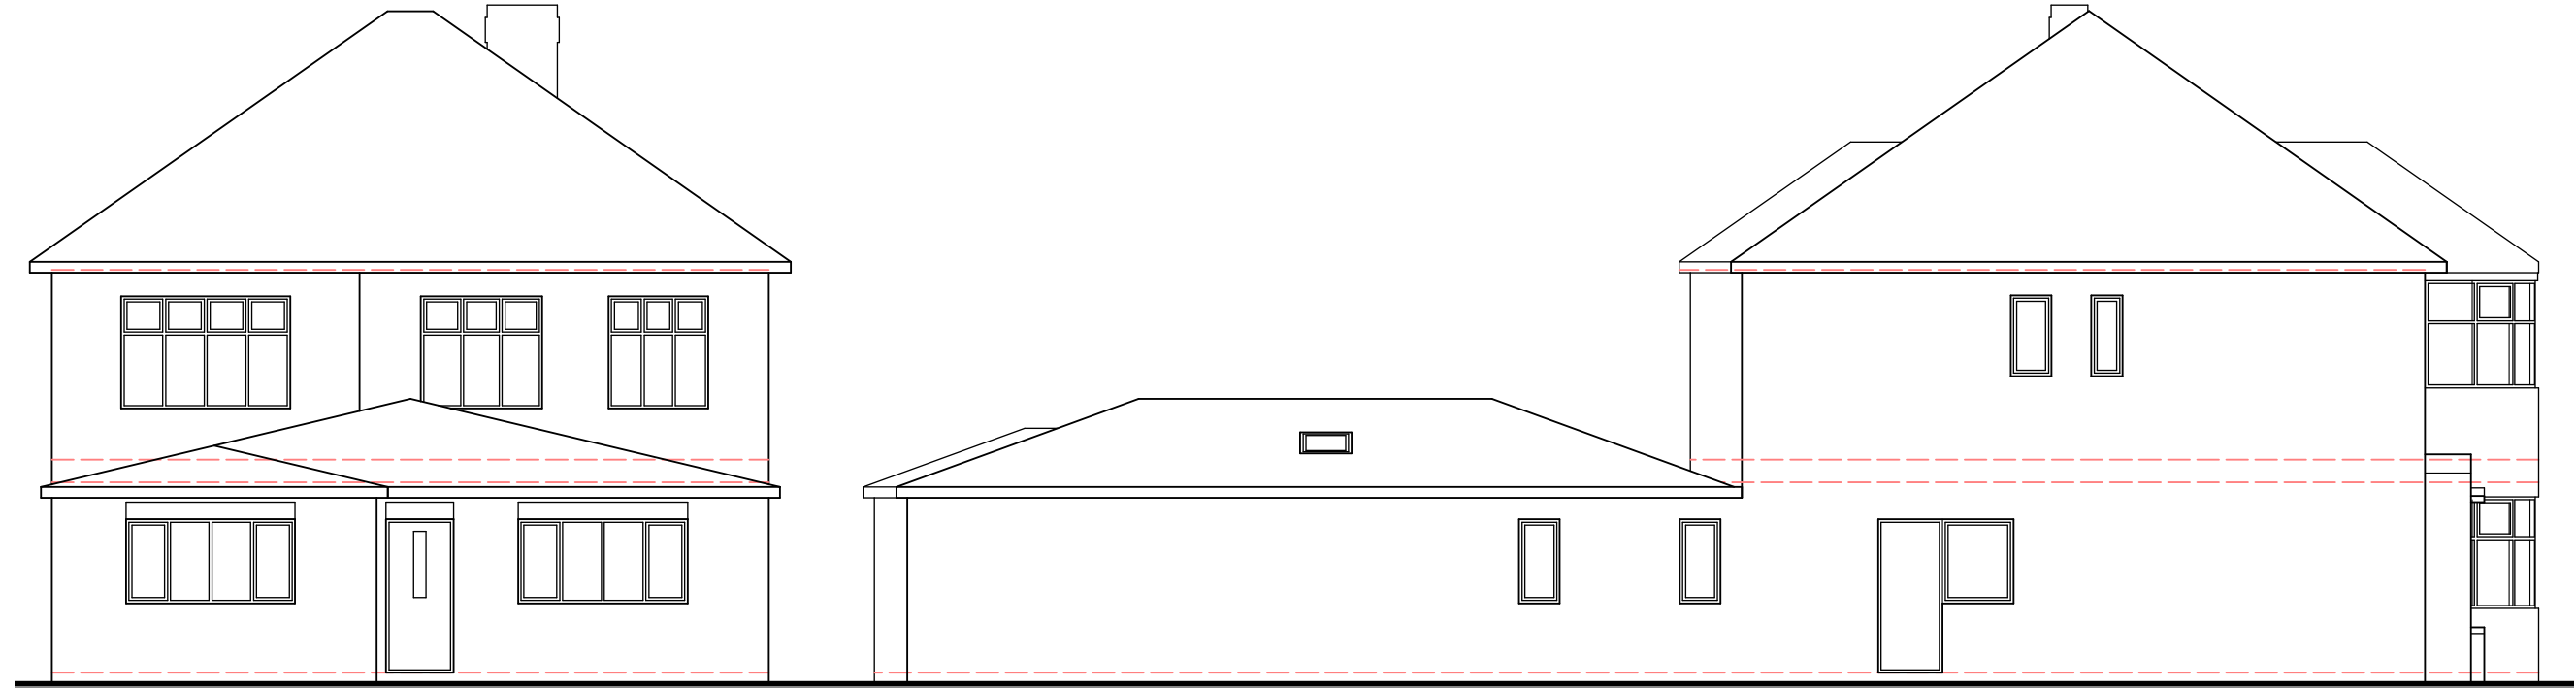

Rear (E) Elevation

Side (N) Elevation

Printed or electronic copies of the plan can be scaled for planning purposes.

This drawing is issued for the sole and exclusive use of the named recipient. Distribution to any third party is on the strict understanding that no liability is accepted by Sturch for any discrepancies, errors or omissions that may be present, and no guarantee is offered as to the accuracy of information shown. © Crown Copyright 2007. All rights reserved. Licence number 100026449

Rev	Date	Description	By
A	03.05.24	Layout corrected	sah

sturch
Tel: 07948 382917 e:lsturch@gmail.com

Project
Change of Use from Office (use class E) to SEN facility (use class F1)
33, Station Road, Hinckley

Client
U-Neek Learning (No. 2) Ltd

Drawing
Existing Plans and Elevations

Drg No: 01-24/3 Rev A

Scale 1:100 @A2 Date 01.05.24