


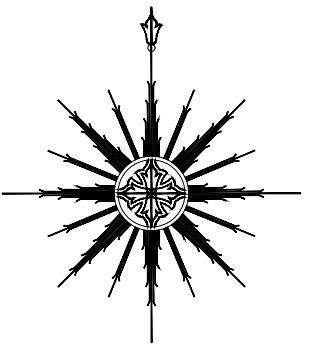

CLIENT:  
Sally & Andy Smith  
9 Swinburne Road  
Hinckley  
Leicestershire  
LE10 0TQ

PROJECT:  
Alterations and Extension to:  
9 Swinburne Road

DRAWING: 1341.SA.25.001


ISSUE: -

DATE: May 2025

SCALE: 1:200, 1:500 & 1:1250



PLANNING APPLICATION:

LOCATION PLANS

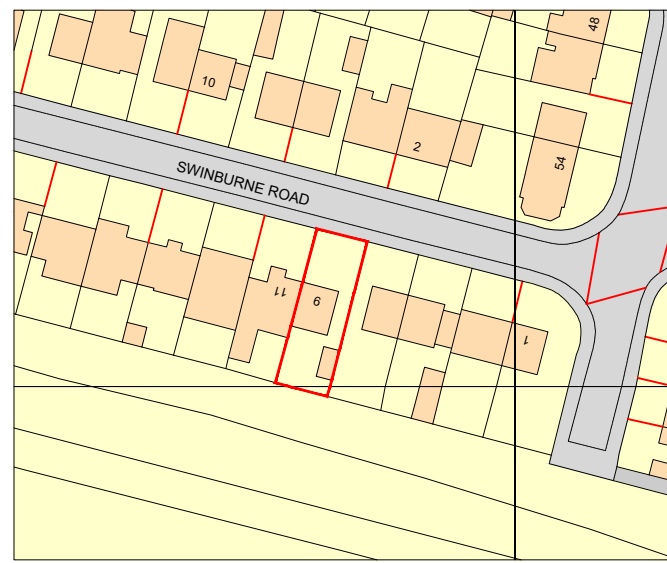



Ordnance Survey, (c) Crown Copyright 2025. All rights reserved. Licence number 100022432

Location Plan 1:1250

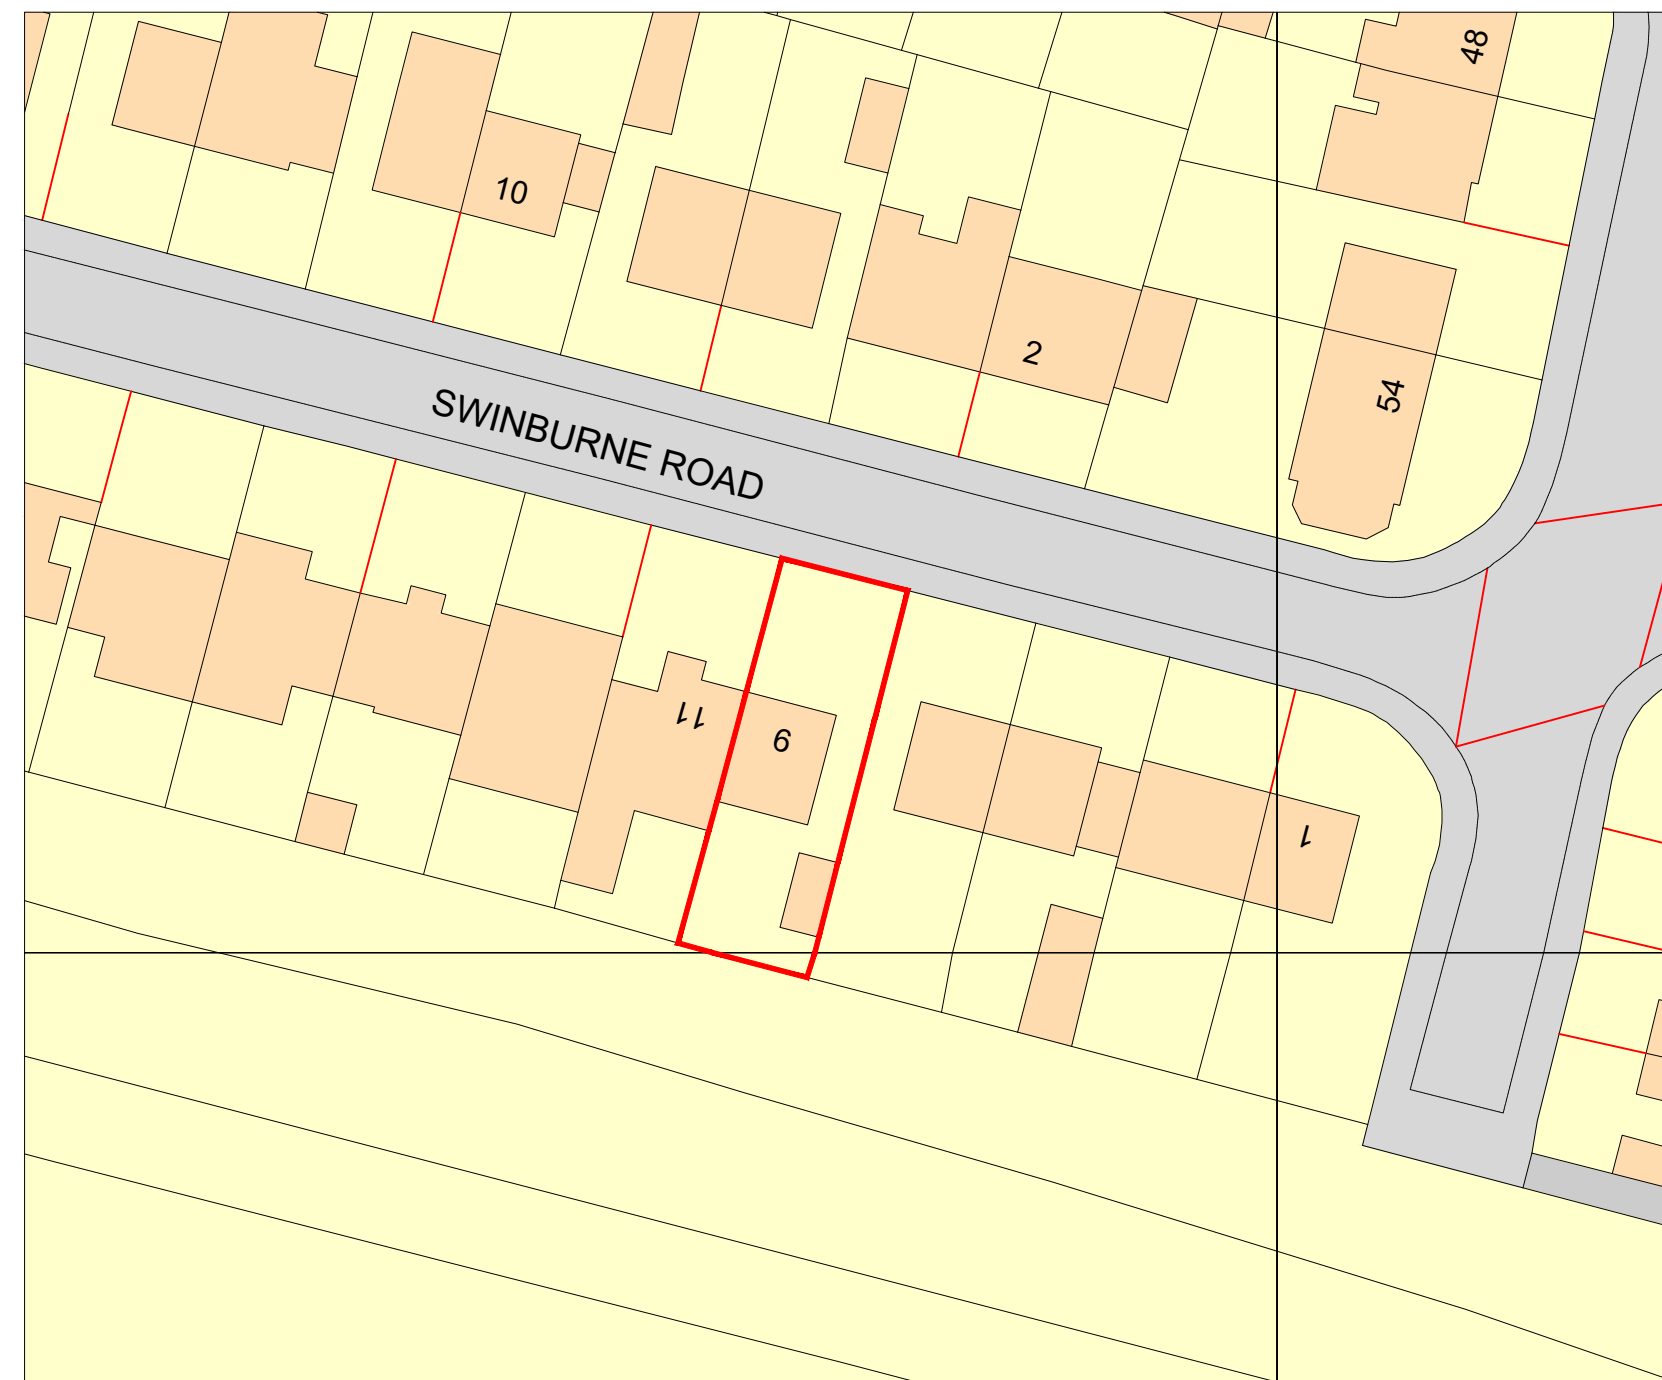 

Ordnance Survey, (c) Crown Copyright 2025. All rights reserved. Licence number 100022432

Location Plan Scale 1:500

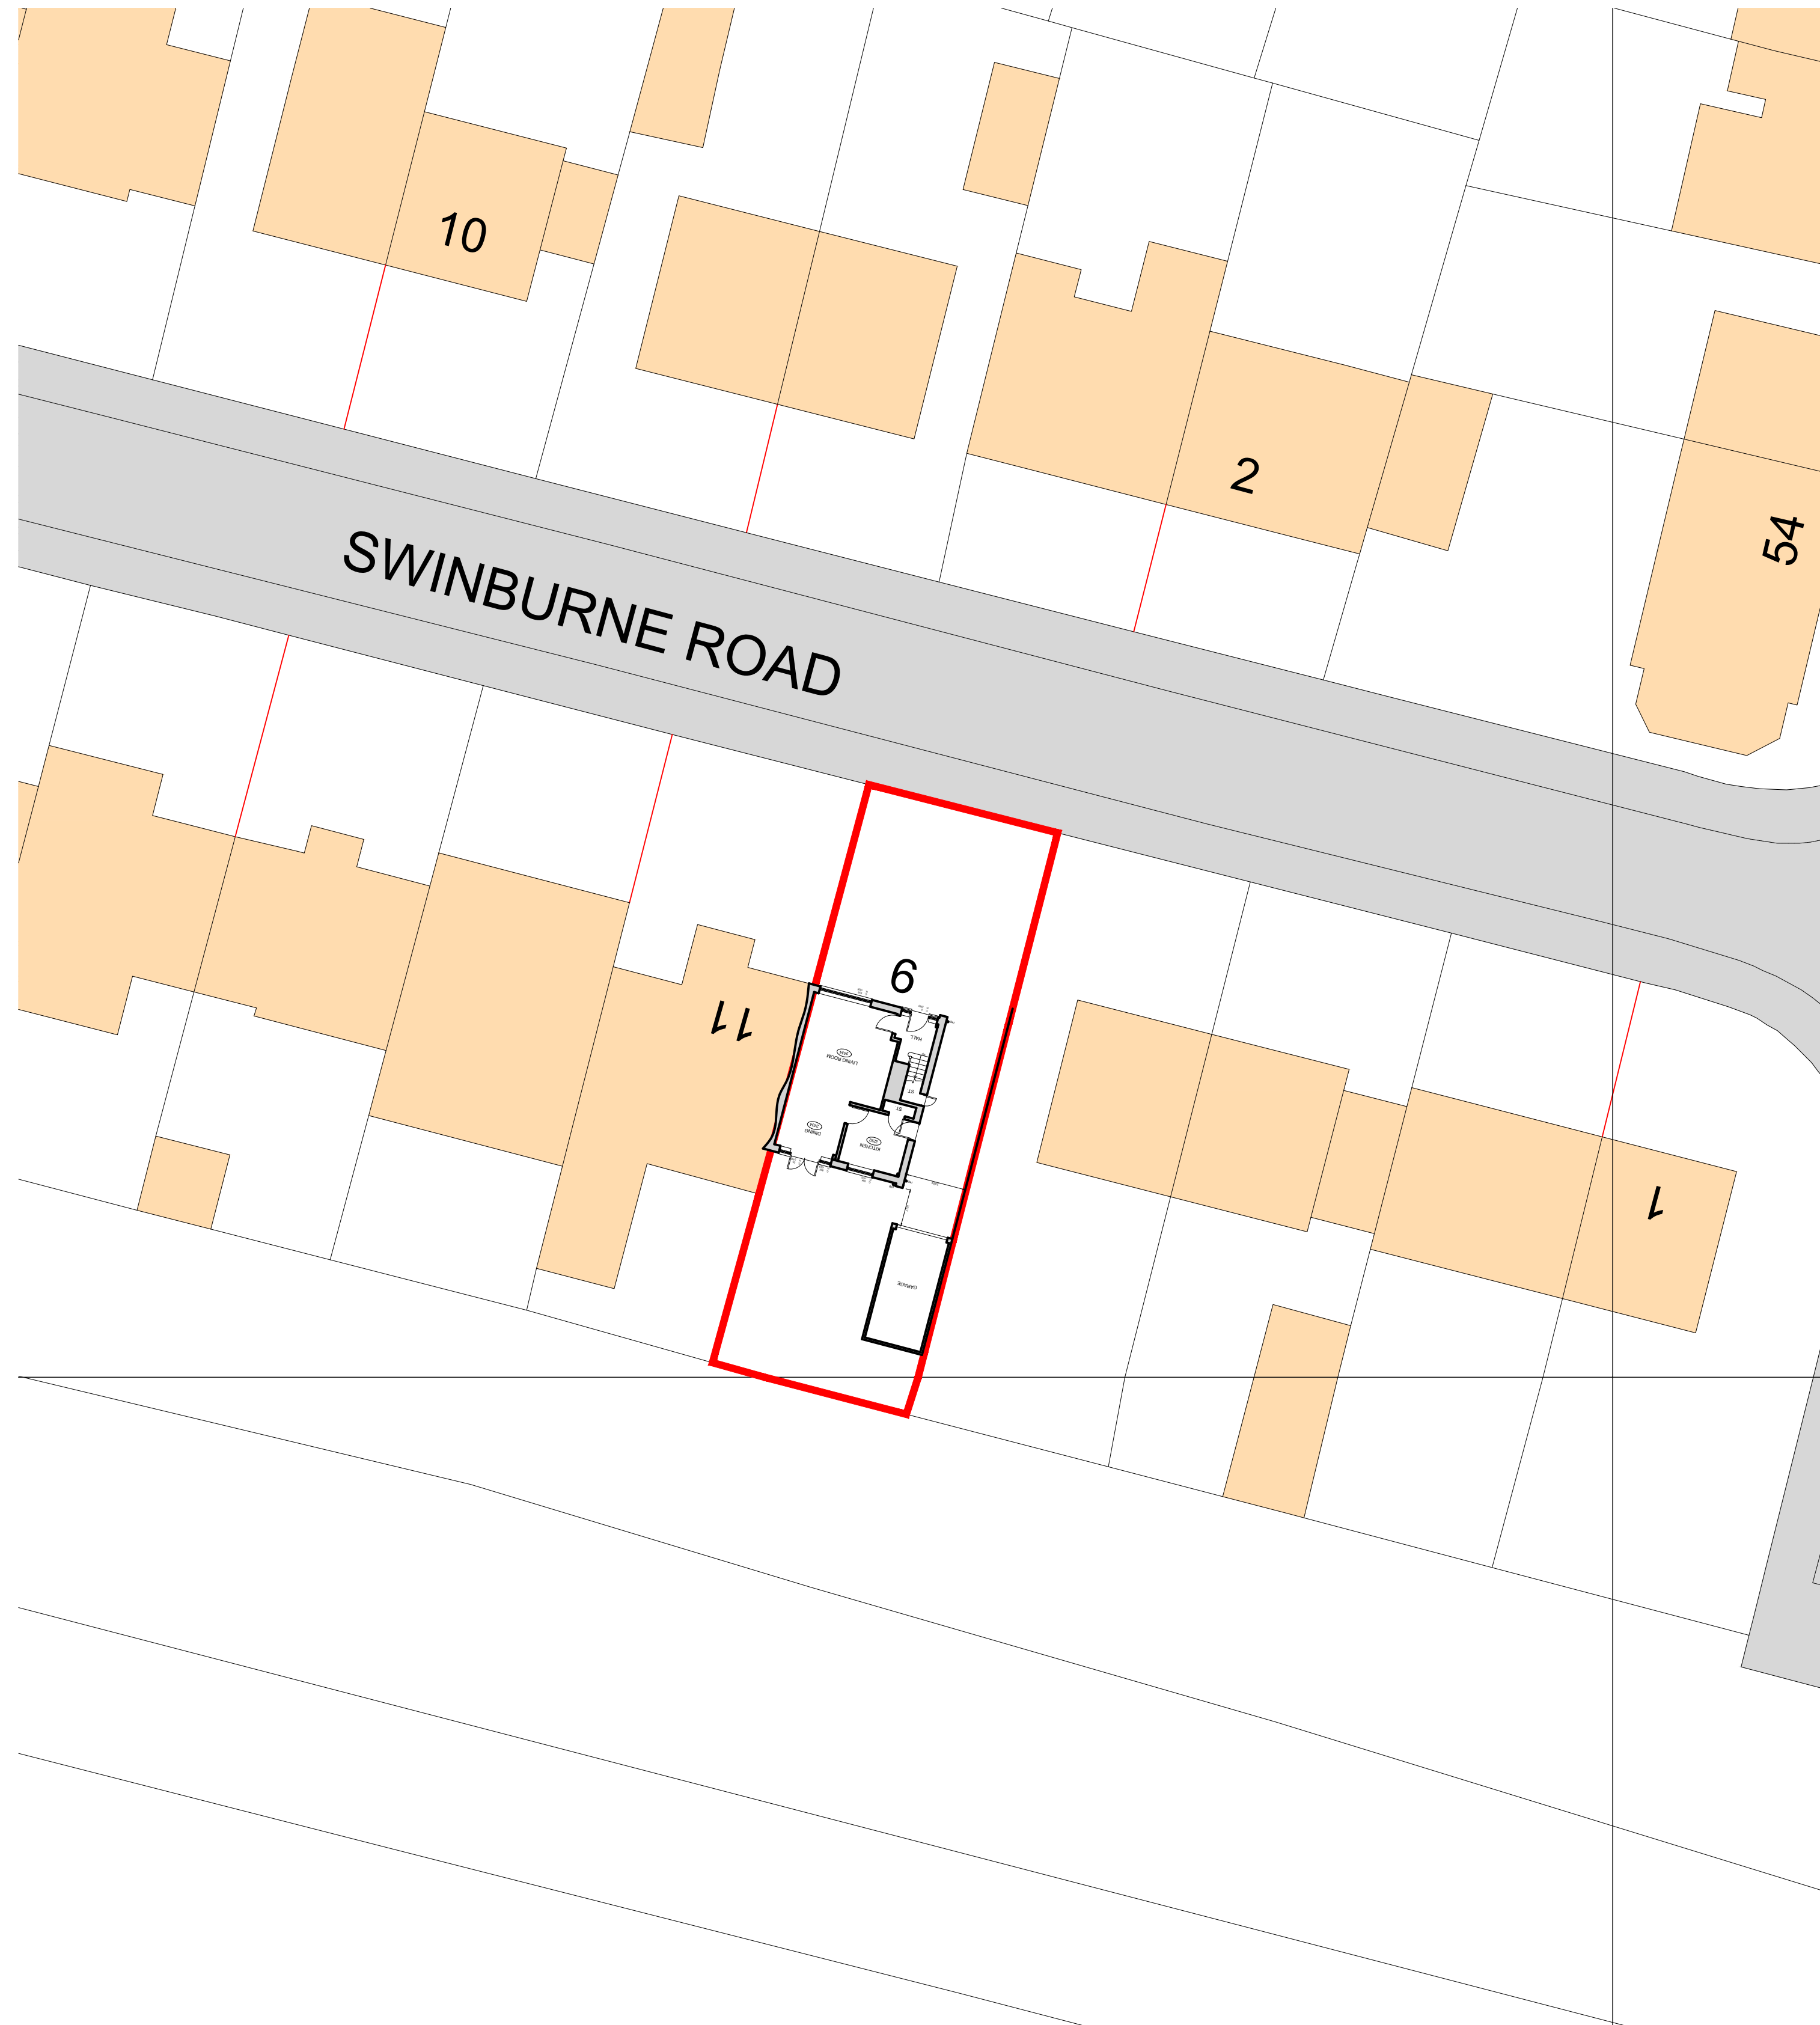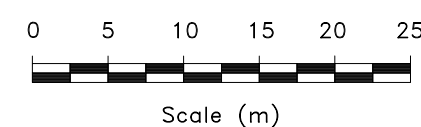

Existing Site Plan Scale 1:200

