



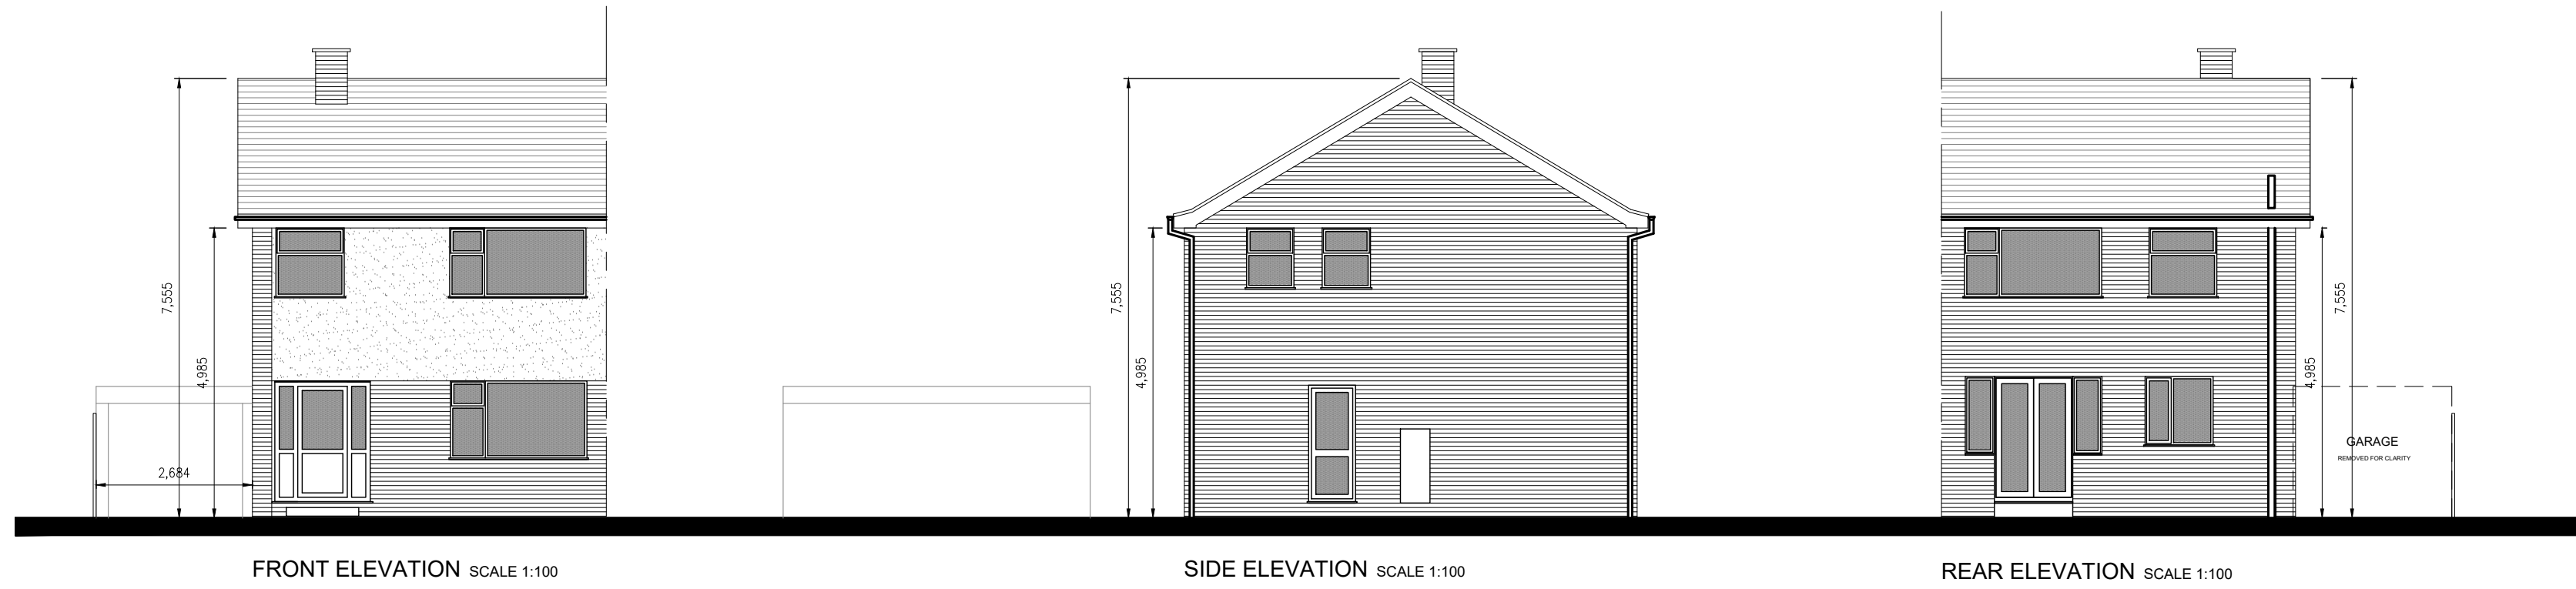


FRONT ELEVATION SCALE 1:100


SIDE ELEVATION SCALE 1:100

REAR ELEVATION SCALE 1:100


Existing Elevations Scale 1:100

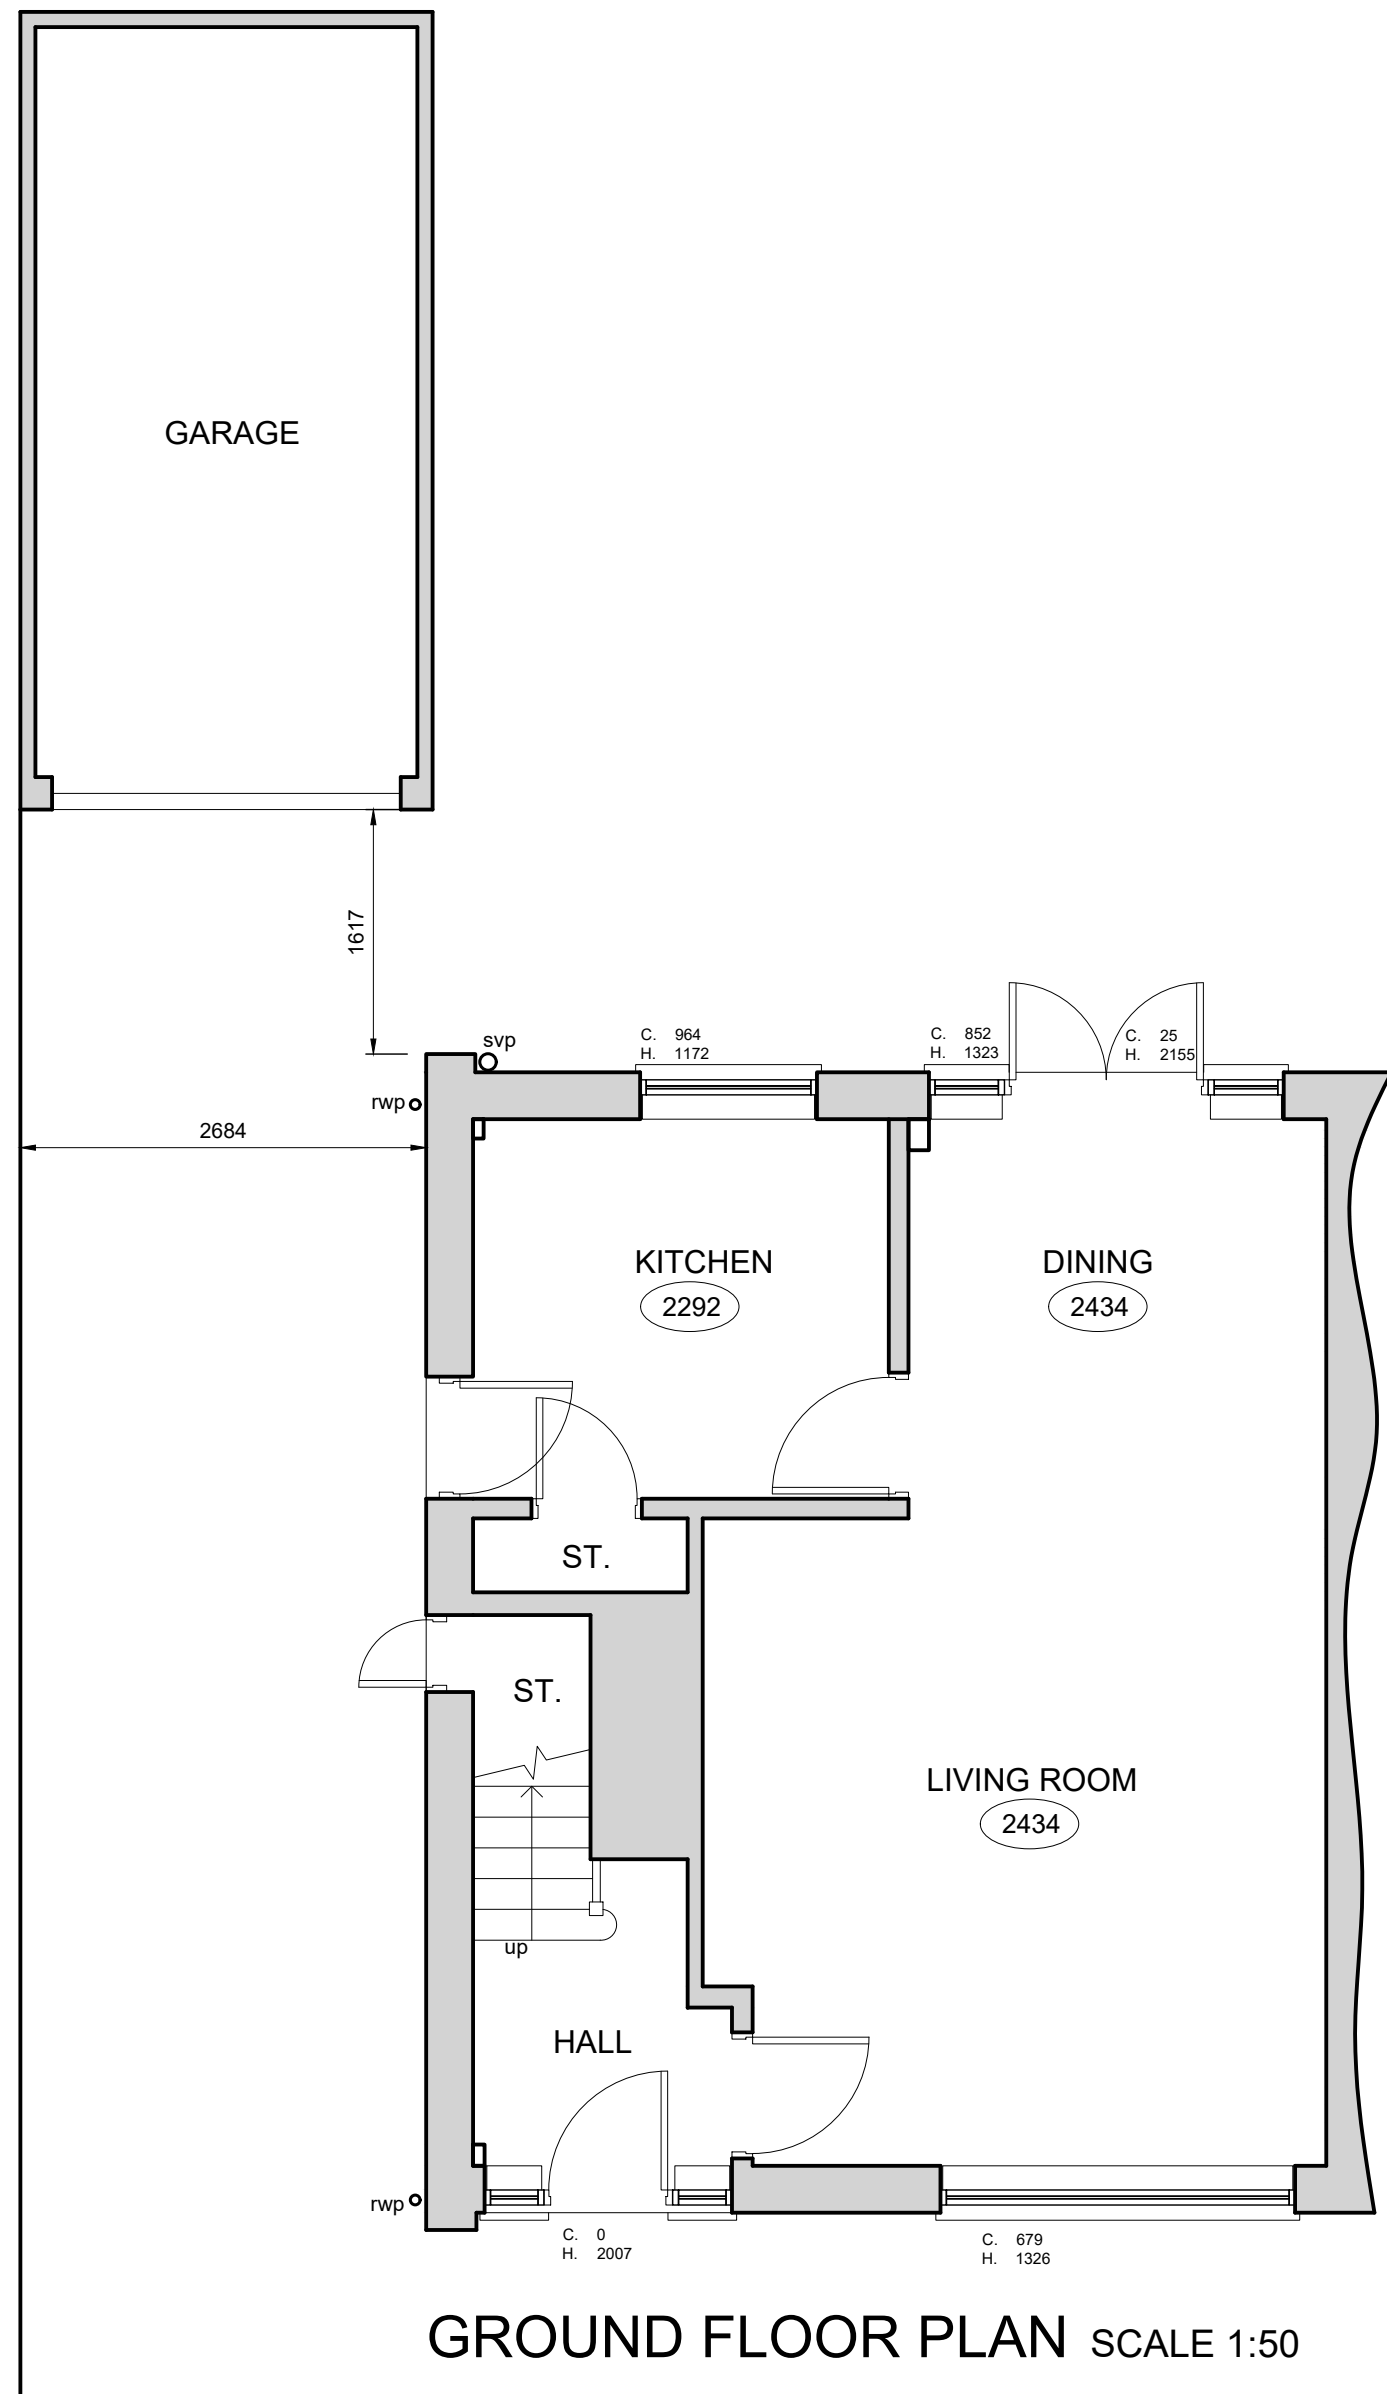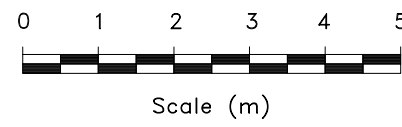


GROUND FLOOR PLAN SCALE 1:50

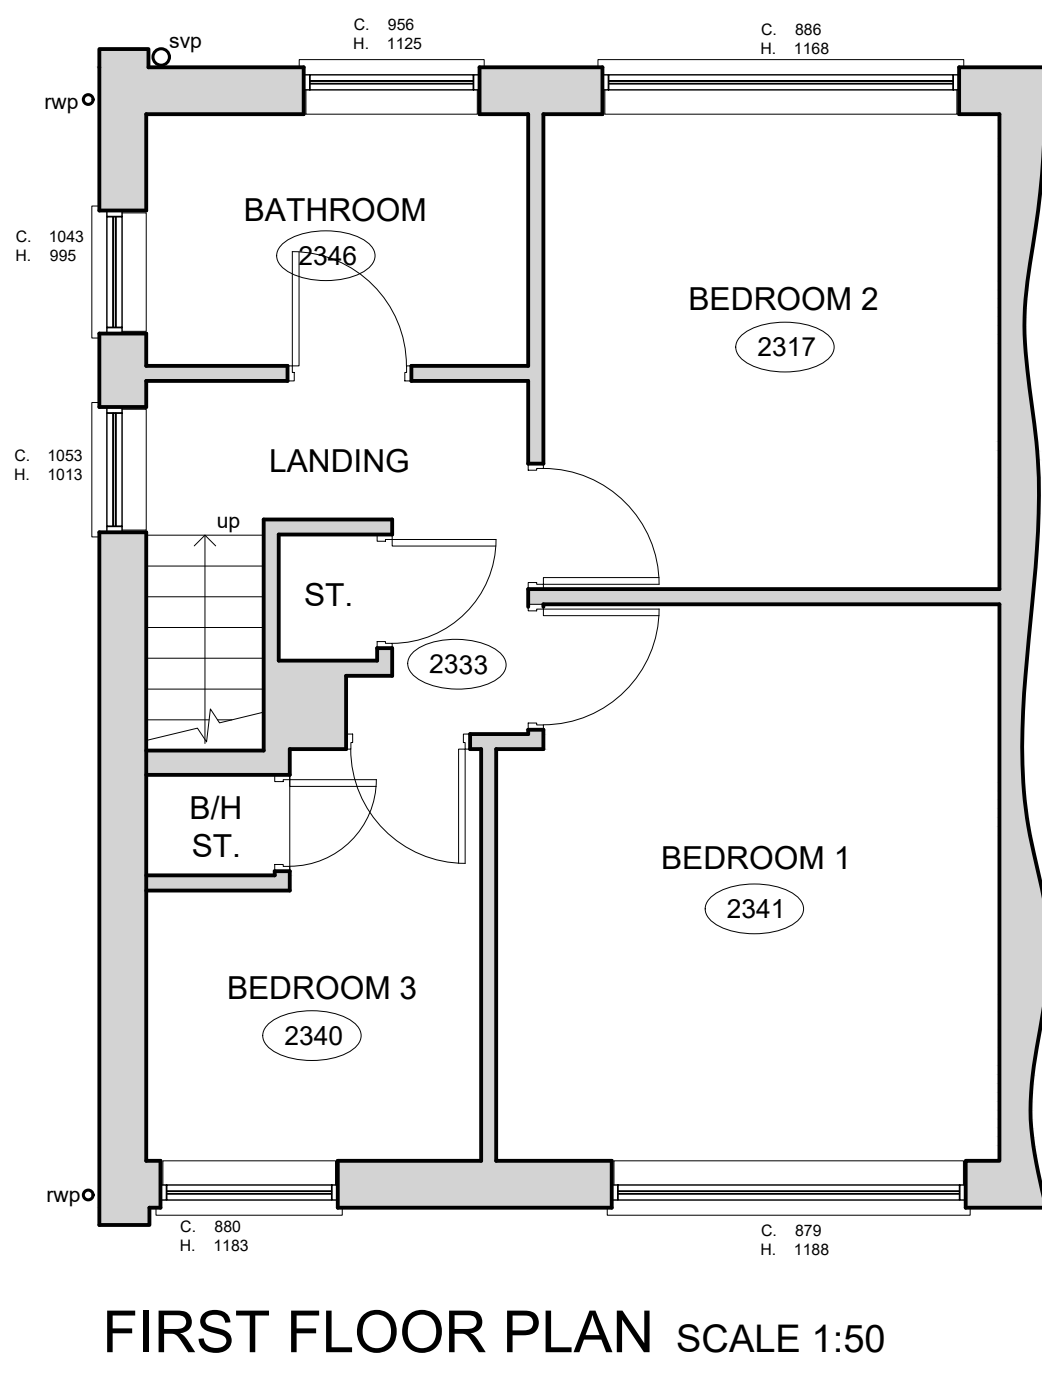


FIRST FLOOR PLAN SCALE 1:50

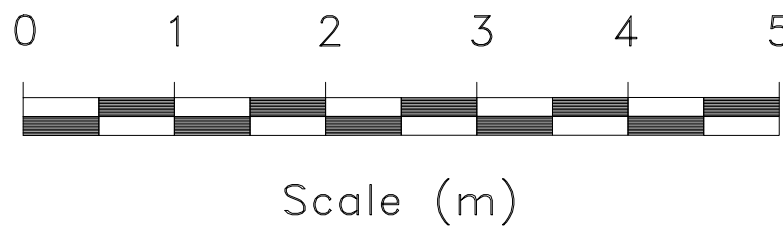

Existing Floor Plans Scale 1:50

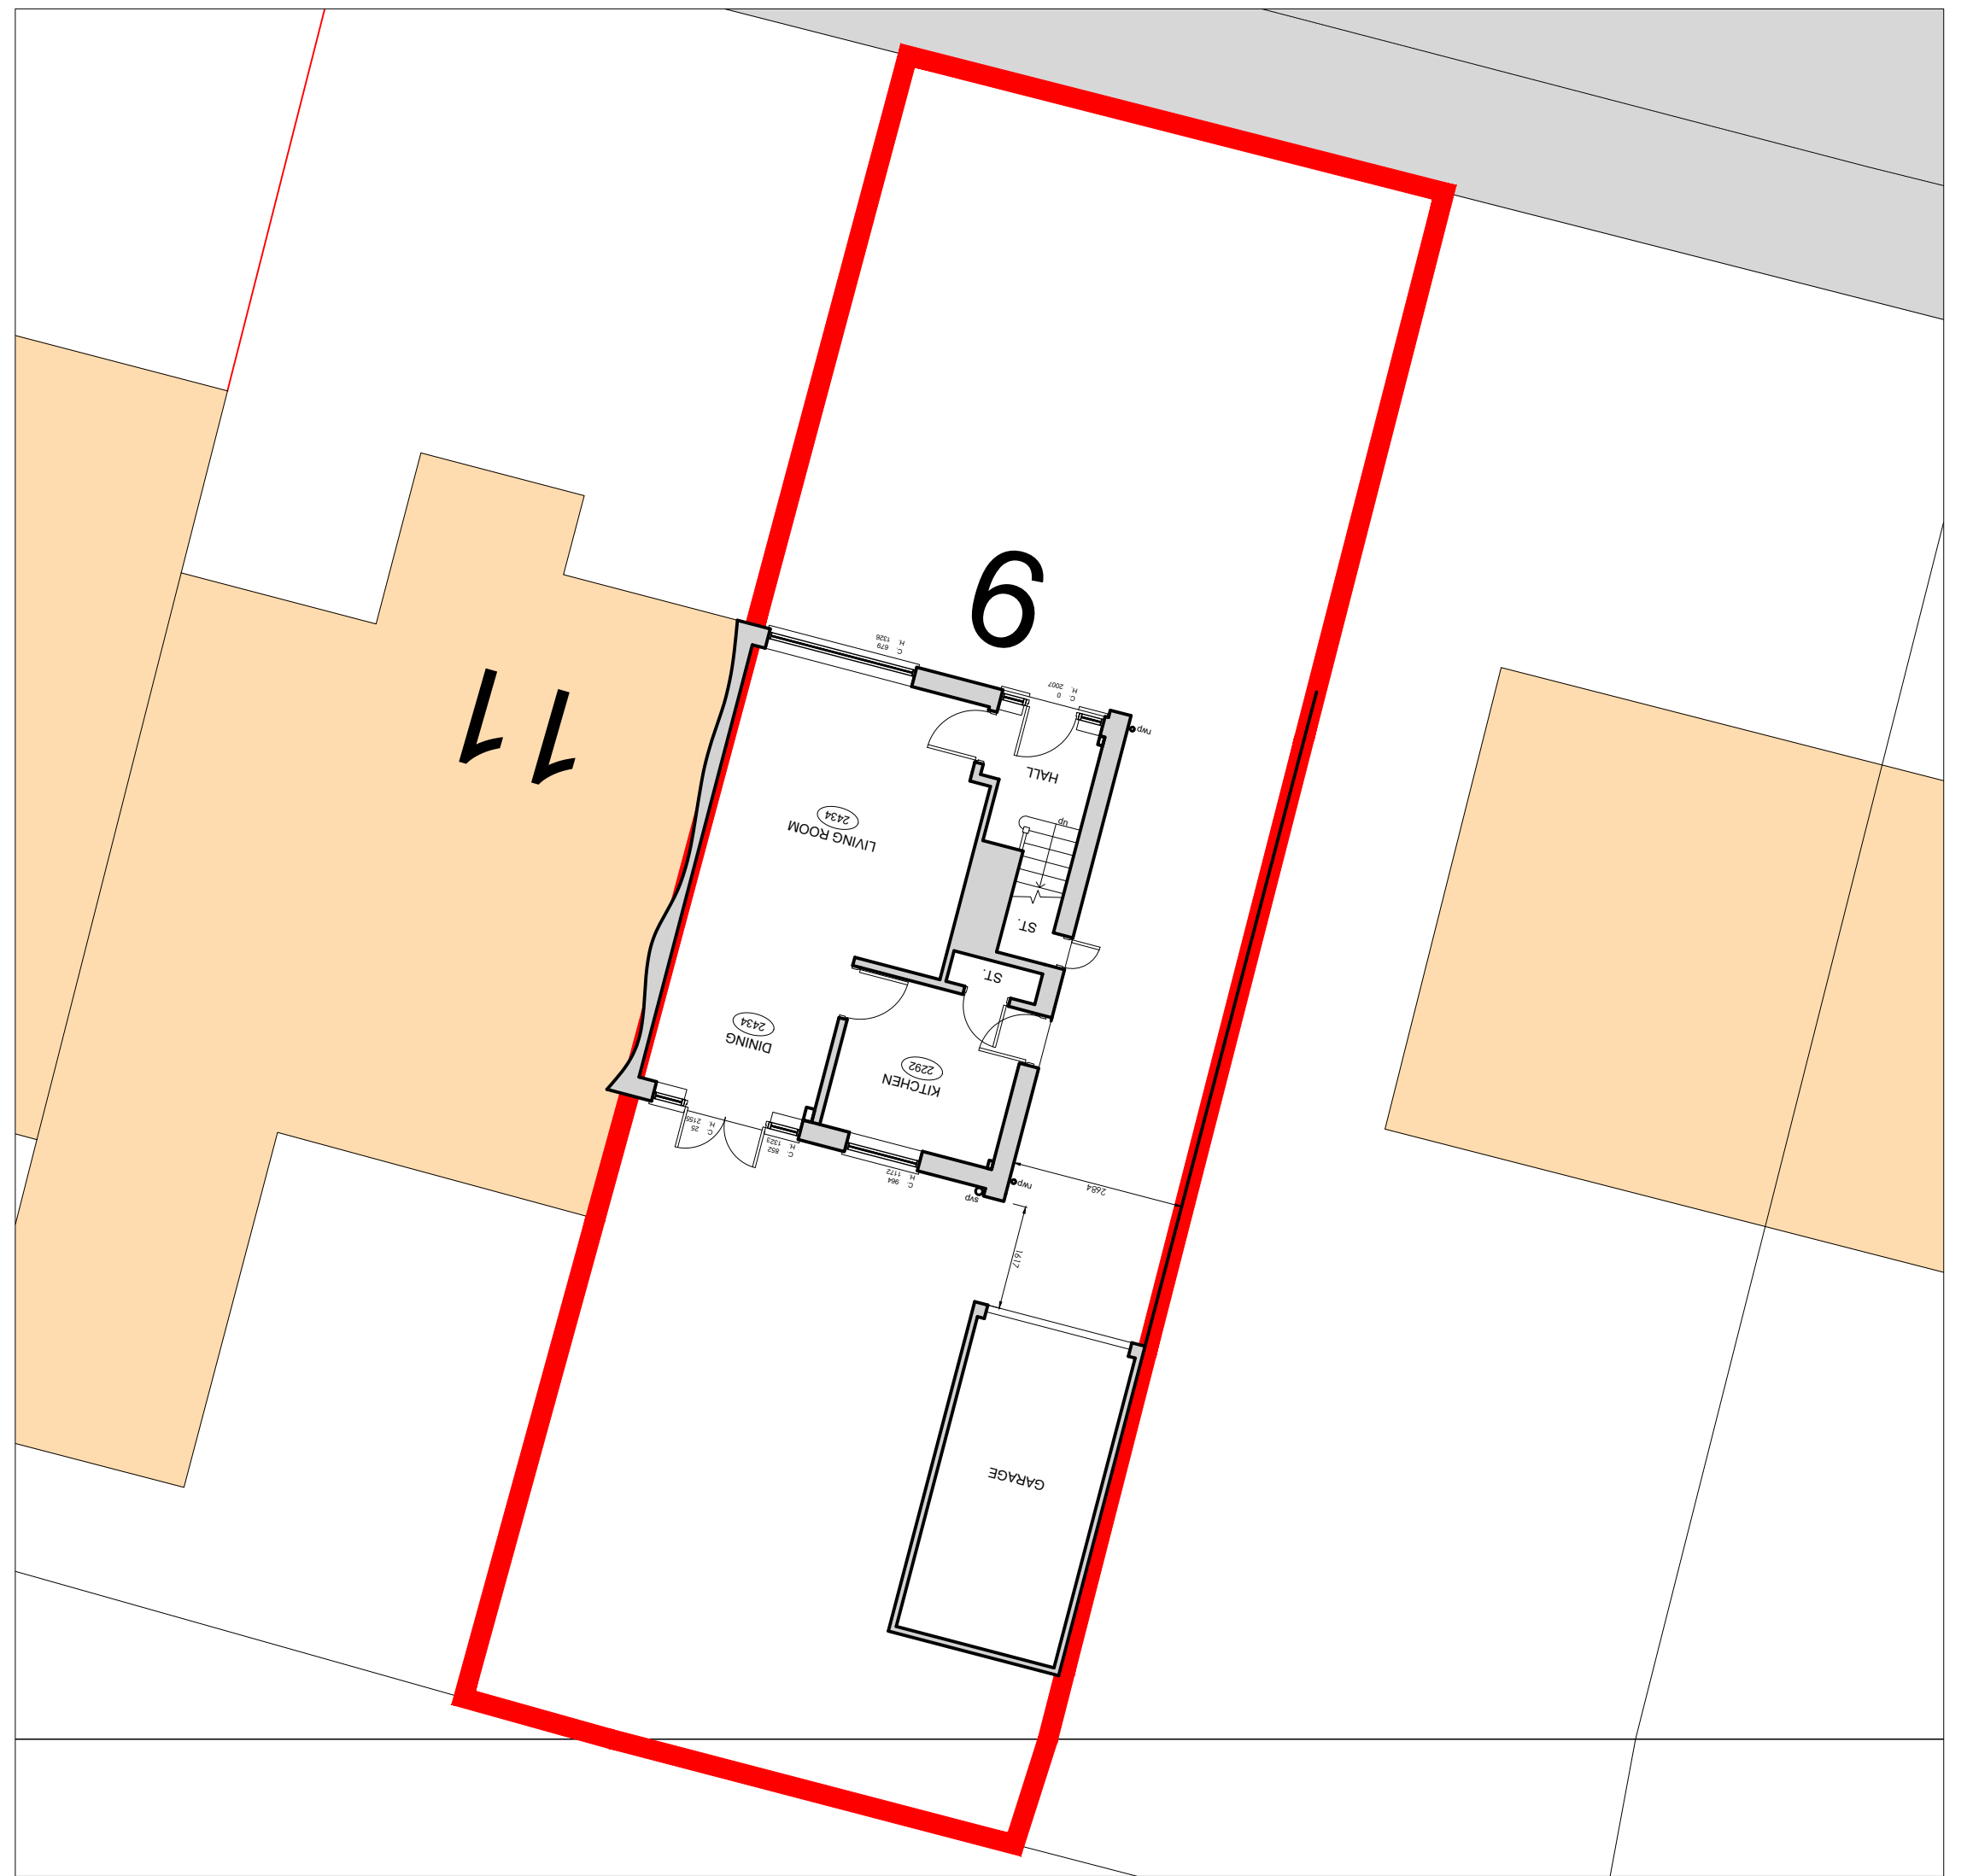

Existing Site Plan Scale 1:100

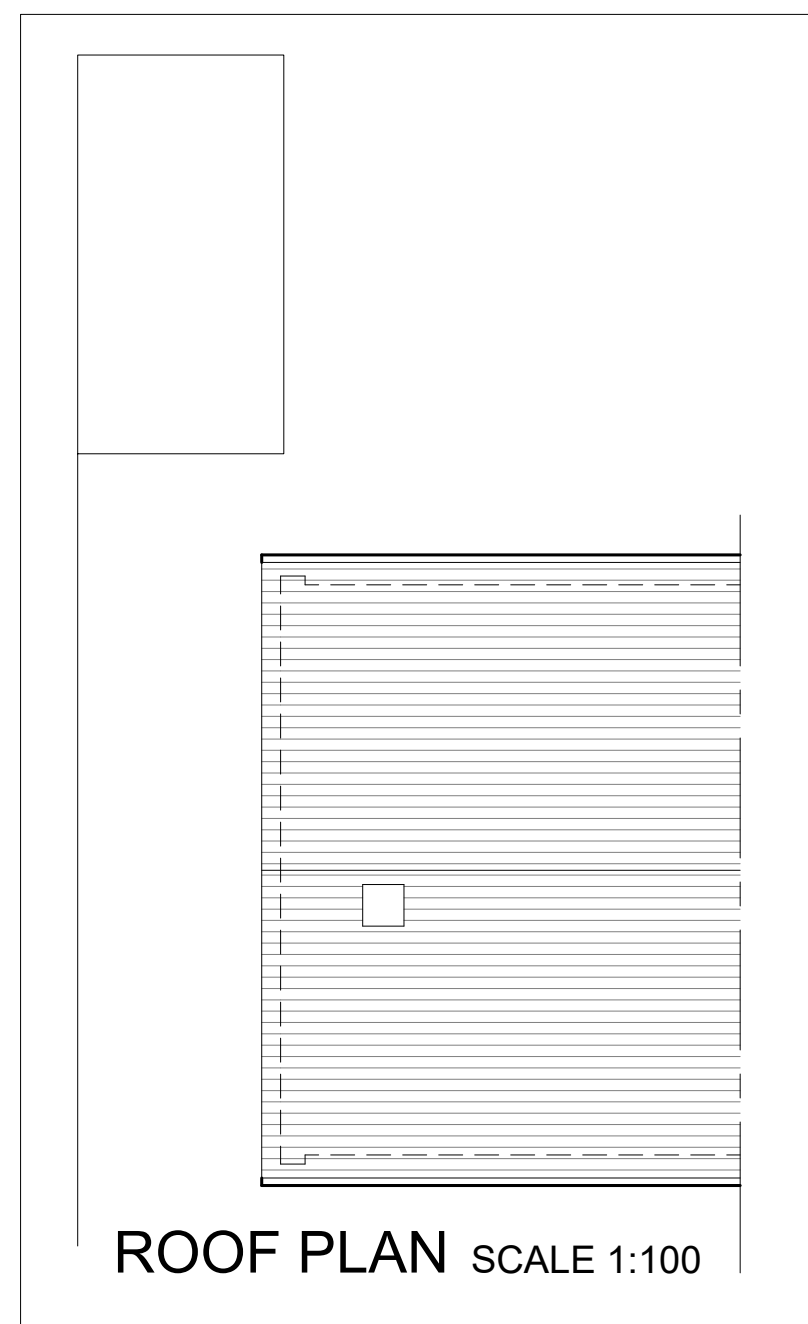

ROOF PLAN SCALE 1:100

CLIENT:
Sally & Andy Smith
9 Swinburne Road
Hinckley
Leicestershire
LE10 0TQ

PROJECT:
Alterations and Extension to:
9 Swinburne Road

DRAWING: 1341.SA.25.002

ISSUE: -

DATE: May 2025

SCALE: 1:100 & 1:50

PLANNING APPLICATION:

EXISTING DRAWINGS

