


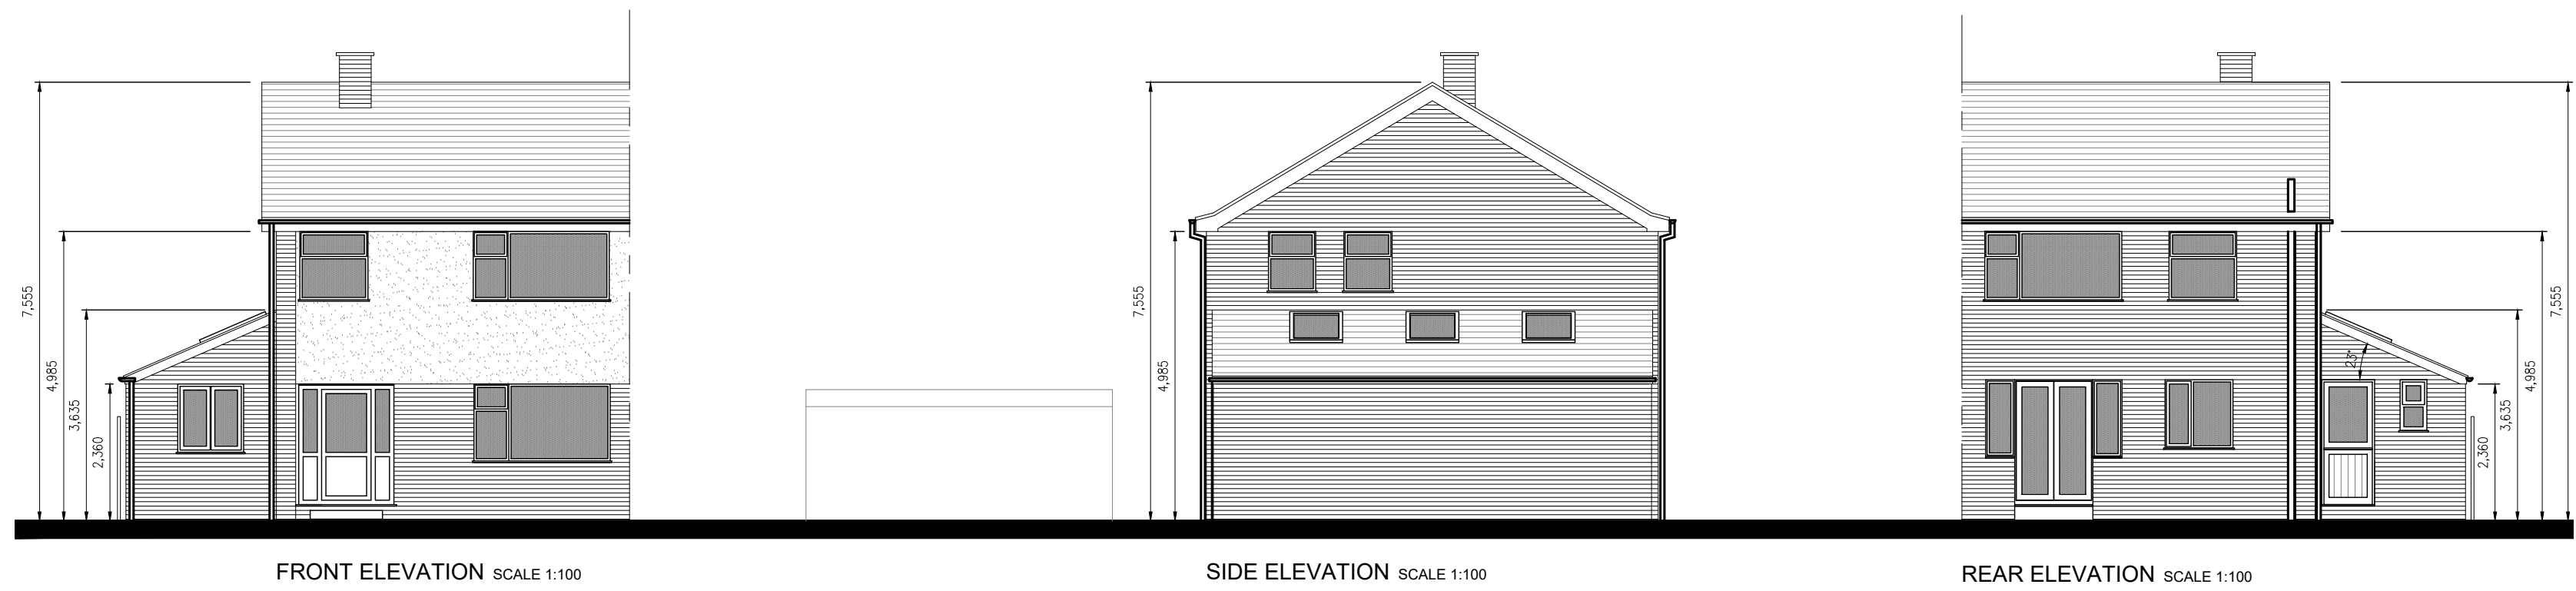
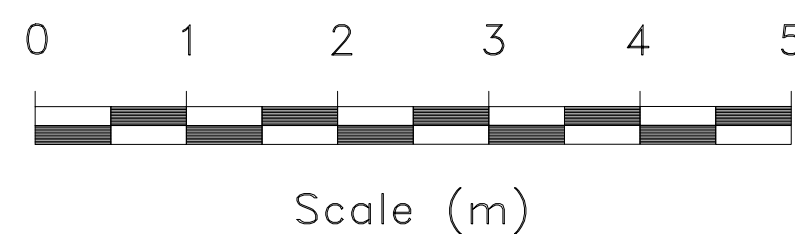
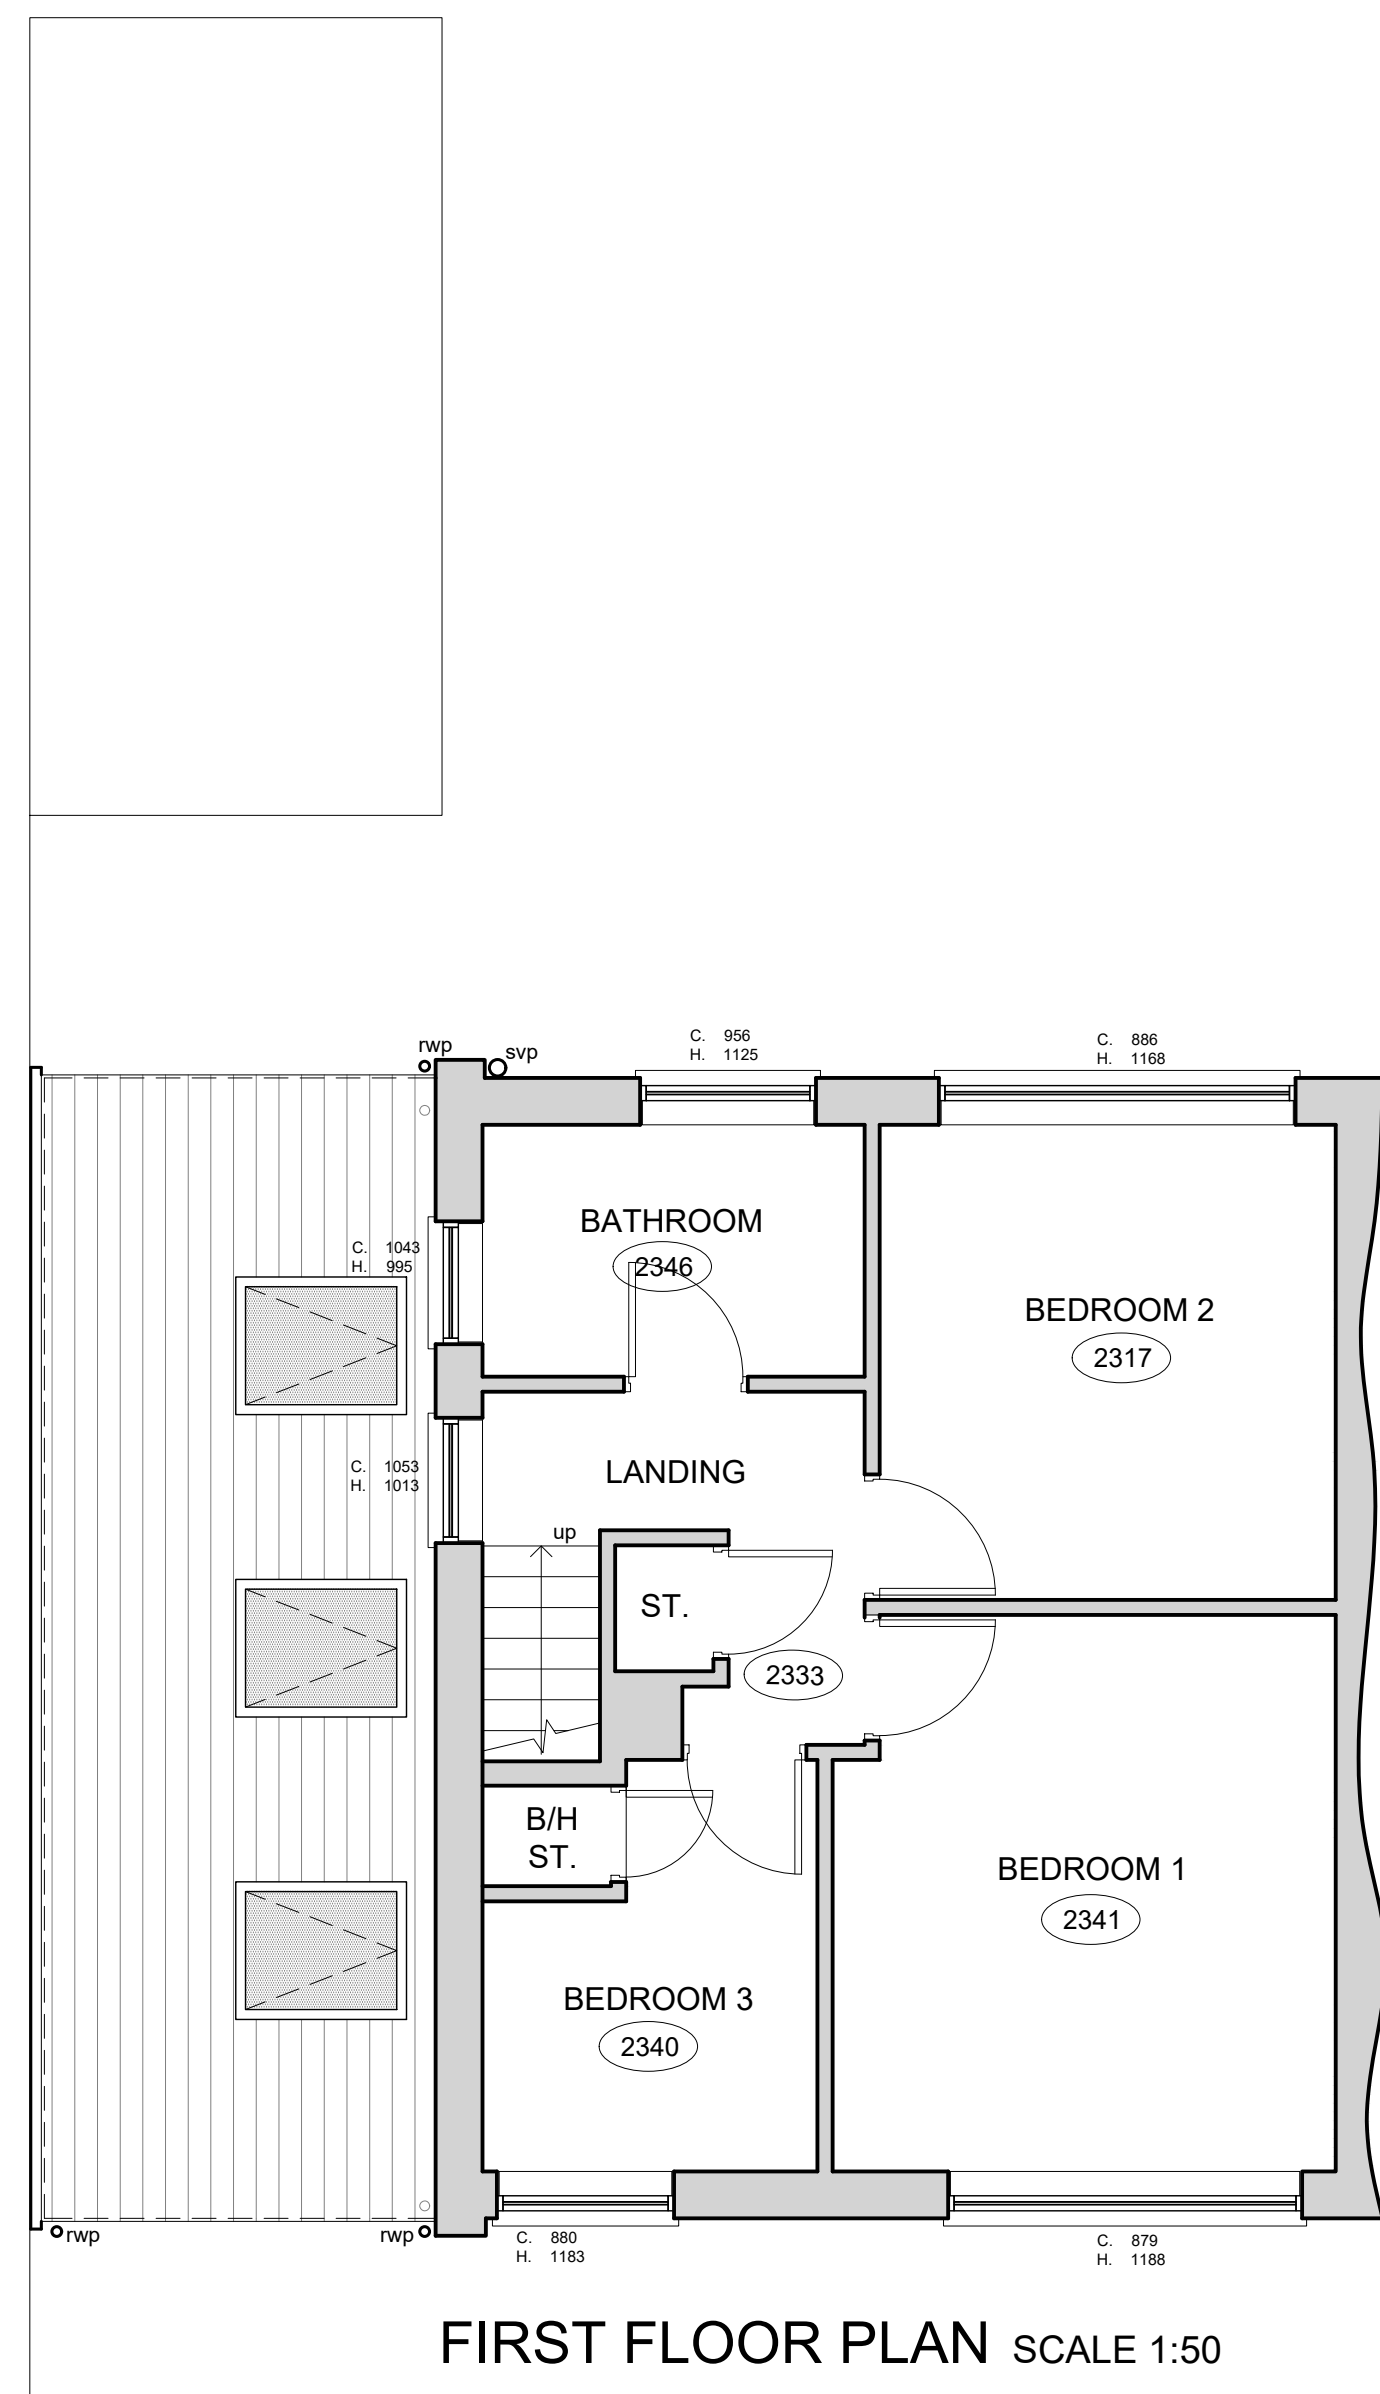


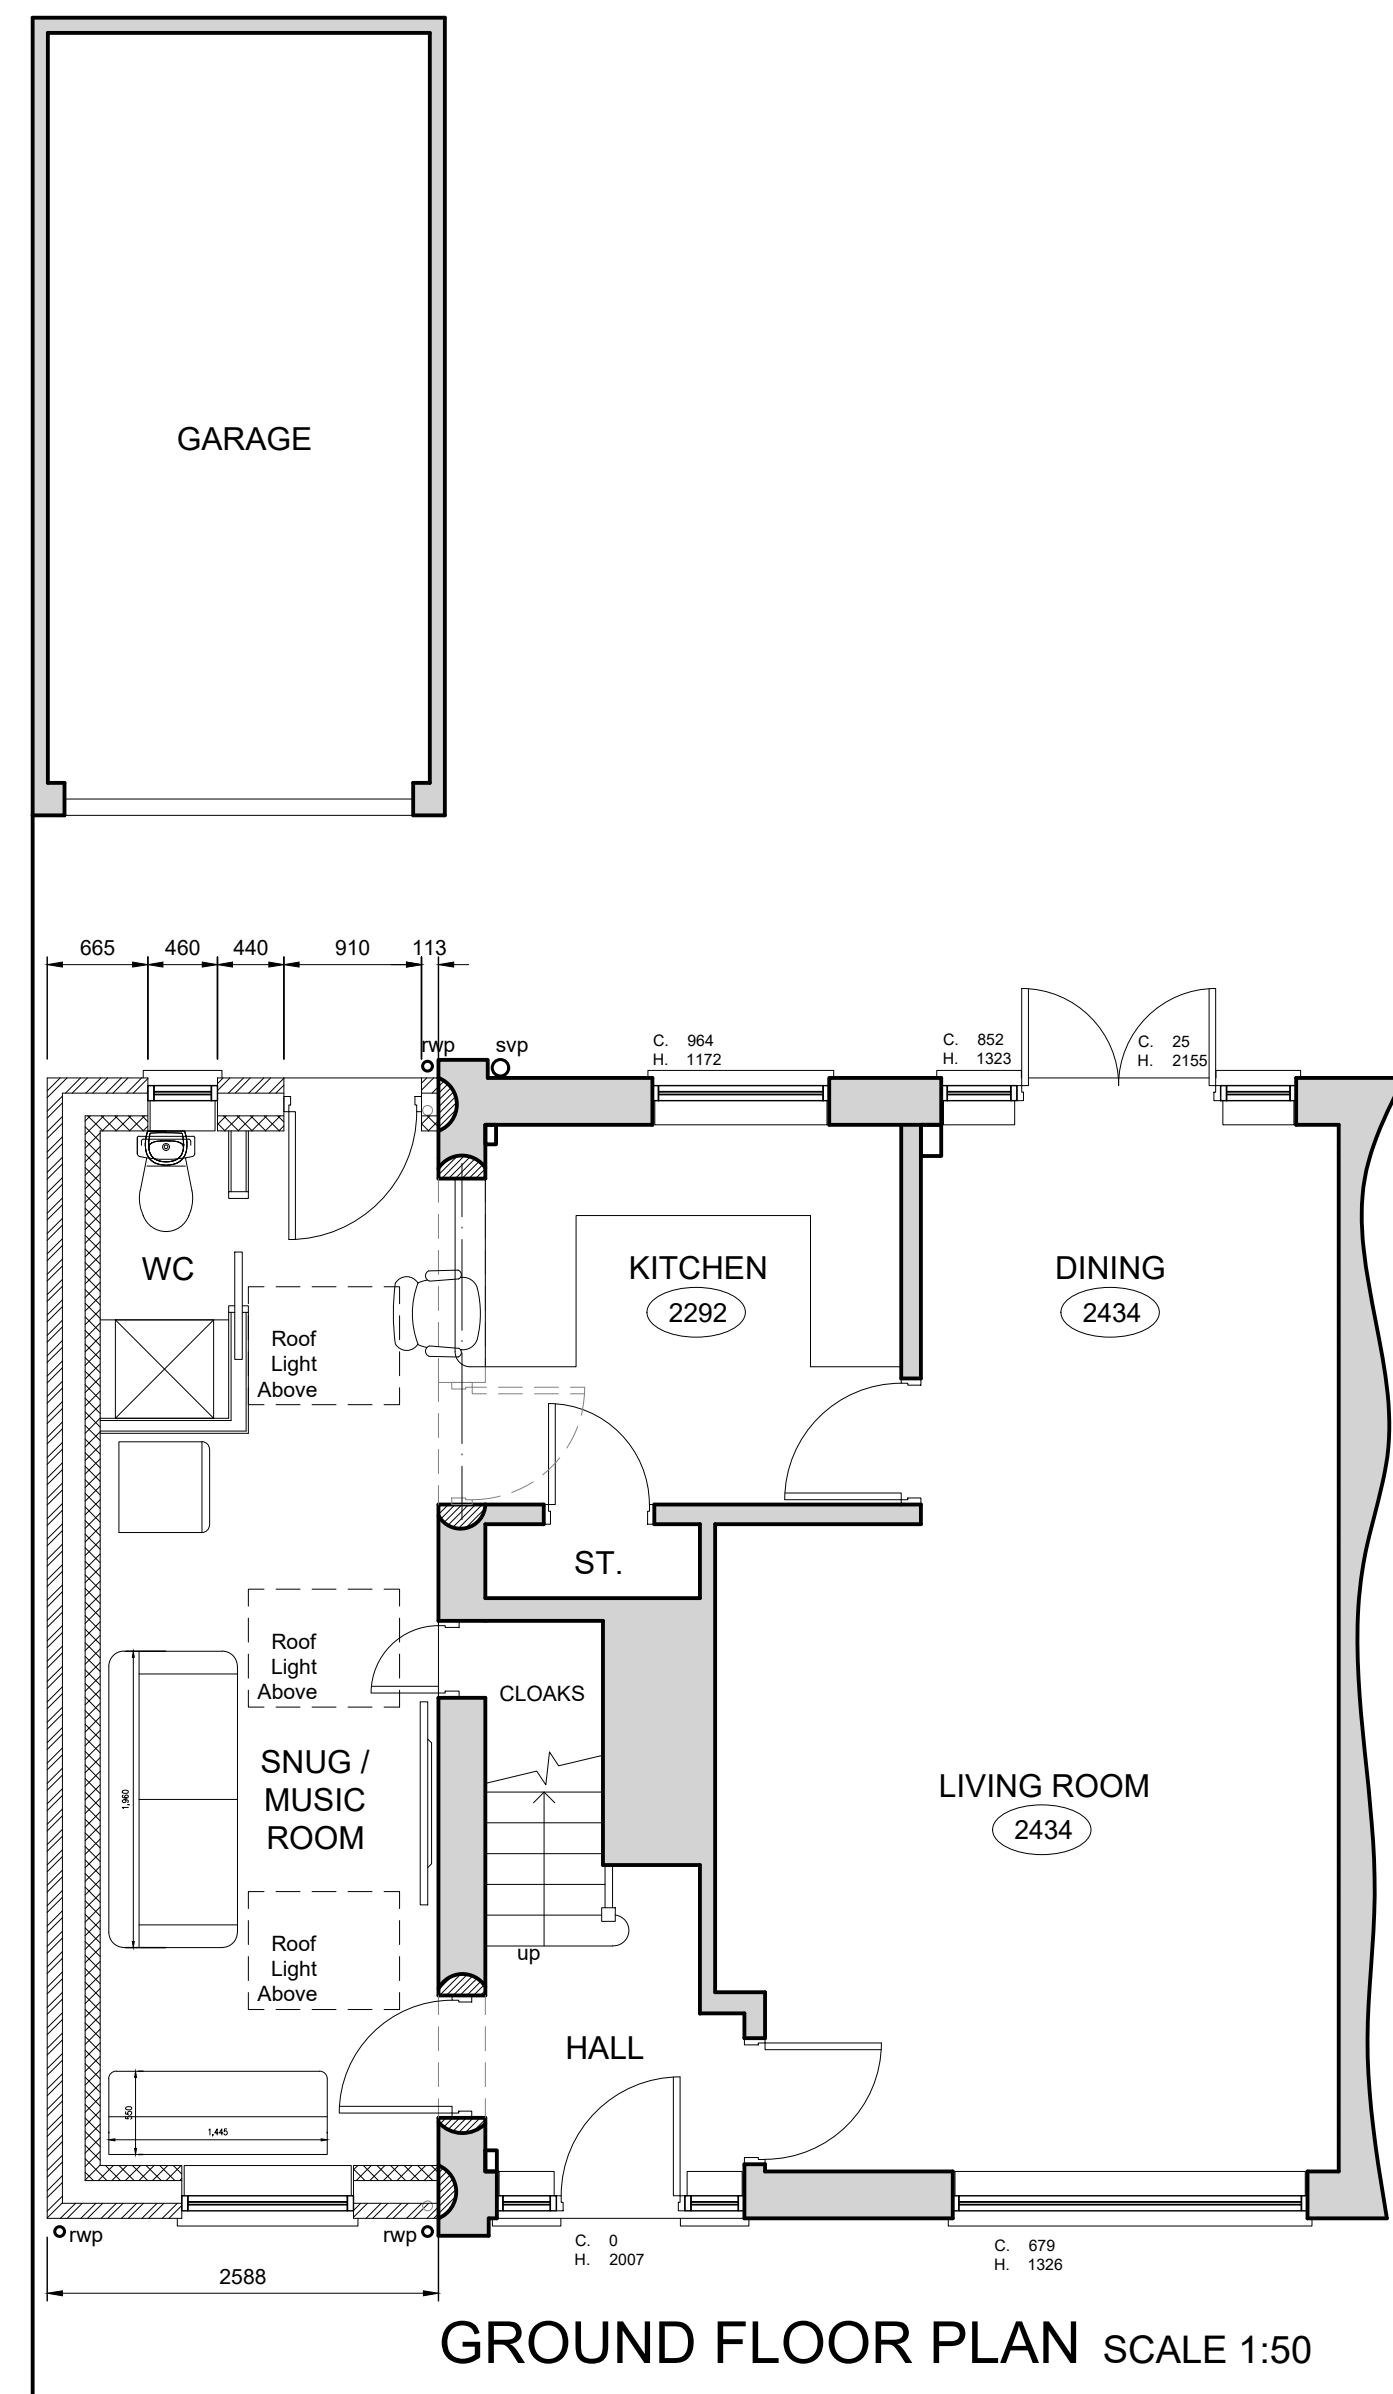


Proposed Elevations Scale 1:100

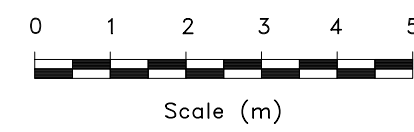

Proposed Floor Plans Scale 1:50

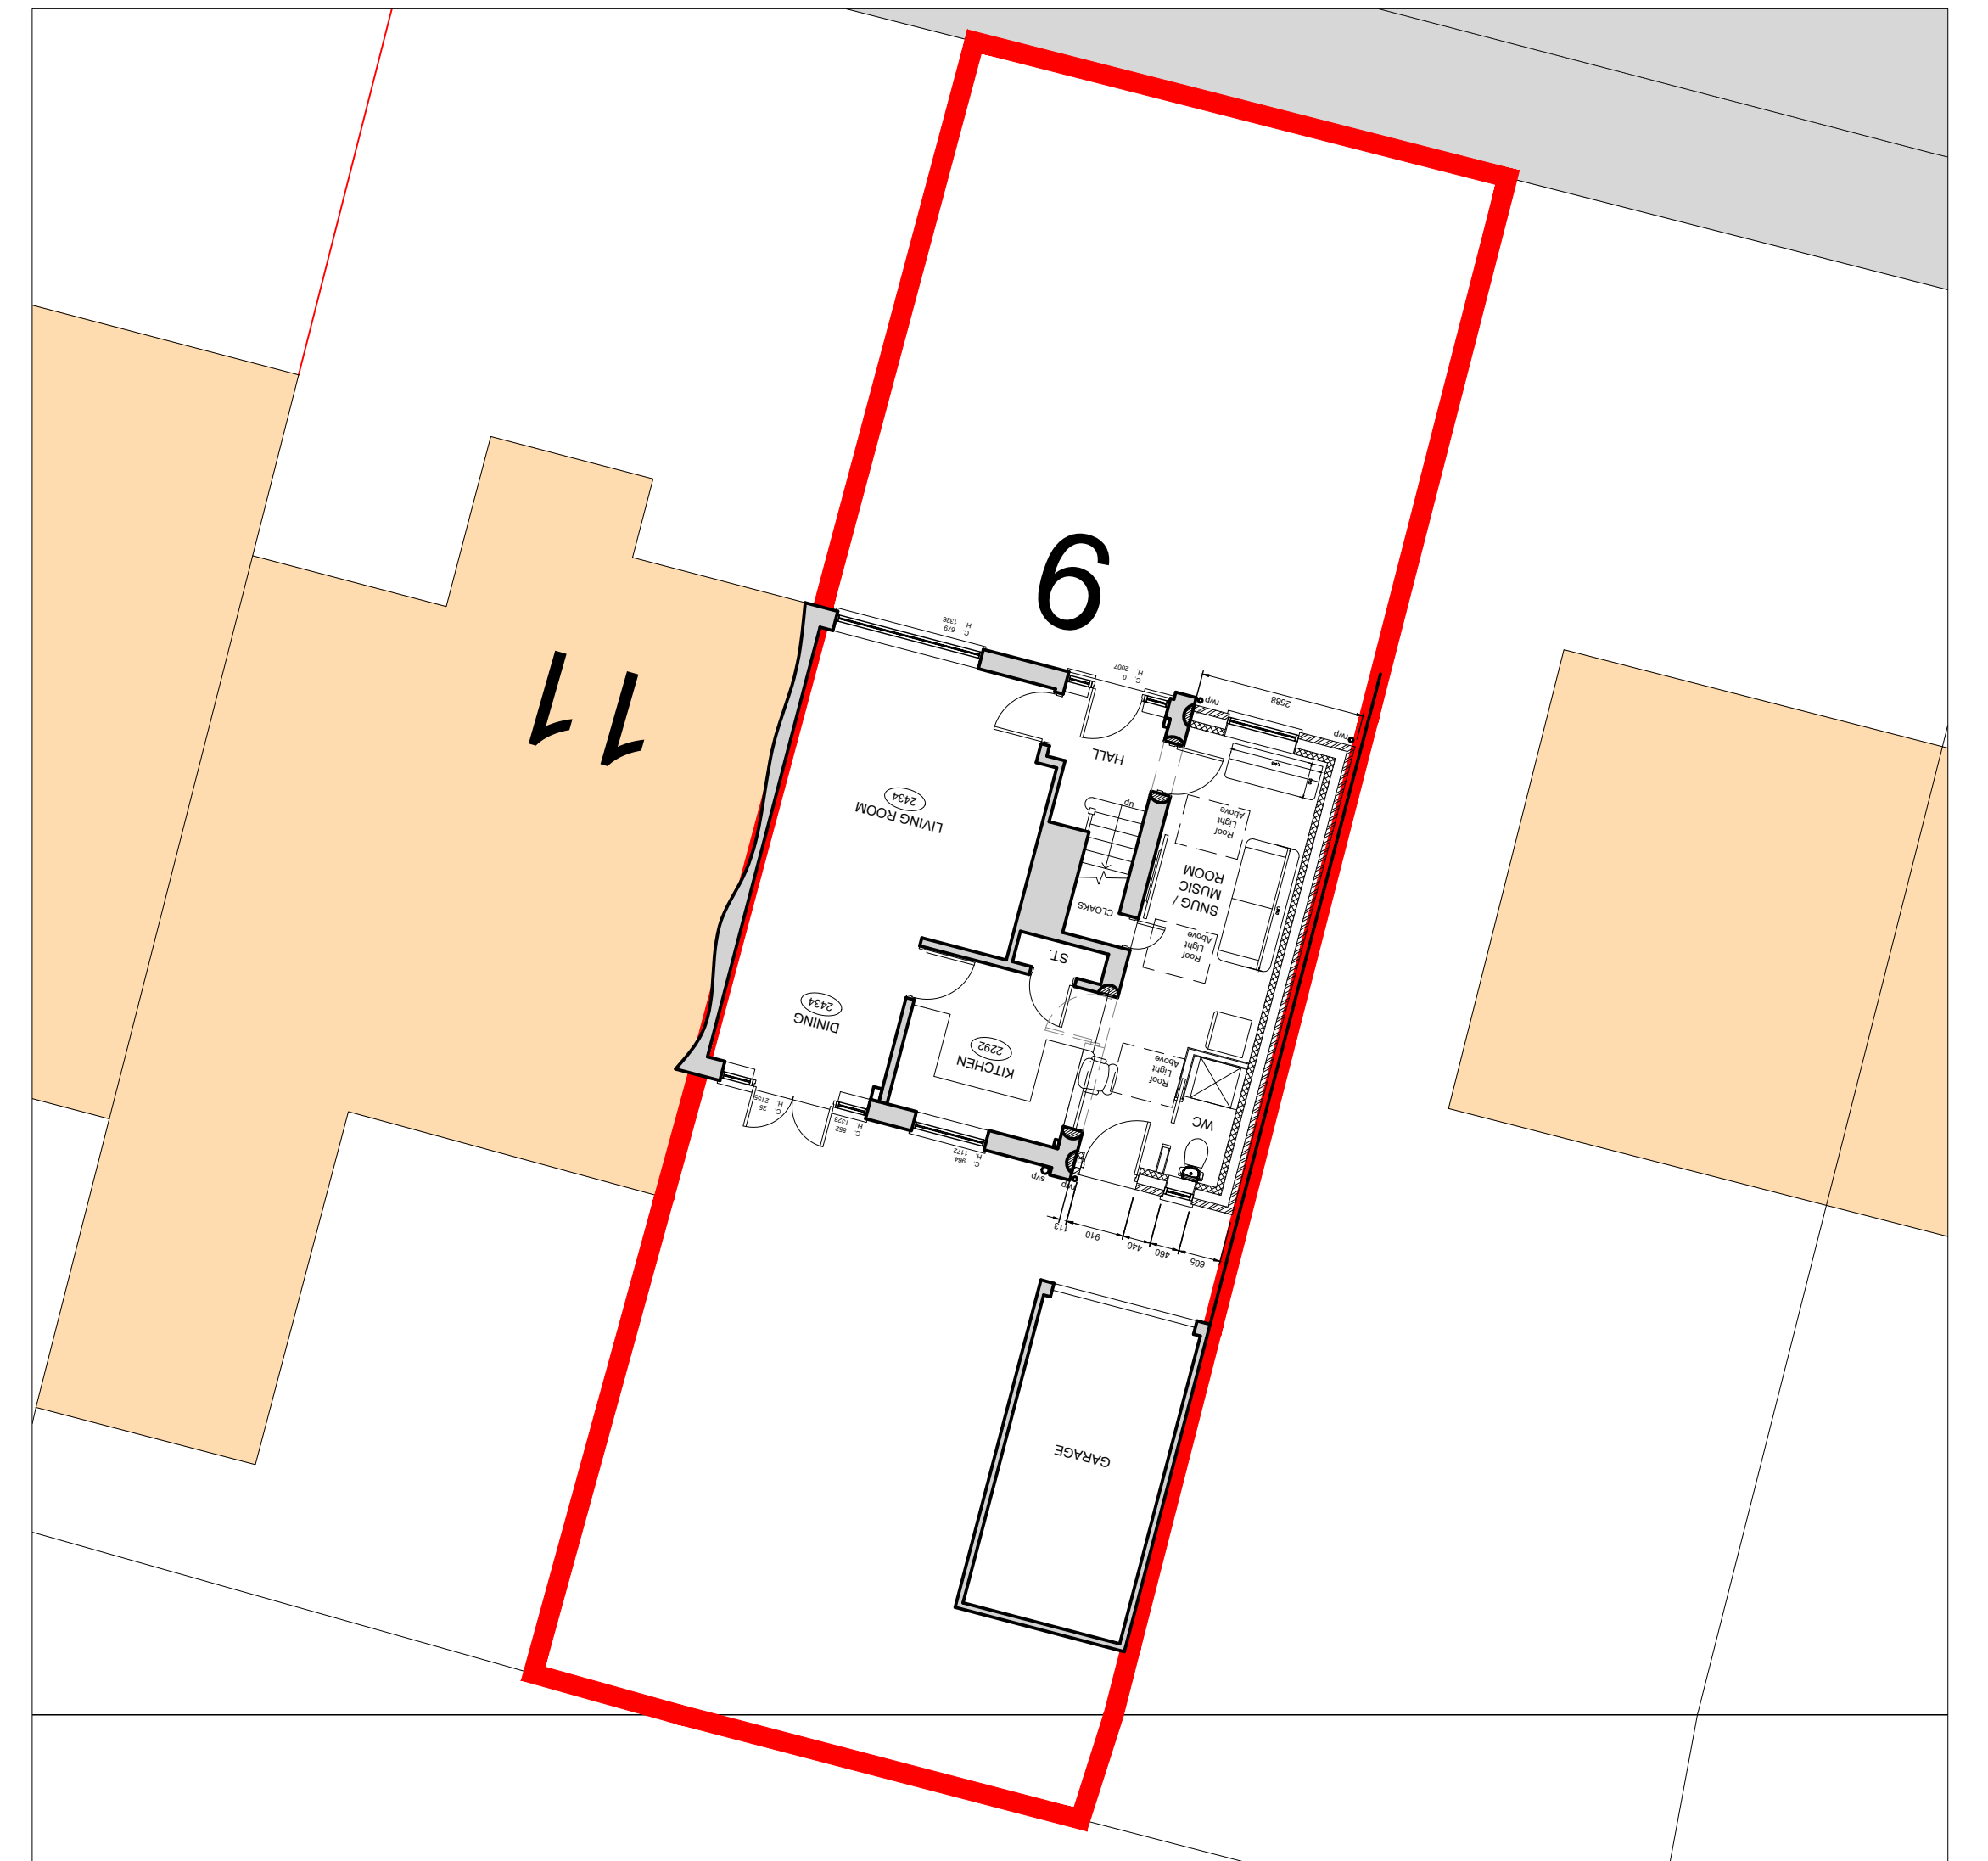

Proposed Site Plan Scale 1:100

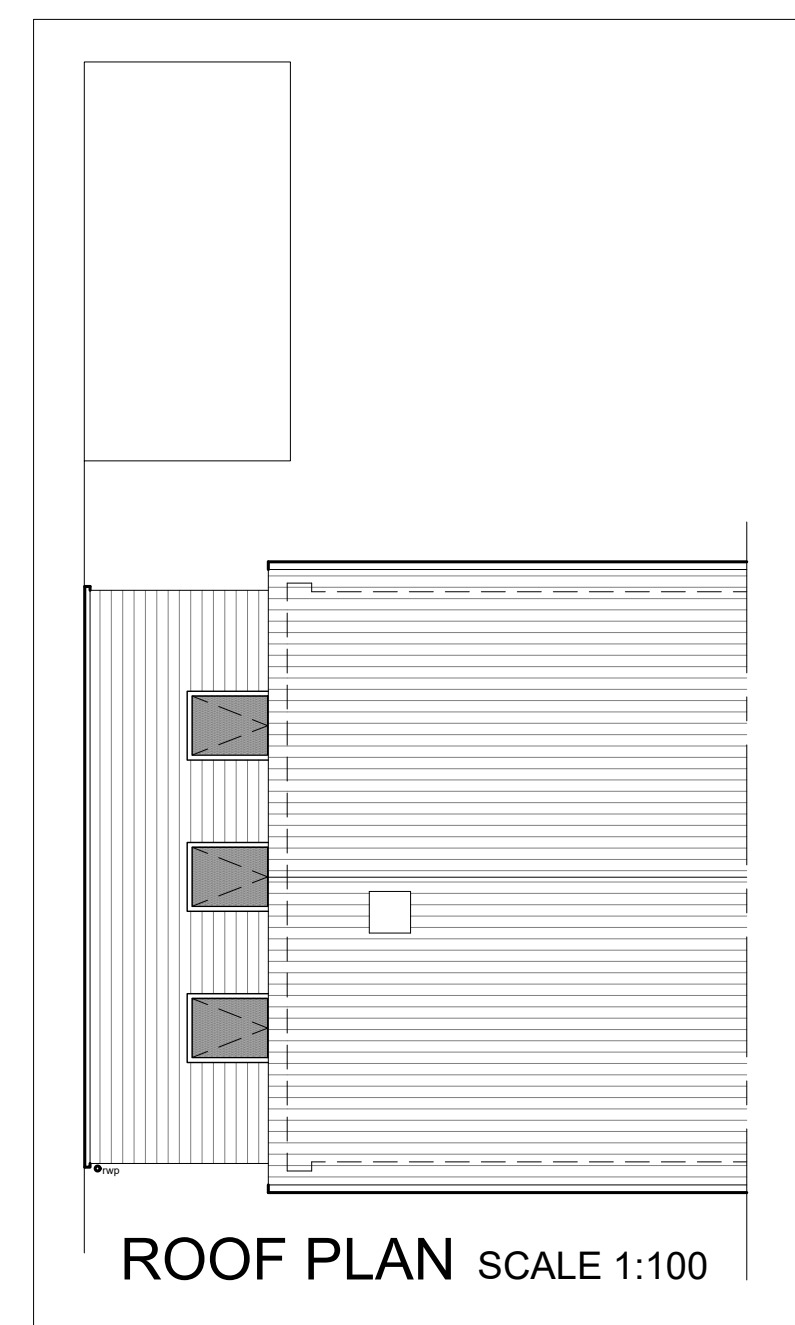

ROOF PLAN SCALE 1:100

CLIENT:
Sally & Andy Smith
9 Swinburne Road
Hinckley
Leicestershire
LE10 0TQ

PROJECT:
Alterations and Extension to:
9 Swinburne Road

DRAWING: 1341.SA.25.003

ISSUE: -

DATE: May 2025

SCALE: 1:100 & 1:50

PLANNING APPLICATION:

PROPOSED DRAWINGS

