


PECKLETON BARN, LEICESTER.

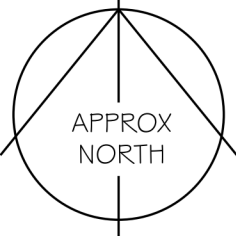


It is the responsibility of the client to advise of matters relating to land title, restrictive covenants, wayleaves or positions of public drains in relation to the site. Site boundaries are taken as visible fence lines unless advertised otherwise

Drawings may be scaled for planning purposes only.


All existing and proposal drawings are based on measured surveys. Site drawings are based on ordnance survey plans. Halford Jones Architecture cannot guarantee the accuracy of drawings that have been imported from other agencies, eg Ordnance Survey.



PRELIMINARY ~ SITE PLANS

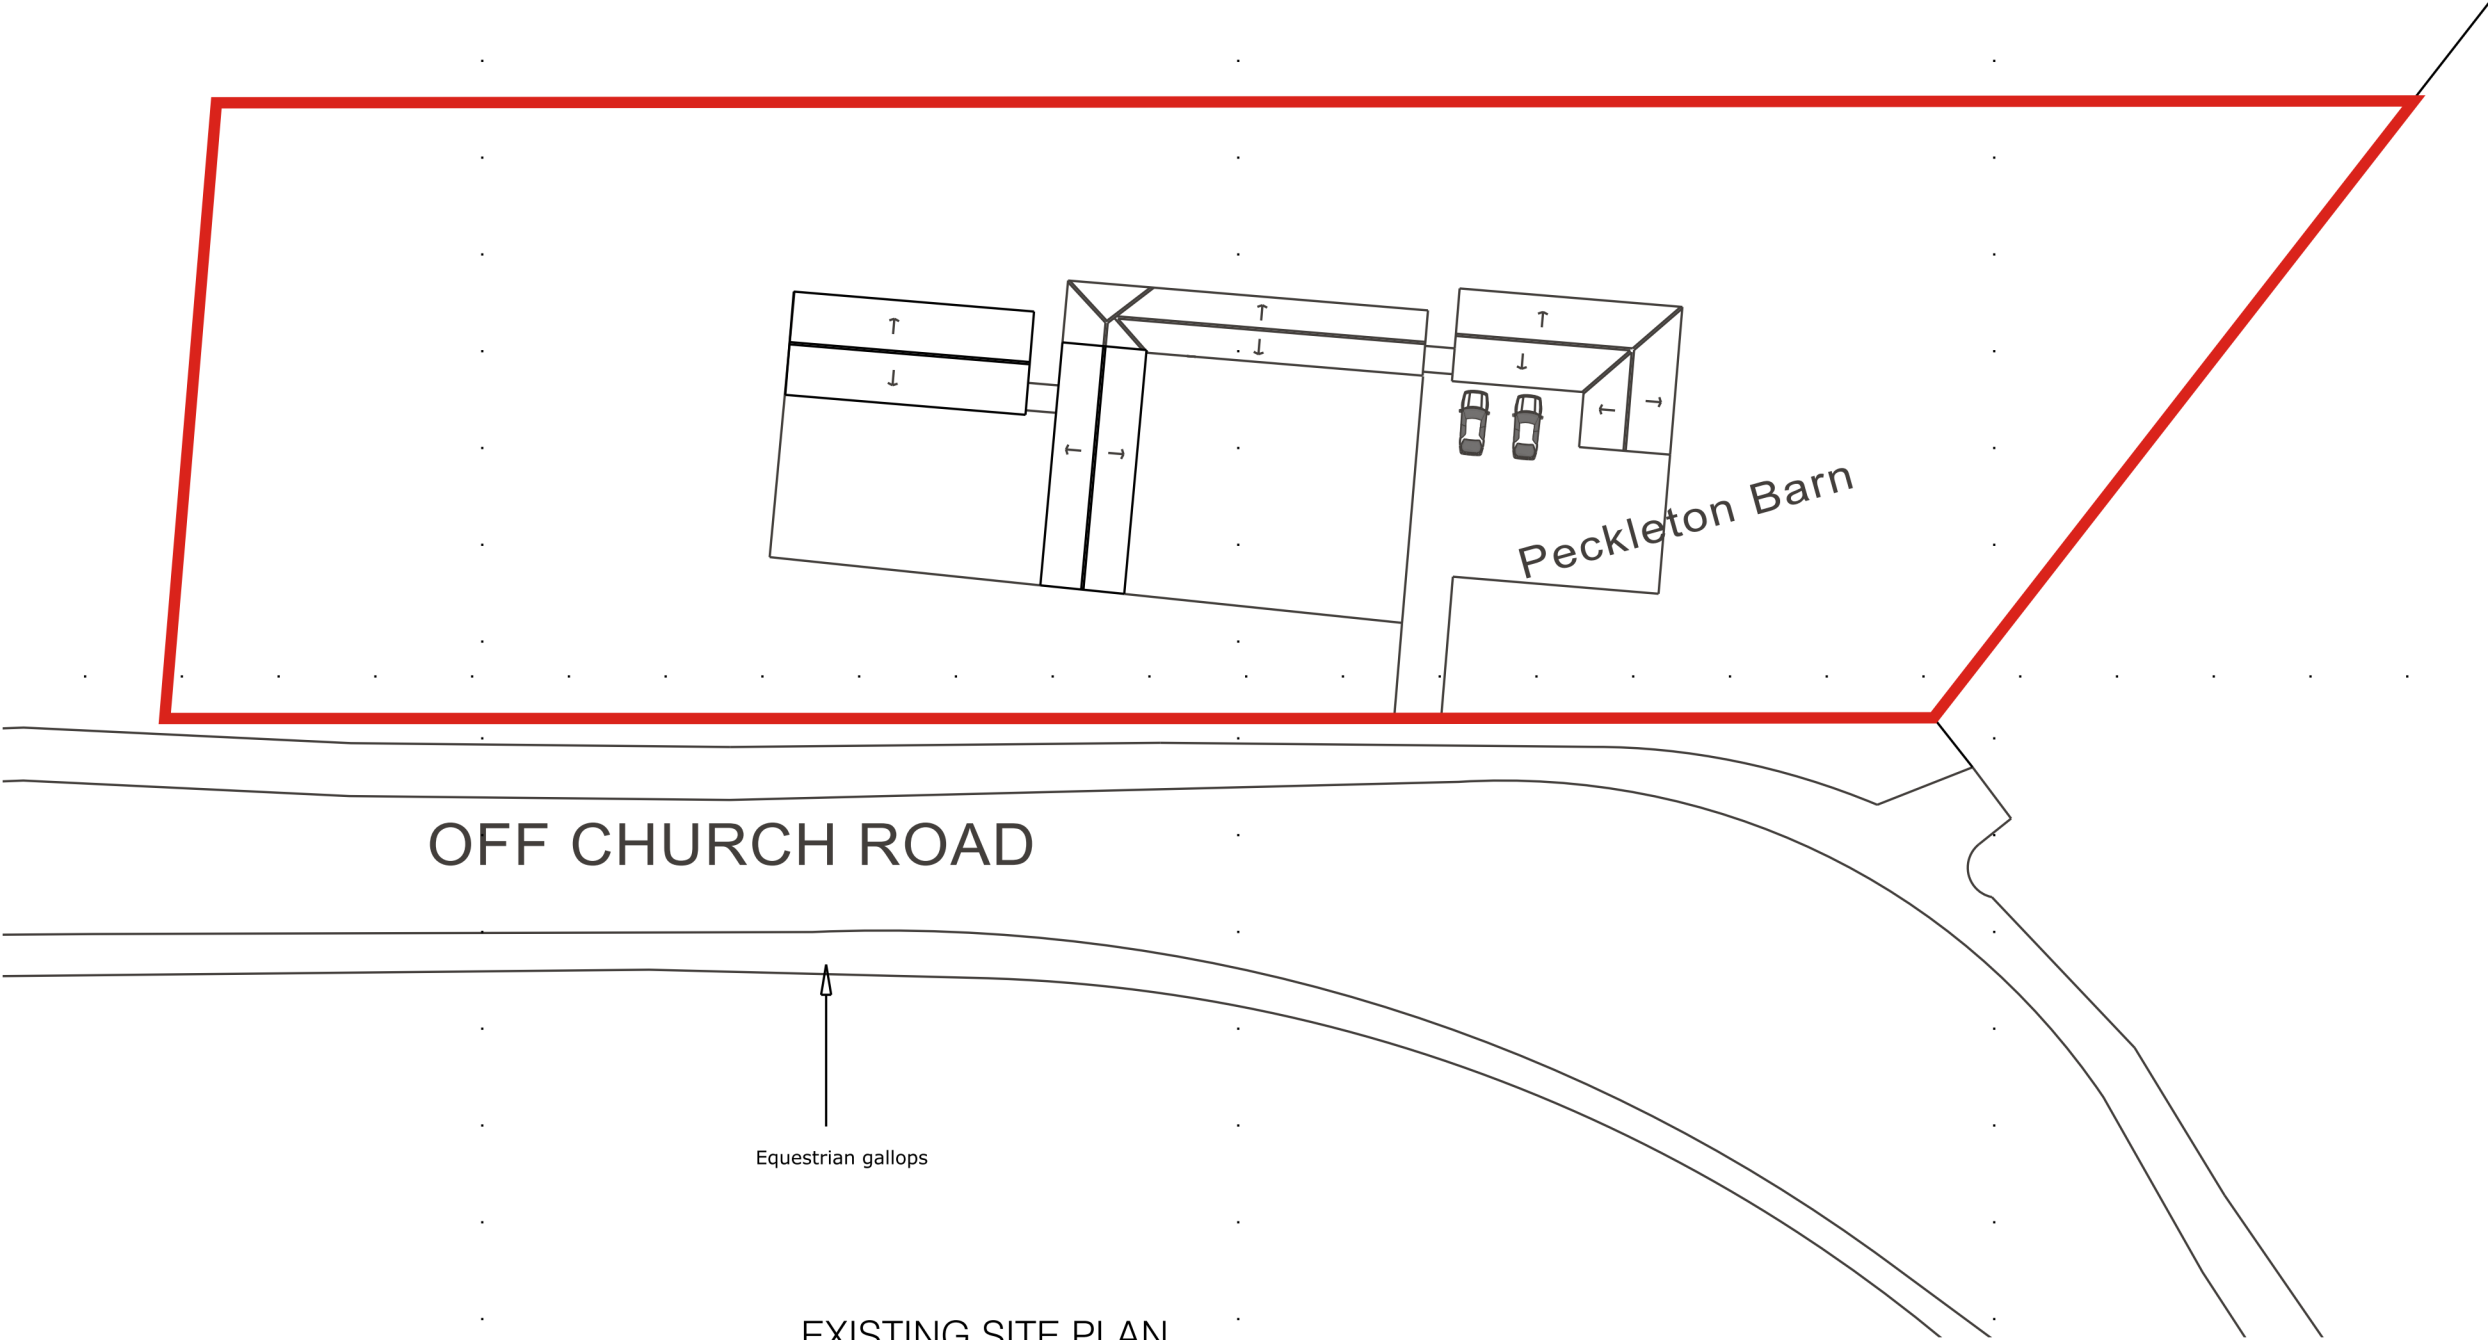

EXISTING SITE PLAN
scale 1:500

 

Revision:		Amendment Description:		Initials:		Date:	
Project No:		221107		Drawn By:		TJ	
Drawing No:		A002		Revision:		/	
Date:		22.01.23		Scale:		1:500	
Drawing Title:		Site Plan		Issue Type:		PRELIMINARY	
Client Address:		Mr Toby Morrison Peckleton Barn off Church Rd Peckleton Leicester LE9 7RA		Checked By:		TJ	
Project Address:		Mr Toby Morrison Peckleton Barn off Church Rd Peckleton Leicester LE9 7RA		Registered Office:		Halford Jones Architecture Ltd, 34a Park Hill Drive, Aylestone, Leicester, LE2 6HR. (Company Number 10312635)	
Website:		www.halfordjones.com		NO DIMENSIONS ARE TO BE SCALED FROM THIS DRAWING. ALL DISCREPANCIES WITH THE DETAILS TO BE REPORTED AND CLARIFIED PRIOR TO COMMENCING WORKS ON SITE. IF IN DOUBT - ASK.		THIS DRAWING IS COPYRIGHT.	