




PECKLETON BARN, LEICESTER.

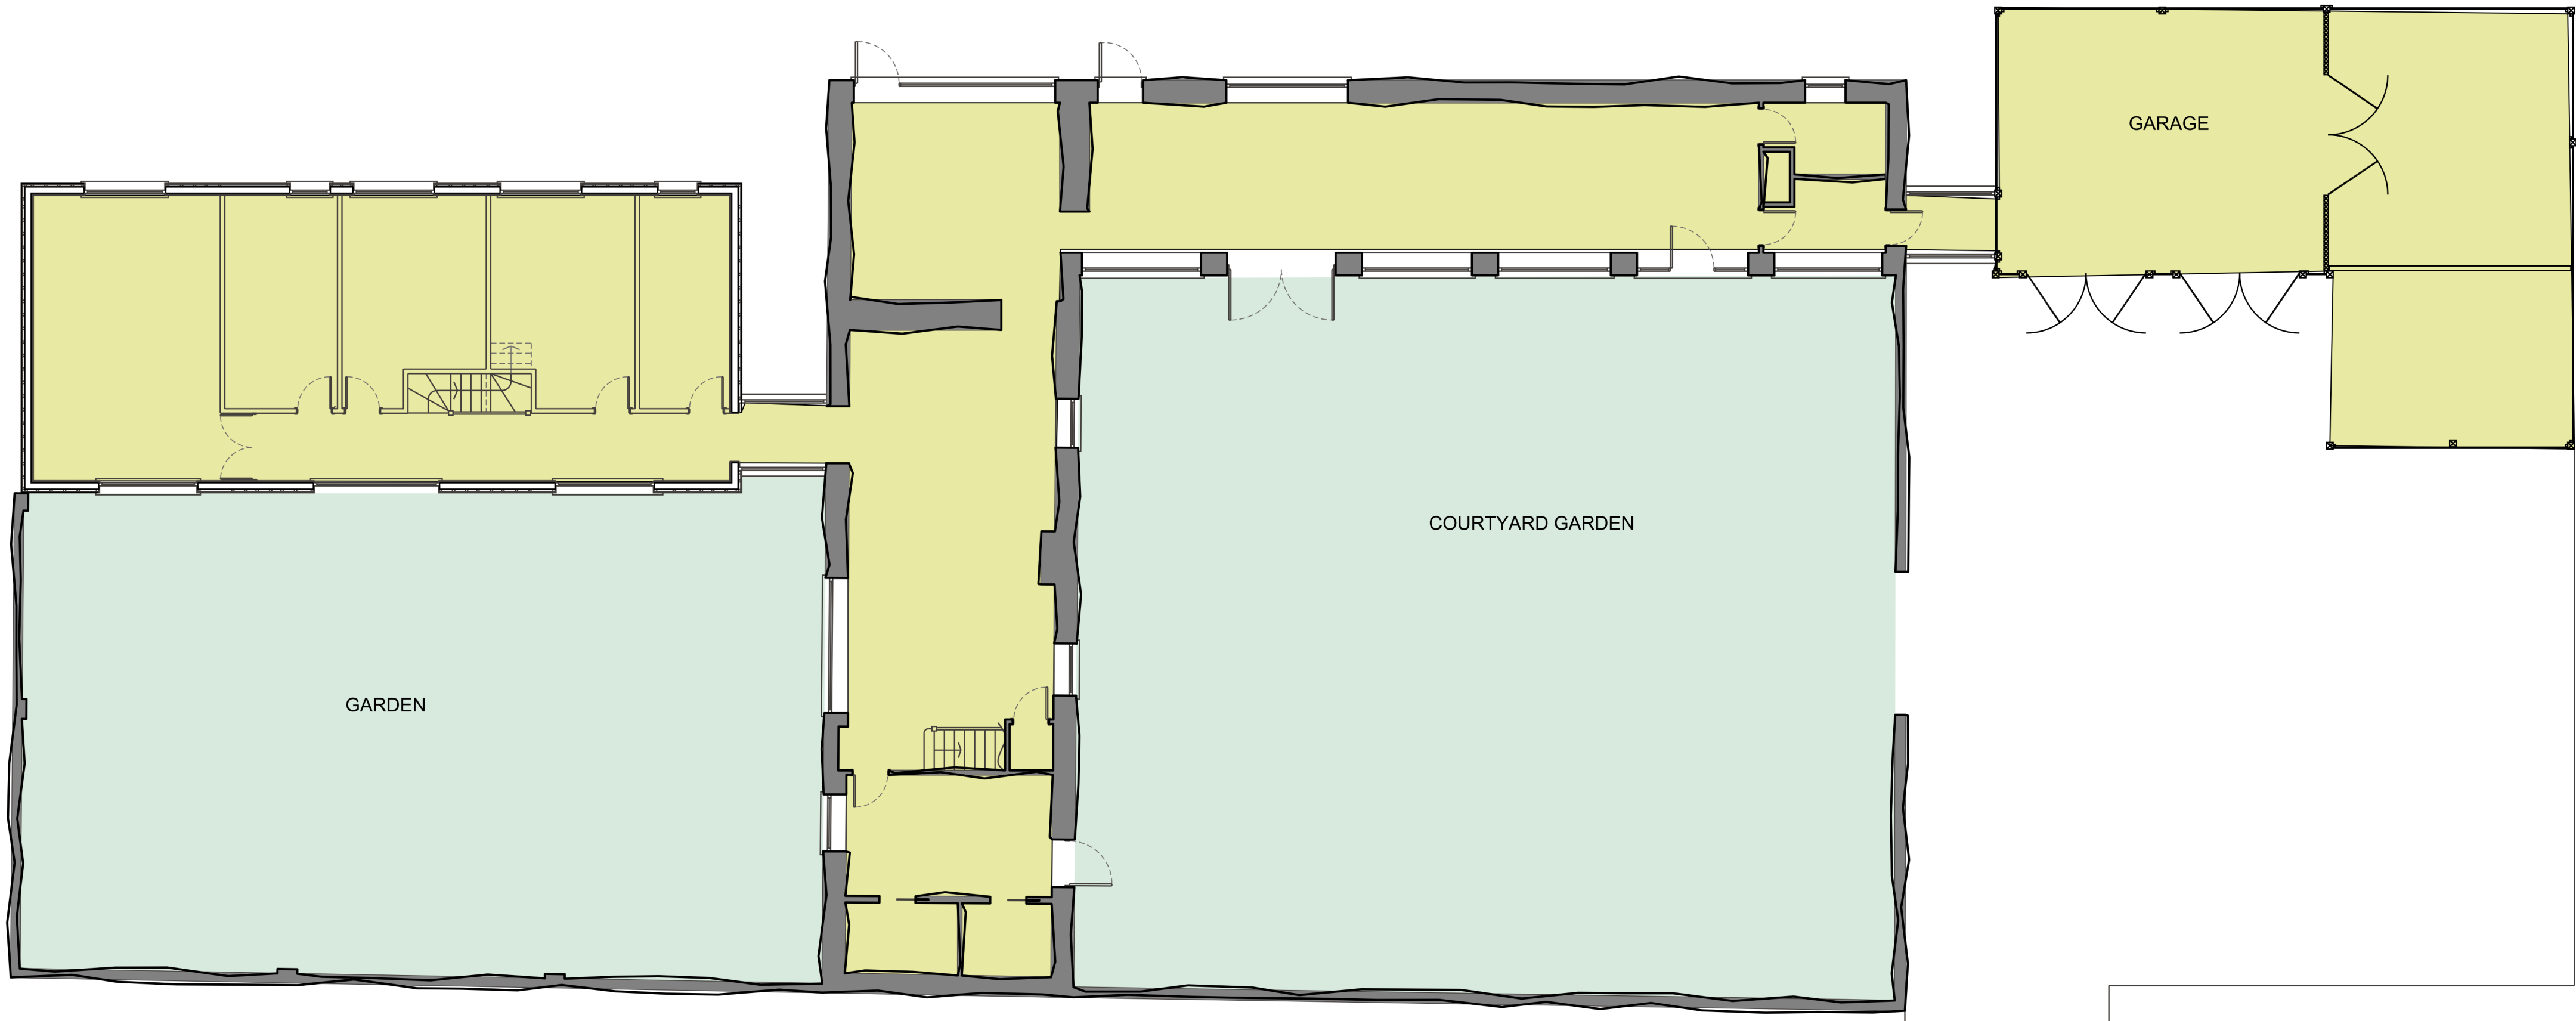

01 EXISTING GROUND FLOOR
SCALE: 1:100

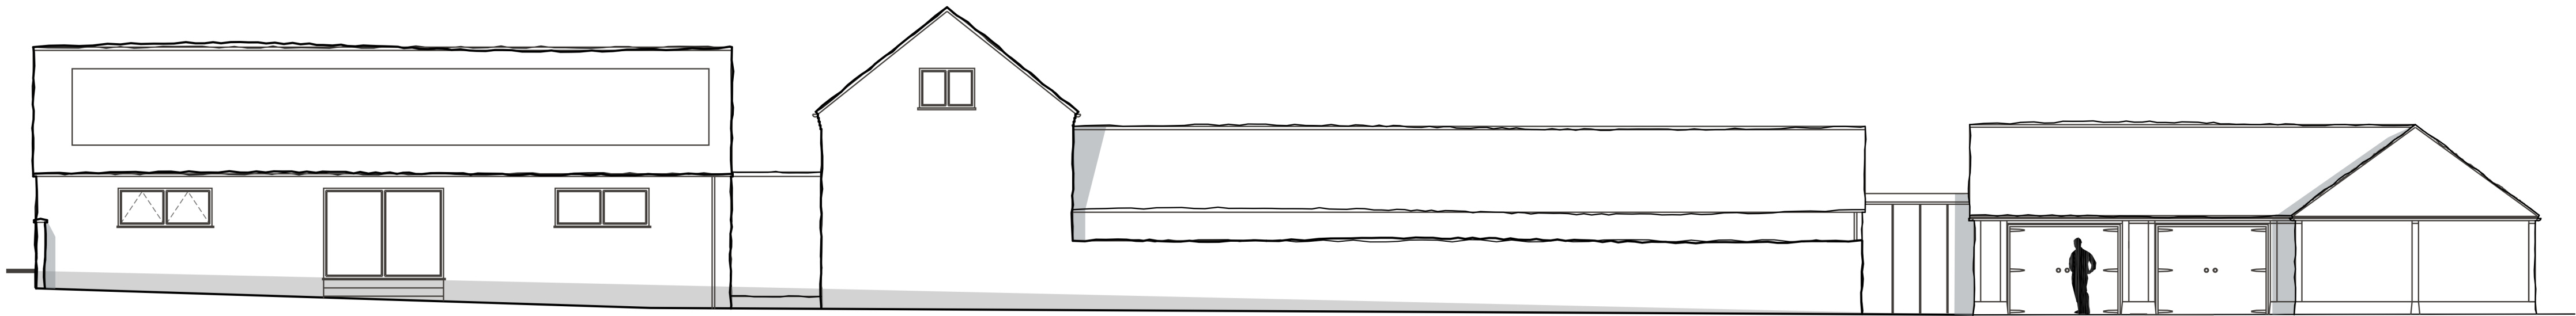


19 EXISTING STREET SCENE
SCALE: 1:100

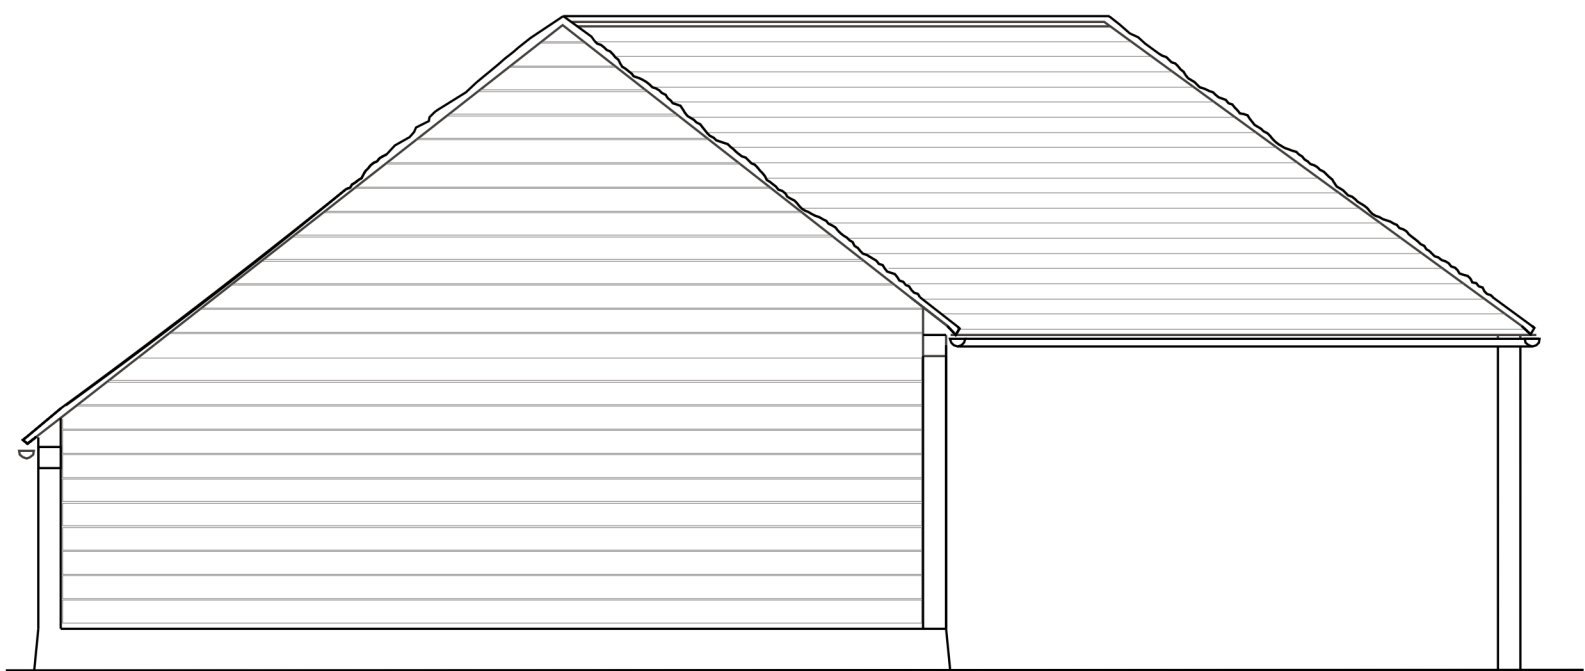

02 EXISTING WEST ELEVATION
SCALE: 1:50



03 EXISTING EAST ELEVATION
SCALE: 1:50

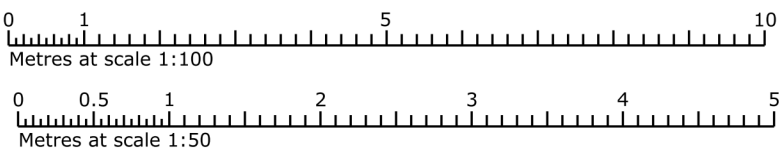

It is the responsibility of the client to advise of matters relating to land title, restrictive covenants, wayleaves or positions of public drains in relation to the site. Site boundaries are taken as visible fence lines unless advertised otherwise

Drawings may be scaled for planning purposes only.

All existing and proposal drawings are based on measured surveys. Site drawings are based on ordnance survey plans. Halford Jones Architecture cannot guarantee the accuracy of drawings that have been imported from other agencies, eg Ordnance Survey.



PRELIMINARY ~ EXISTING GAS

Revision:	Amendment Description:	Initials:	Date:
 HALFORDJONES Architecture			
Client Address:		Project Address:	
		Mr Toby Morrison Peckleton Barn off Church Rd Peckleton Leicester LE9 7RA	
Project No:	221107	Drawn By:	TJ
Drawing No:	P001	Revision:	A
Date:	11.12.22	Scale:	1:50 & 1:100
Drawing Title: Existing GAs		Checked By: TJ	
Issue Type: PRELIMINARY			
Registered Office: Halford Jones Architecture Ltd, 34a Park Hill Drive, Aylestone, Leicester, LE2 6HR. (Company Number 10312635) Website : www.halfordjones.com			
NO DIMENSIONS ARE TO BE SCALED FROM THIS DRAWING. ALL DISCREPANCIES WITH THE DETAILS TO BE REPORTED AND CLARIFIED PRIOR TO COMMENCING WORKS ON SITE. IF IN DOUBT - ASK THIS DRAWING IS COPYRIGHT.			