

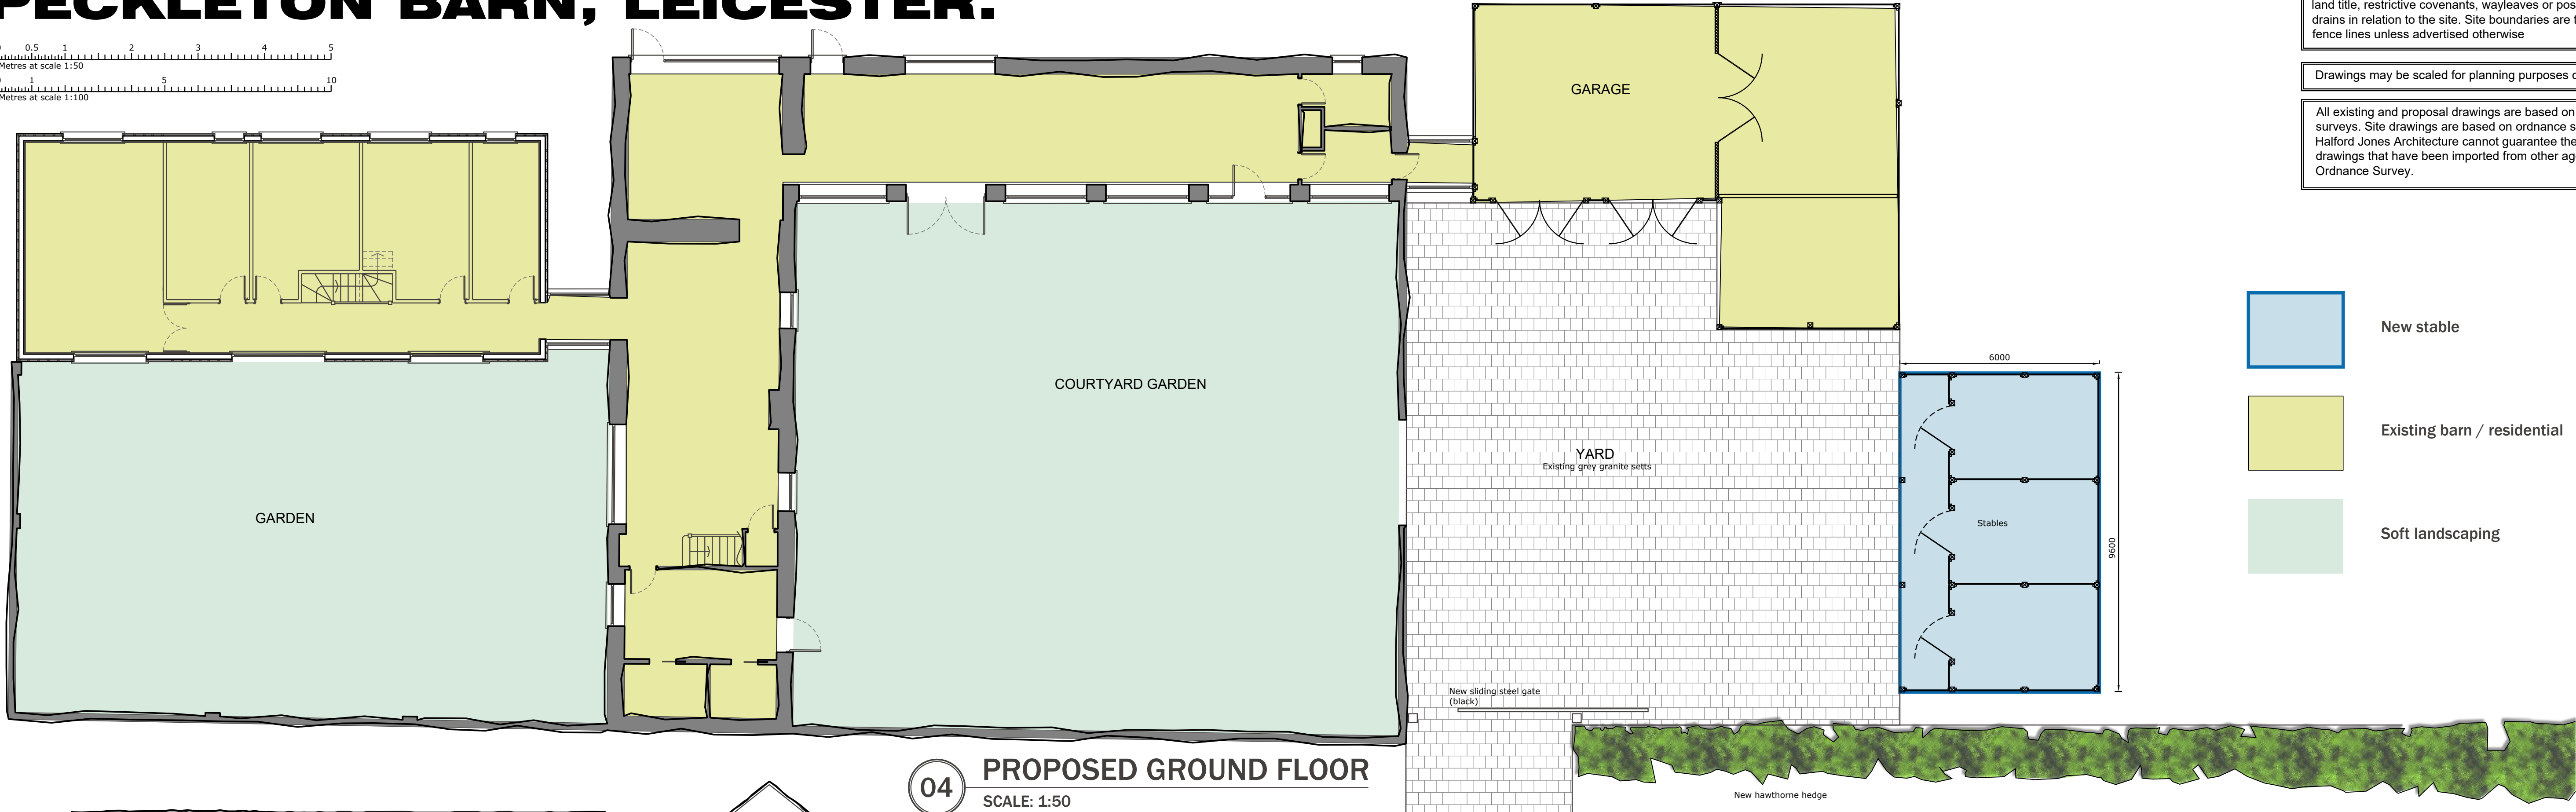



PECKLETON BARN, LEICESTER.

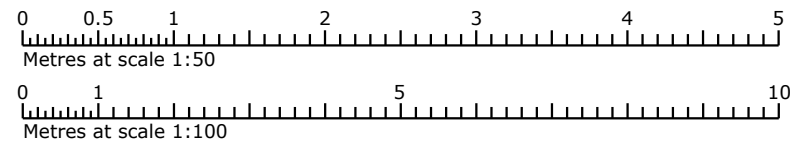


04 PROPOSED GROUND FLOOR
SCALE: 1:50

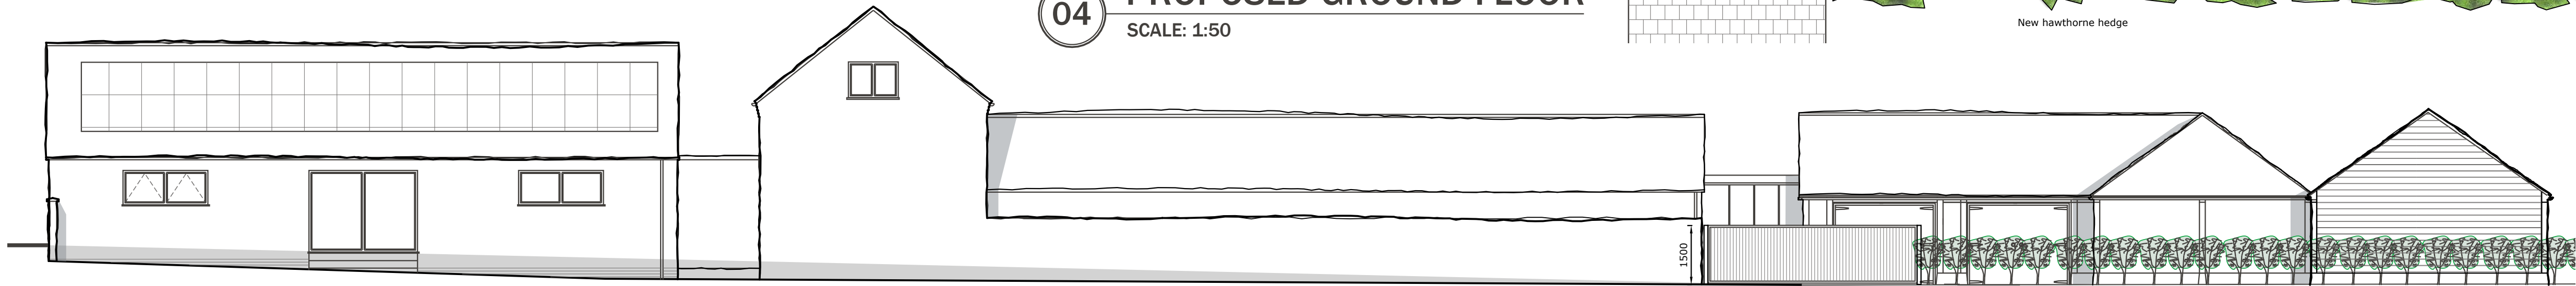

05 PROPOSED STREET SCENE
SCALE: 1:100

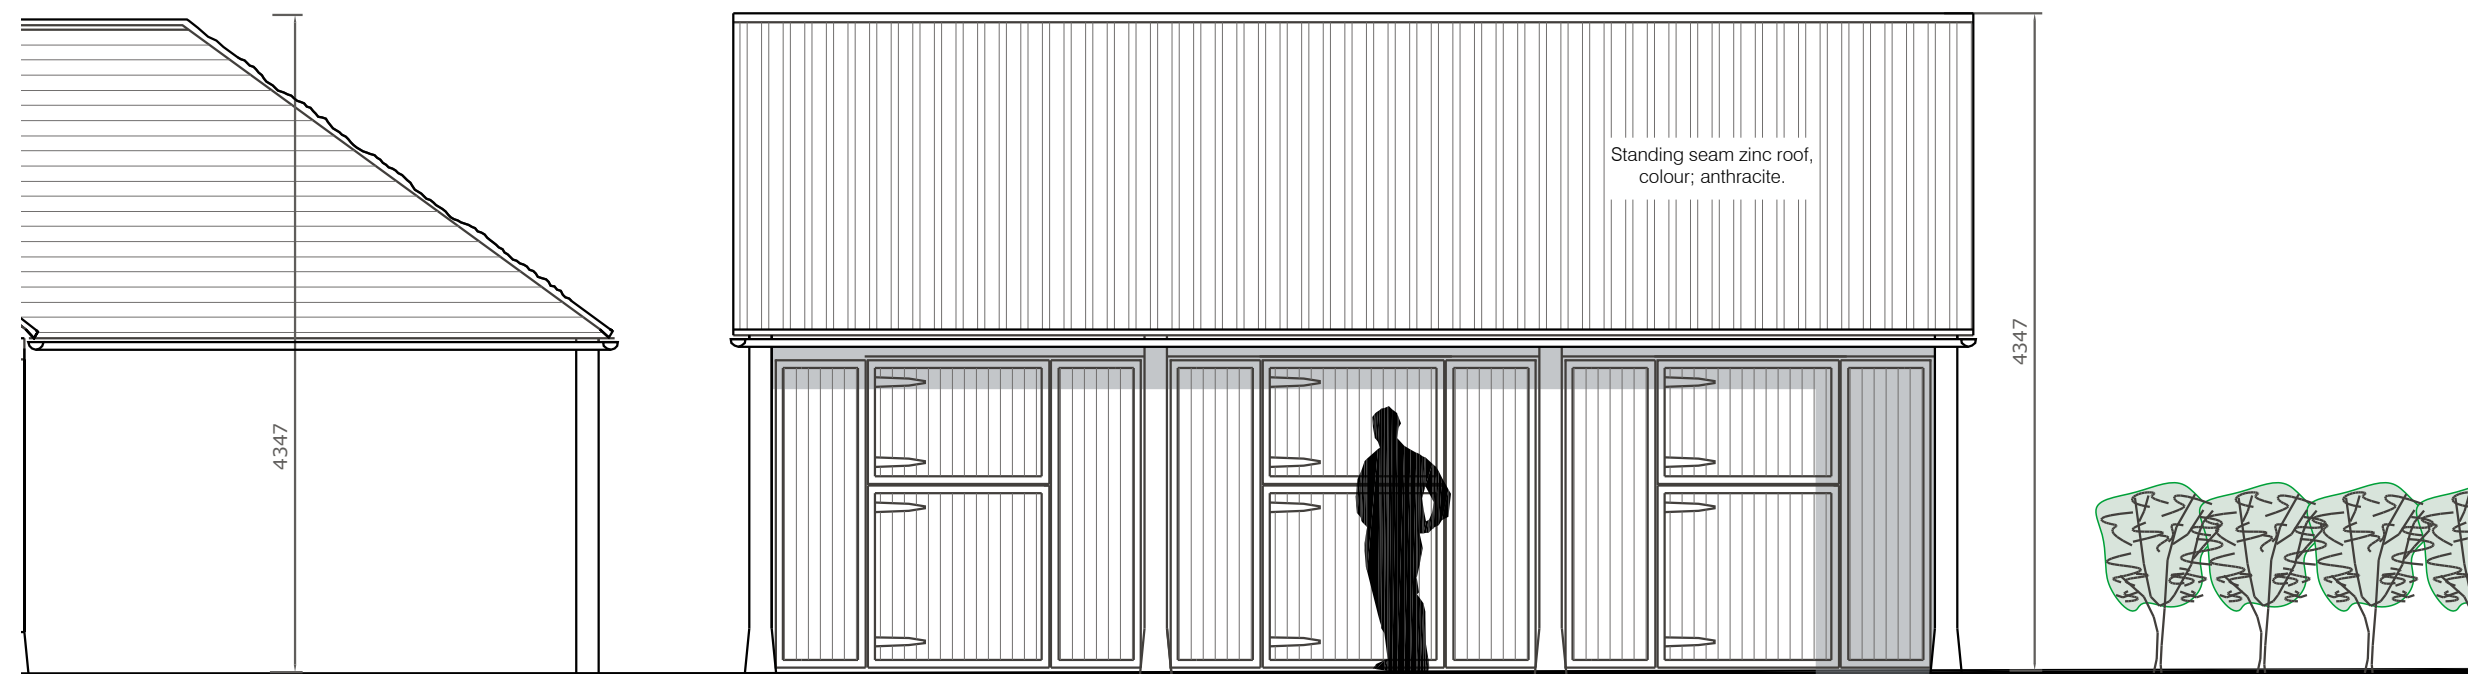

06 PROPOSED WEST ELEVATION
SCALE: 1:50

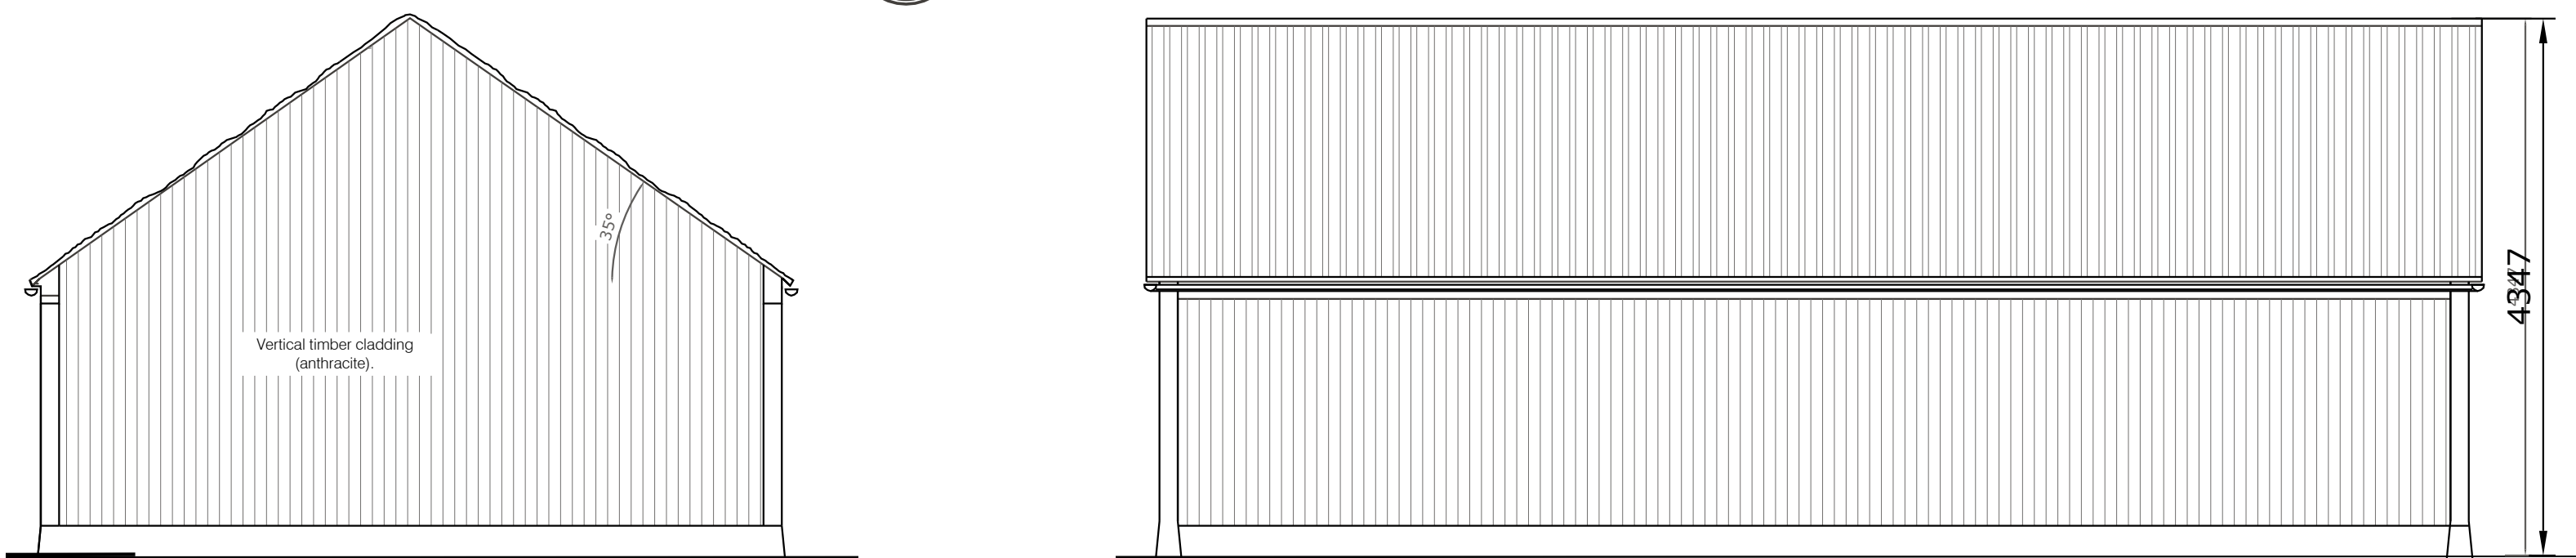

07 PROPOSED NORTH & SOUTH ELEVATION
SCALE: 1:50

08 PROPOSED EAST ELEVATION
SCALE: 1:50



09 PROPOSED SOUTH ELEVATION
SCALE: 1:50

It is the responsibility of the client to advise of matters relating to land title, restrictive covenants, wayleaves or positions of public drains in relation to the site. Site boundaries are taken as visible fence lines unless advertised otherwise

Drawings may be scaled for planning purposes only.

All existing and proposal drawings are based on measured surveys. Site drawings are based on ordnance survey plans. Halford Jones Architecture cannot guarantee the accuracy of drawings that have been imported from other agencies, eg Ordnance Survey.

- New stable
- Existing barn / residential
- Soft landscaping

PRELIMINARY ~ PROPOSED GAS

Revision:	Amendment Description:	Initials:	Date:
 HALFORDJONES Architecture			
Client Address:		Project Address:	
		Mr Toby Morrison Peckleton Barn off Church Rd Peckleton Leicester LE9 7RA	
Project No:	221107	Drawn By:	ASJ
Drawing No:	P002	Revision:	-
Date:	20.05.25	Scale:	1:50 & 1:100
Drawing Title: Proposed GAS			
Issue Type: PRELIMINARY		Checked By: ASJ	
Registered Office: Halford Jones Architecture Ltd, 34a Park Hill Drive, Aylestone, Leicester, LE2 6HR. (Company Number 10312855)			
Tel: 0116 2832578		Mob: 07508 807002	
Email: office@halfordjones.com		Website: www.halfordjones.com	
NO DIMENSIONS ARE TO BE SCALED FROM THIS DRAWING. ALL DISCREPANCIES WITH THE DETAILS TO BE REPORTED AND CLARIFIED PRIOR TO COMMENCING WORKS ON SITE. IF IN DOUBT - ASK. THIS DRAWING IS COPYRIGHT.			
 CIAT CHARTERED PRACTICE			