




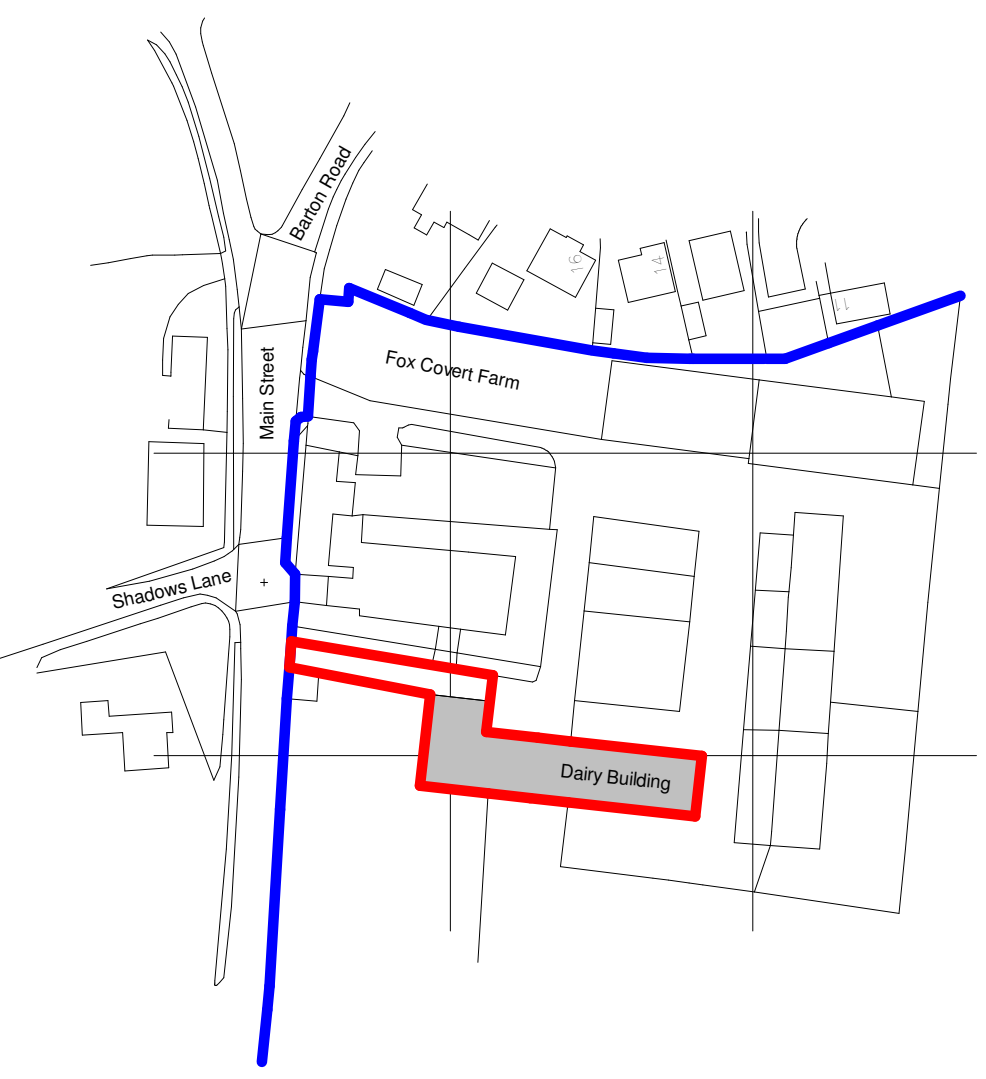

Site Plan 1:1200

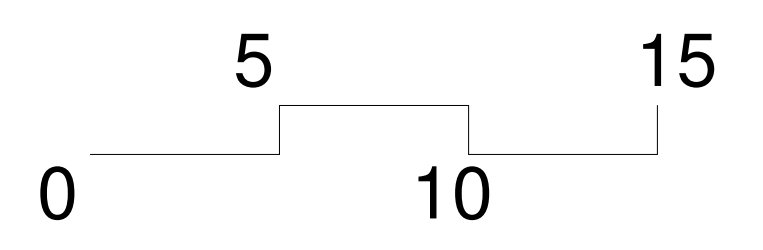

Site Location Plan 1:1250

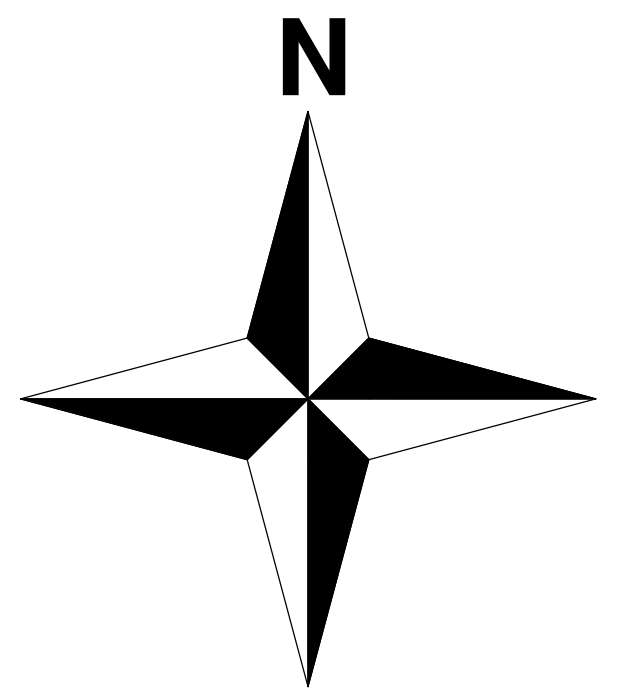

Red line denotes boundary to dairy building.
Blue line denotes partial overall site boundary.

Client Mr C Stamper		hayward ARCHITECTS LTD  19 Station Road Hircolley Leicestershire LE10 1AW Tel: 01455 635 685 Fax: 01455 618 971 www.hayward-architects.co.uk	
Project Title Proposed Conversion of Dairy Building Fox Covert Farm Congerstone			
Drawing Title Proposed Site Plan		Sheet A1	Job No. 19/23
Scale As indicated	Date Sept 2020		
Author CB	Status Planning		

THE COPYRIGHT OF THIS DRAWING IS RESERVED BY HAYWARD ARCHITECTS LTD.
REPRODUCTION BY ANY FORM OTHER THAN AS IN WRITING IS PROHIBITED WITHOUT THE PRIOR WRITTEN PERMISSION
OF THE COPYRIGHT HOLDER. OTHER THAN DRAWING AND ONLY FIGURED DIMENSIONS ARE TO BE USED