




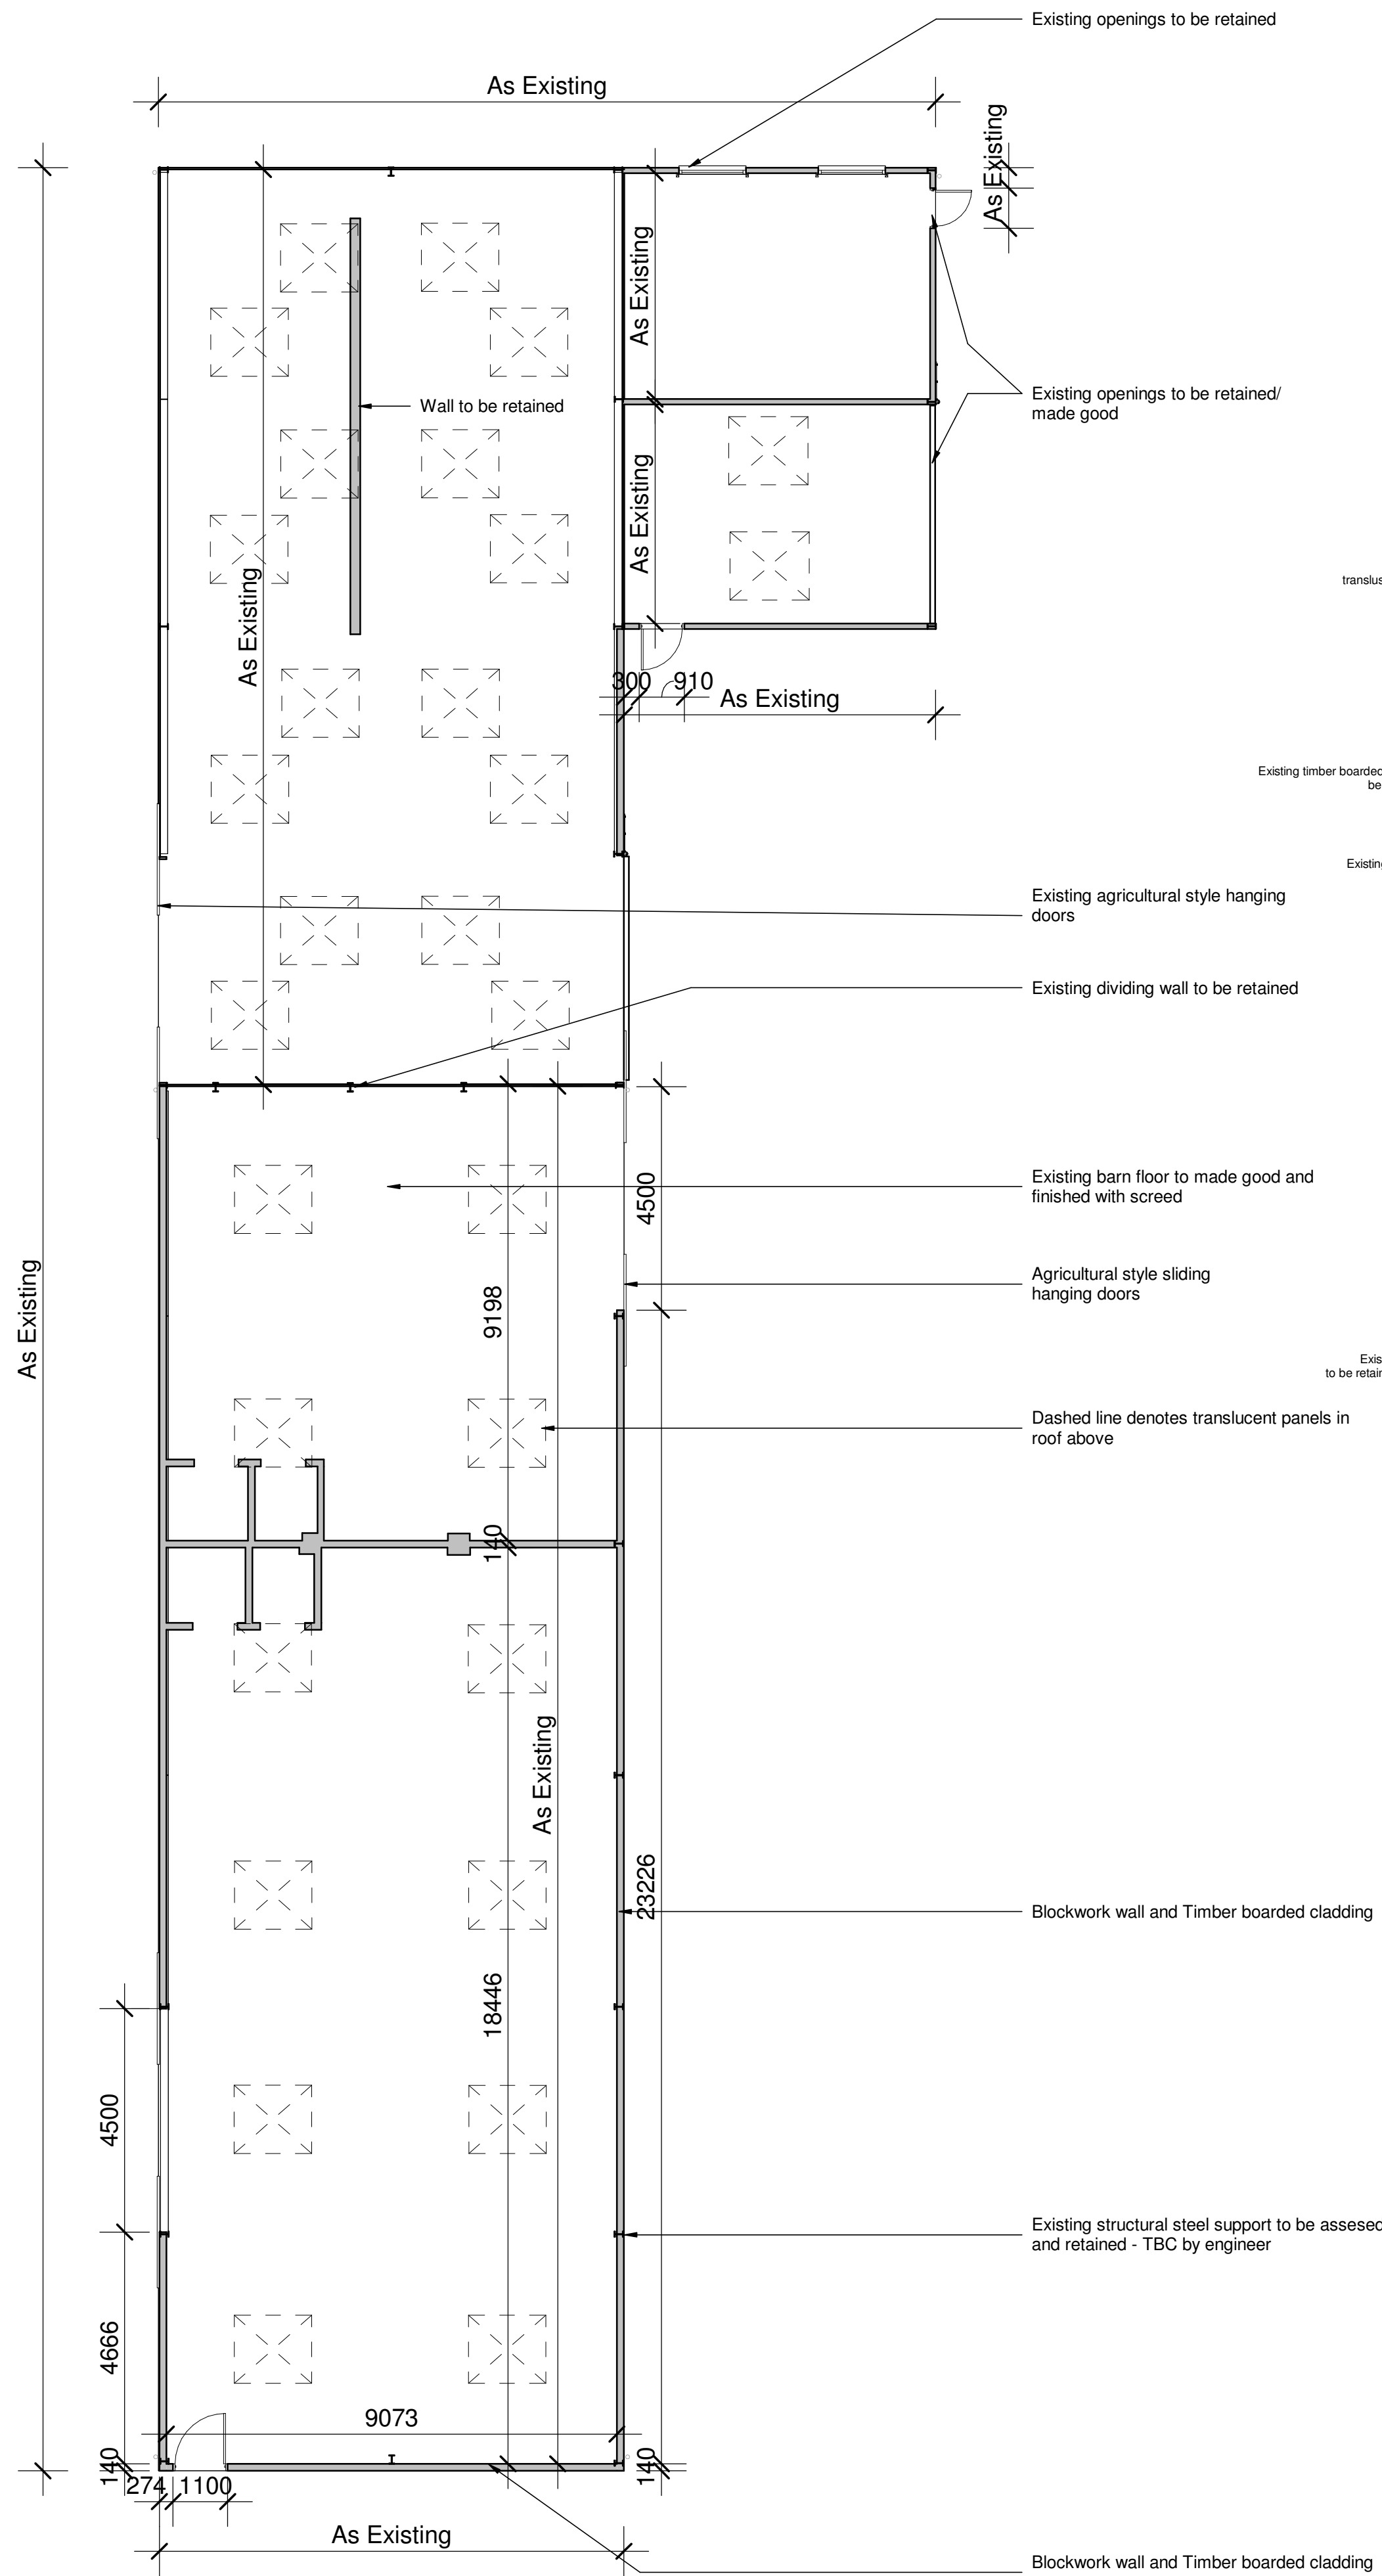


Ground Floor Plan

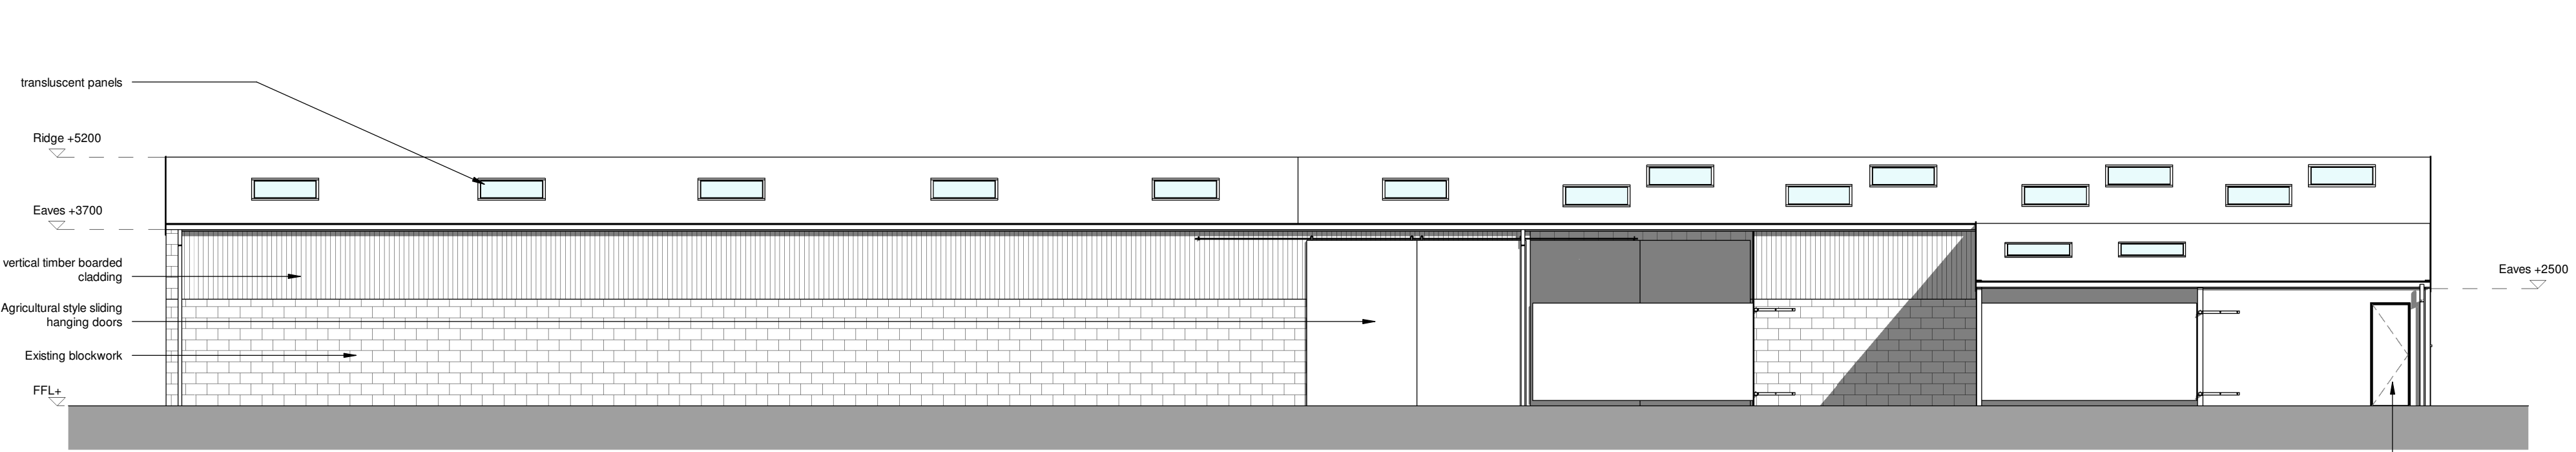


Front Elevation

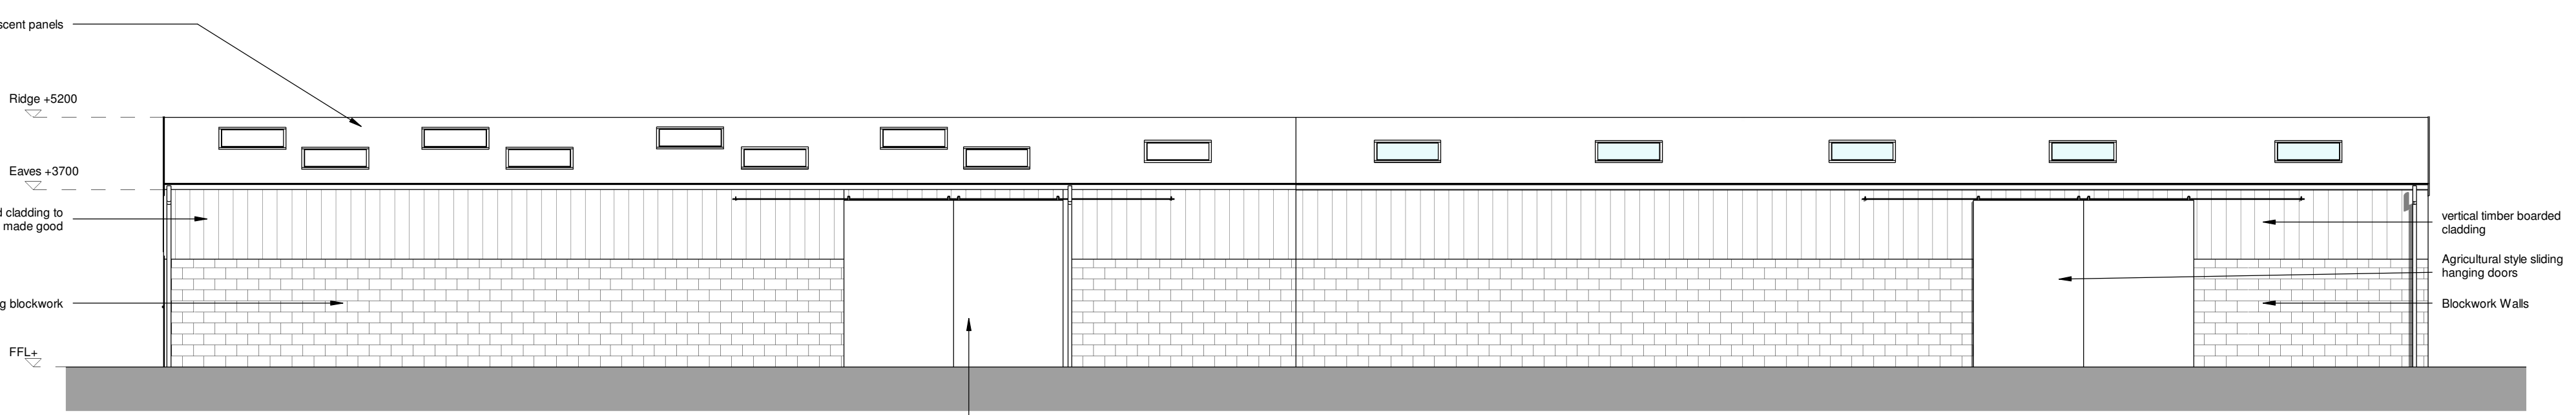


Rear Elevation

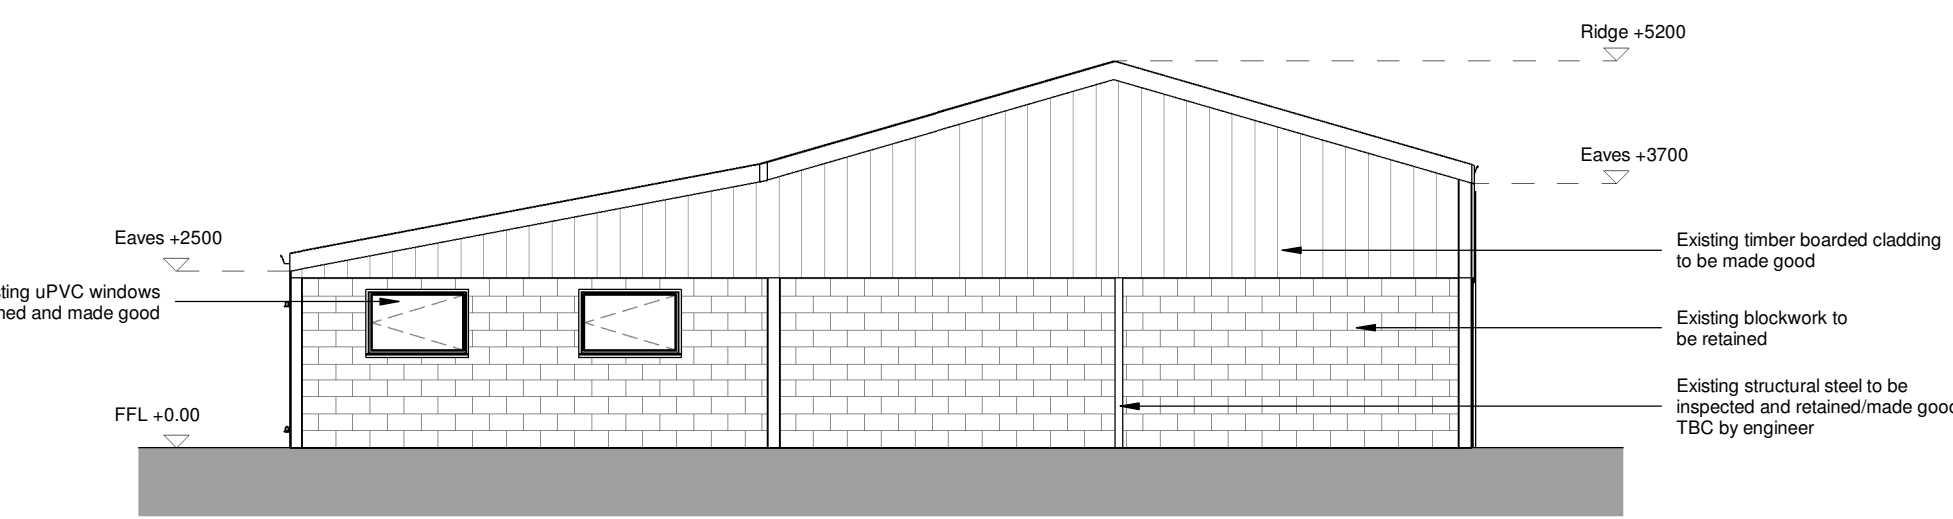


Side Elevation 1

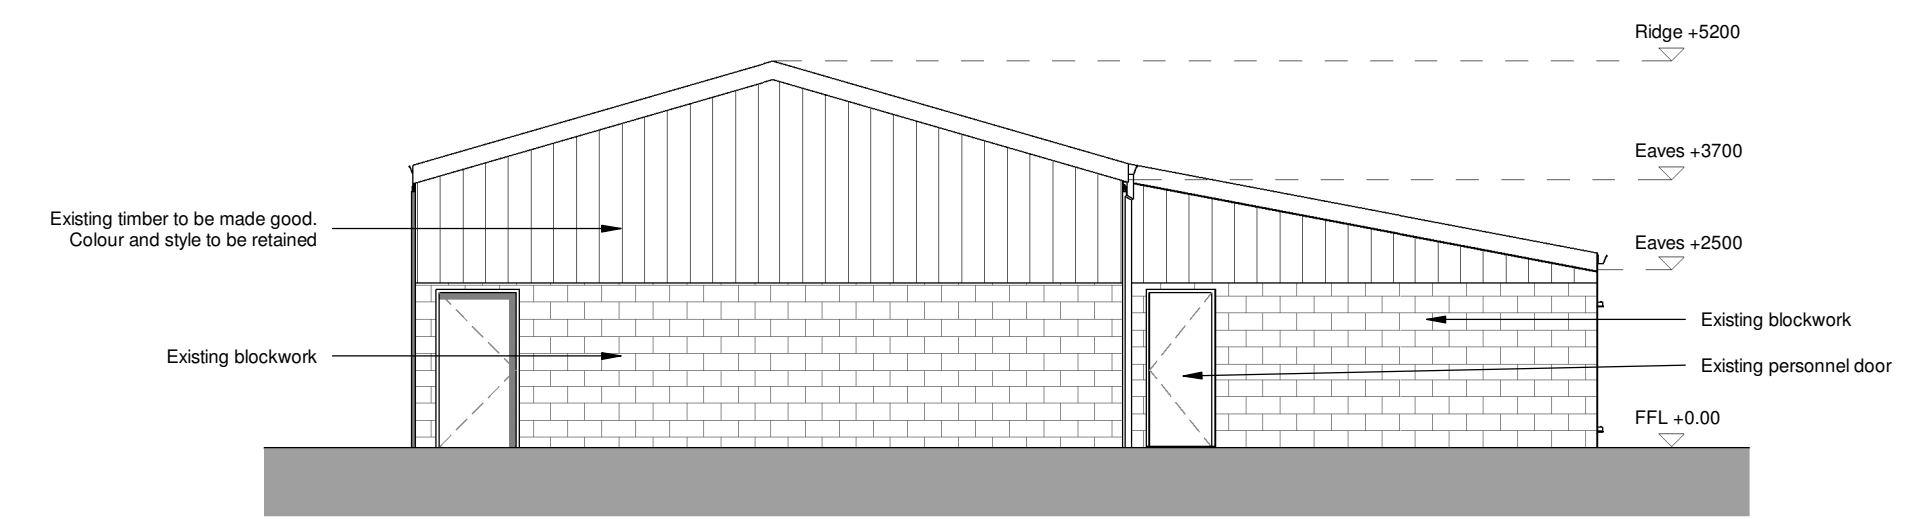

Side Elevation 2

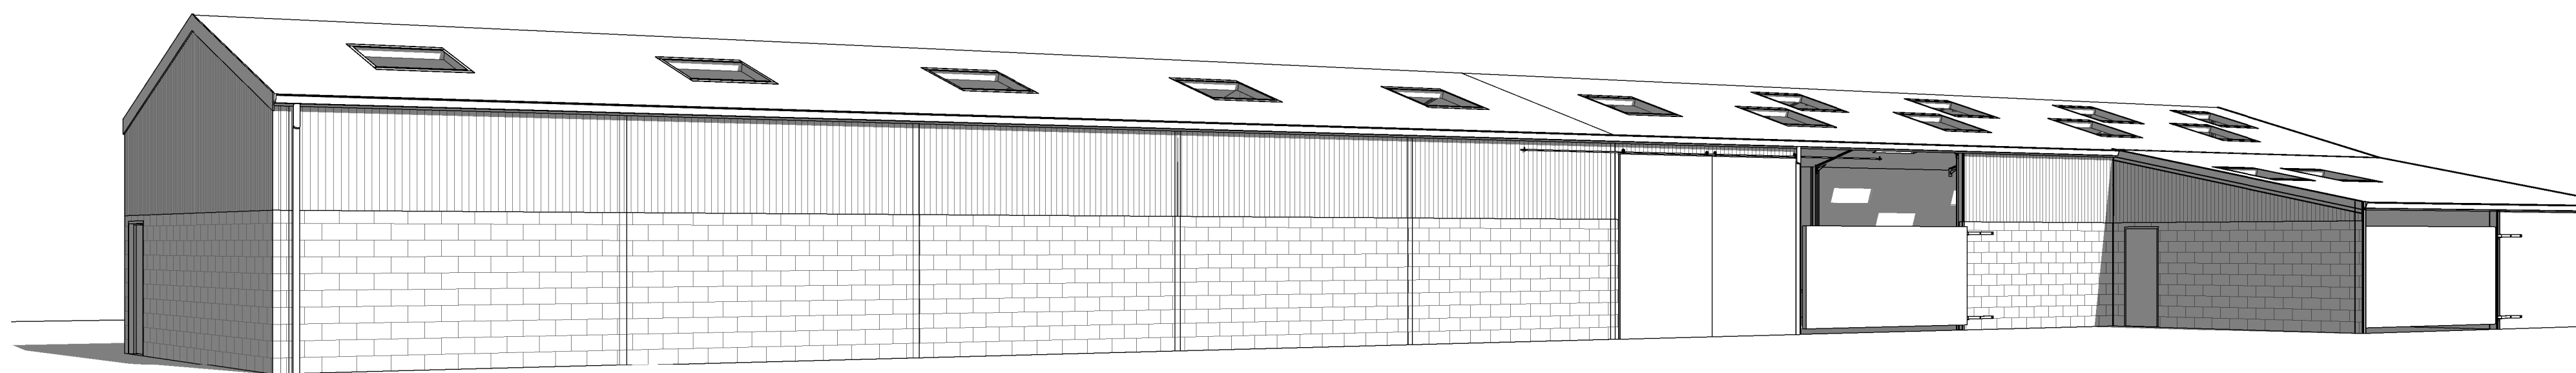

Existing 3d View

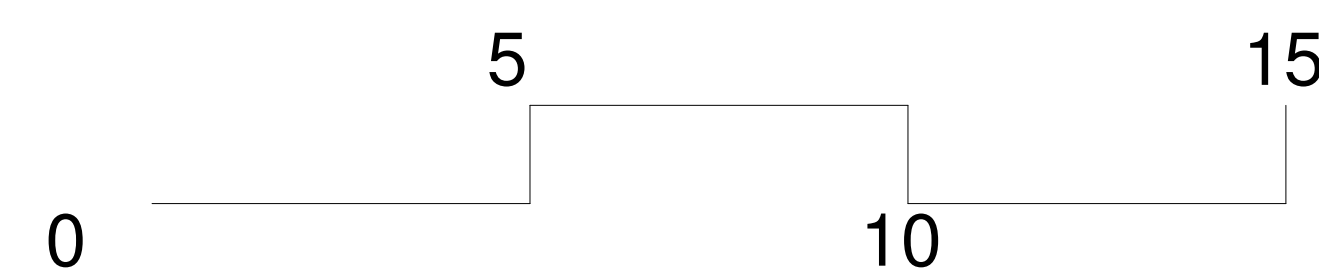

Scale bar 1:100

Client Mr C Stamper		hayward ARCHITECTS LTD 19 Station Road Hinckley Leicestershire LE10 1AW Tel: 01455 635 685 Fax: 01455 618 971 www.hayward-architects.co.uk	
Project Title Proposed Conversion of Dairy Building Fox Covert Farm Congerstone			
Drawing Title Existing Plans & Elevations		Sheet A1	Job No. 19/23
Scale 1/100	Date Sept	Drawing No. 103B	
Author CB			
THE COPYRIGHT OF THIS DRAWING IS RESERVED BY HAYWARD ARCHITECTS LTD. REPRODUCTION IN ANY FORM OR BY ANY MEANS WITHOUT THE WRITTEN PERMISSION OF THE COPYRIGHT HOLDER IS STRICTLY PROHIBITED. THE DRAWING IS NOT TO BE USED FOR ANY OTHER PROJECT WITHOUT THE WRITTEN PERMISSION OF HAYWARD ARCHITECTS LTD.			