



Rear Elevation



Side Elevation




Section



Side Elevation




Front Elevation

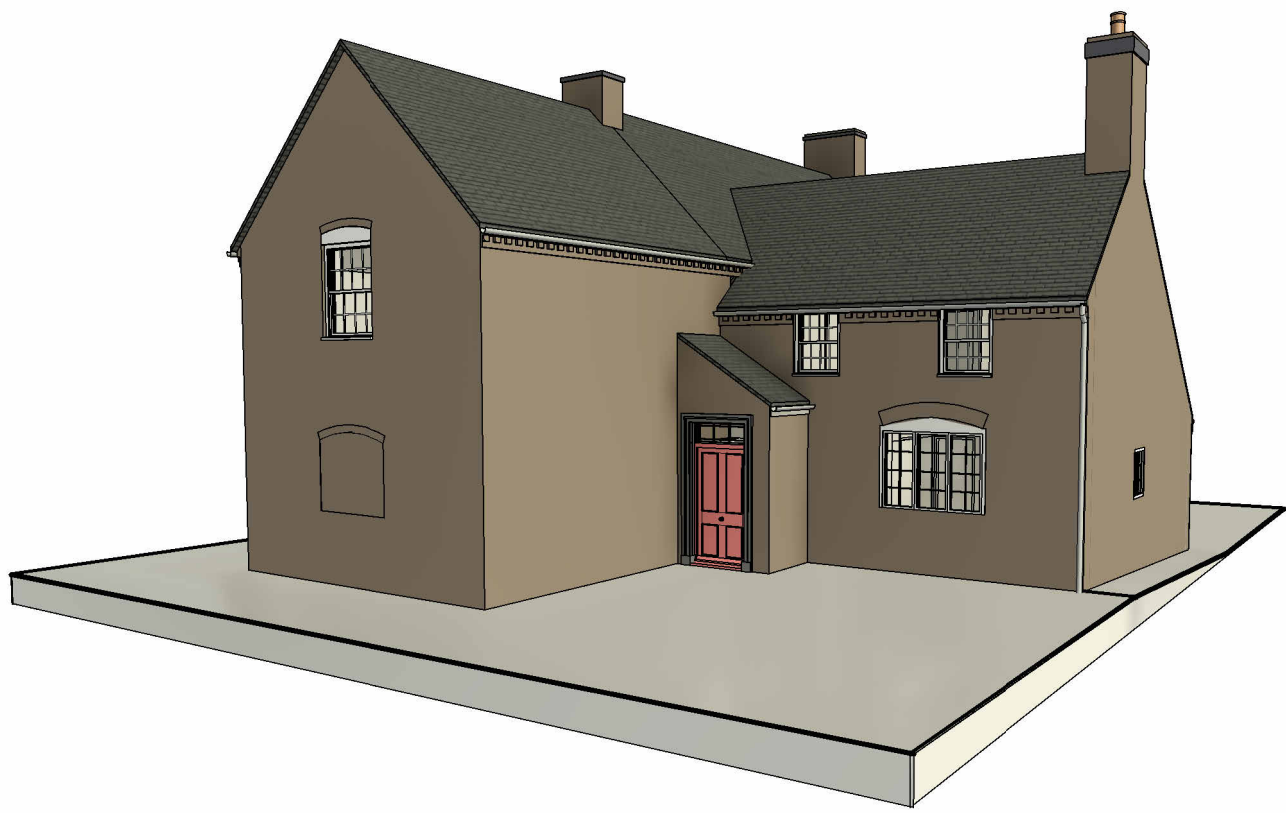


3D View




3D View

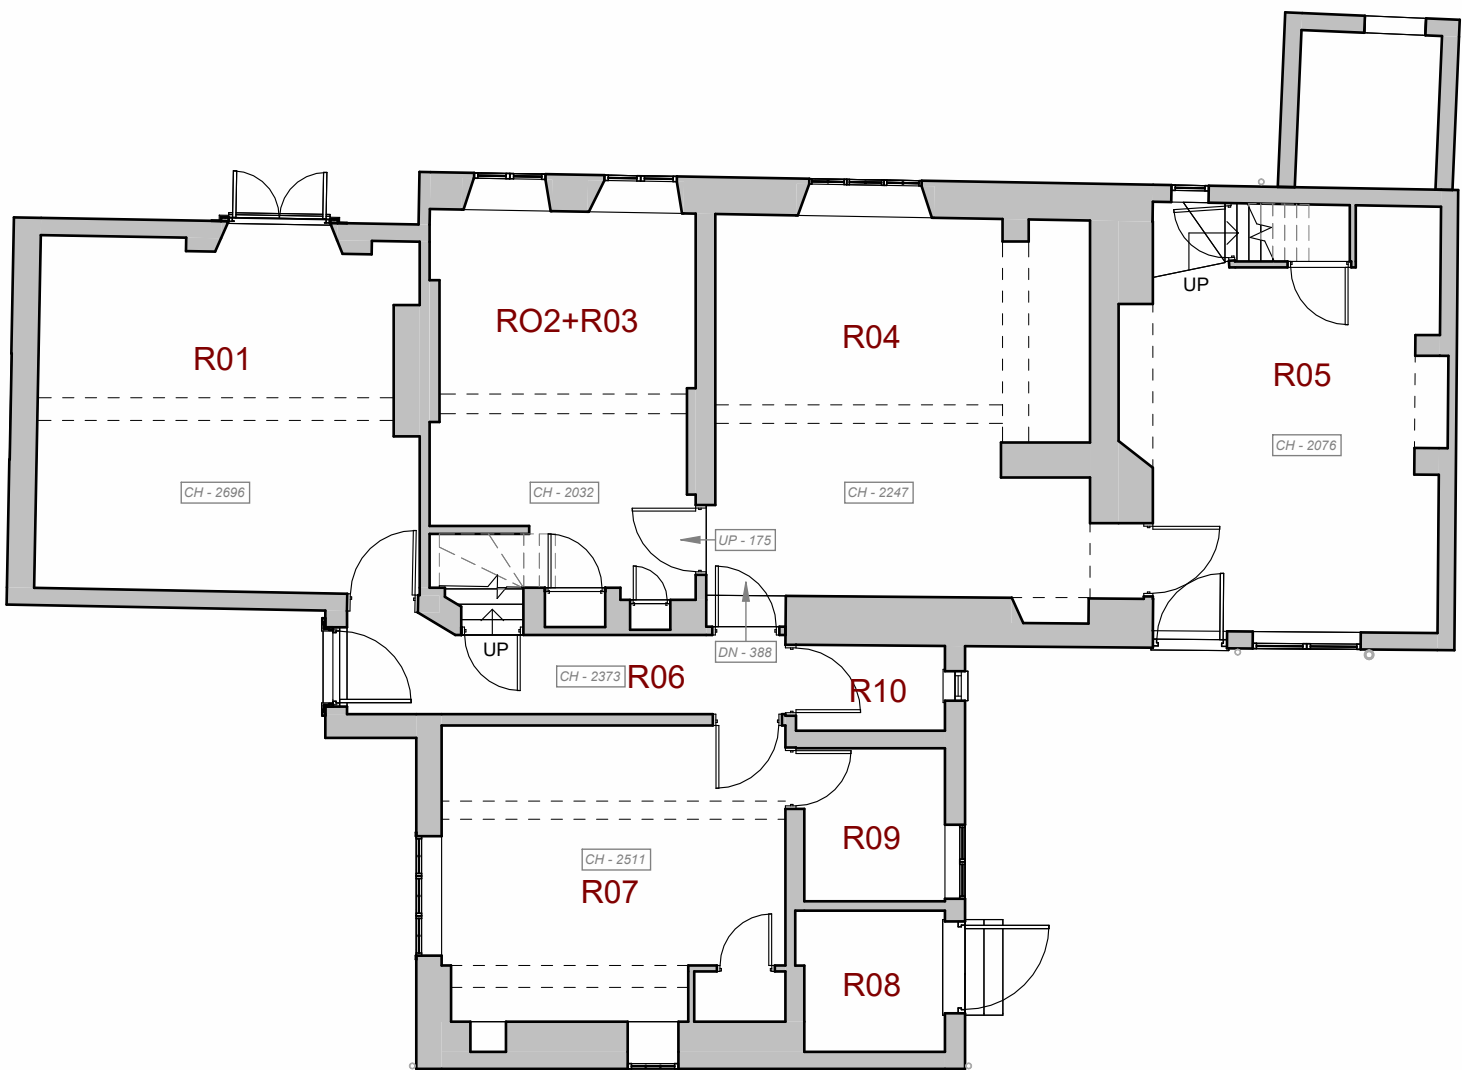

Ground Floor Plan

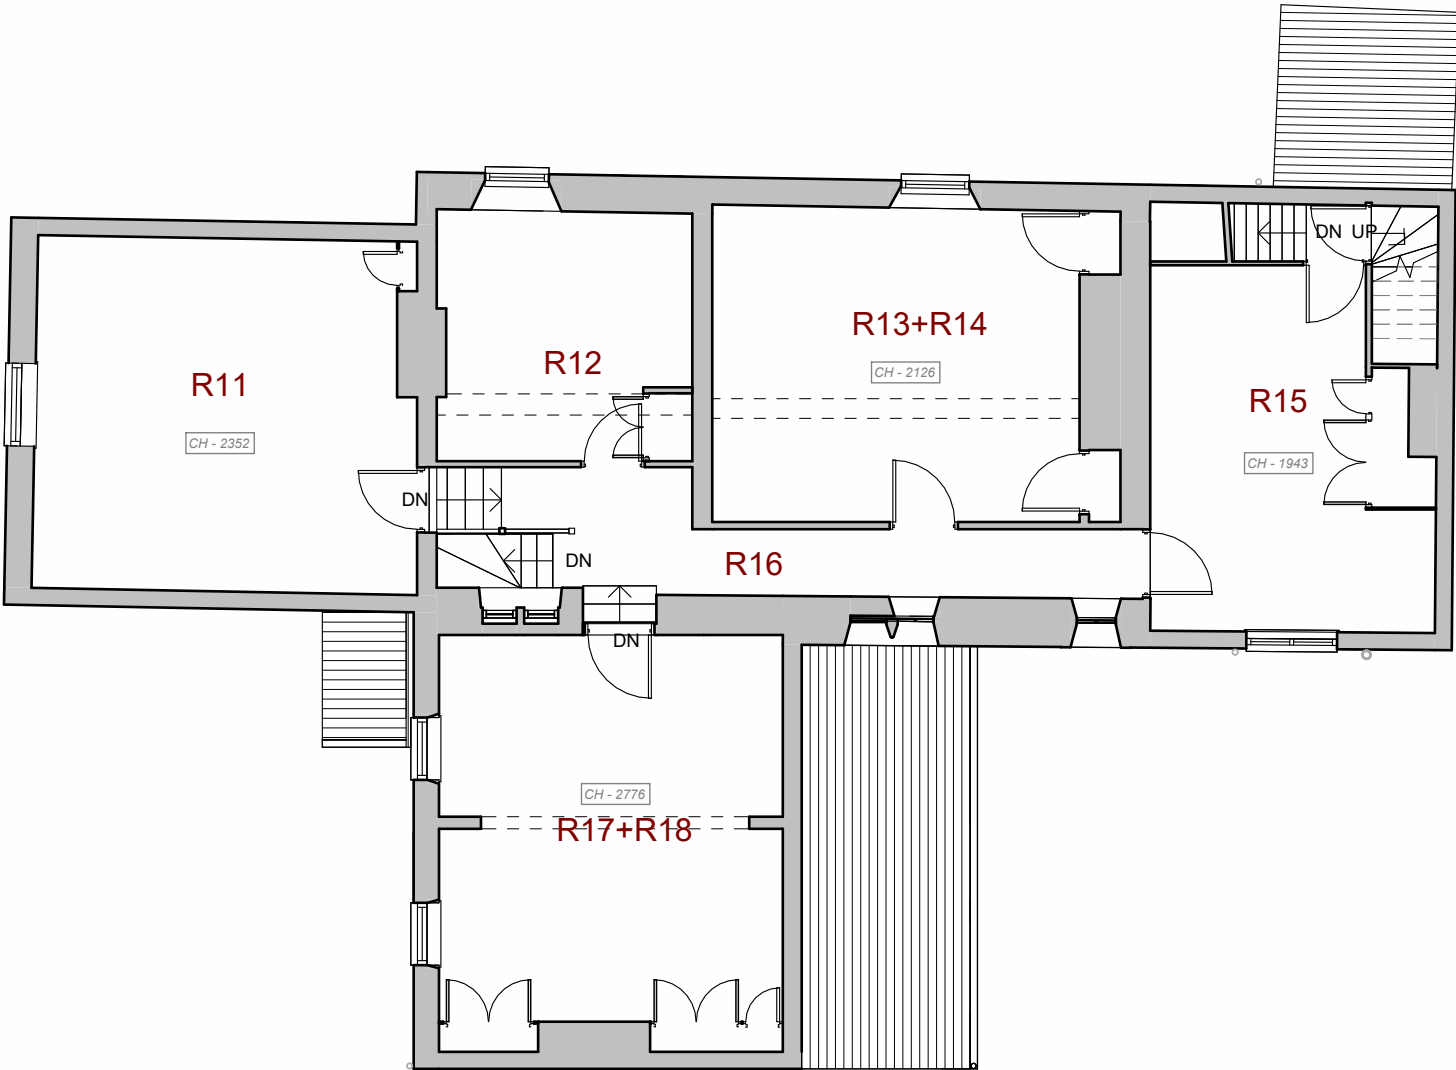

First Floor Plan

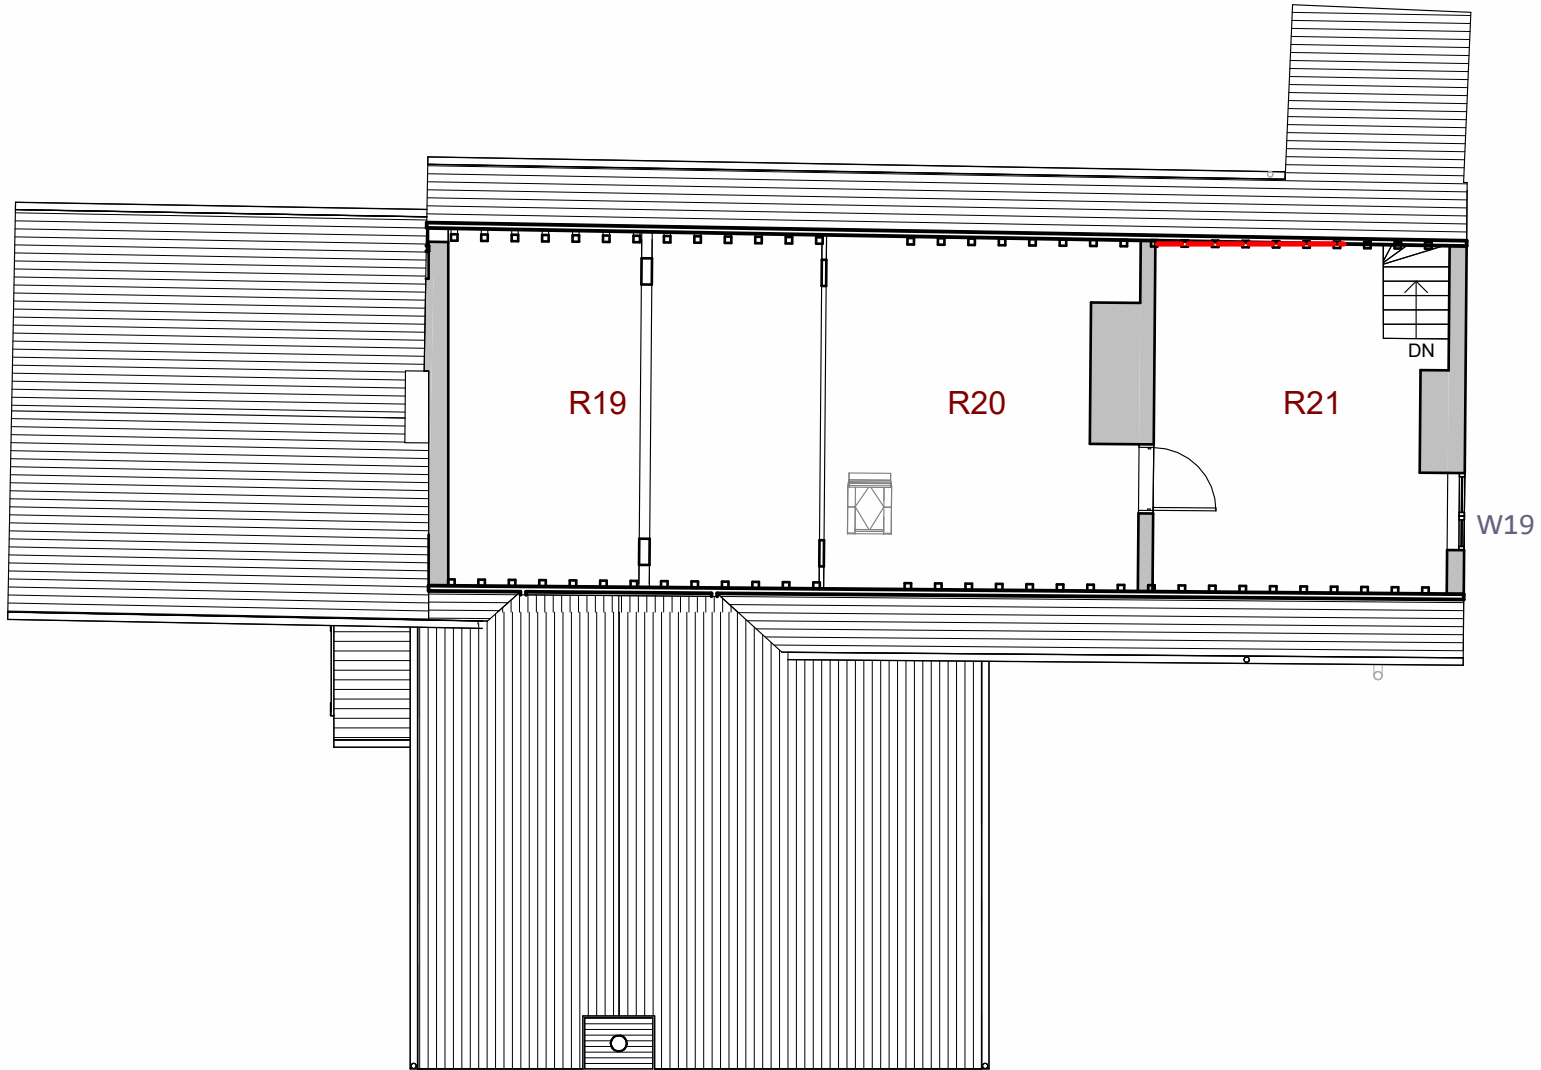

Loft Floor Plan



Rev A: Refs updated for issue

hayward
ARCHITECTS LTD

19 Station Road
Hinckley
Leicestershire
LE10 1AW

Tel: 01455 635 665
Fax: 01455 618 971
www.hayward-architects.co.uk

Client Mr & Mrs Turner		
Project Title Manor House Farm, Main Street, Carlton, CV13 0BZ		
Drawing Title As Existing		
Scale 1:100	Date 03/2024	Sheet A1
Author SS	Checked by LJW	
Job No. 24/15	Drawing No. PL04A	
Status Planning Application		

THE COPYRIGHT OF THIS DRAWING IS VESTED IN HAYWARD ARCHITECTS LTD.
REPRODUCTION IN ANY FORM, EITHER IN WHOLE OR IN PART IS FORBIDDEN WITHOUT
THE PRIOR WRITTEN PERMISSION OF THE COPYRIGHT HOLDER. DO NOT SCALE FROM
DRAWING AND ONLY FIGURED DIMENSIONS ARE TO BE USED