





Front Elevation - South East



Side Elevation - North East

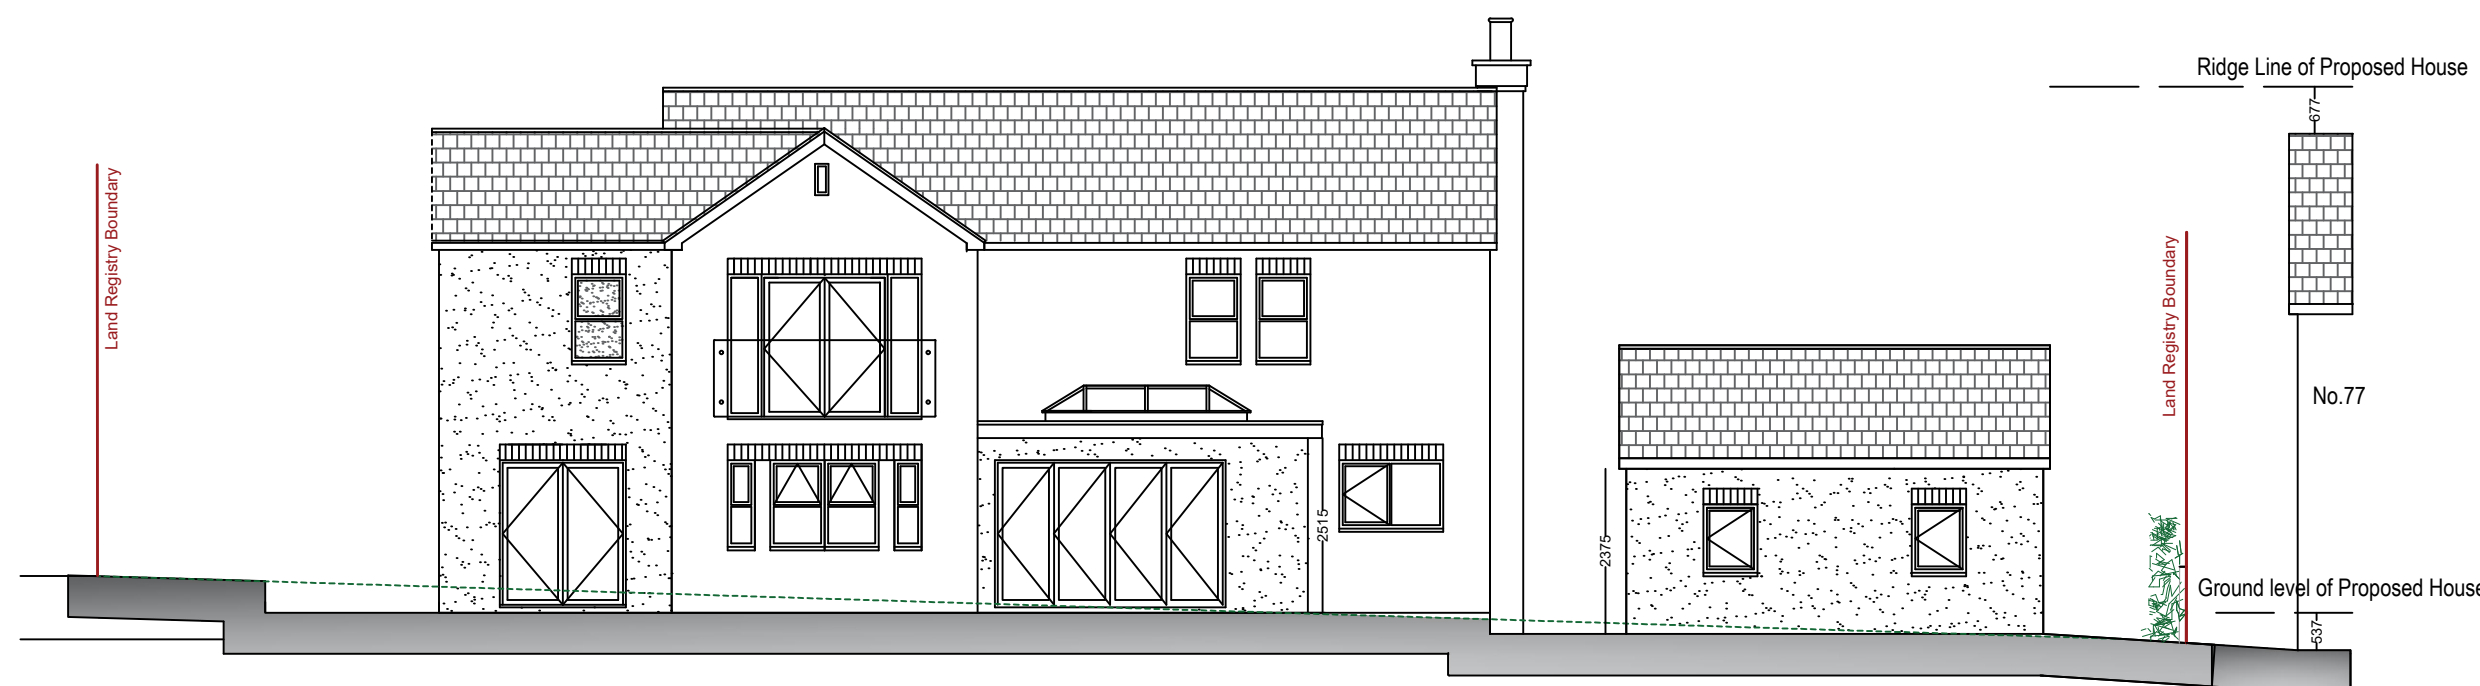


Rear Elevation - North West

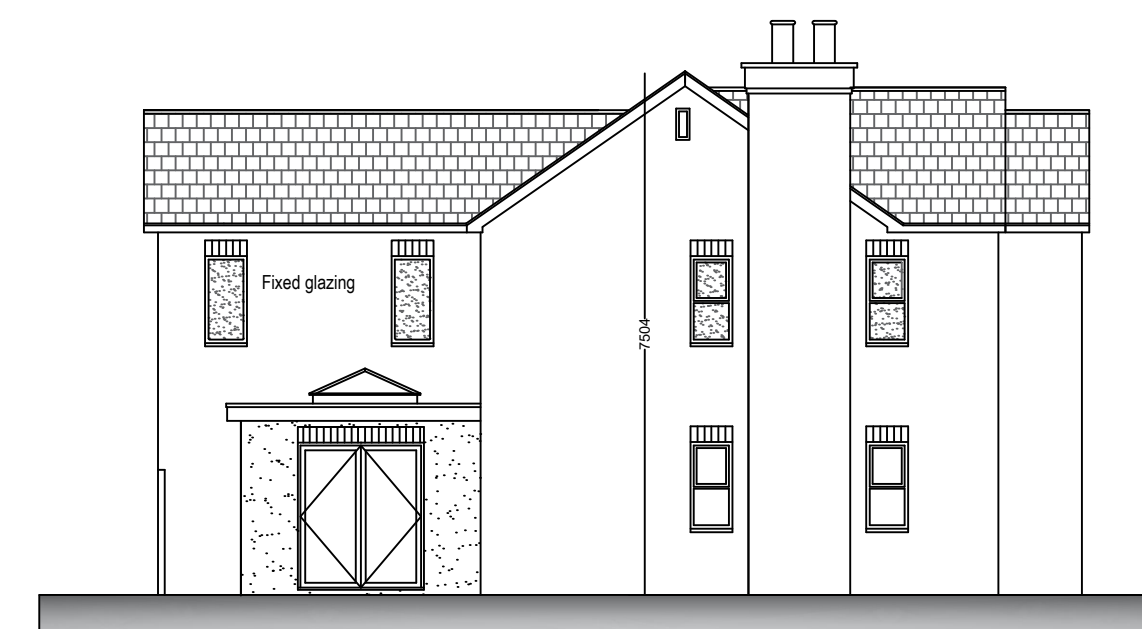


Side Elevation - South West

Materials


- Pitched Roof: Plain grey smooth roof tiles
- Flat Roof: Epdm single sheet rubber
- Rainwater: Black upvc gutters and downpipes
- Soffits/Fascias: White upvc
- Walls: Bricks - Ibstock Birtley Old English
- Render - K-rend Cream
- Windows: White upvc square sash
- Windows shown hatched are obscure glazing
- Doors: Front and Utility Room Composite doors
- French Doors White upvc square sash
- Bi-fold Doors White aluminium

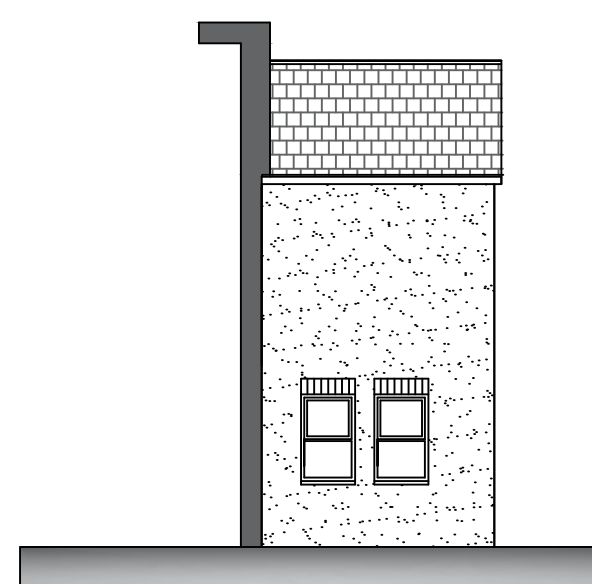

Part Elevation - South East

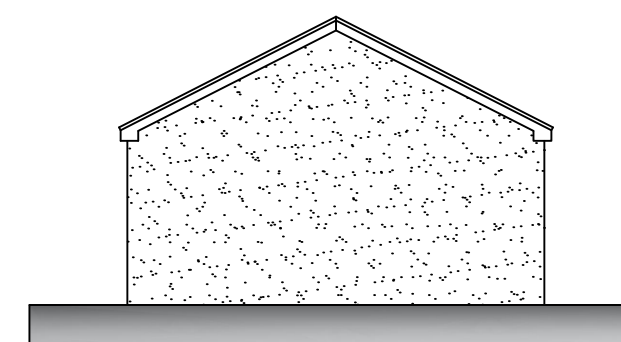

Garage Elevation - South West

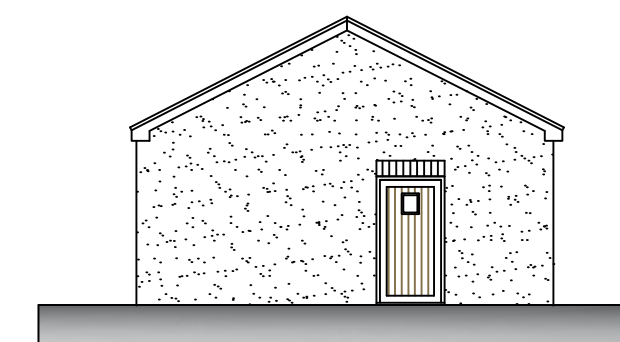

Garage Elevation - North East

Client : Ms. E Taberer
Address : Roseway
Stoke Golding
CV13 6HQ

Project : Proposed New House
Title : Proposed Elevations
Title : 23.046.07 Rev : A
Date : 17.10.23
Scale : As noted

Revisions : A-02.01.2024 Bathroom and en-suite window glass changed to obscure glazing
Master bedroom 2no. side windows changed to fixed windows with obscure glazing

SDP Architecture
Gale House, 15 Melton Road
Waltham-on-the-Wolds LE14 4AJ
M. 07930659595
E. info@sdparchitecture.co.uk