
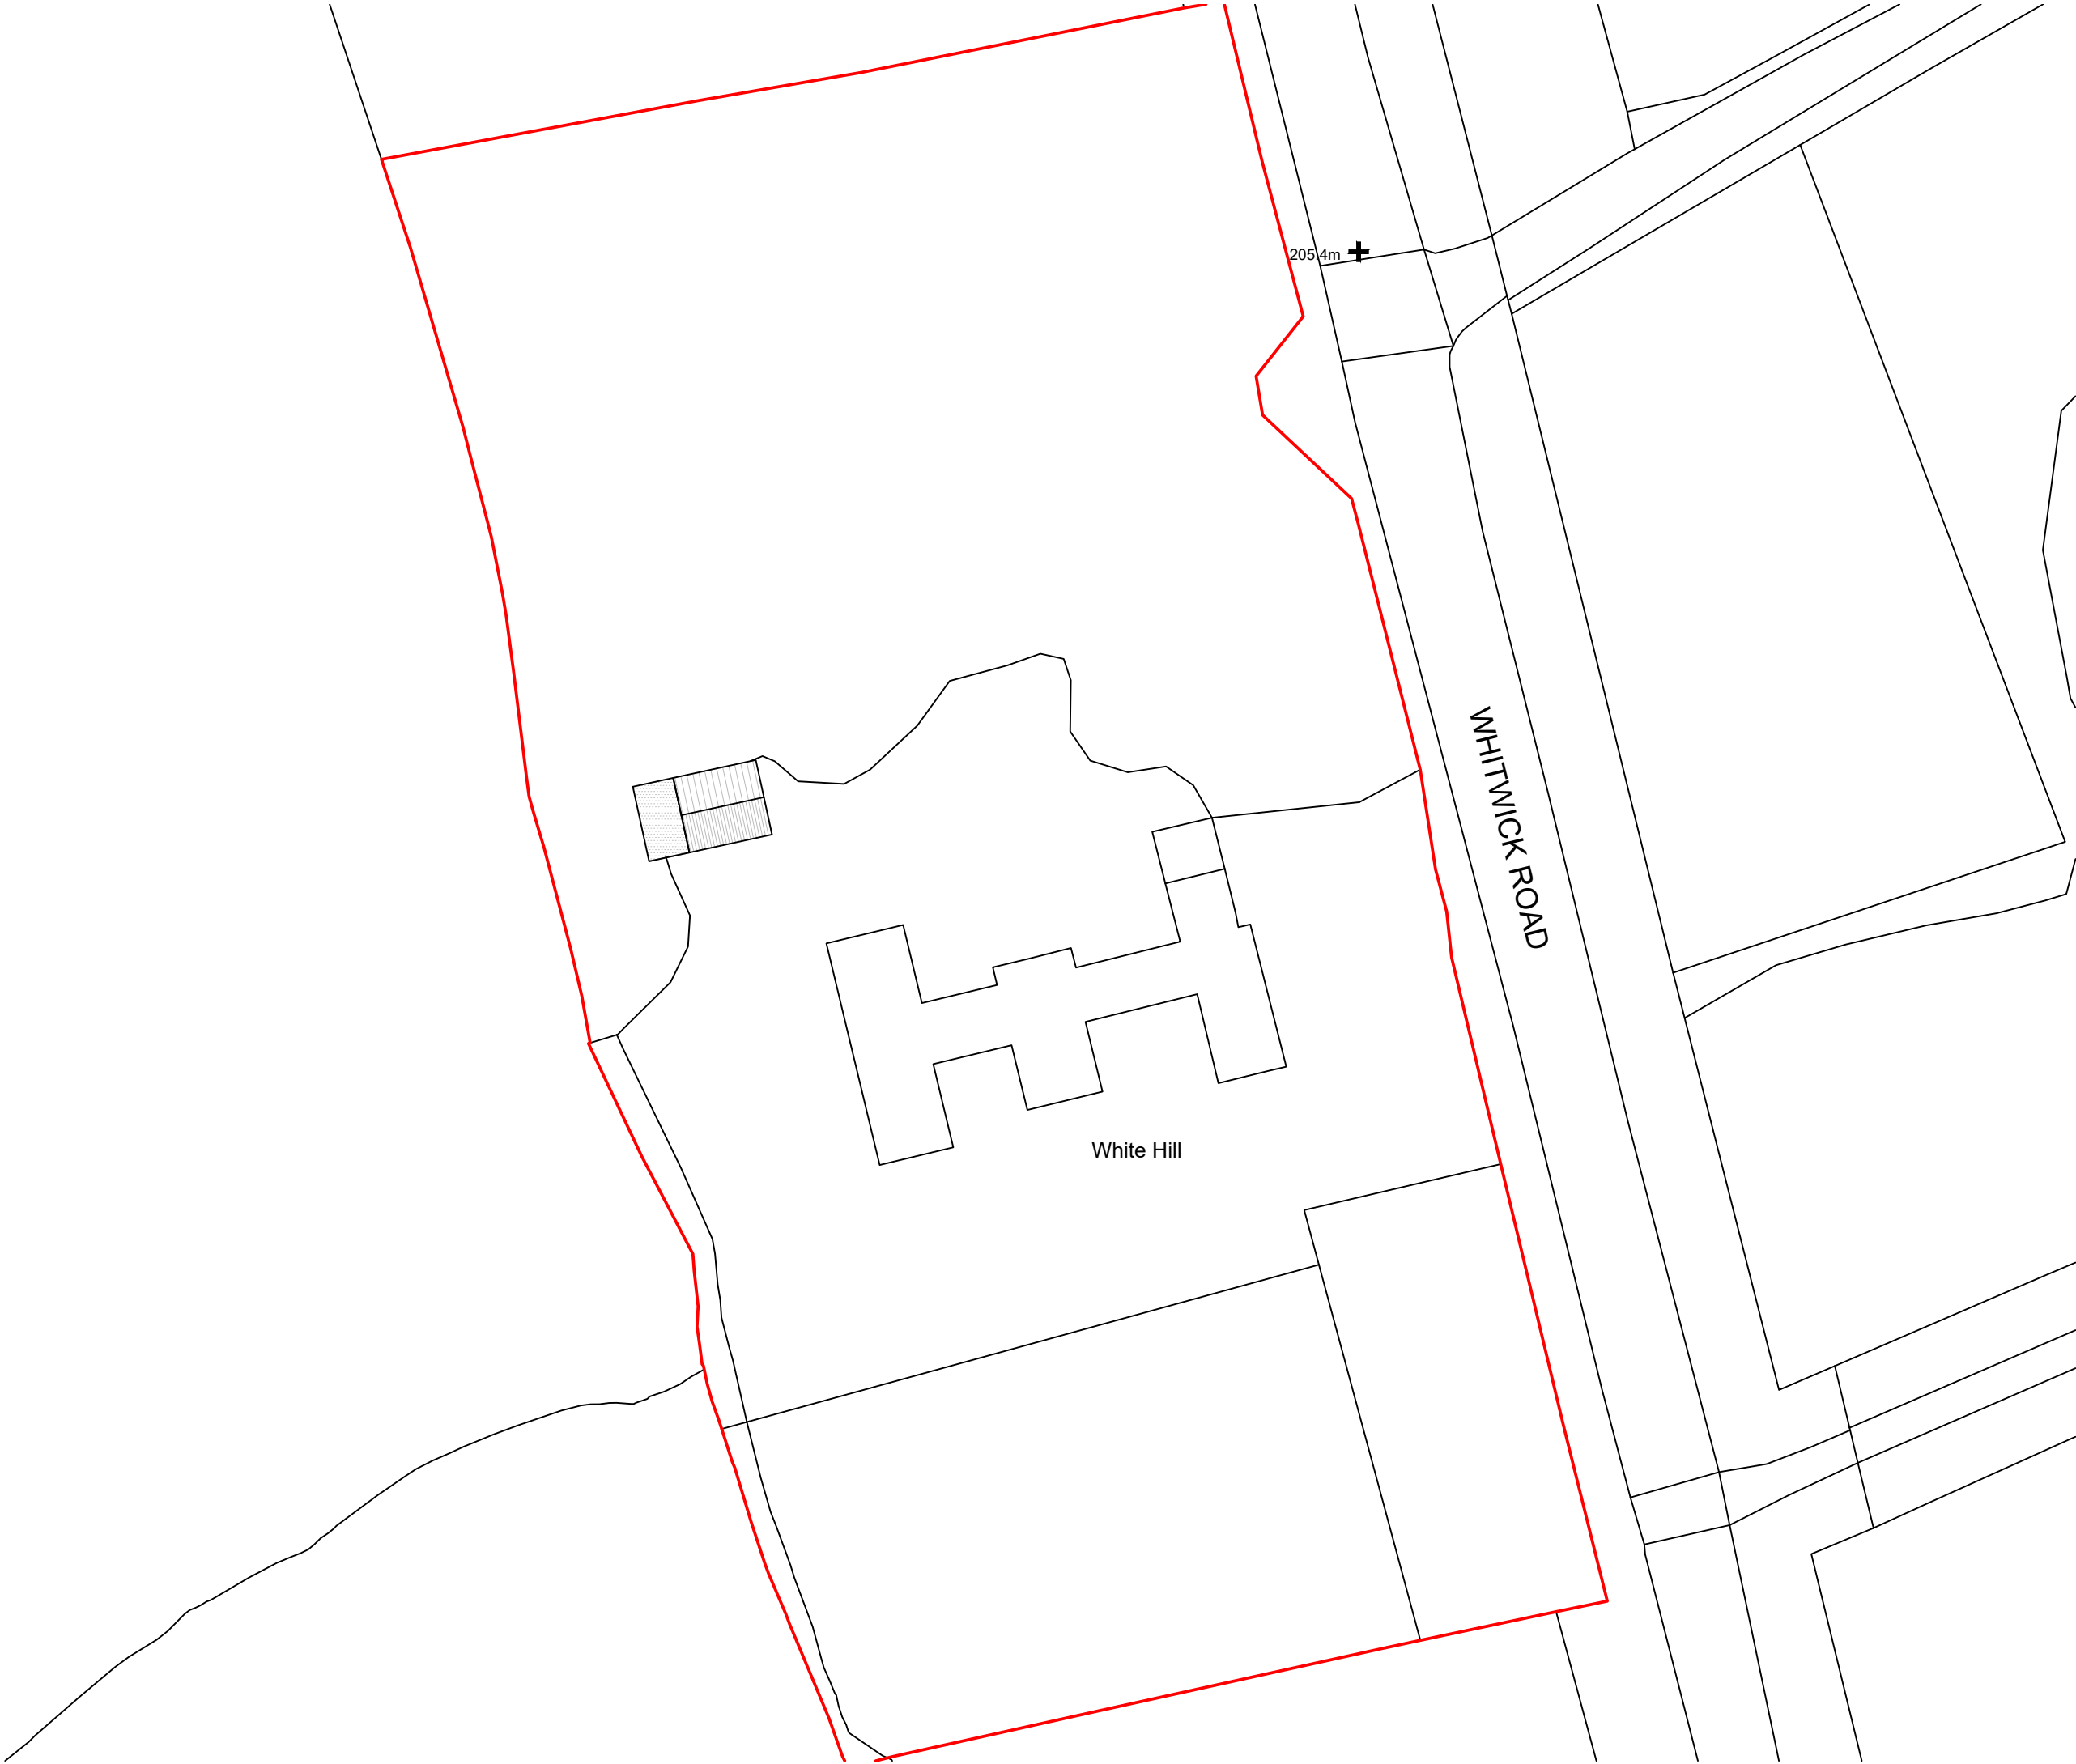


 

P01 23/01/2024 Planning Issue MA

Rev	Date	Revision Details	Auth
-----	------	------------------	------

- NOTES:
1. Do not scale, plotted dimensions are to be undertaken as current information. All dimensions are to be checked and confirmed on site prior to any works undertaken by the contractor. Any discrepancies found are to be immediately reported to the consultants, if in doubt please ask.
 2. Masterplan Design Ltd have been employed solely for producing Planning / Standard Building Regulations drawings for this project, and will not be held liable for any works conducted on site or elsewhere. Any further services from Masterplan Design Ltd would need to be agreed in writing.
 3. This drawing is the copyright of Masterplan Design Ltd and is intended for the sole use of the person named above. It cannot be reproduced without the permission of Masterplan Design Ltd.

FEASIBILITY	PLANNING	
TENDER	BUILDING REGULATIONS	
CONSTRUCTION	AS BUILT	

Client Name
Mr Charan Malhi

Project Address
White Hill

Project Description
Proposed Side Extension and Dormer Loft Conversion. Carport to Front

Drawing Title
Existing Site Plan

Drawing Number	Revision
1399 - MPD - PLA - DR - 0100	P 01

Drawn	Checked	Date	Scale
MA	SN	Jan 2024	1:500

@ A3



(0116) 319 3870
www.masterplandesign.co.uk
info@masterplandesign.co.uk
259 London Road, Leicester, LE2 3BE

RIBA  Chartered Practice