




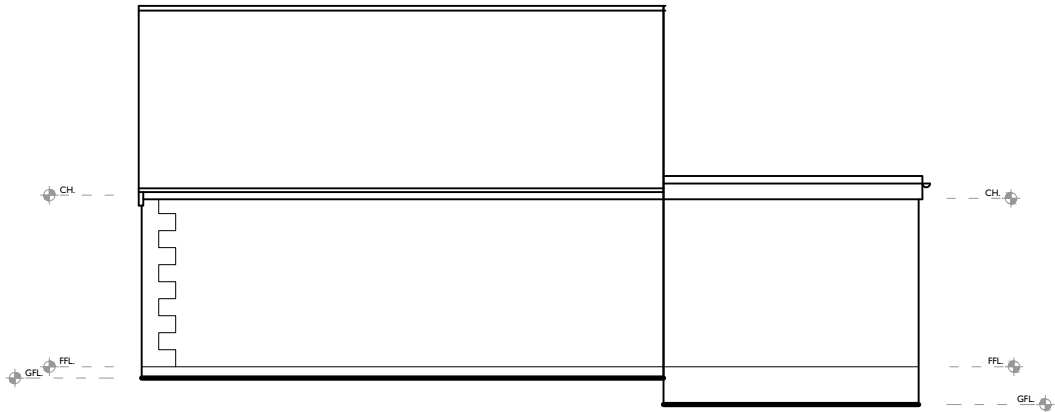


Existing Side Elevation
Scale 1:100

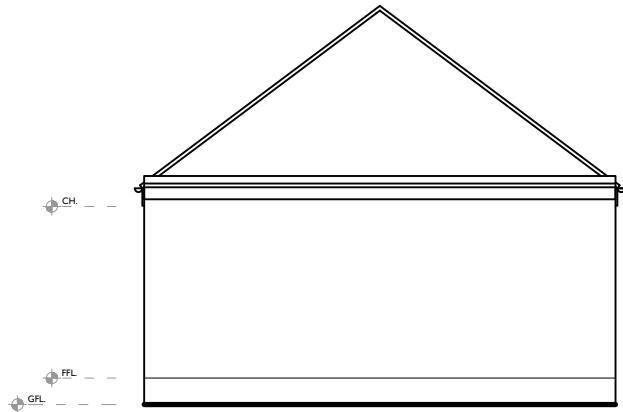


Existing Rear Elevation
Scale 1:100

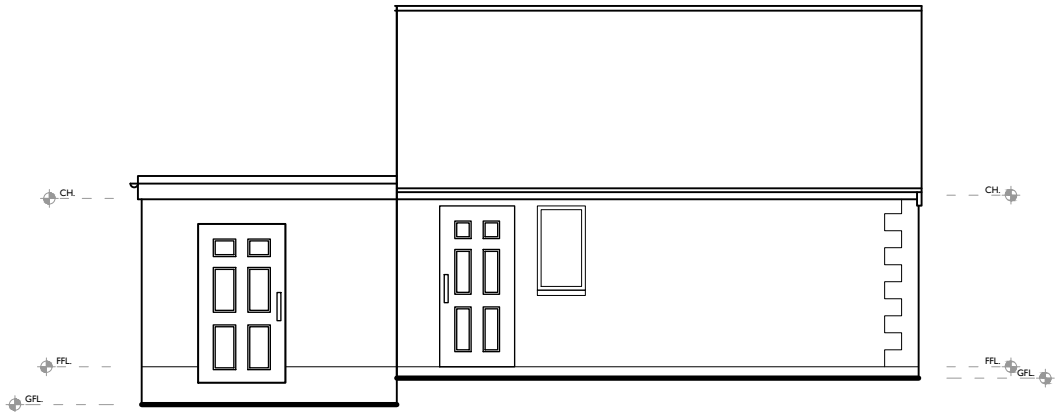

Existing Side Elevation
Scale 1:100

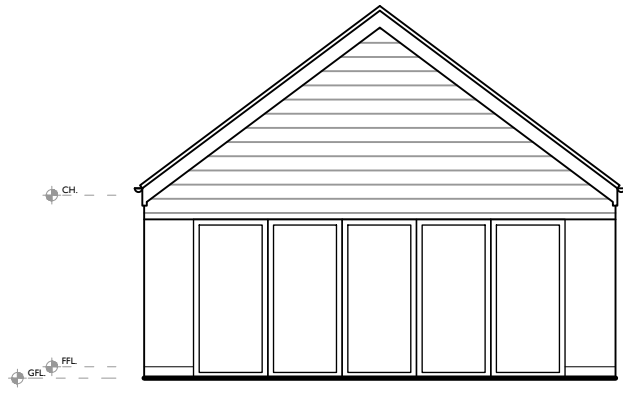

Existing Front Elevation
Scale 1:100

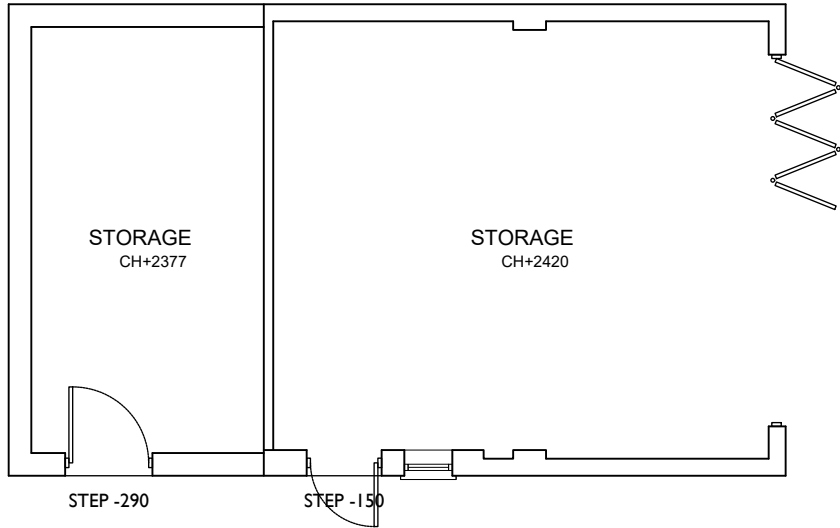

Existing Ground Floor Plan
Scale 1:00

- NOTES:**
1. Do not scale, plotted dimensions are to be undertaken as current information. All dimensions are to be checked and confirmed on site prior to any works undertaken by the contractor. Any discrepancies found are to be immediately reported to the consultants, if in doubt please ask.
 2. Masterplan Design Ltd have been employed solely for producing Planning / Standard Building Regulations drawings for this project, and will not be held liable for any works conducted on site or elsewhere. Any further services from Masterplan Design Ltd would need to be agreed in writing.
 3. This drawing is the copyright of Masterplan Design Ltd and is intended for the sole use of the person named above. It cannot be reproduced without the permission of Masterplan Design Ltd.

DRAWING STAGE		
FEASIBILITY	PLANNING	
TENDER	BUILDING REGULATIONS	
CONSTRUCTION	AS BUILT	

Client Name		
Mr Charan Malhi		
Project Address		
White Hill		
Project Description		
Proposed Side Extension and Dormer Loft Conversion. Carport to Front		
Drawing Title		
Existing Plans & Elevations		
Drawing Number		Revision
1399 - MPD - PLA - DR - 0200		P 01
Drawn	Checked	Date
MA	SN	Jan 2024
Scale		@ A3
1:100		