




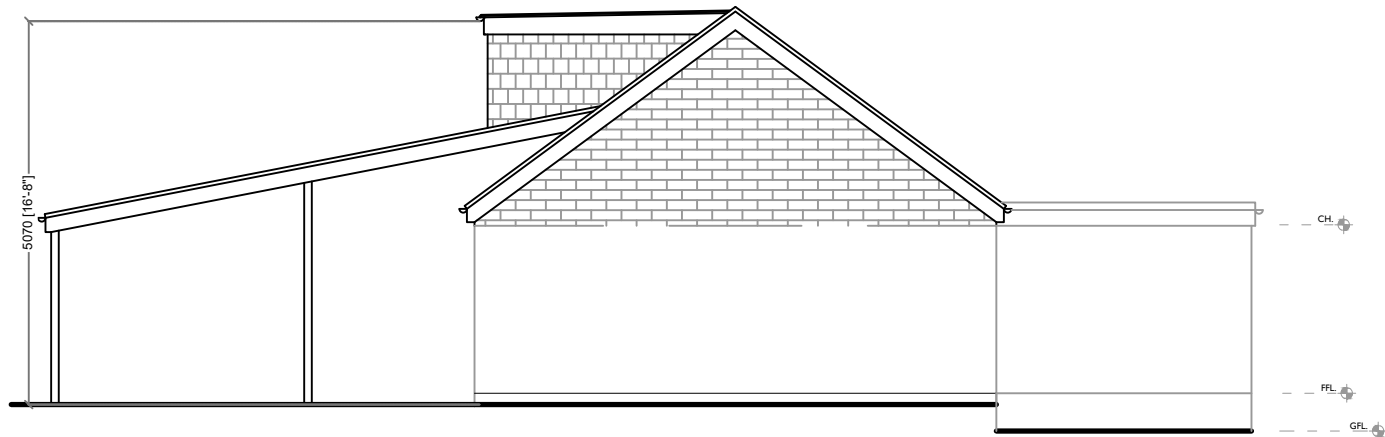


Proposed Side Elevation
Scale 1:100

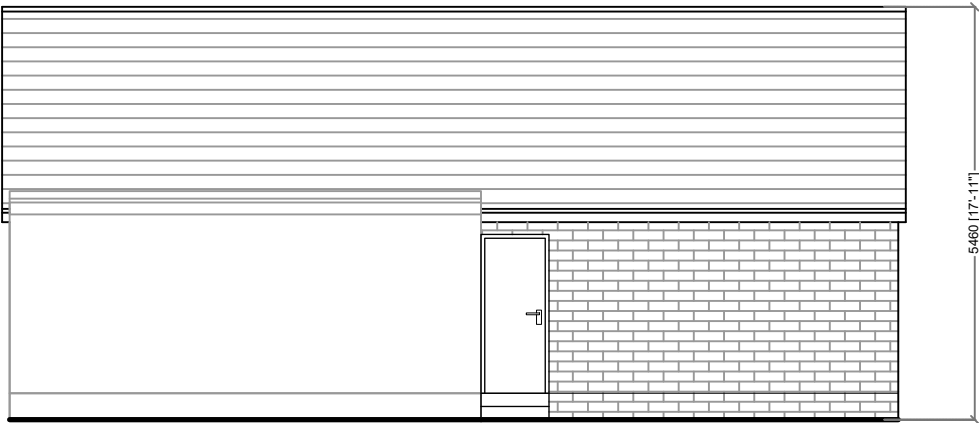

Proposed Rear Elevation
Scale 1:100

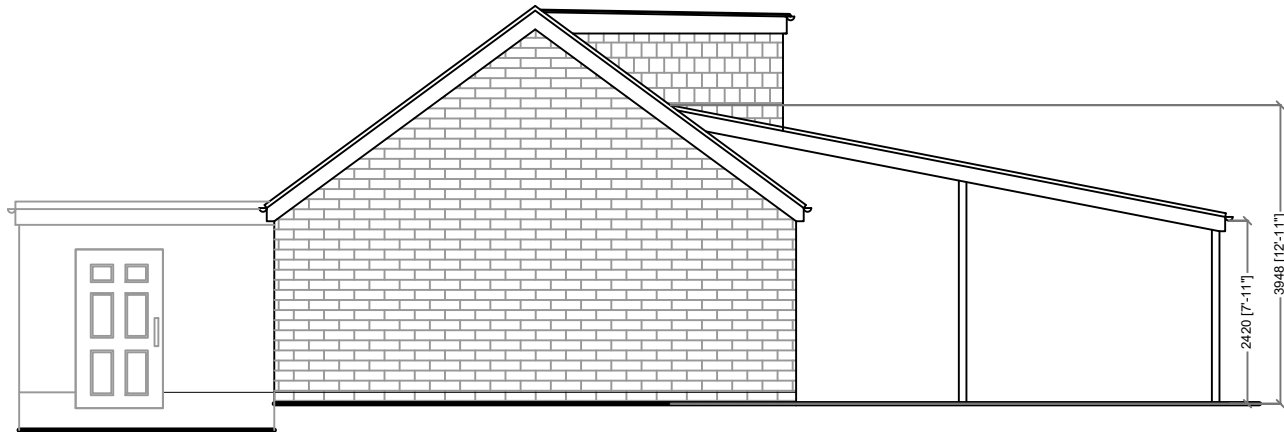

Proposed Side Elevation
Scale 1:100

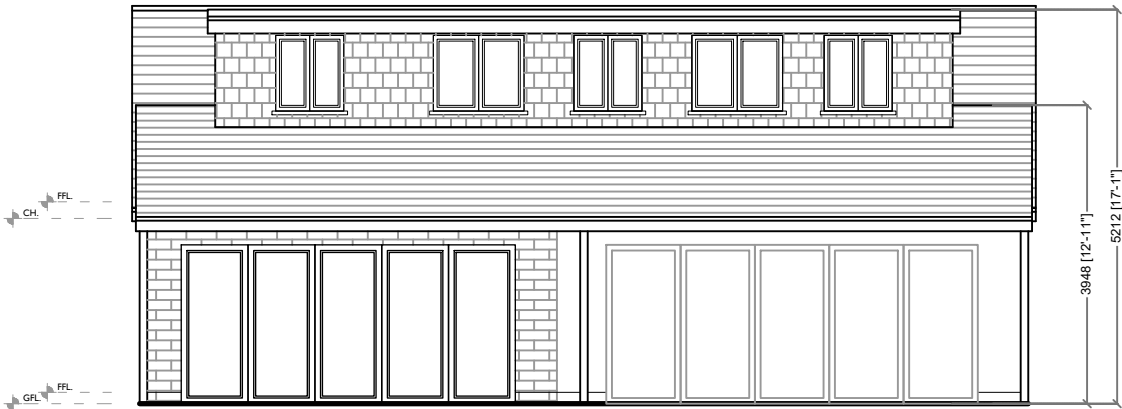

Proposed Front Elevation
Scale 1:100

NOTES:

1. Do not scale, plotted dimensions are to be undertaken as current information. All dimensions are to be checked and confirmed on site prior to any works undertaken by the contractor. Any discrepancies found are to be immediately reported to the consultants, if in doubt please ask.

2. Masterplan Design Ltd have been employed solely for producing Planning / Standard Building Regulations drawings for this project, and will not be held liable for any works conducted on site or elsewhere. Any further services from Masterplan Design Ltd would need to be agreed in writing.

3. This drawing is the copyright of Masterplan Design Ltd and is intended for the sole use of the person named above. It cannot be reproduced without the permission of Masterplan Design Ltd.

DRAWING STAGE	
FEASIBILITY	PLANNING
TENDER	BUILDING REGULATIONS
CONSTRUCTION	AS BUILT

Client Name	
Mr Charan Malhi	
Project Address	
White Hill	
Project Description	
Proposed Side Extension and Dormer Loft Conversion. Carport to Front	
Drawing Title	
Proposed Elevations	
Drawing Number	
1399 - MPD - PLA - DR - 1300	
Revision	
P 01	
Drawn	Checked
MA	SN
Date	Scale
Jan 2024	1:100
@ A3	