





PROPOSED SITE PLAN/BLOCK PLAN
1:100

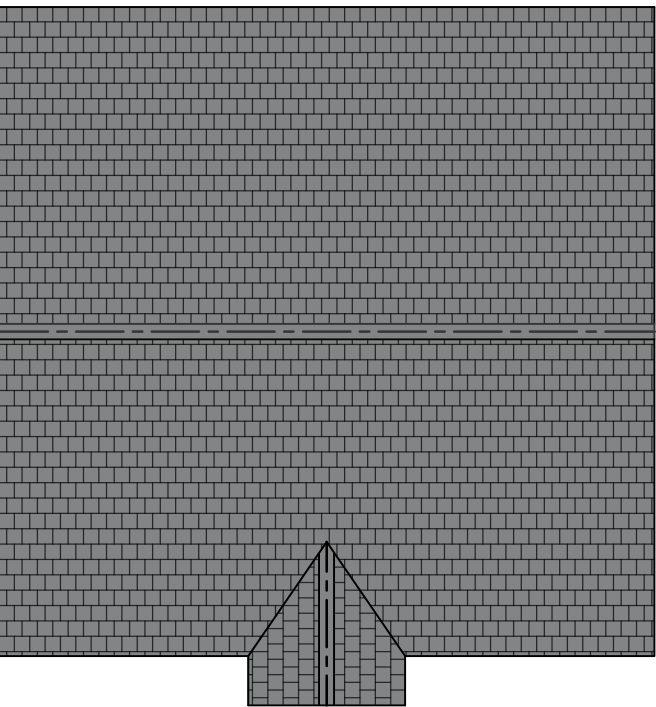

PROPOSED ROOF PLAN 1:100

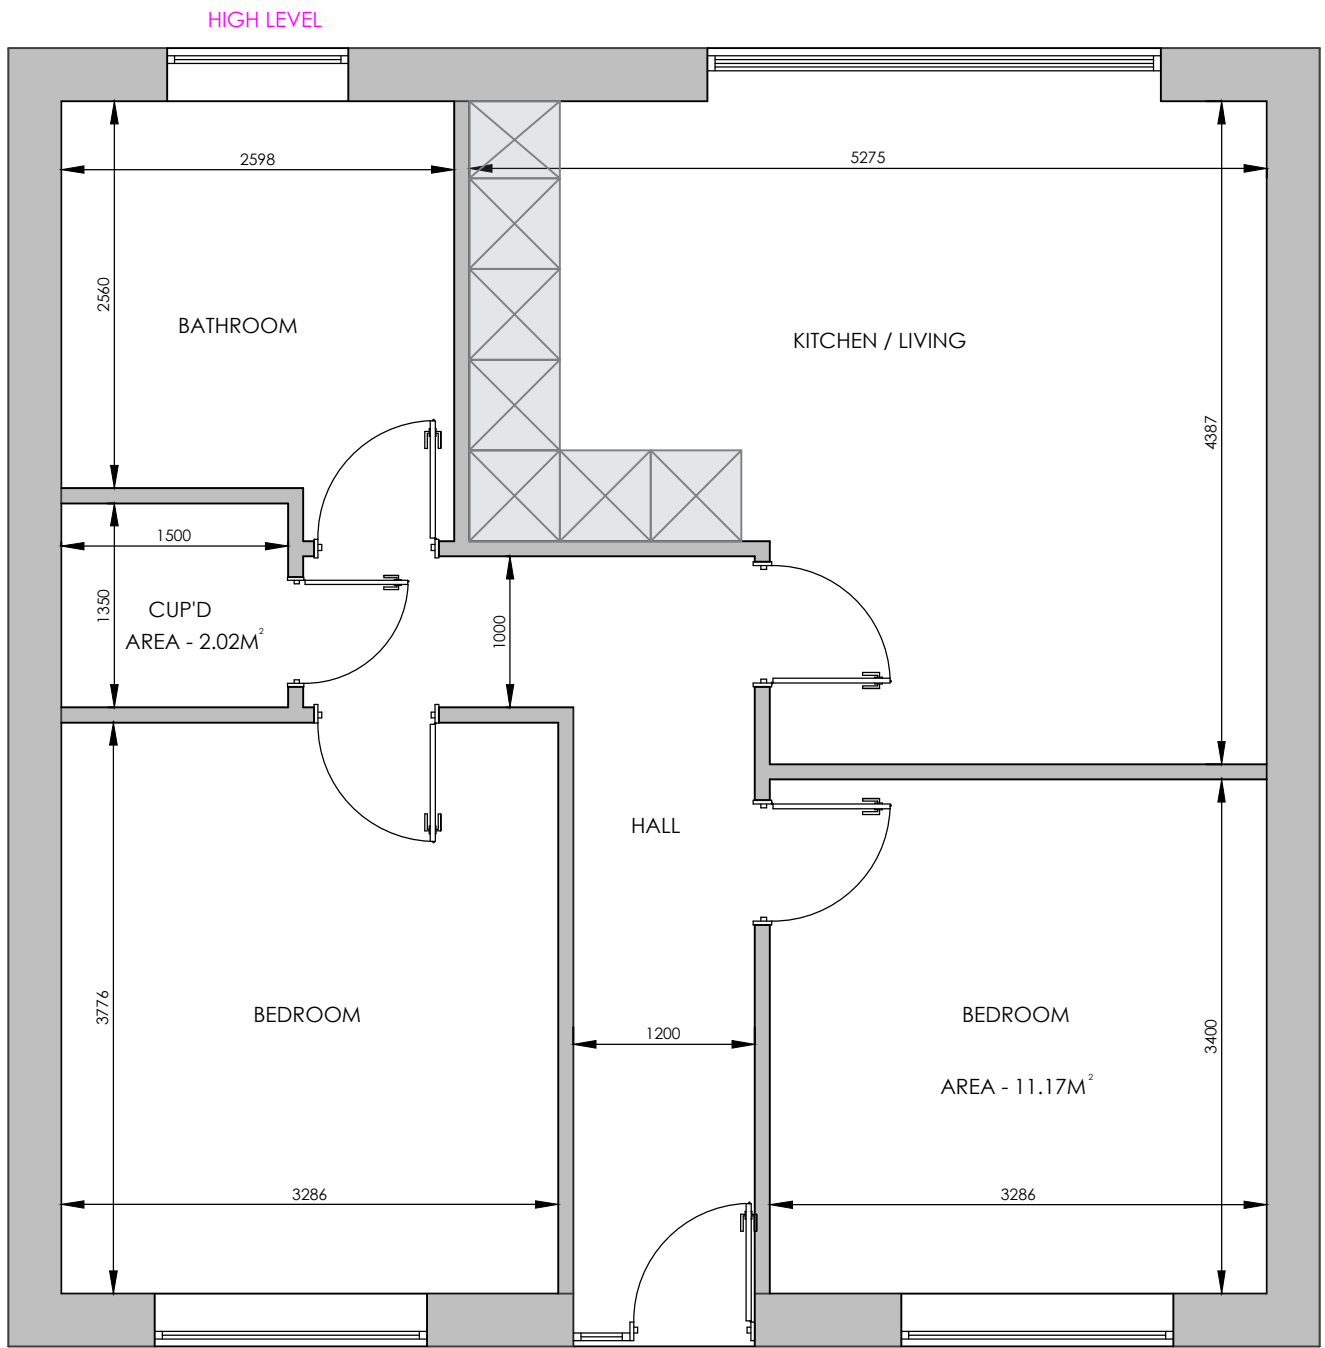

PROPOSED GROUND FLOOR PLAN 1:50

SCALE 1:100			
1M	2M	3M	4M
1M 2M 3M 4M			

REVI	DATE	DETAIL	P/C DRN
A	17/02/23	PLANNING SUBMISSION	P C-RT
B	07/10/23	PLANNING AMENDMENTS	P C-RT
C	02/10/23	PLANNING CONSULTANT AMENDMENTS	P C-RT
D	07/10/23	ADDING CANOPY	P C-RT
E	02/11/23	ALTERING CAR PARKING	P C-RT

DRAWING :	
PROPOSED SITE PLAN AND FLOOR PLAN	
DATE :	PROJECT :
OCT 24	PROPOSED DETACHED HOUSE
SCALE @ A1 :	CLIENT :
1:50/100	MR LOVEGROVE
DRAWING No.	SITE ADDRESS :
24-63.02	11 DANE HILL RATBY LEICESTER LE6 0NG

ALL DRAWINGS TO BE CHECKED ON SITE PRIOR TO COMMENCEMENT. PLANS TO BE SCALED FOR PLANNING PURPOSES ONLY. ANY DIMENSIONS FROM PLANS OR STRUCTURAL ALTERATIONS ARE TO BE NOTED IMMEDIATELY OR WILL BE CARRIED OUT AT THE CLIENT'S RISK. THE DRAWING REMAINS THE COPYRIGHT OF THE ART OF BUILDING LTD AND SHALL NOT BE REPRODUCED OR USED WITHOUT THEIR CONSENT. THE DRAWING REMAINS THE PROPERTY OF THE ART OF BUILDING LTD AND SHALL NOT BE REPRODUCED OR USED WITHOUT THEIR CONSENT. ANY REVISIONS OR AMENDMENTS TO THE DRAWING SHALL BE MADE BY THE ART OF BUILDING LTD. THE DRAWING HAS BEEN CHECKED BY THE ART OF BUILDING LTD. ANY REVISIONS OR AMENDMENTS TO THE DRAWING SHALL BE MADE BY THE ART OF BUILDING LTD. THE DRAWING HAS BEEN CHECKED BY THE ART OF BUILDING LTD. ANY REVISIONS OR AMENDMENTS TO THE DRAWING SHALL BE MADE BY THE ART OF BUILDING LTD.

DRAWING SIGNED AND APPROVED BY:		
PRINT NAME :	SIGNATURE :	DATE :

TAOB.
Thoughtful Architecture

The Art of Building Ltd
t: 01509 891105
e: info@taob.co.uk w: taob.co.uk

45 Maplewell Road
Woodhouse Eaves
Leicestershire LE12 8RG