





Front Elevation

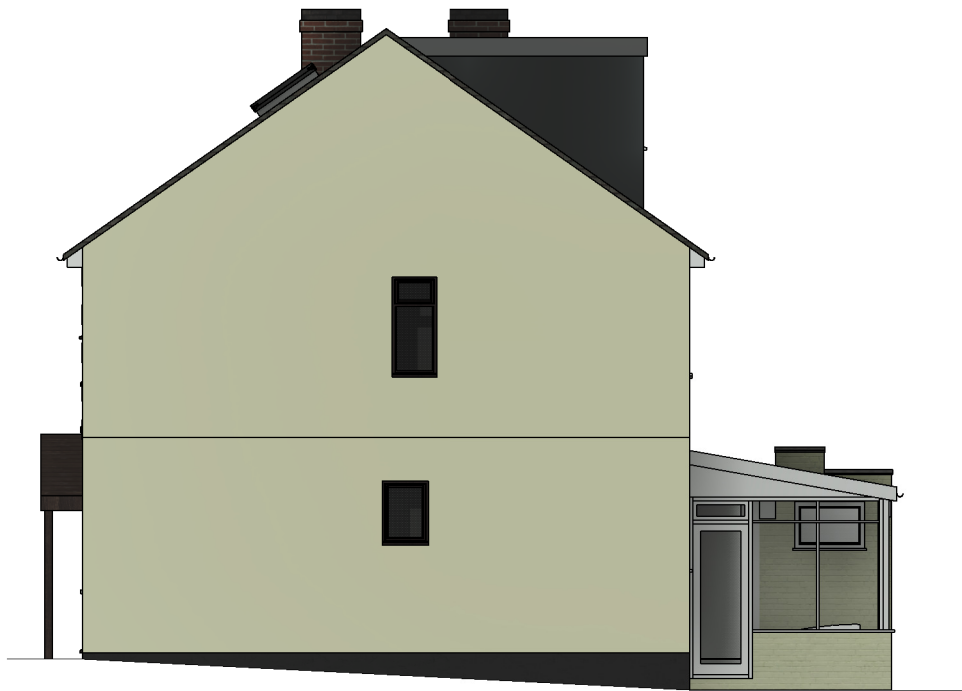


Side Elevation 1




Rear Elevation

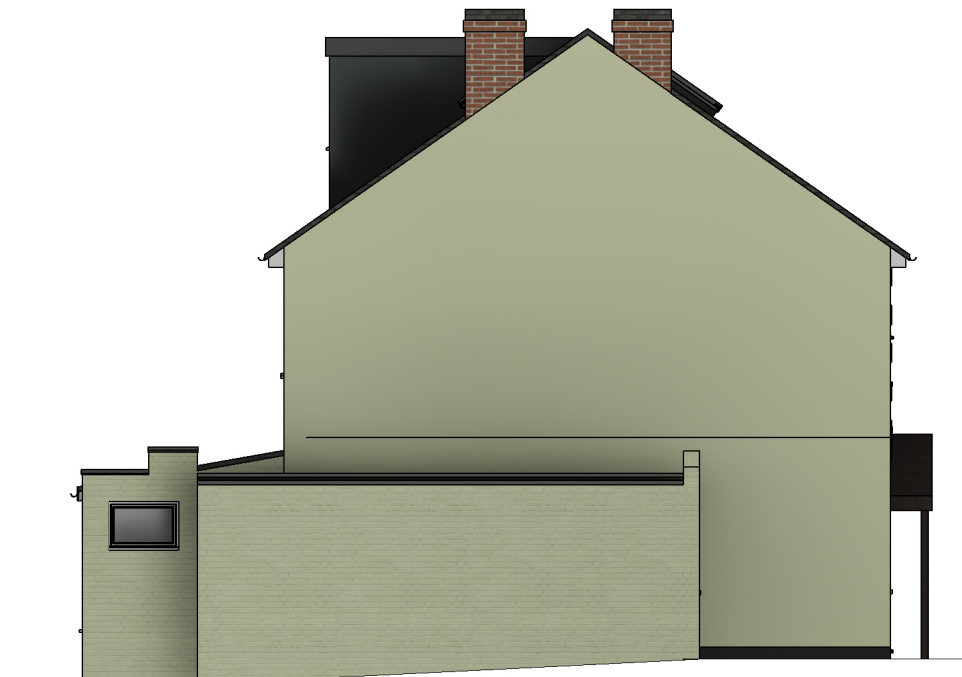


Side Elevation 2

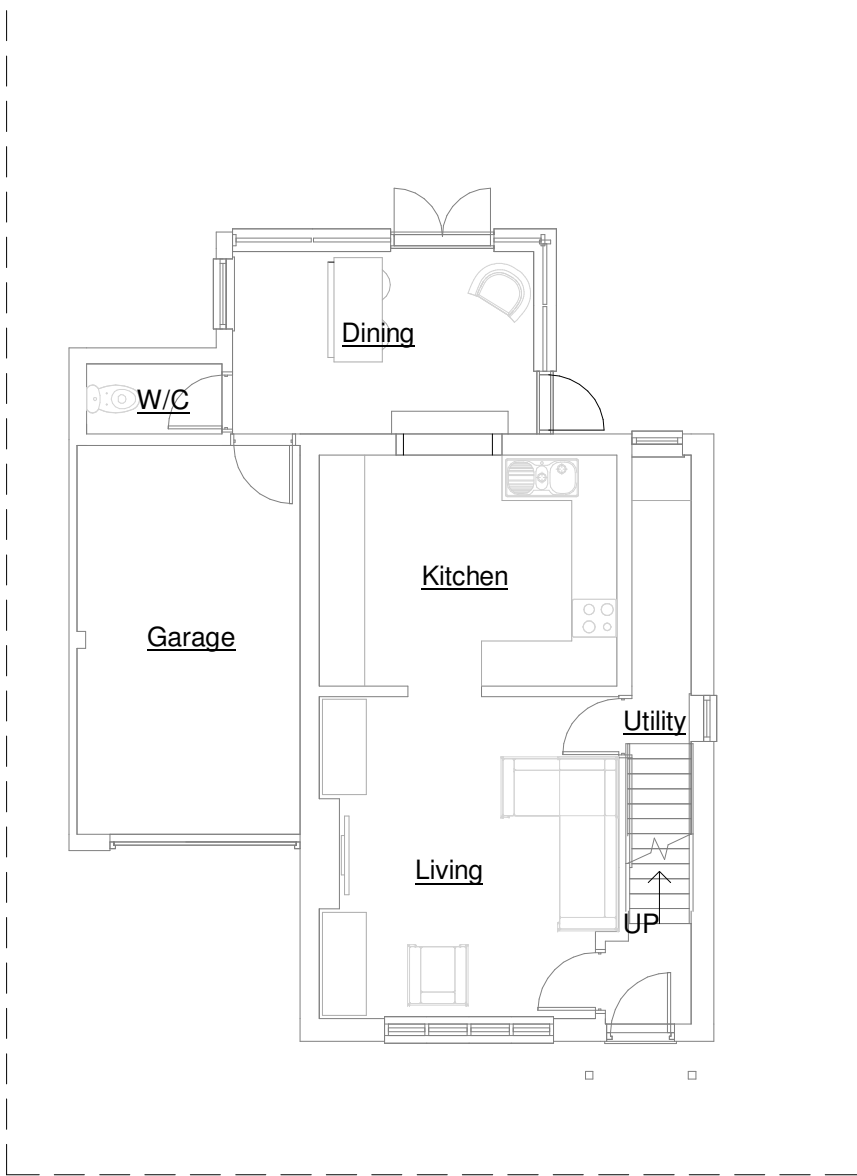


Ground Floor Plan

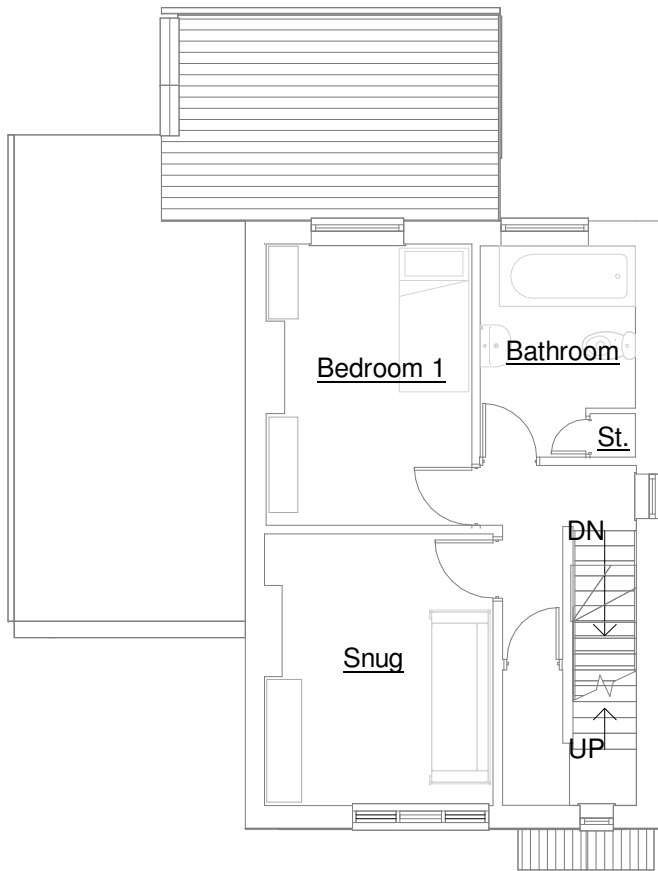

First Floor Plan

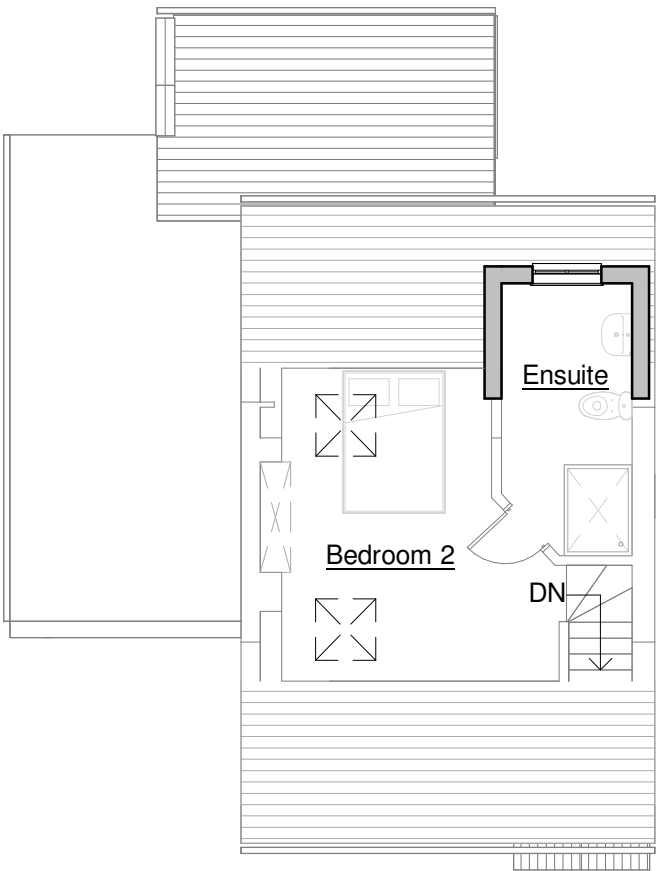

Loft Plan

 

Client Gardner			HAYWARD 40 years 1986 - 2026 architects	
Project Title Extensions & Alterations Southfield Road Hinckley				
Drawing Title As Proposed			19 Station Road Hinckley Leicestershire LE10 1AW Tel: 01455 635 665 www.haywardarchitects.co.uk	
Scale 1:100	Date Apr 2026	Sheet A2	Job No. 26/32	Drawing No. 02
Author MS	Checked by LJW		Status Planning	
THE COPYRIGHT OF THIS DRAWING IS VESTED IN HAYWARD ARCHITECTS LTD. REPRODUCTION IN ANY FORM, EITHER IN WHOLE OR IN PART IS FORBIDDEN WITHOUT THE PRIOR WRITTEN PERMISSION OF THE COPYRIGHT HOLDER. DO NOT SCALE FROM DRAWING AND ONLY FIGURED DIMENSIONS ARE TO BE USED				