




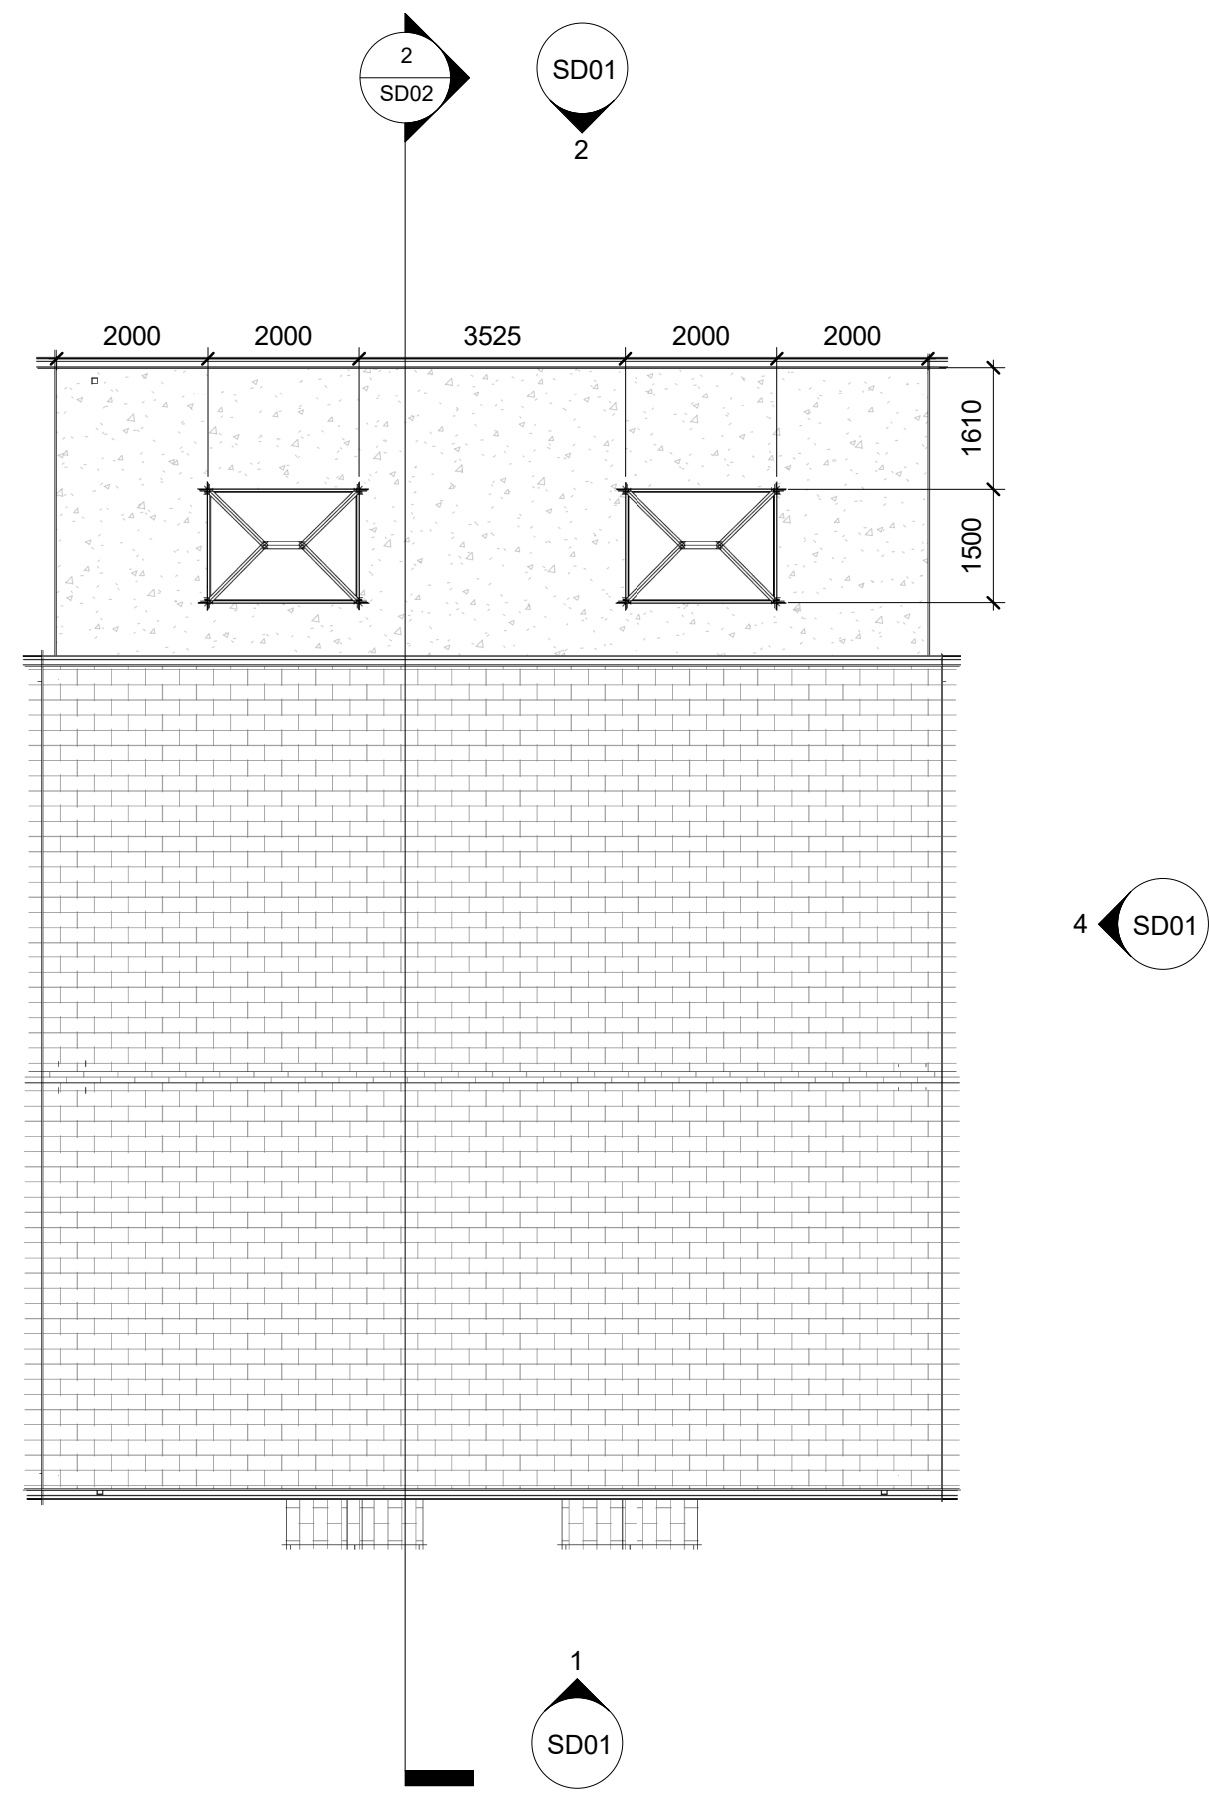


1 03 Roof Plan
1 : 100

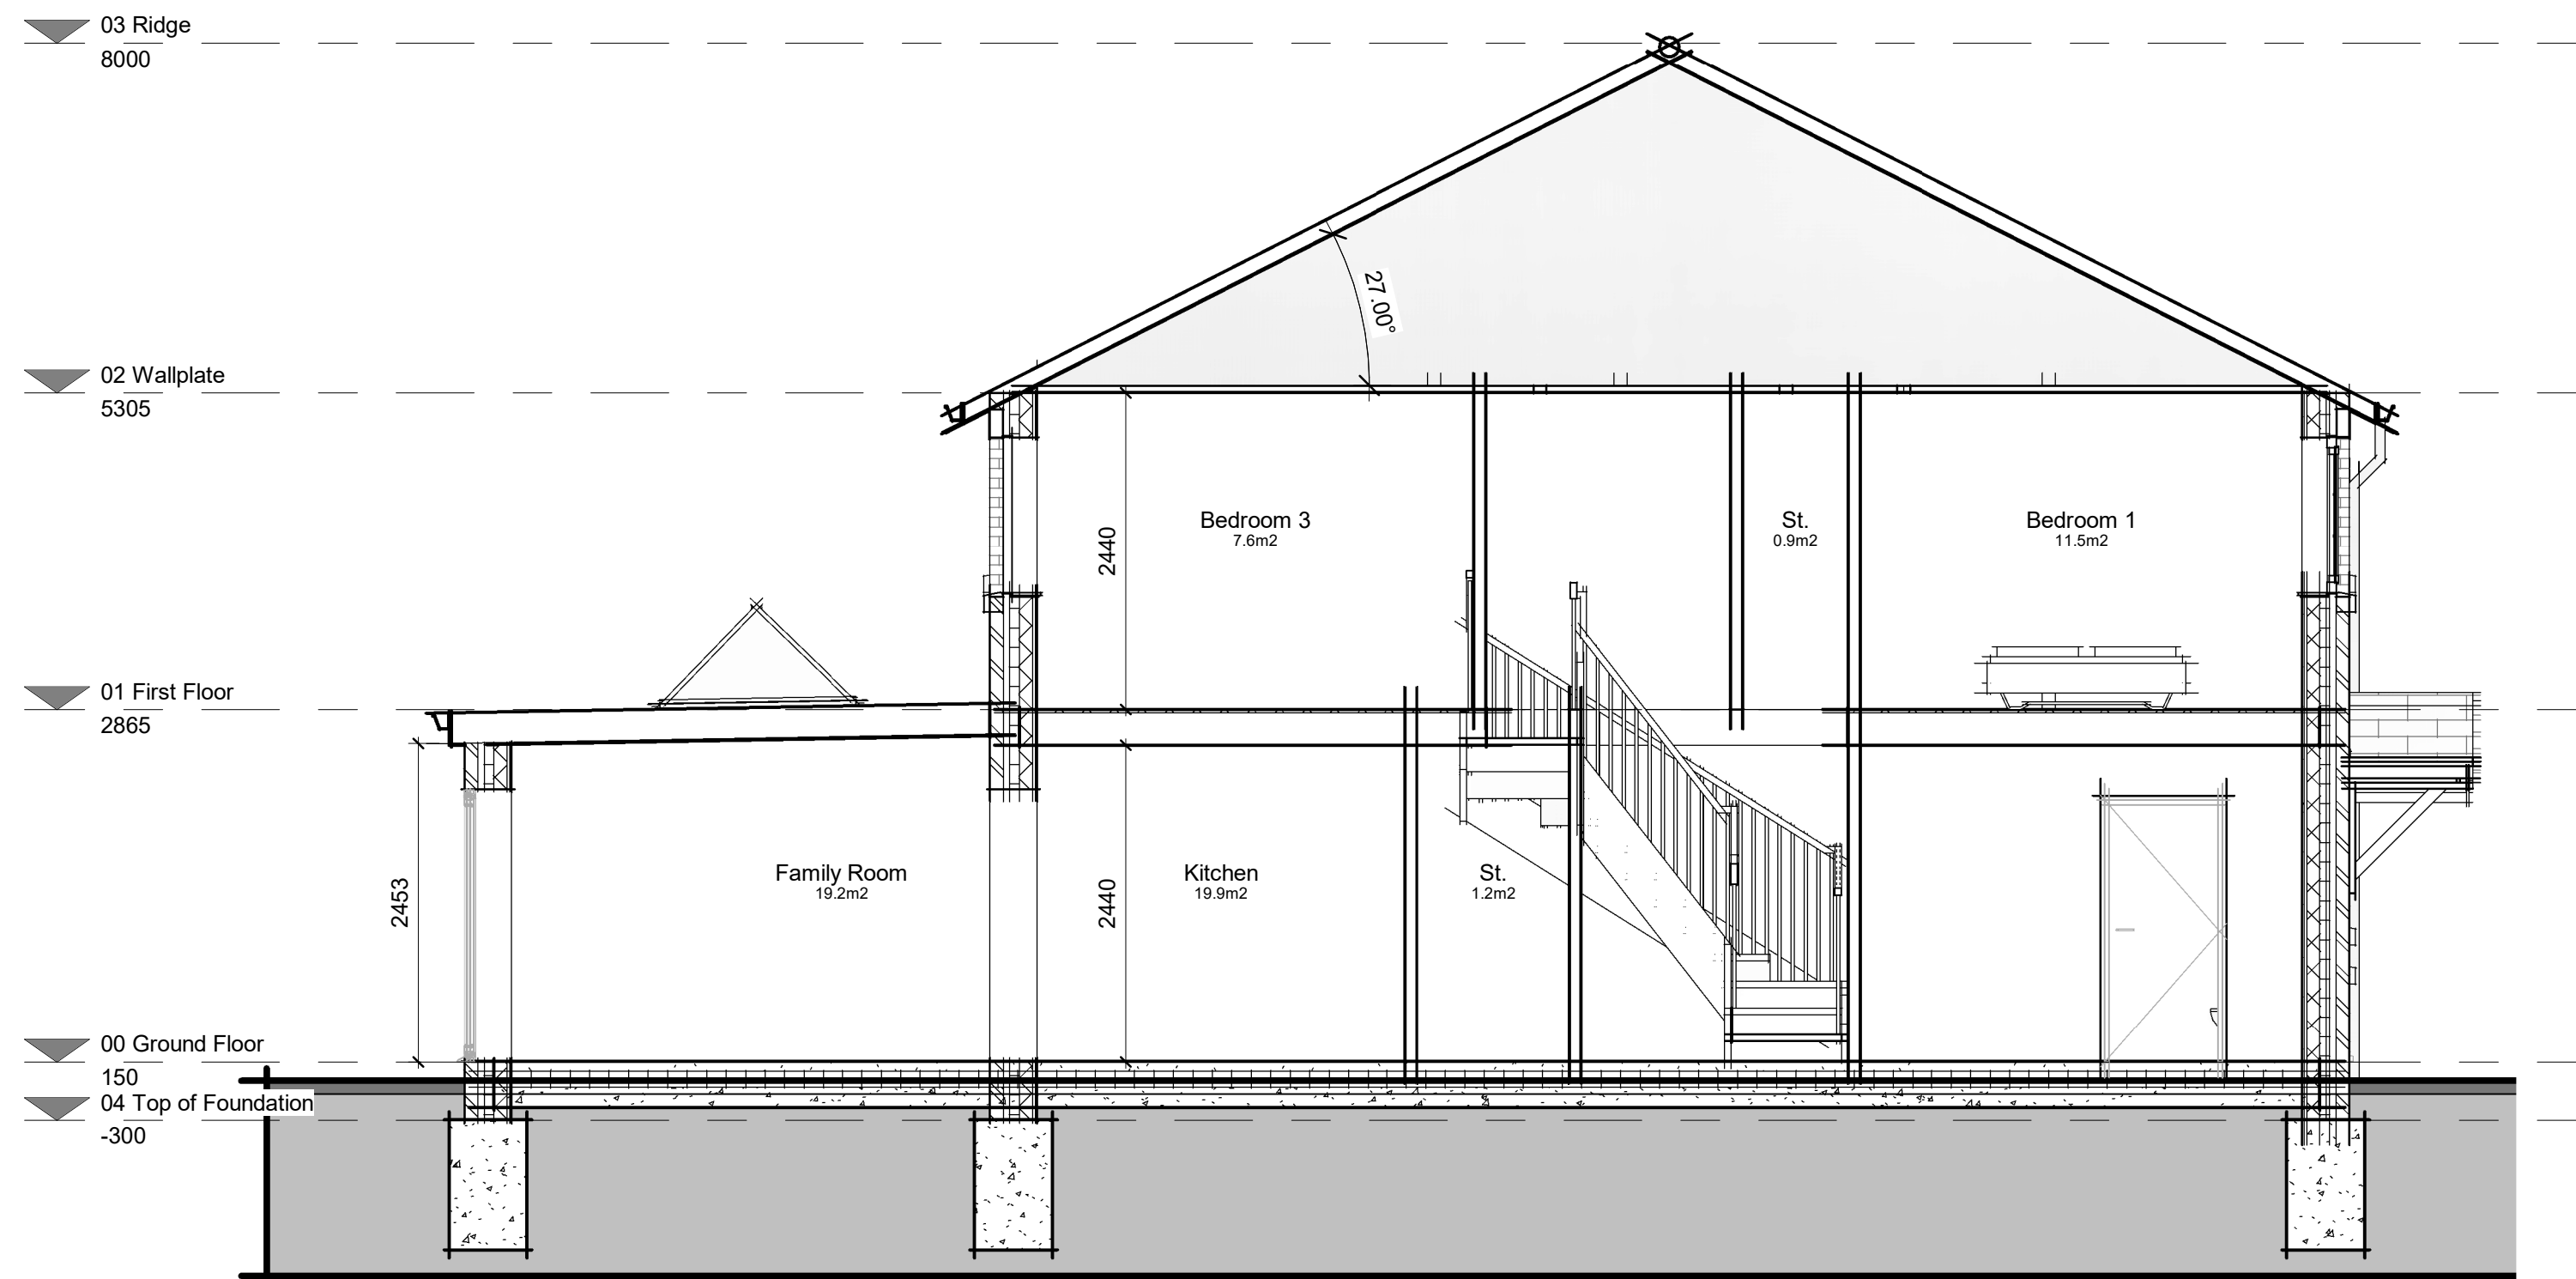

2 Section 1
1 : 50

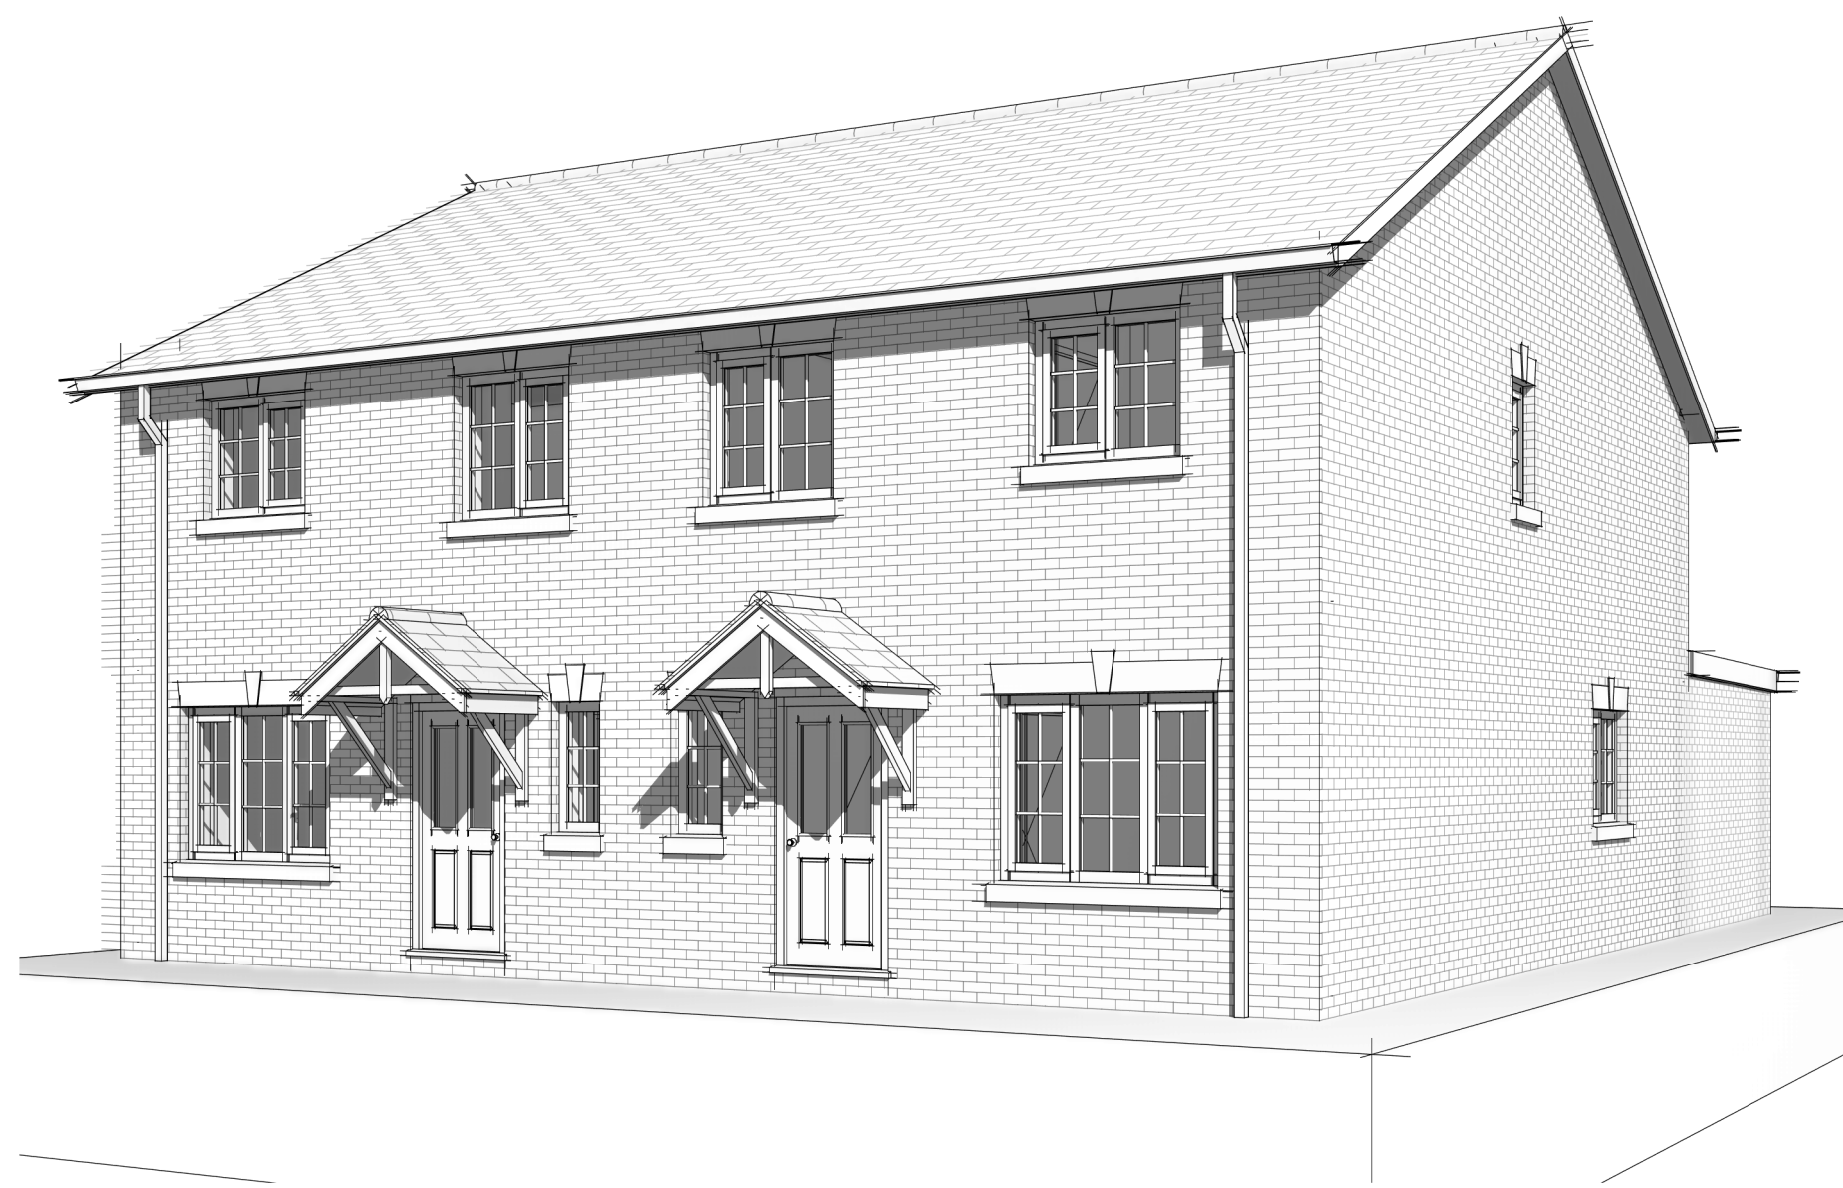


3 Illustrative Front View 3D

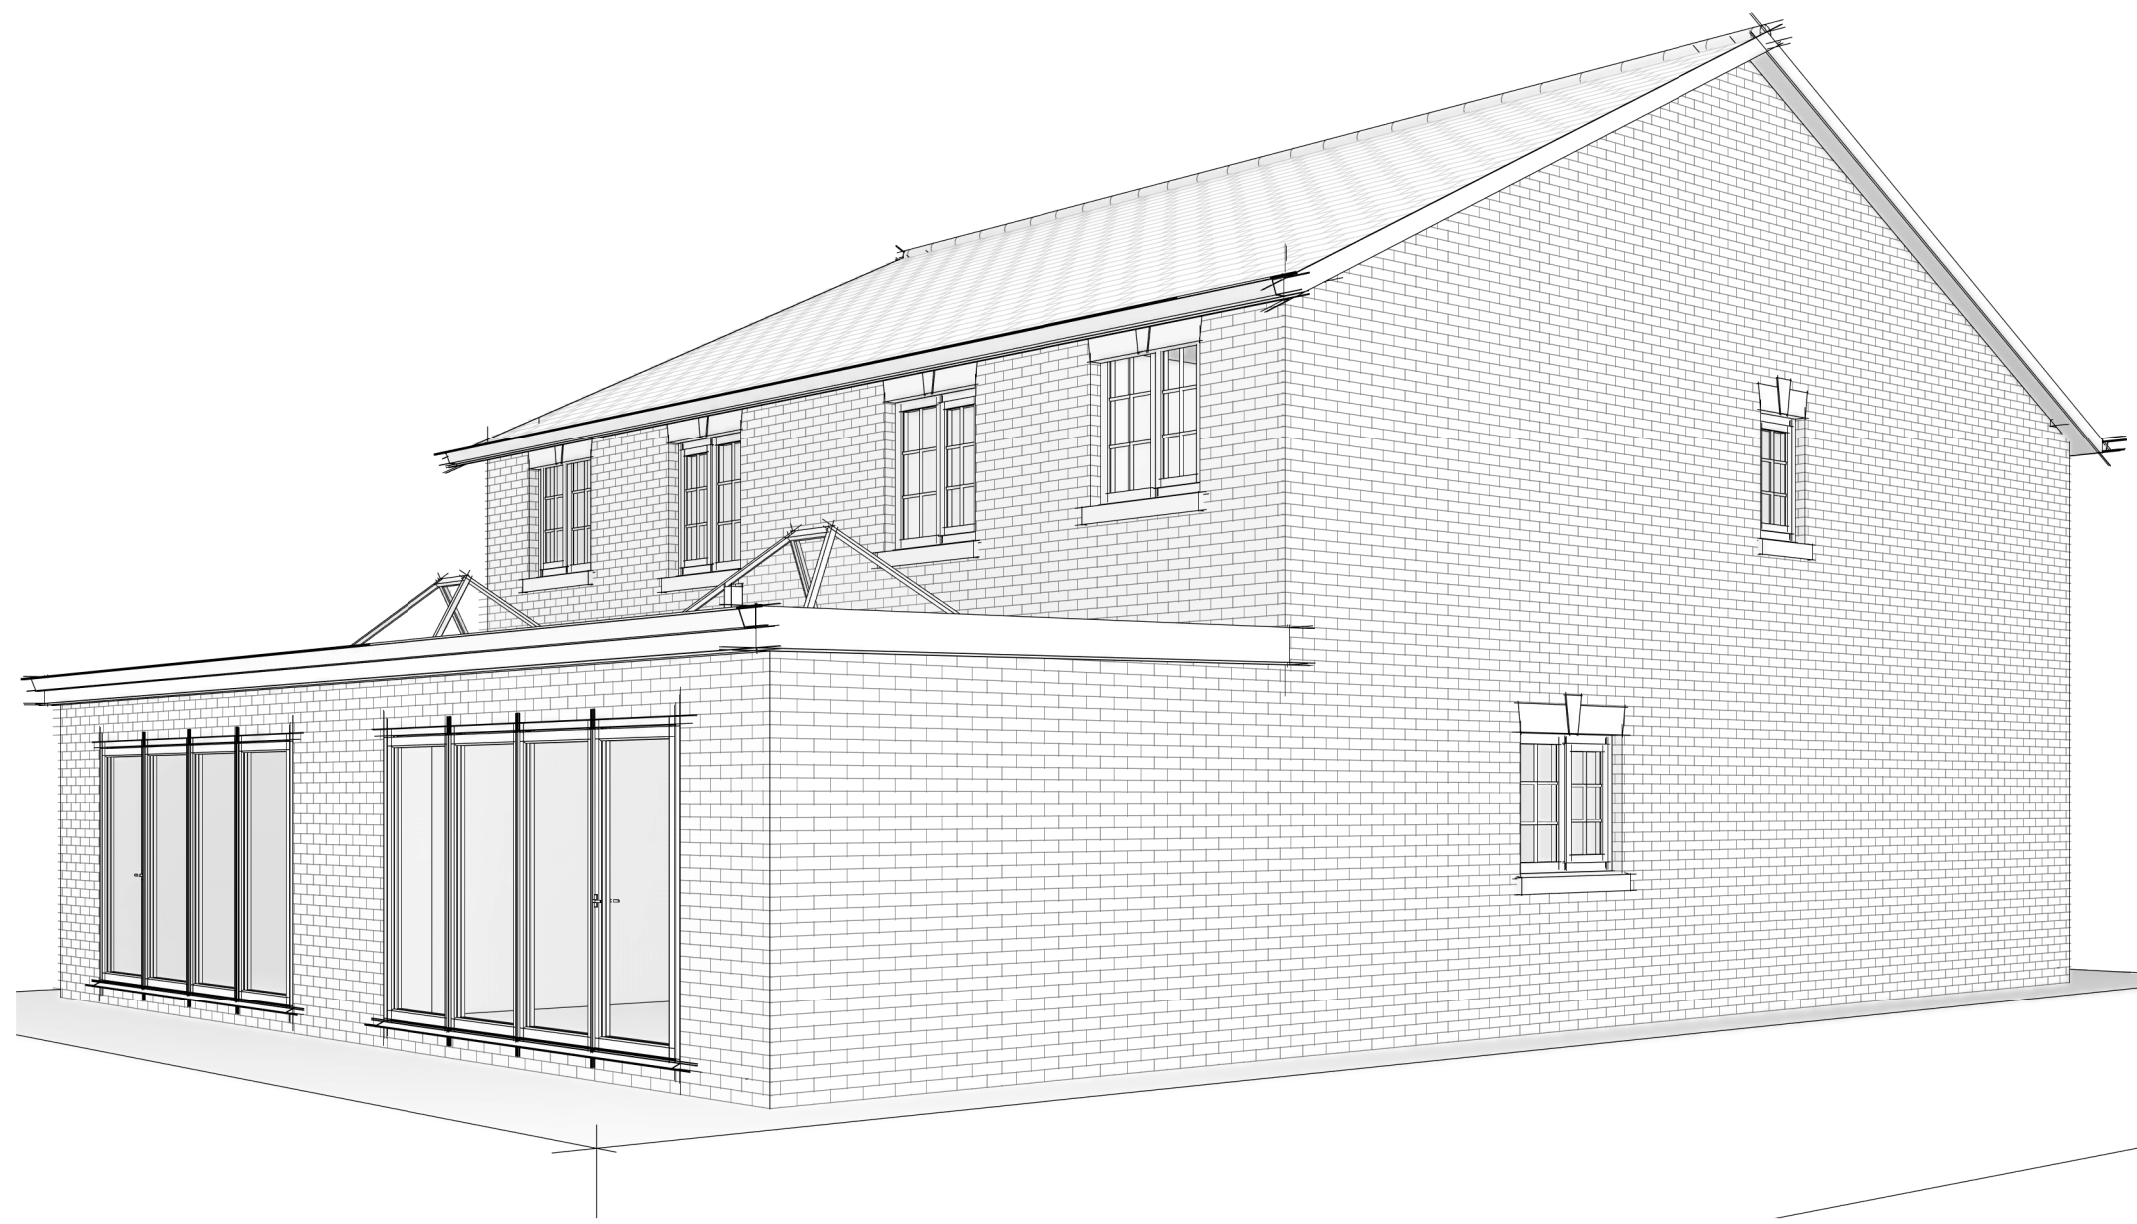

4 Illustrative Rear View 3D

Notes:

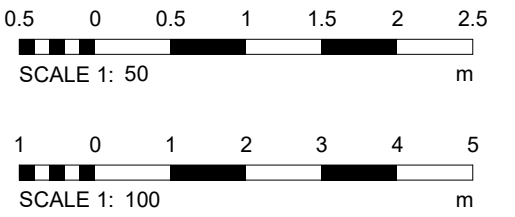

STATUS: For Planning Approval



PROJECT:
Proposed residential
development

CLIENT
Richardson & Hall Luxury
Developments

SITE:
Barwell Constitutional Club, Chapel Street,
Barwell

TITLE:
Proposed Roof Plan, Typical Section and
Illustrative 3D Views

SCALE AT A1: As indicated	DATE: Feb. 2026	DRAWN: AC	CHECKED: DC
PROJECT NO: RH003	DRAWING NO: SD02	REVISION: C	