


Proposed Site Plan - Dog Grooming Pod

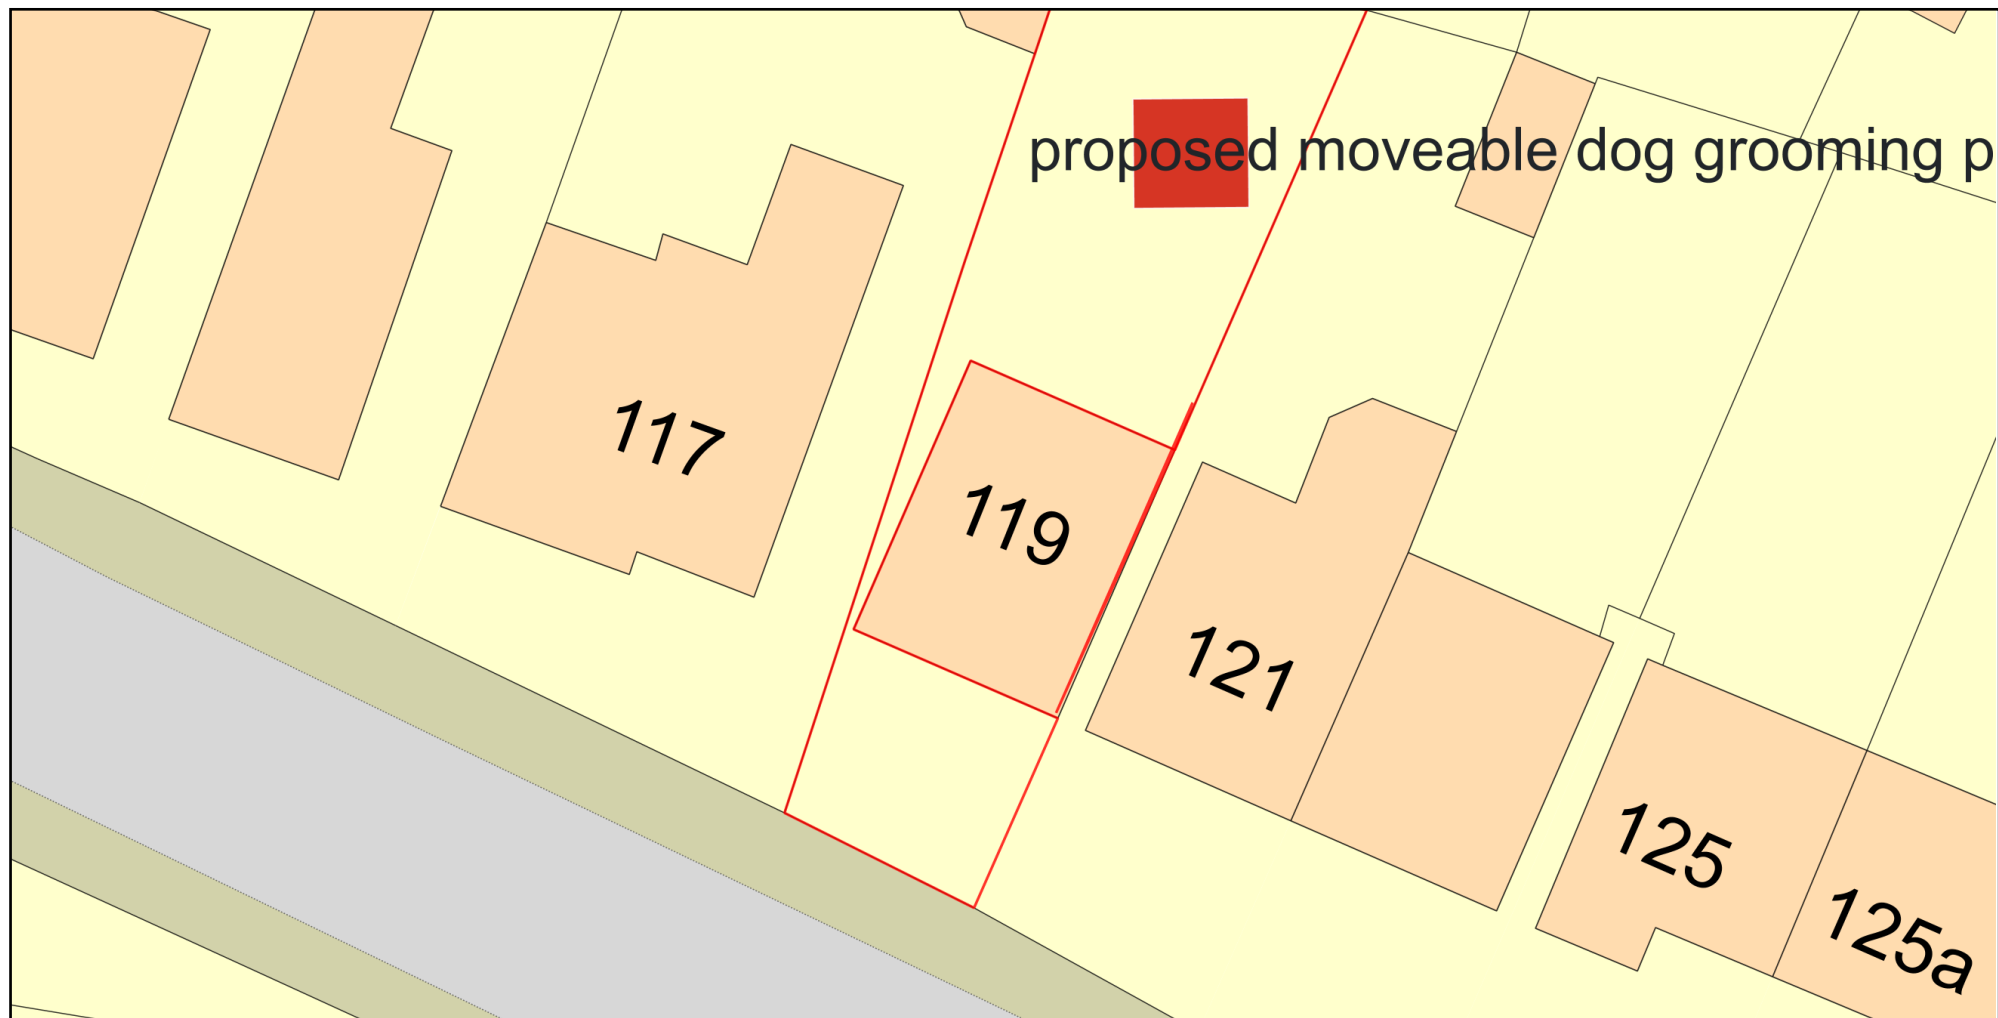

0 10
Metres



ReQuestaPlan

Plan Produced for: Rebecca Morson

Date Produced: 13 Feb 2026

Plan Reference Number: TQRQM26044140720688

Scale: 1:200 @ A4

© Crown copyright and database rights 2025 OS 100042766

