

Client
MR & MRS. L. FINNEY

Job Title
PROPOSED FIRST FLOOR.
SIDE EXTENSION

5 BOSWORTH CLOSE
HINCKLEY LEICESTER
LE10 0XW

Drawing Title
PLANS ELEVATIONS AND
SECTION ALL AS
PROPOSED


Scale
1:50.

Date
09.04.24

Drawn by
C.A. HILLCOAT KBA


Proj. No.
24.06. 02. C.

REV (A) 29.04.24 MISC. ITEMS
(B) 03.07.24 " " " " " "
(C) 11.07.24 " " " " " "

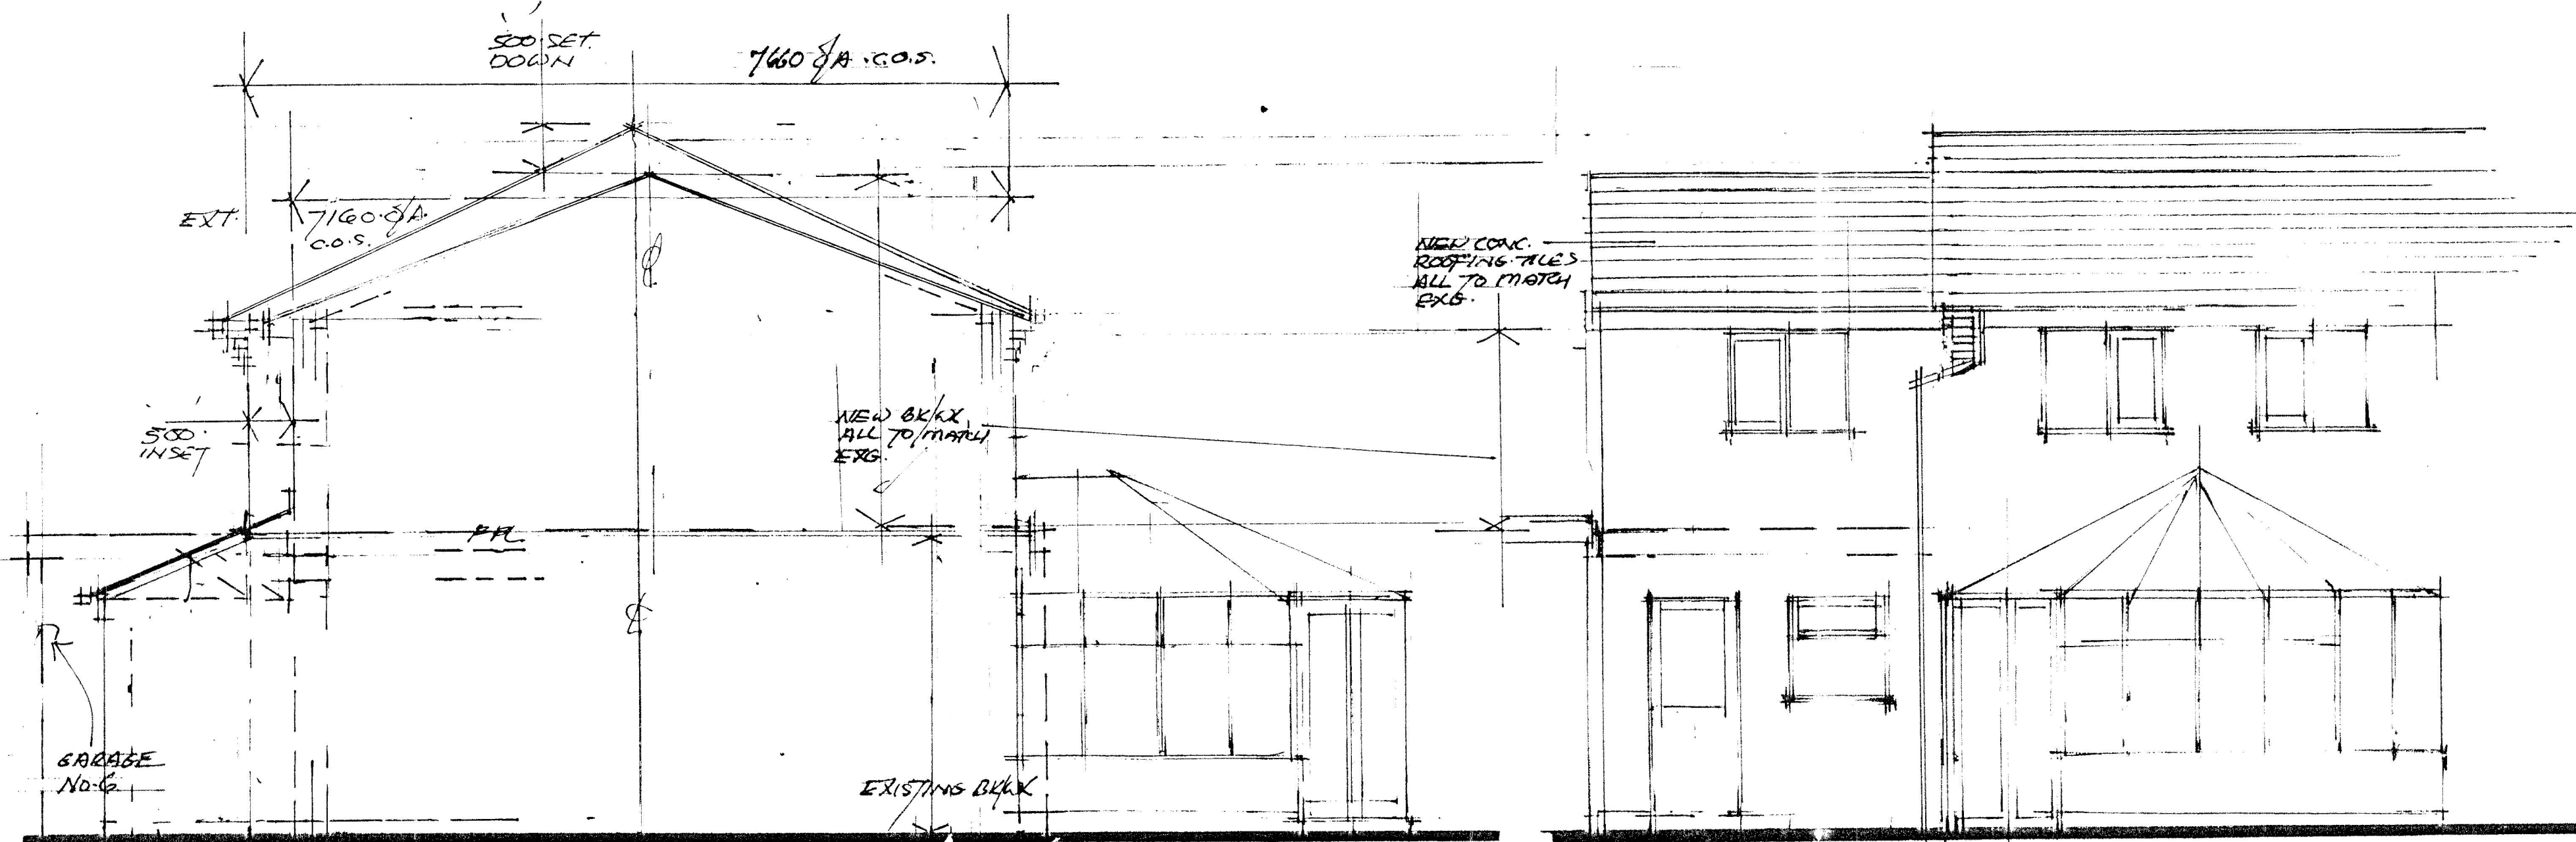


NORTH ELEVATION

WEST ELEVATION

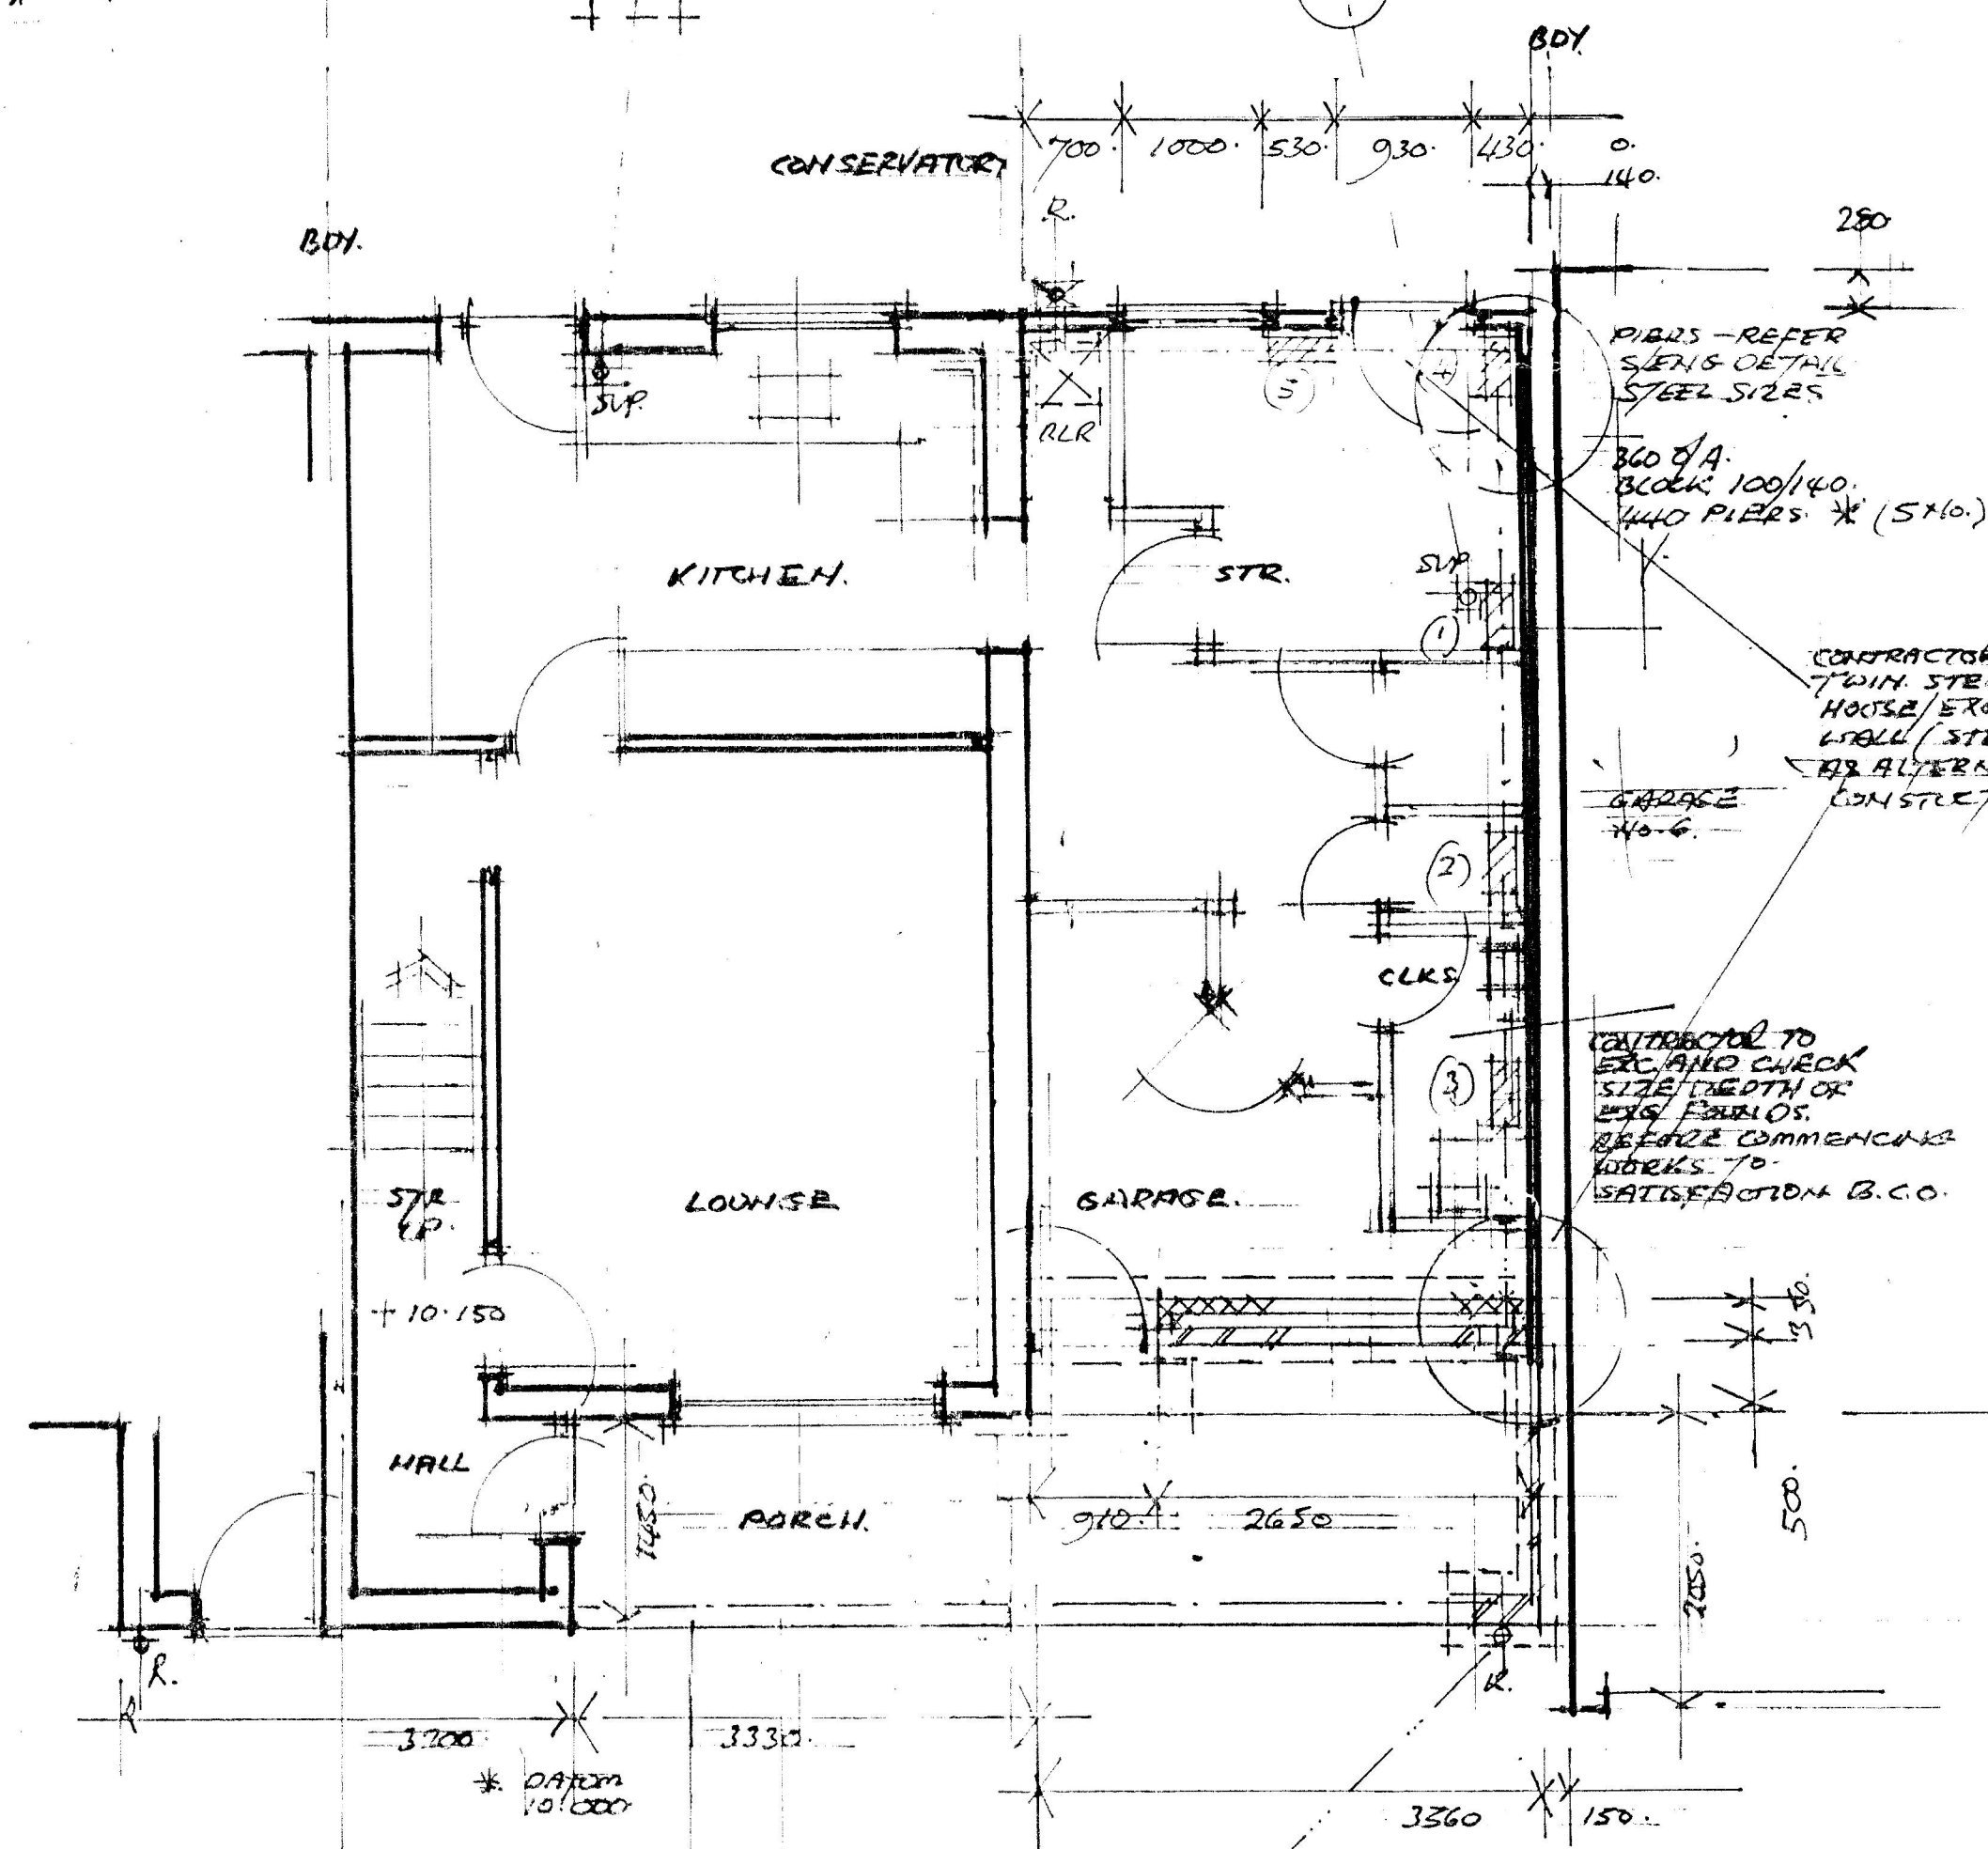

GROUND FLOOR PLAN

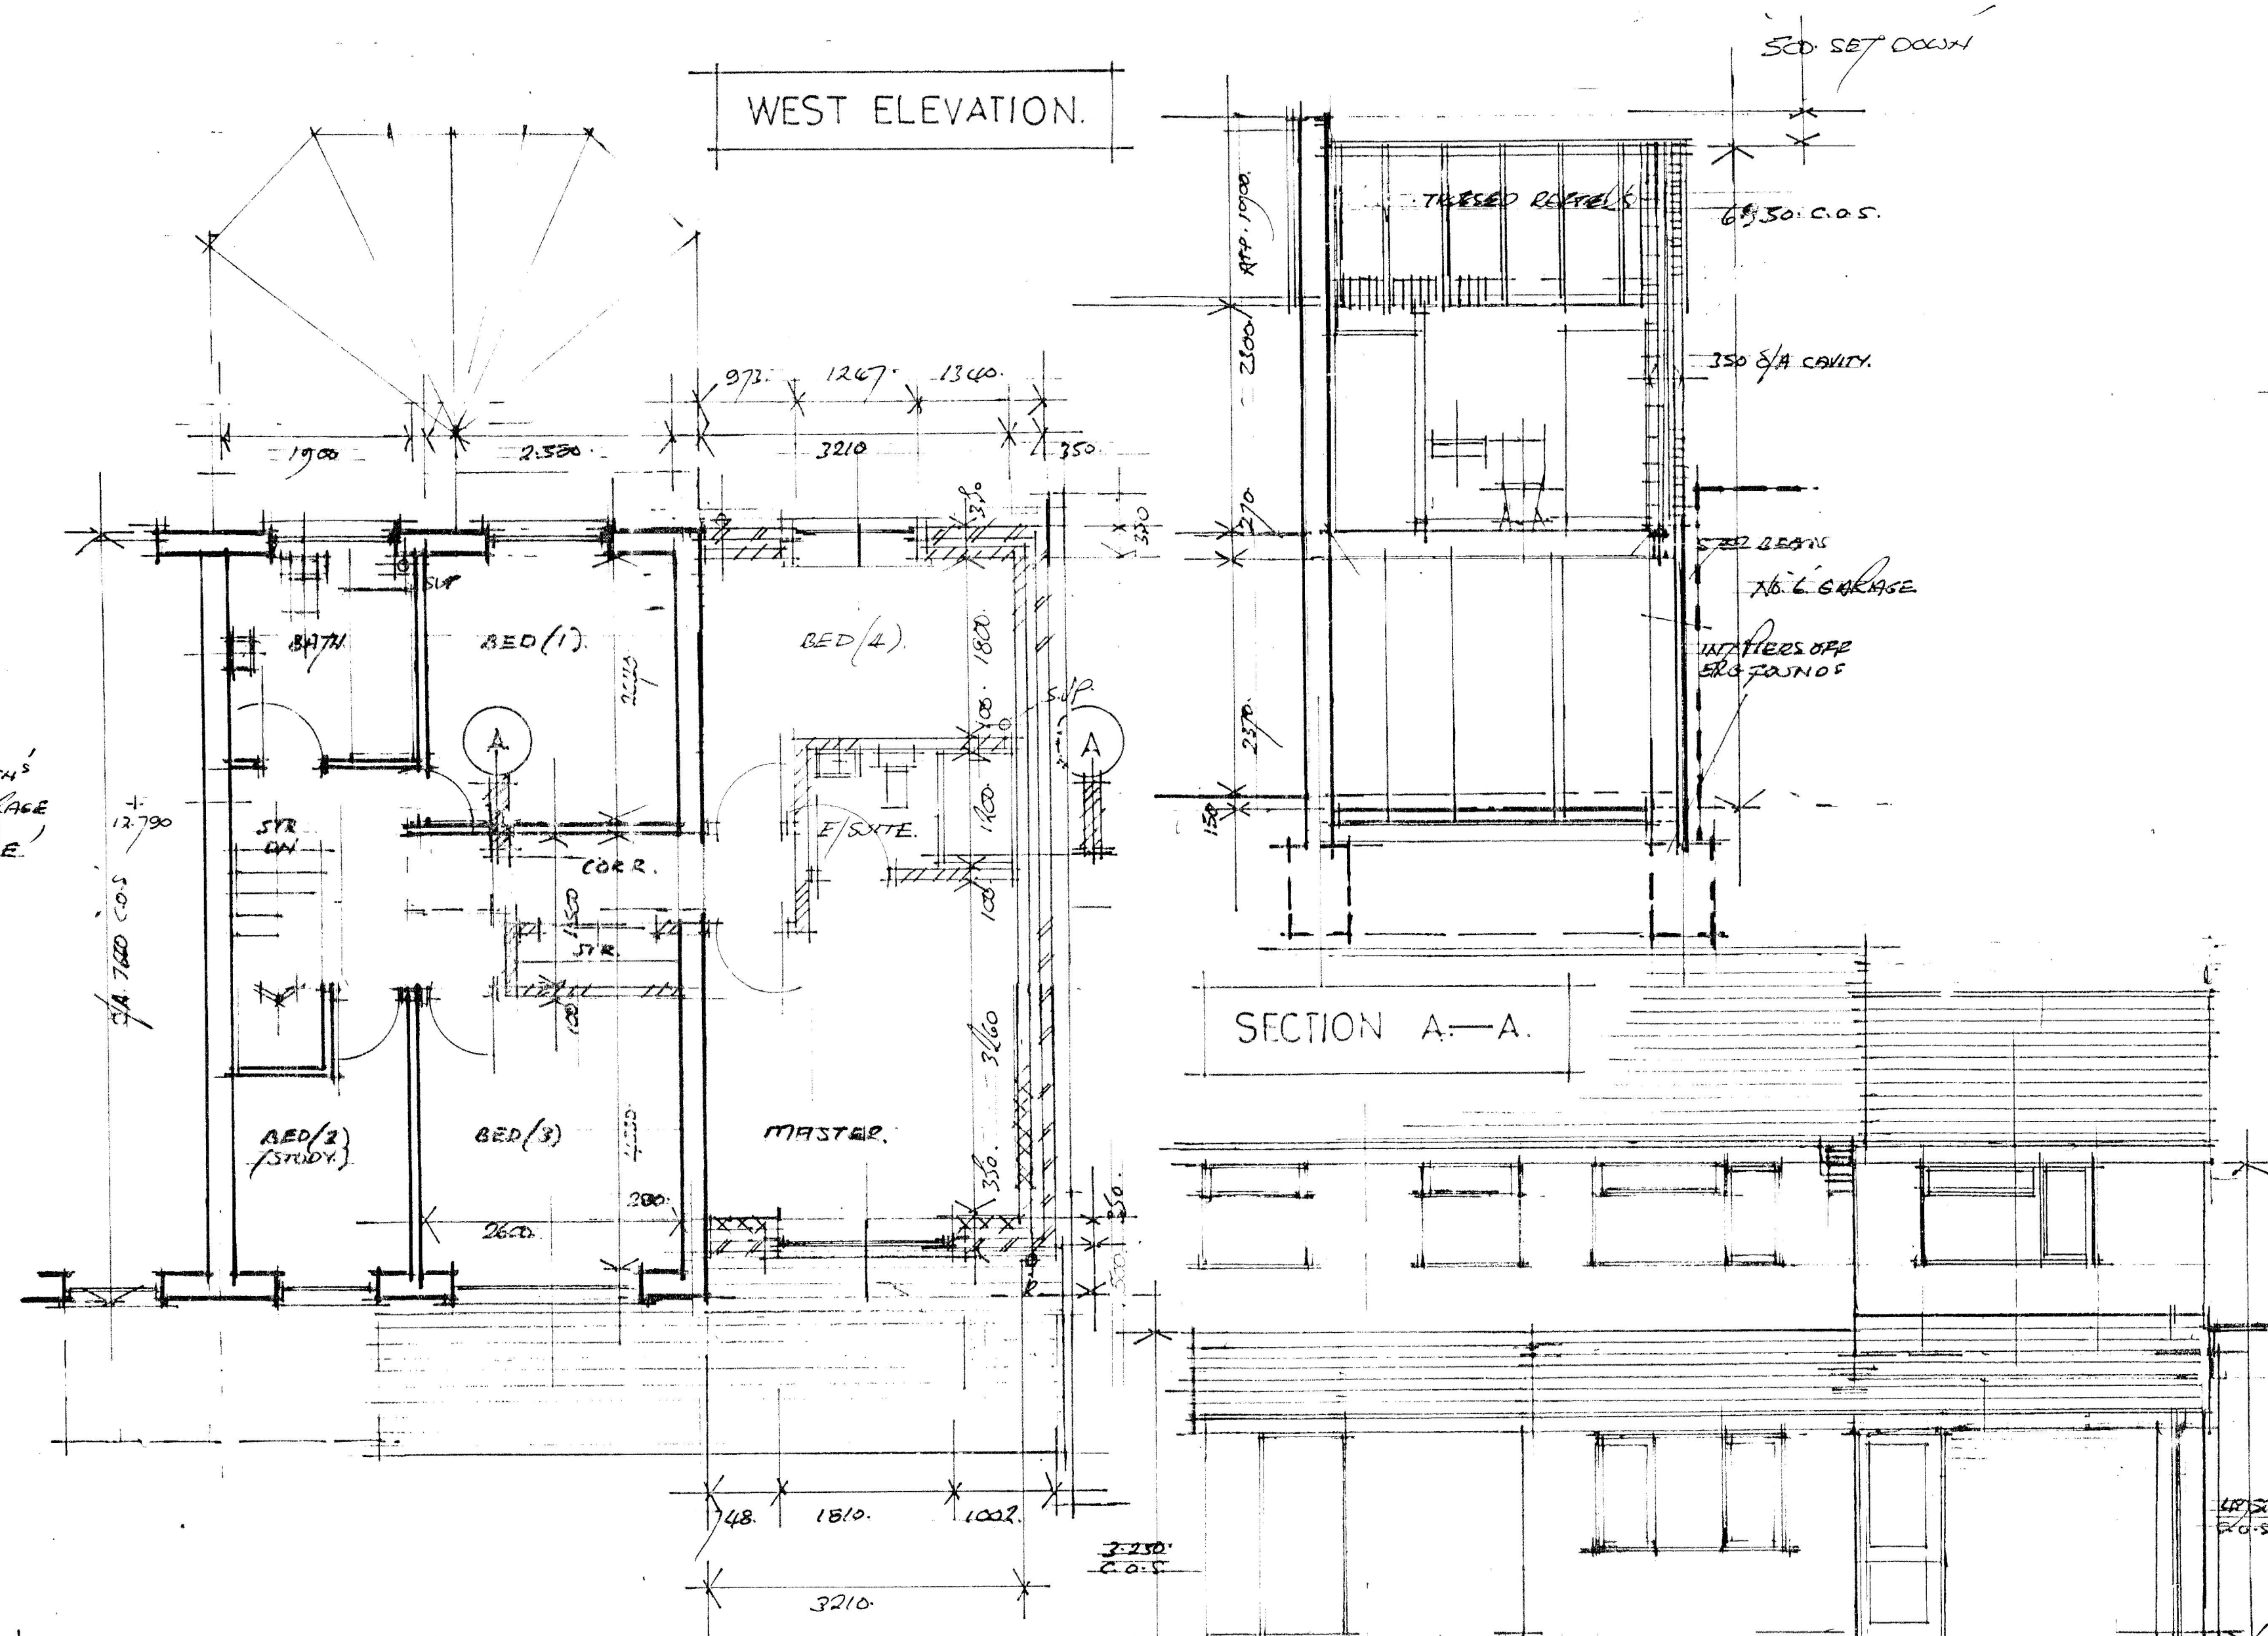

FIRST FLOOR PLAN

SCALE 1:50



EAST ELEVATION

SECTION A-A