




FRONT ELEVATION SOUTH EAST

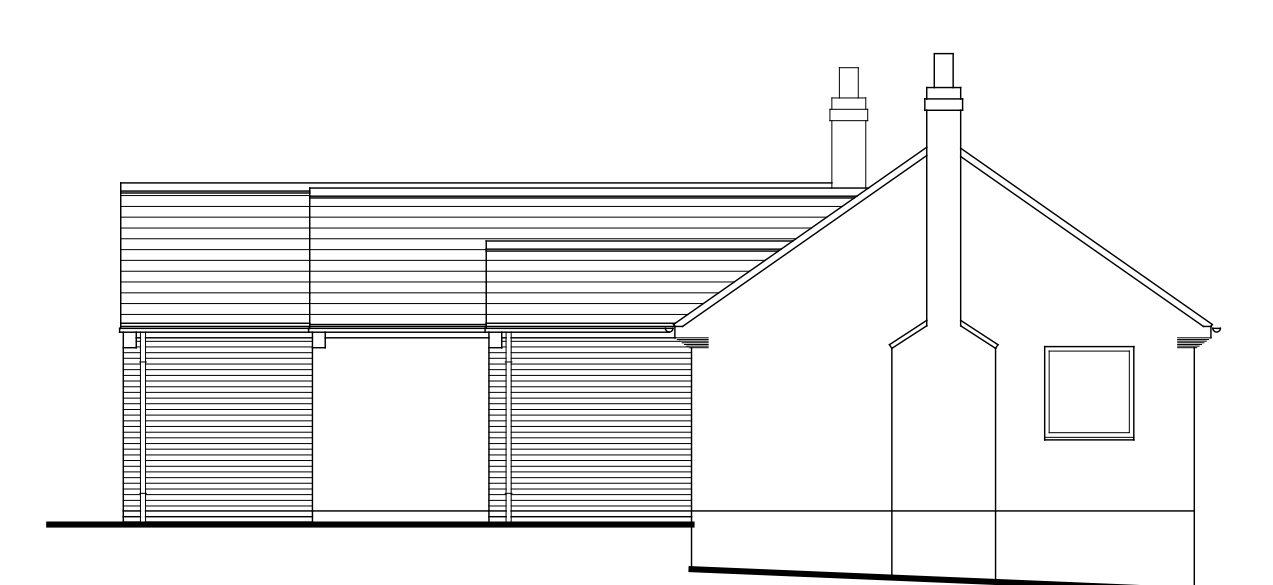

SIDE ELEVATION NORTH EAST




REAR ELEVATION NORTH WEST




SIDE ELEVATION SOUTH WEST

GARAGE ELEVATIONS

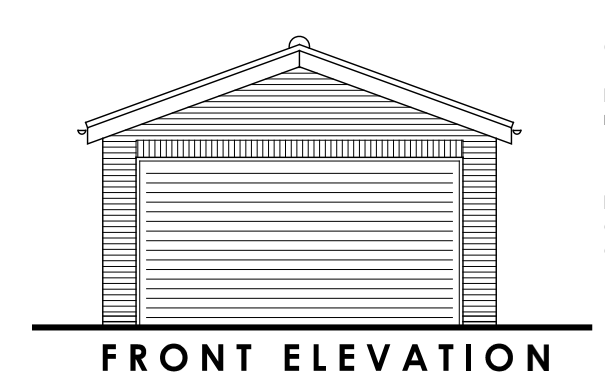


FRONT ELEVATION

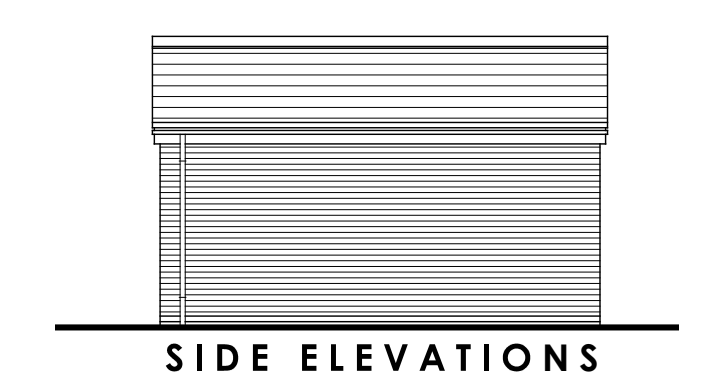

SIDE ELEVATIONS




REAR ELEVATION

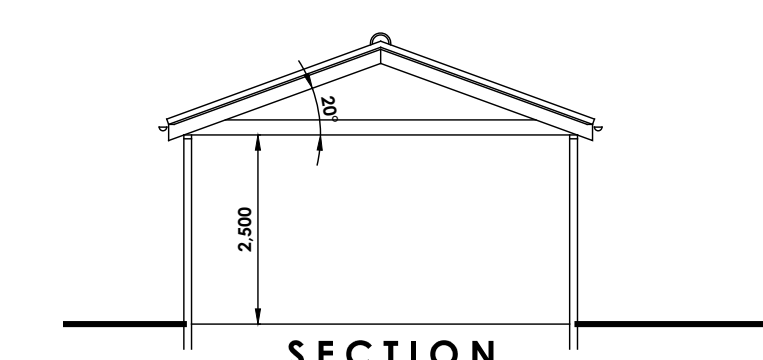


SECTION

FENCE ELEVATION

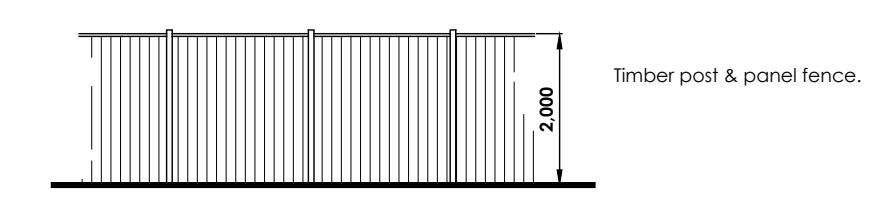

Revision A, 29.1.2025
Garage building set back 0.5m.

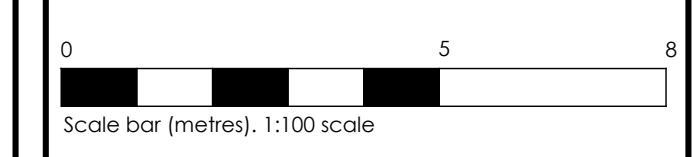

GRAHAM HARRIS PARTNERSHIP Ltd.
ARCHITECTURAL SERVICES
11 RIDGEWAY, LITTLEWORPE, LEICESTER LE19 2JJ
PHONE: (0114) 275 2275
EMAIL: info@grahamharrispartnership.co.uk
WEB: grahamharrispartnership.co.uk

Proposed extension & alterations to bungalow

PLANNING APPLICATION DRAWING

**25 Lindridge Lane
Desford
Leicester
LE9 9GN**

DRAWING No. 6540 / E / 11 A	SCALE 1:50 & 1:100 @ A1
DRAWN BY R.H.	DATE 4.12.2025