




A	28.10.25	BACK DOOR ADDED, ELEVATIONS ADDED TO DRAWING
B	18.12.25	AMENDED SKETCH TO SUIT PLANNING COMMENTS
C	05.01.26	DIMENSIONS ADDED
D	06.01.26	FLOOR AND STEPS AMENDED
E	29.01.26	DORMER ADDED
F	09.02.26	ROOF PLAN ADDED

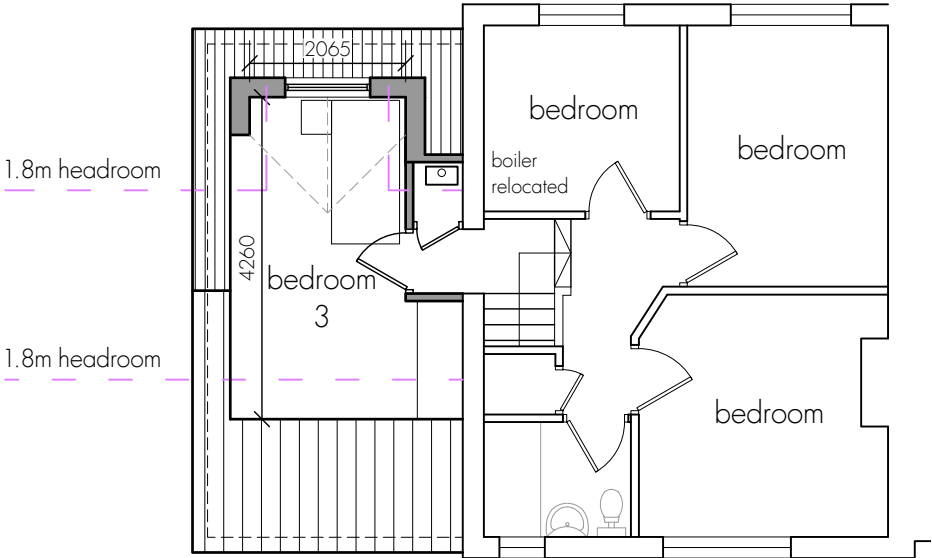

First Floor Plan

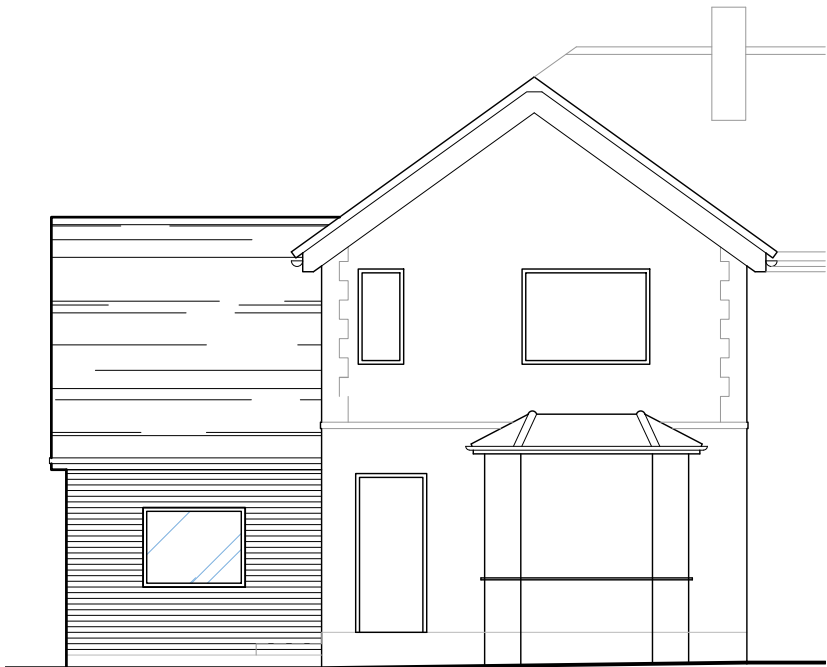


North East Elevation

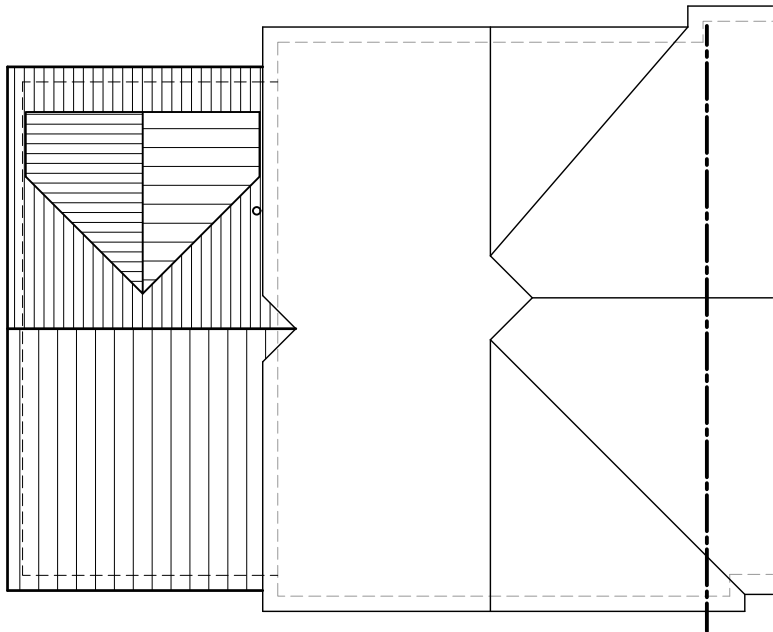


Roof Plan



South West Elevation

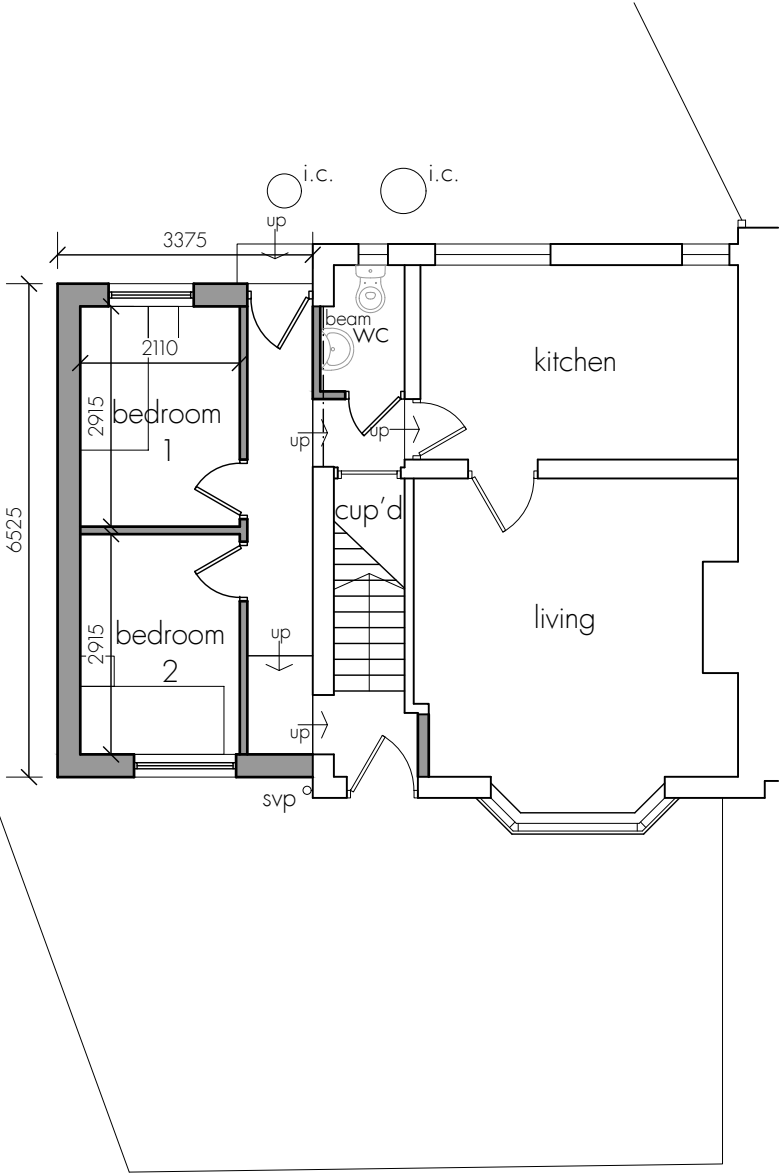

Ground Floor Plan

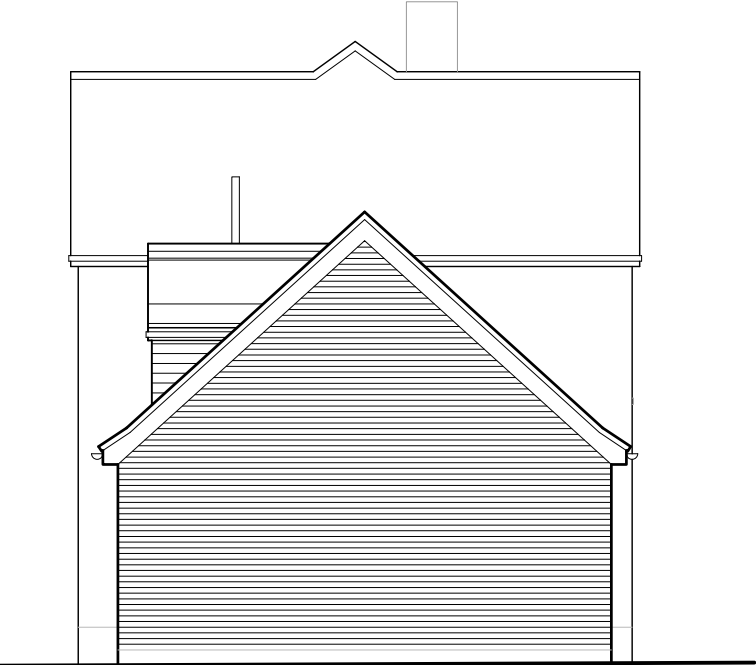

South East Elevation



DISCLAIMER NOTES

DRAWING SUBJECT TO FOLLOWING CONDITIONS:
SITE LEVEL SURVEY
CONFIRMATION OF LEGAL BOUNDARY & EASEMENTS
GROUND INVESTIGATION BY OTHERS
STATUTORY AUTHORITY SERVICES INVESTIGATION
PLANNING AUTHORITY COMMENTS/APPROVAL
HIGHWAY AUTHORITY COMMENTS/APPROVAL
CONSERVATION OFFICER COMMENTS/APPROVAL
BUILDING CONTROL OFFICER COMMENTS/APPROVAL
FLOOD RISK ASSESSMENT
PARTY WALL ACT 1996

RM James
Architectural Design and Technology

0116 286 6370
enquiries@rmjames.co.uk
www.rmjames.co.uk



CLIENT Lightbulb		
PROJECT Single storey extension 36 London Road, Markfield		
DRAWING Proposed Plans and Elevations		
SCALE 1:100 @ A3		DATE Oct 2025
STATUS PLANNING		
PROJECT No 25/441	DRAWING No 25/441 LRP01	REVISION F