




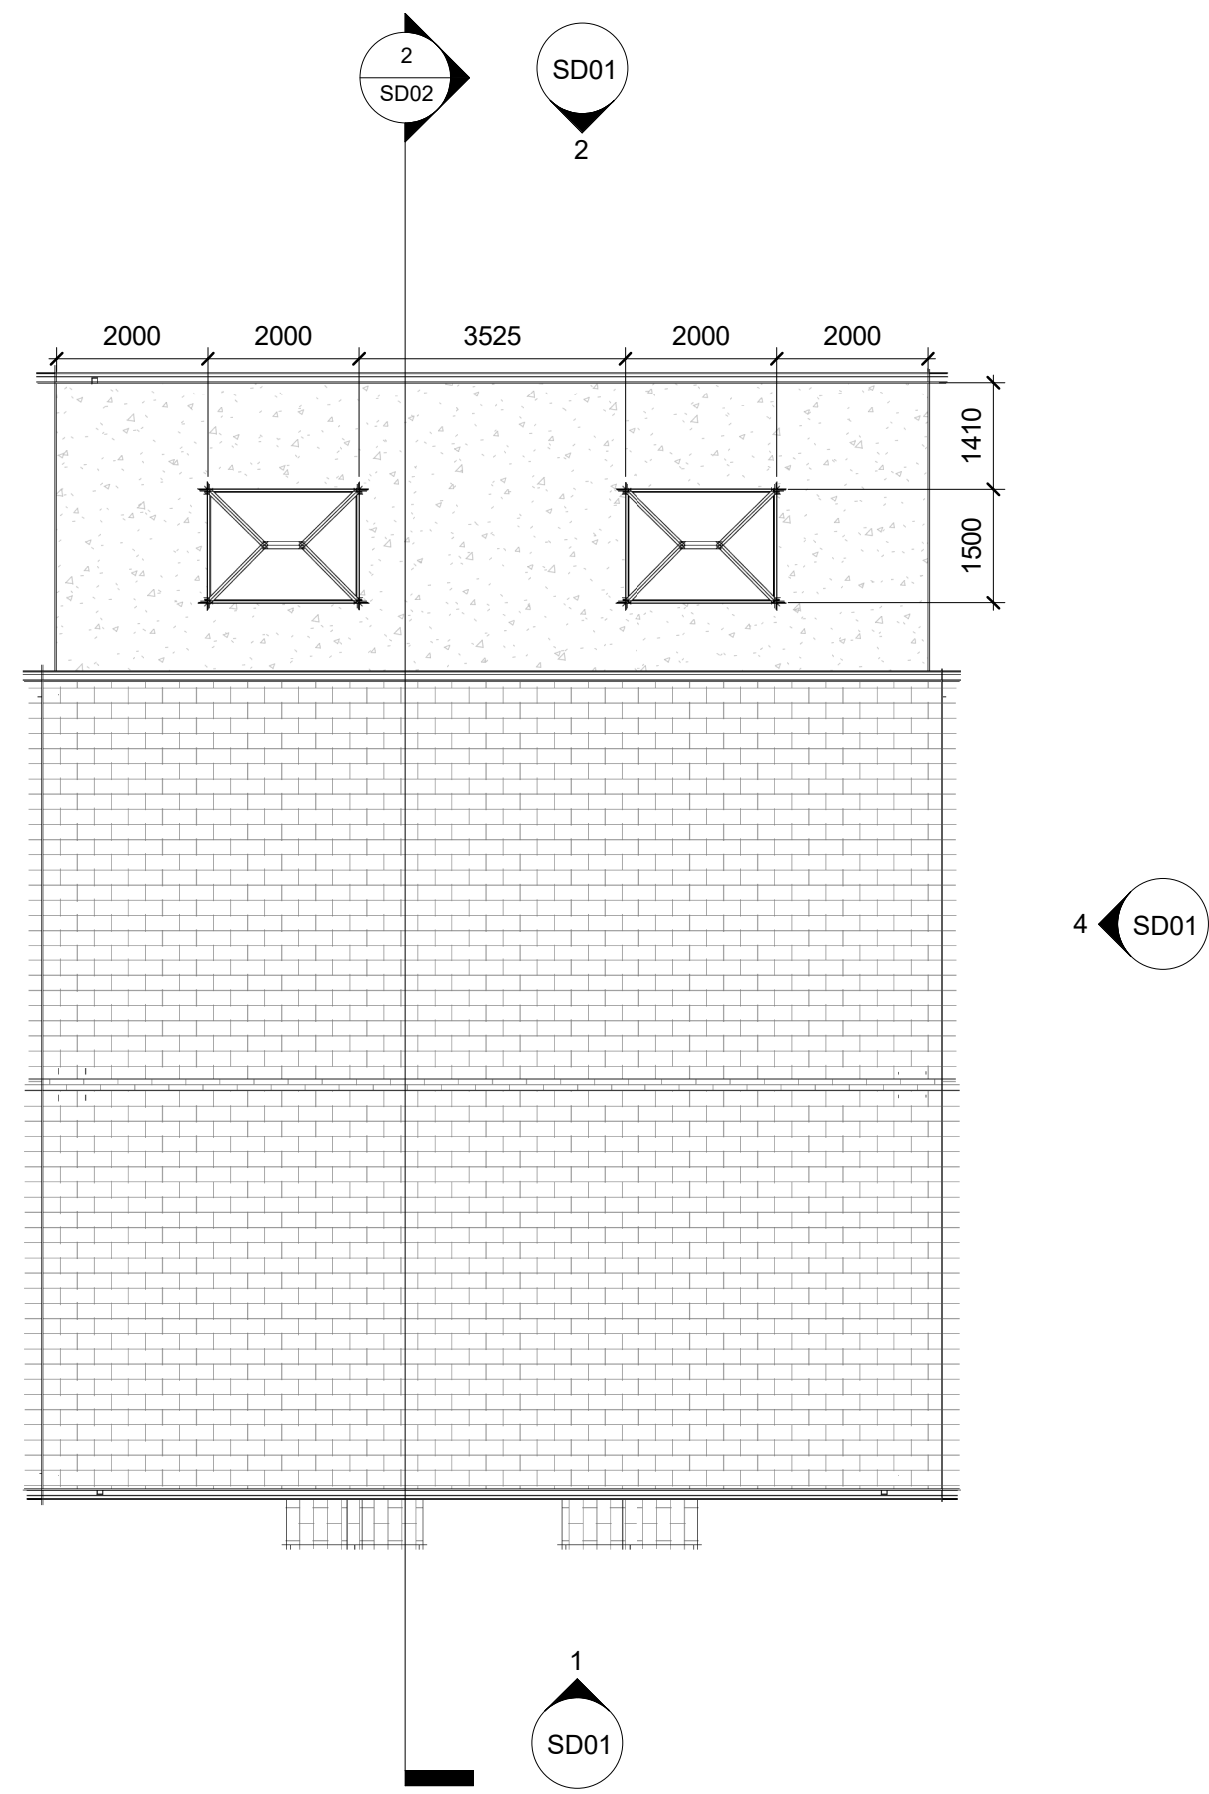


1 03 Roof Plan  
1 : 100

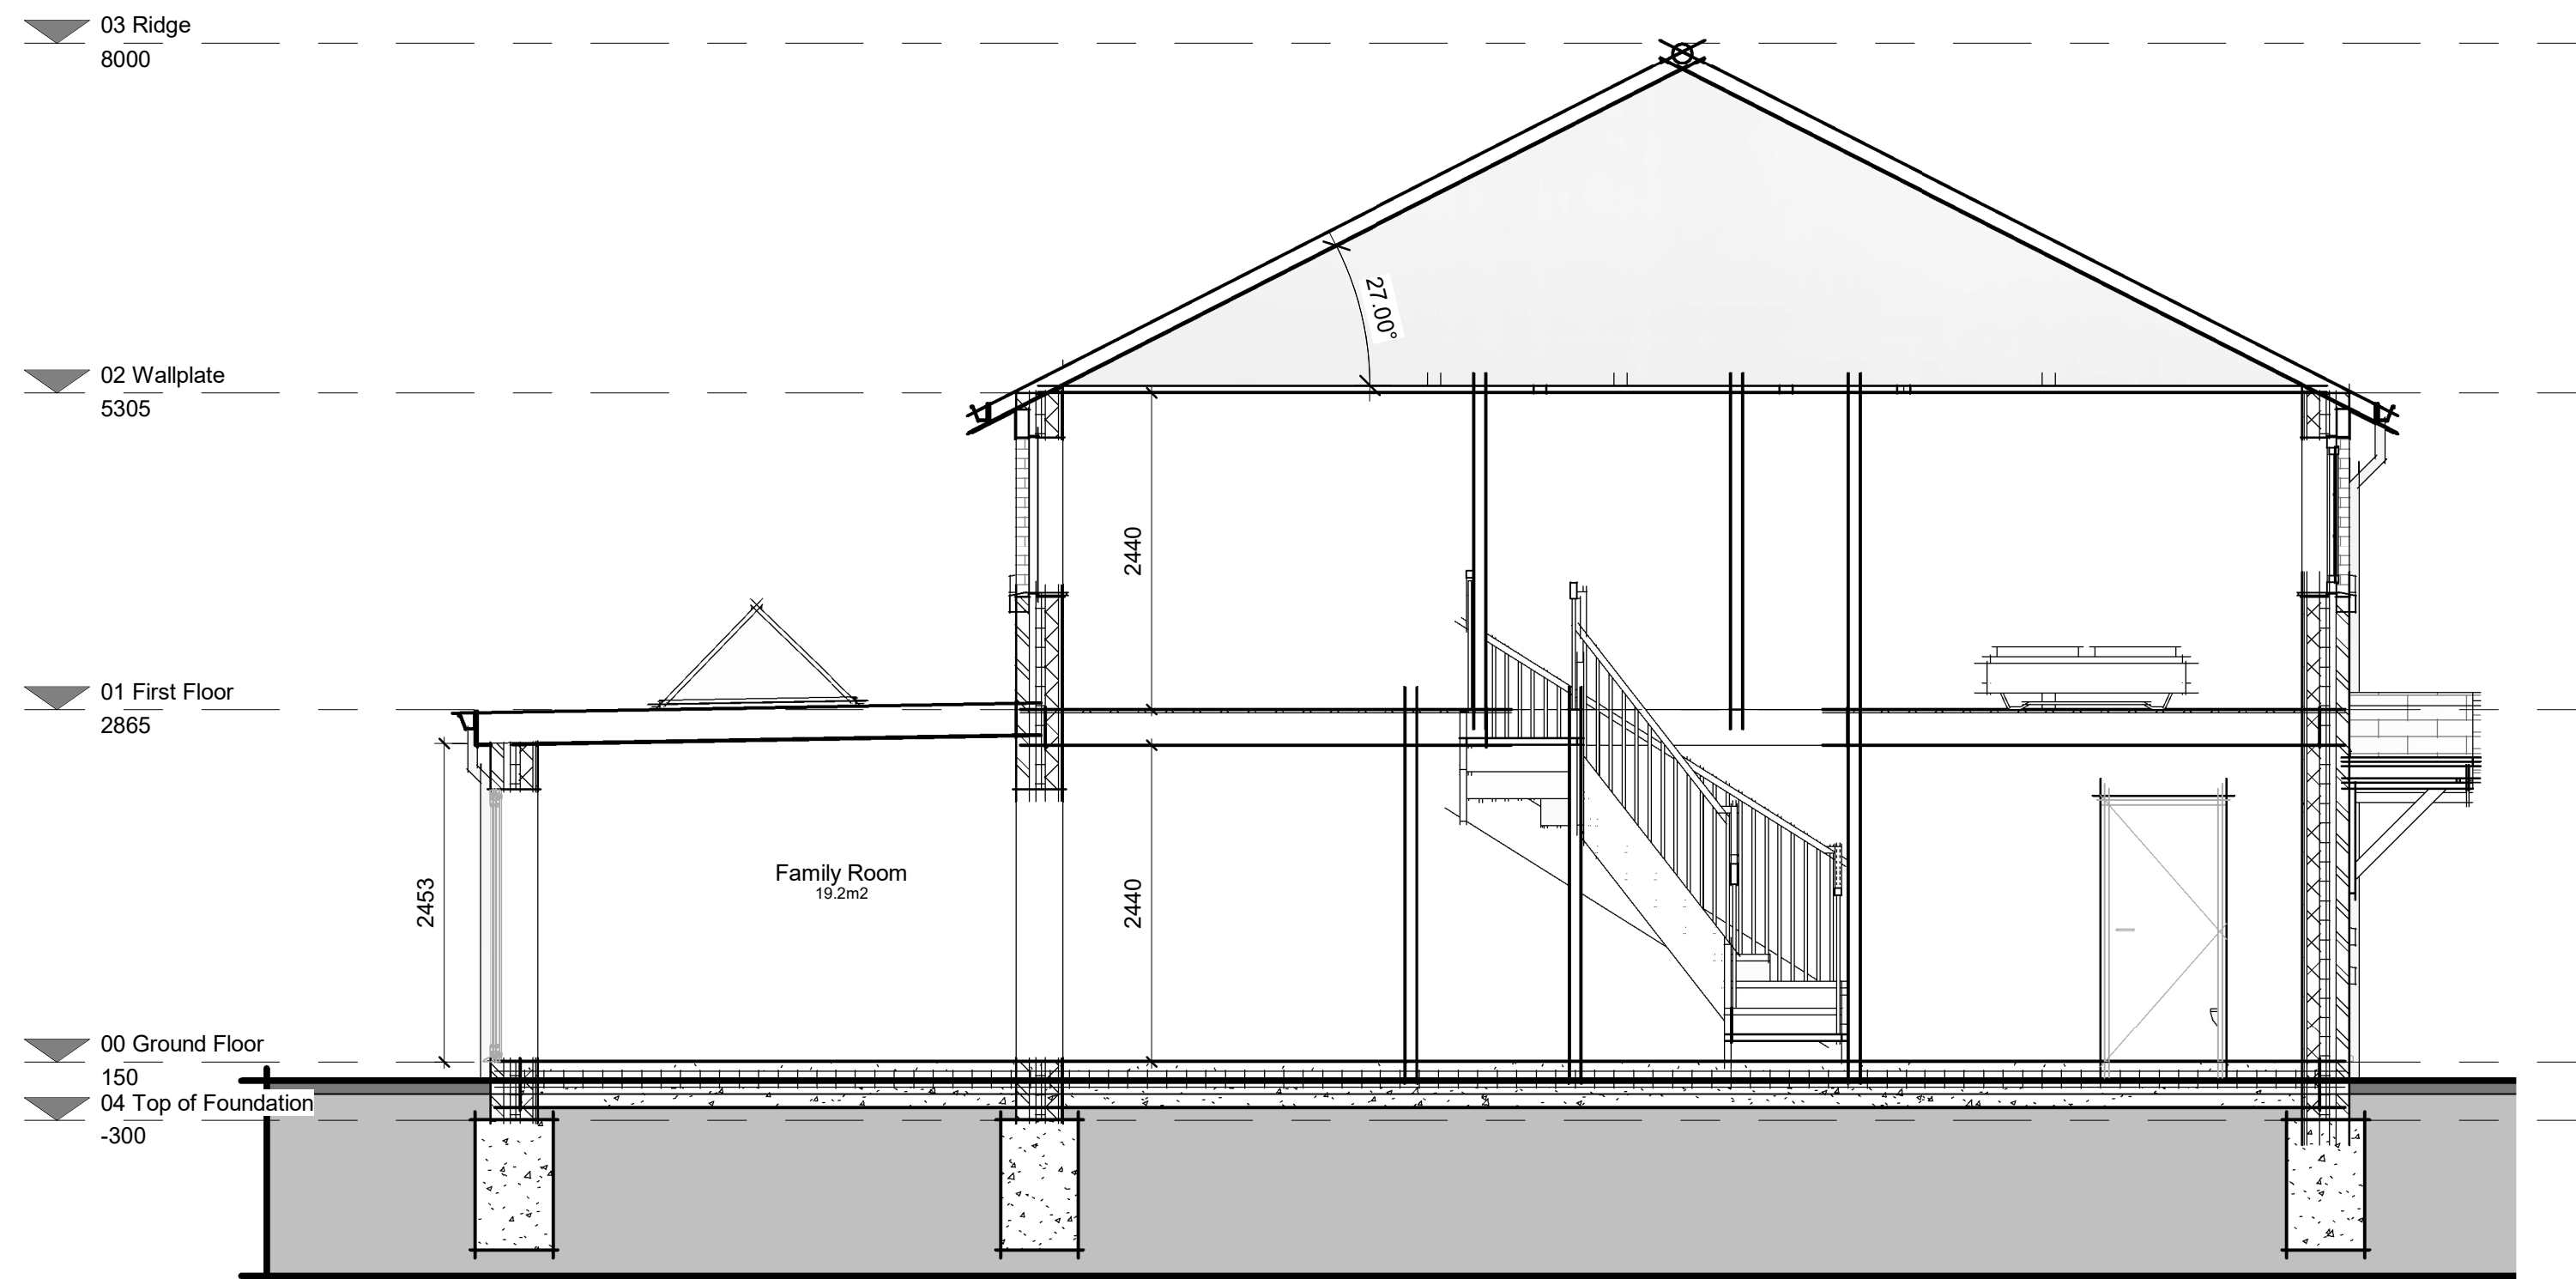

2 Section 1  
1 : 50

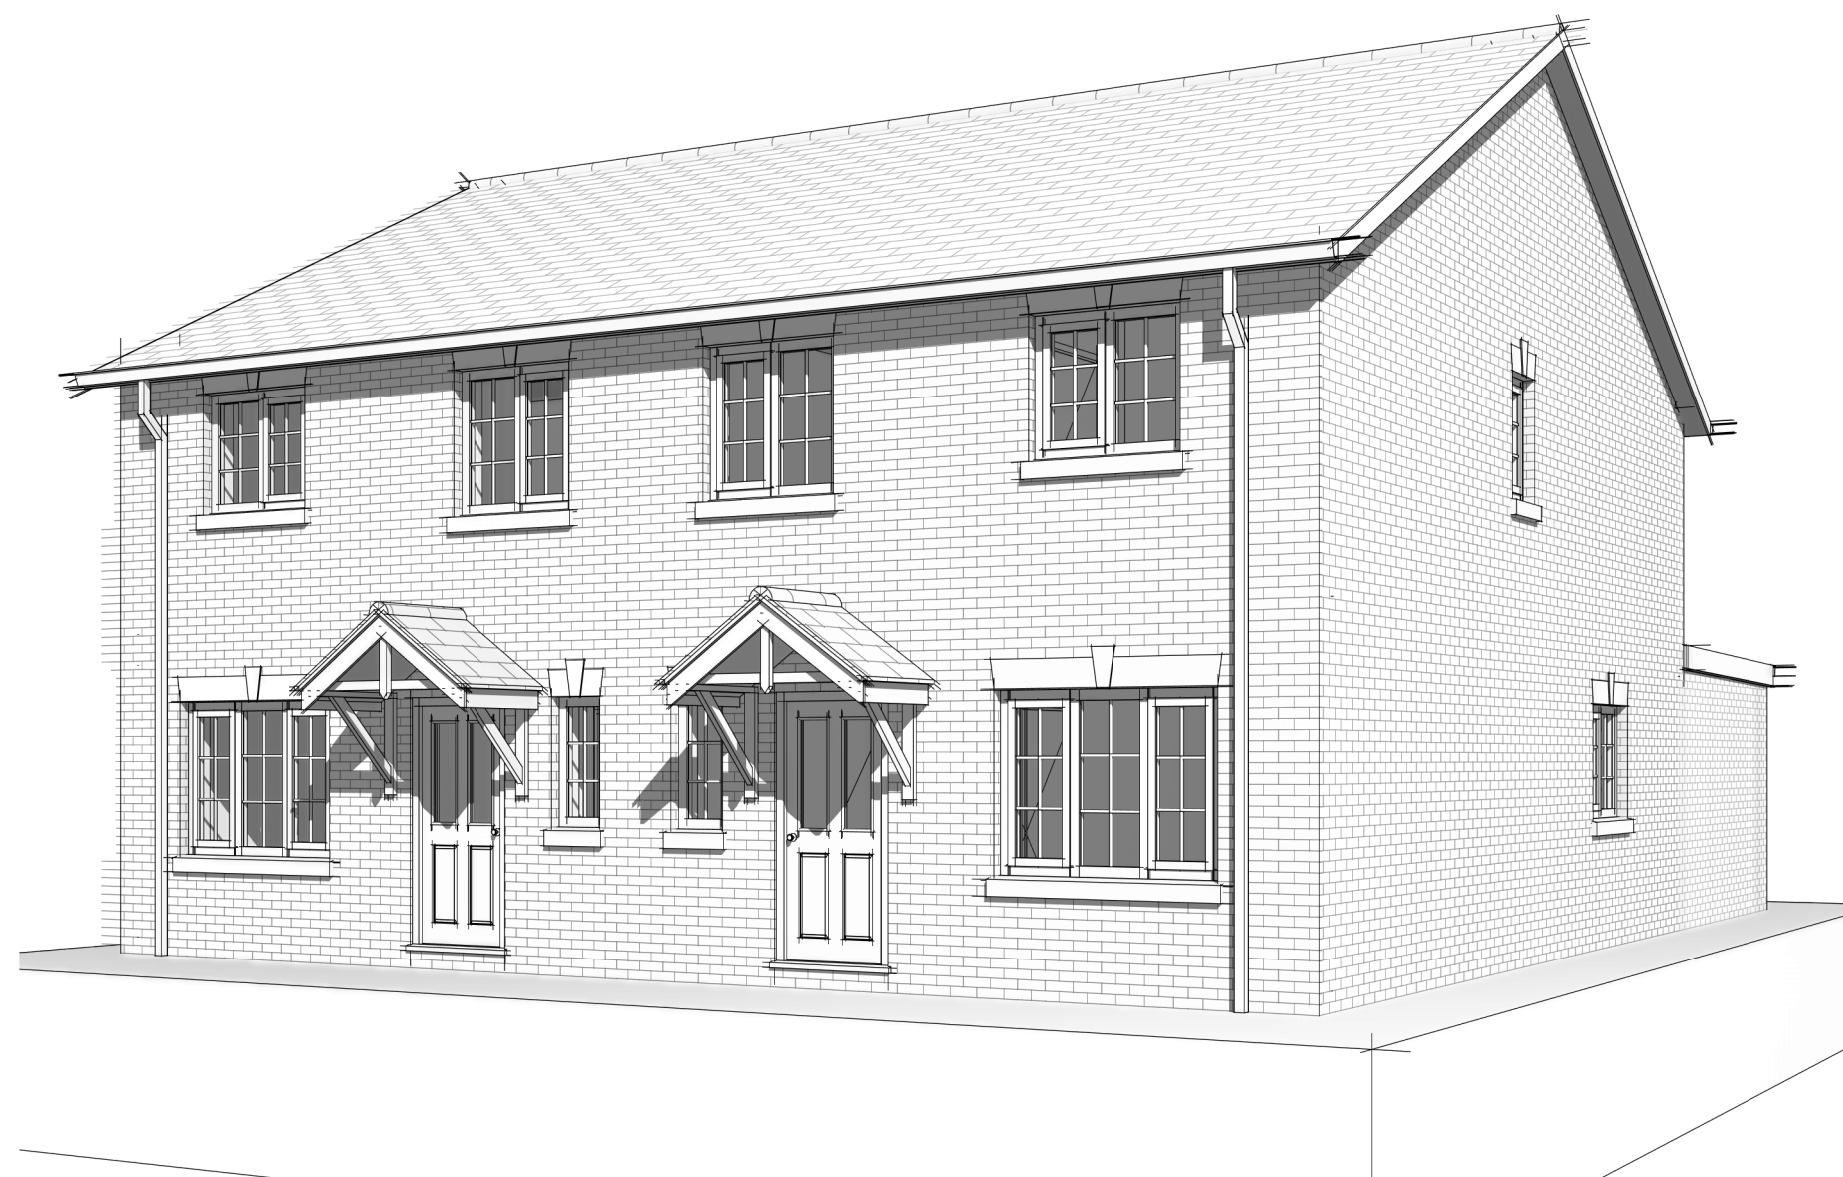


3 Illustrative Front View 3D

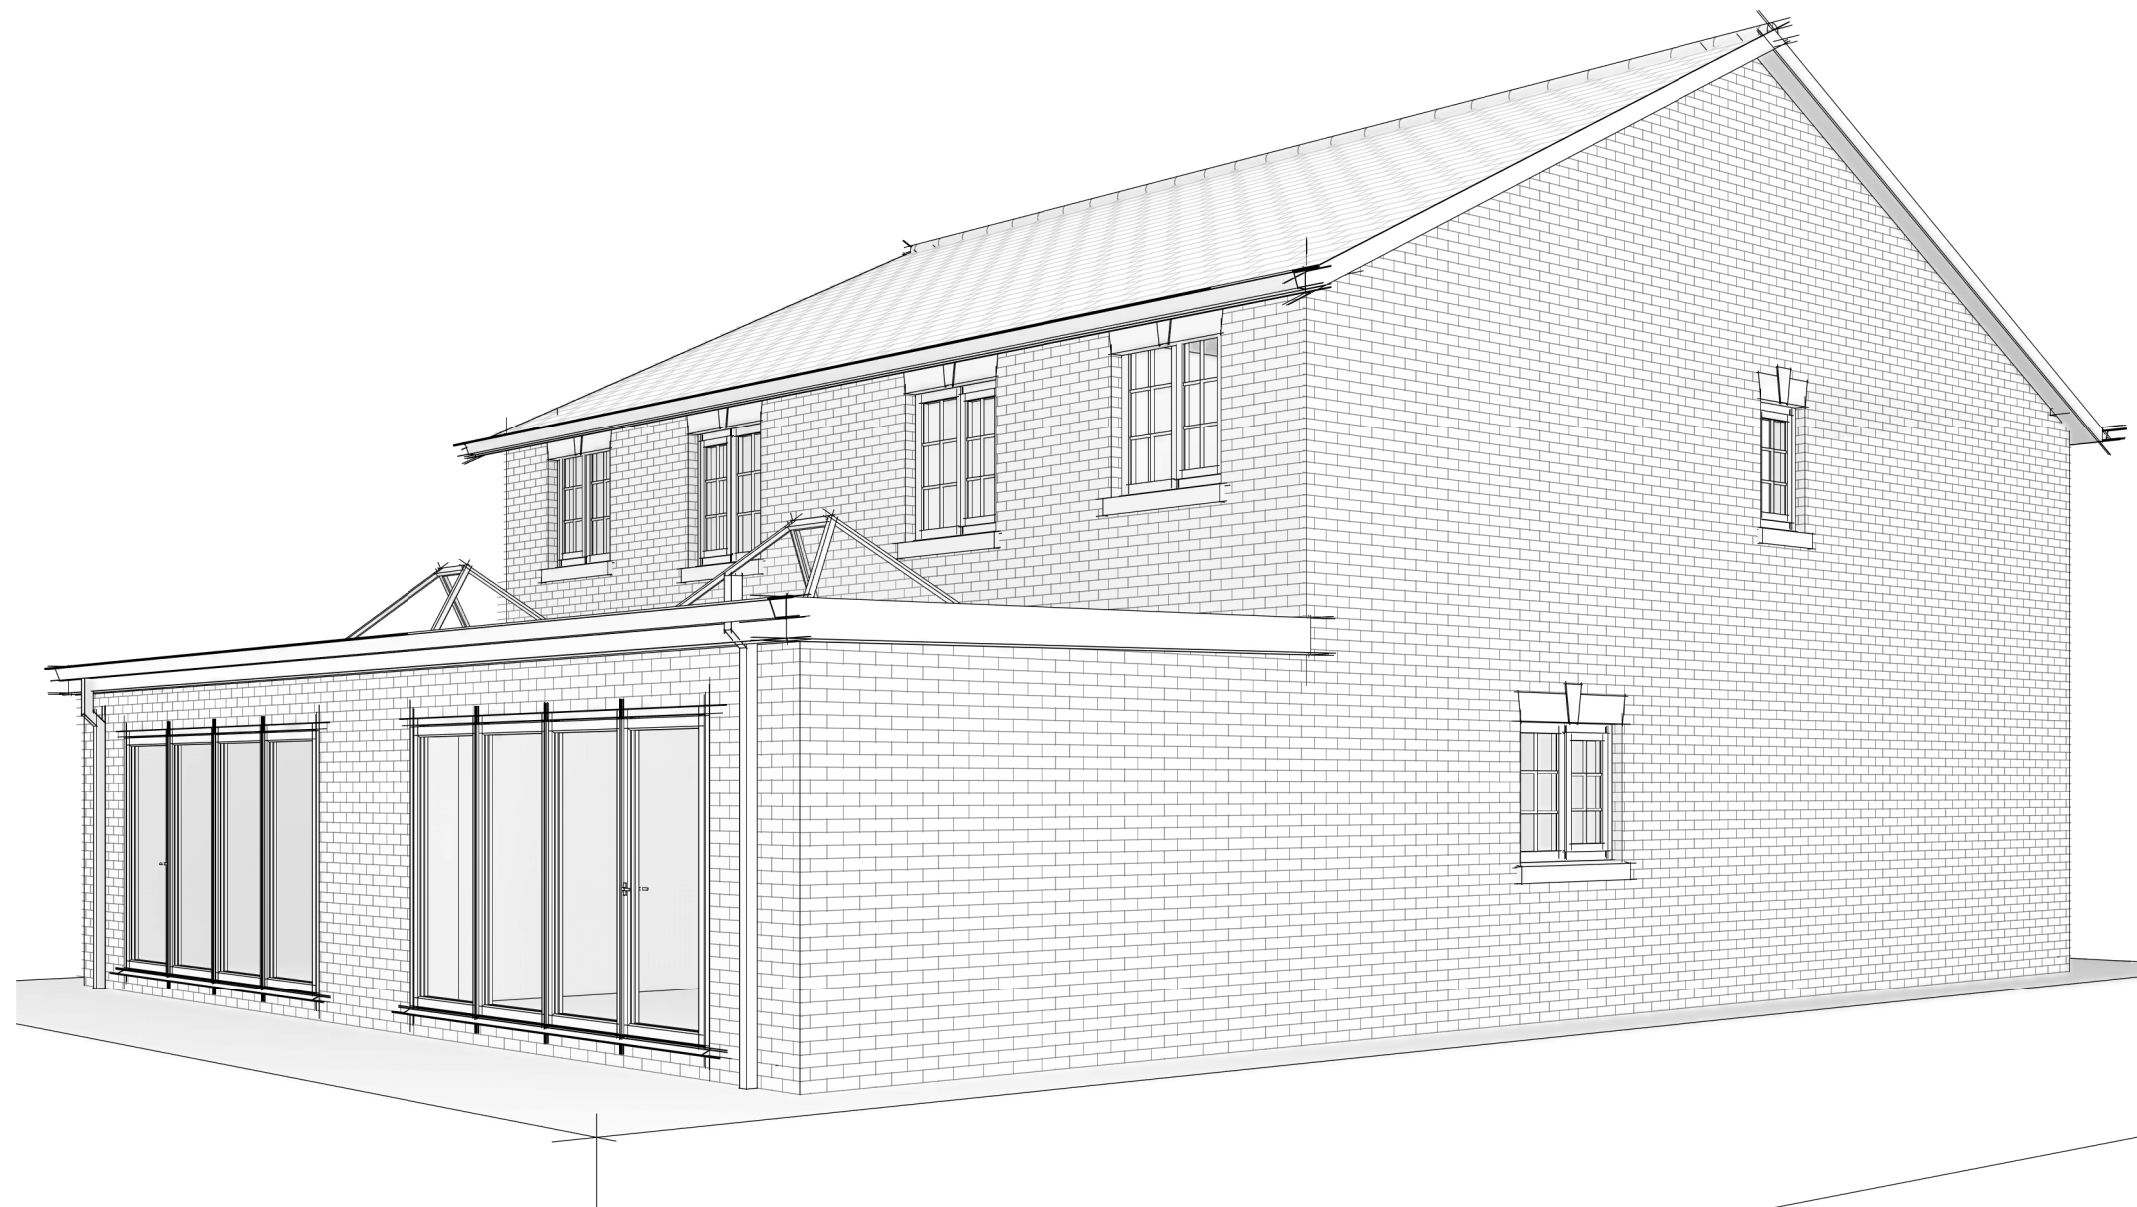

4 Illustrative Rear View 3D

Notes:

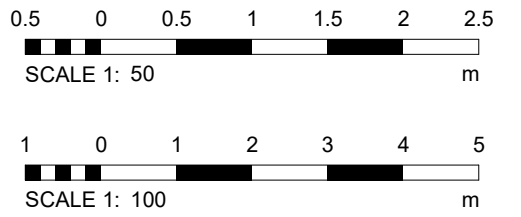

STATUS: For Planning Approval



PROJECT:  
Proposed residential  
development

CLIENT  
Richardson & Hall Luxury  
Developments

SITE  
Barwell Constitutional Club, Chapel Street,  
Barwell

TITLE:  
Proposed Roof Plan, Typical Section and  
Illustrative 3D Views

|                              |                     |                |                |
|------------------------------|---------------------|----------------|----------------|
| SCALE AT A1:<br>As indicated | DATE:<br>Dec. 2025  | DRAWN:<br>AC   | CHECKED:<br>DC |
| PROJECT NO:<br>RH003         | DRAWING NO:<br>SD02 | REVISION:<br>B |                |