



1. Drawings copyright of © Architectural Vistadesigns Ltd
2. Drawings not to be used without written consent.
3. Planning drawings should not be used for the purpose of construction or working drawings.
4. Building Regulation approved drawings are not construction or working drawings.
5. All dimensions must be checked and verified on site before commencing works.
6. OS data may have been be used for the purpose of a Planning submission.
7. Do not scale from the drawings.


Revisions		
Rev.	Date	Comments

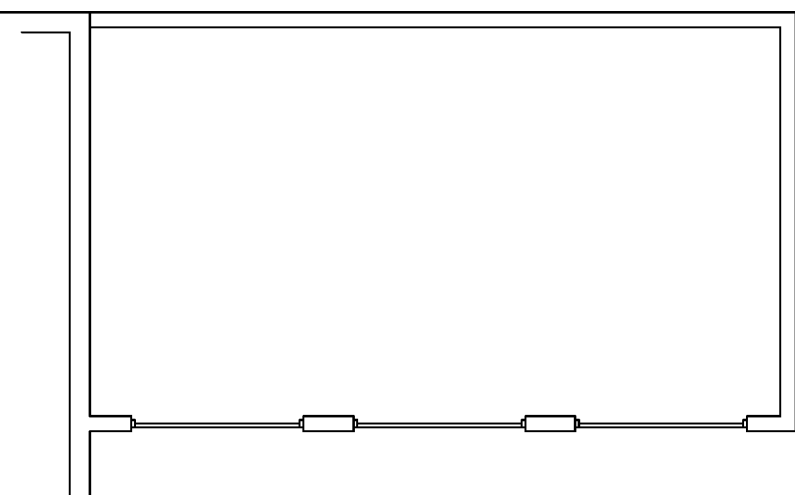


Existing Floor Plan

 


Existing Roof Plan

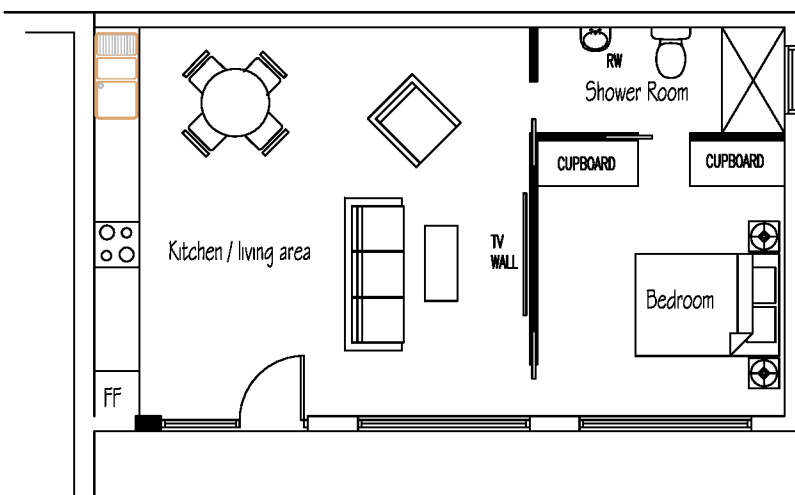


Proposed Floor Plan

 


Proposed Roof Plan

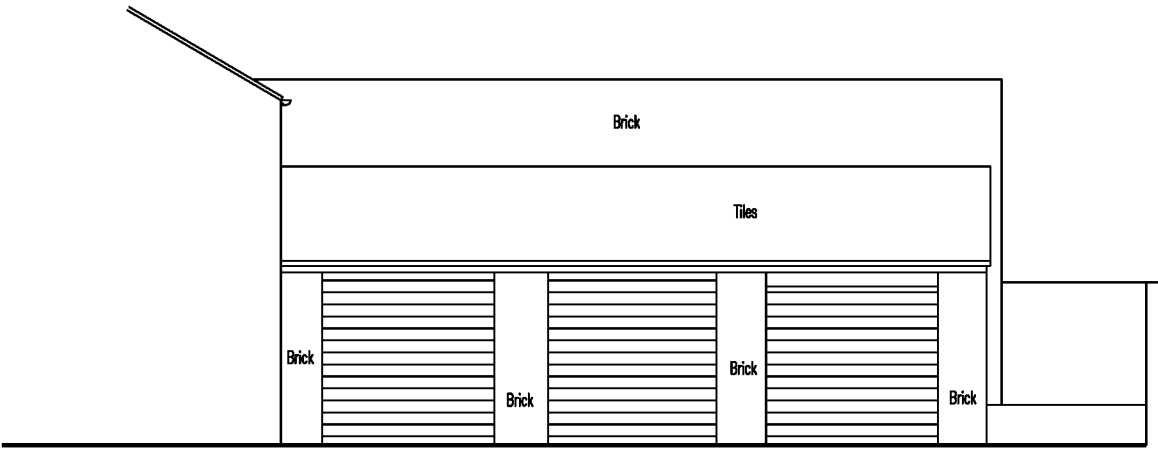


Existing Front Elevation

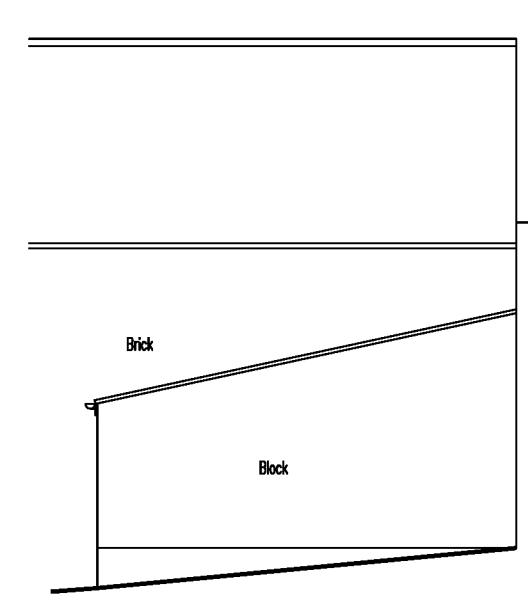

Existing Side Elevation

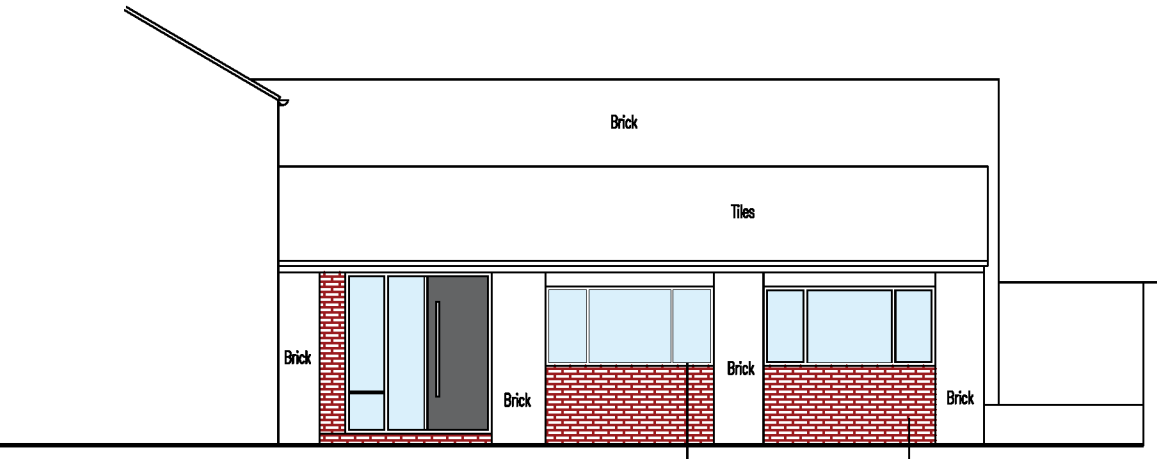

Proposed Front Elevation

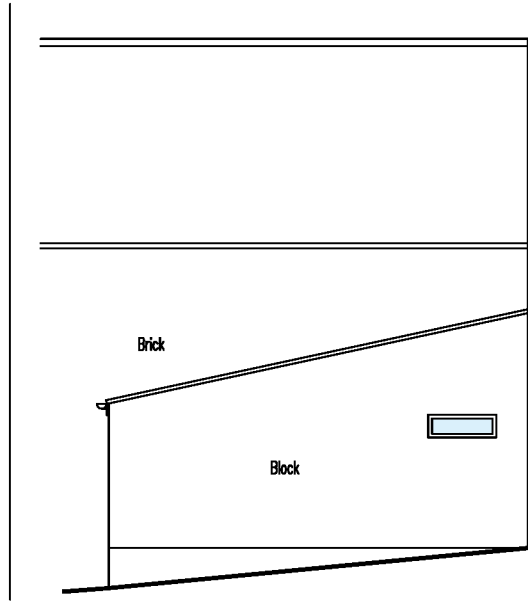


Existing Side Elevation


0 5
metres



Site Boundary
Other Land
in clients ownership

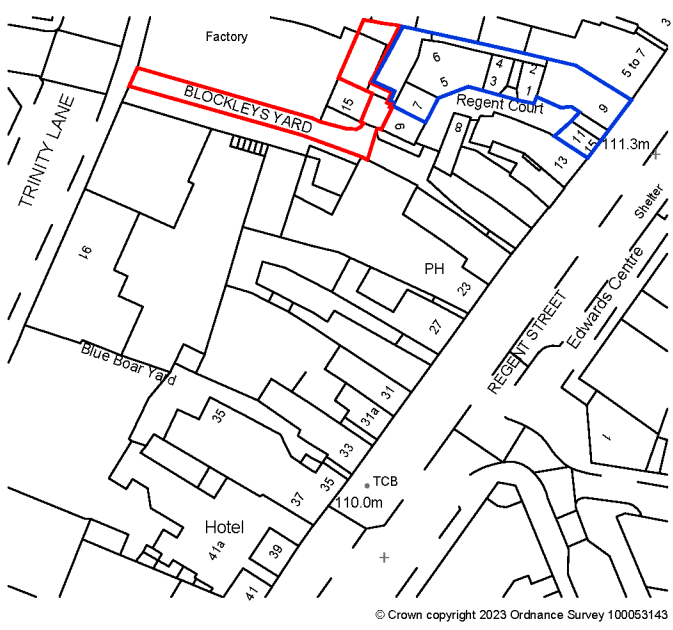


LOCATION PLAN - 1:1250

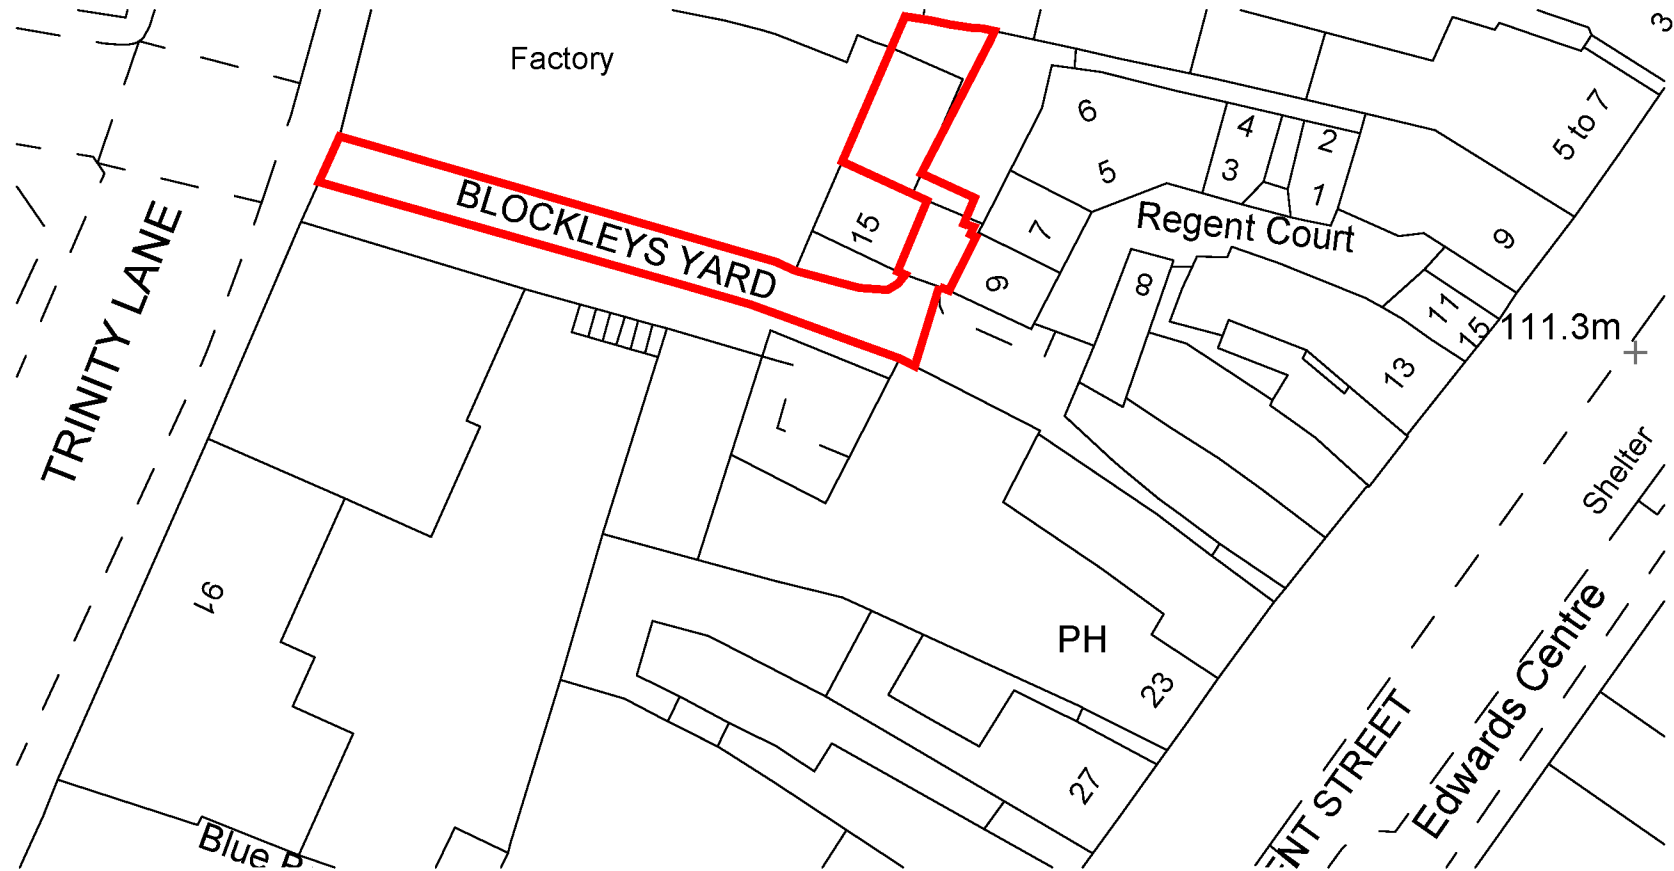

BLOCK PLAN - 1:500

0 10 20
metres

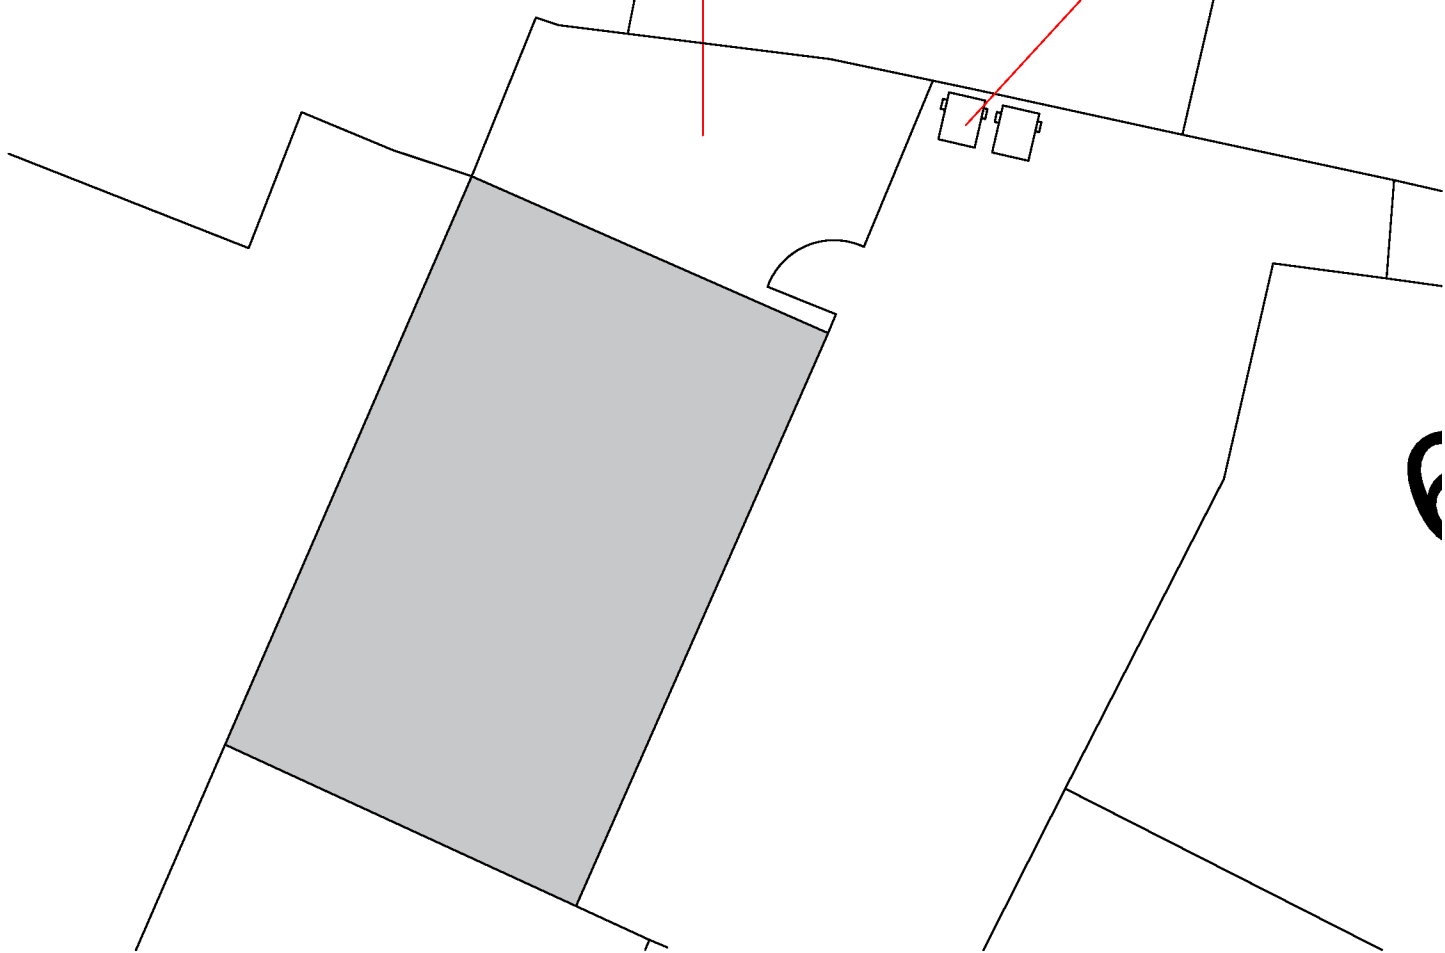

SITE PLAN - 1:100

0 5
metres



ArchitecturalVistadesigns Ltd
a: The Paddock, 118 Paddock Way, Hinckley, Leics LE10 0BZ

w: www.architecturalvistadesigns.co.uk

e: studio@architecturalvistadesigns.co.uk

Client: Mr Chawda Dwg Status: PLANNING

Dwg: Existing / Proposed Plans and Elevations

Project: Change of Use from Garage to workshop
at the rear of 5A Regent Court, Hinckley LE10 0AD

Scale: 1:100, 1:500 & 1:1250 @ A1

Date: 15.10.2025 Drawn By: map

Dwg No. Rev.

AVD-904-RCH-PL01 -