



The copyright of this drawing is vested with AP Engineering Design Ltd and must not be copied or reproduced without the consent of the company.

Figured dimensions only to be taken from this drawing. DO NOT SCALE.
All contractors must visit the site and be responsible for checking all setting out dimensions and notifying the architect of any discrepancies prior to any manufacture or construction work.

NOTES:

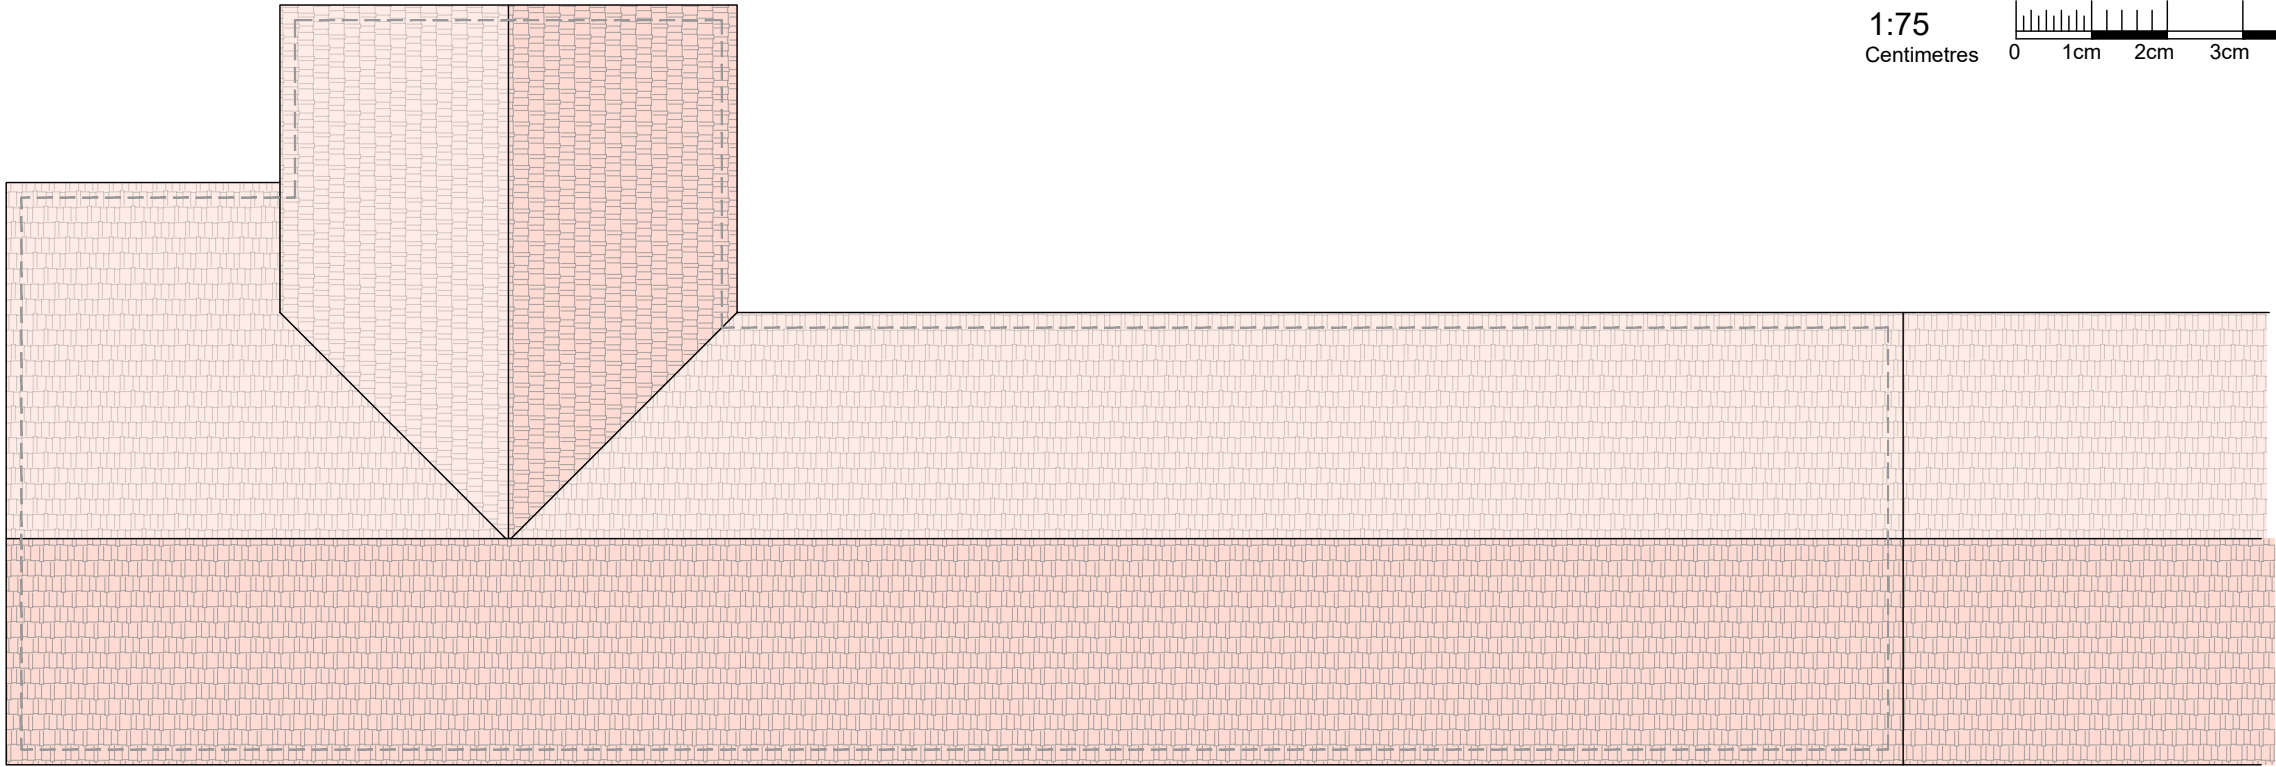

Existing Roof Plan
1:75

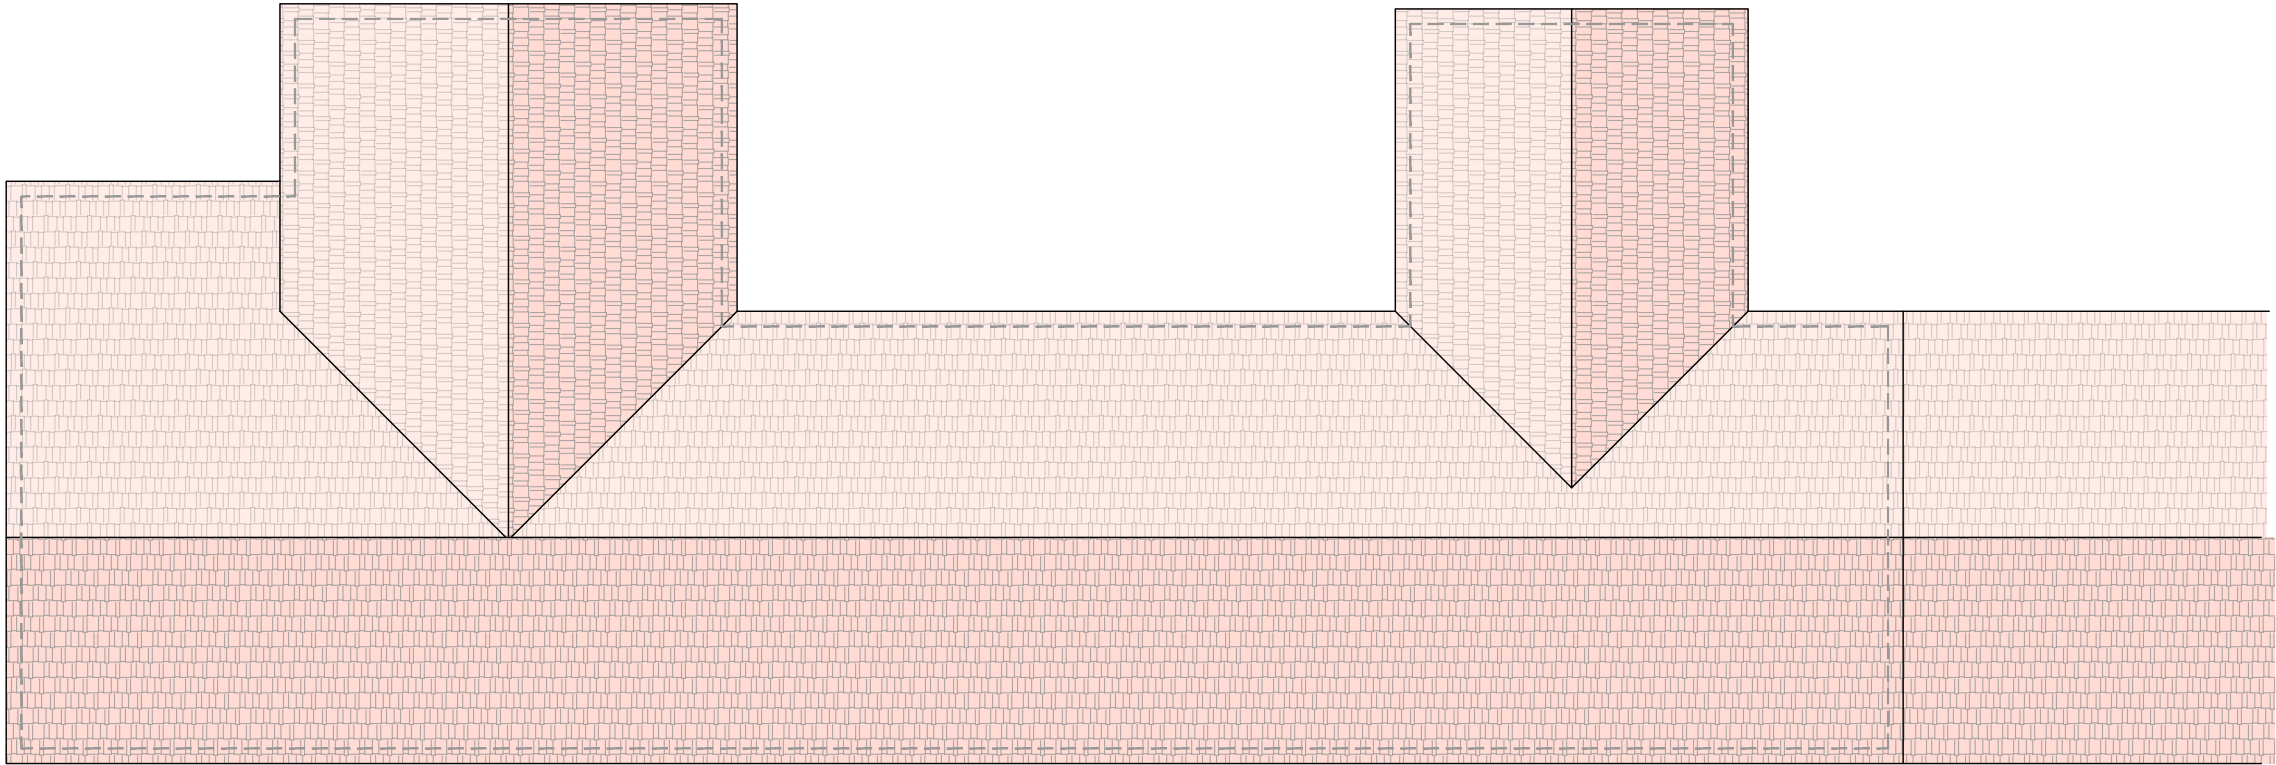

Proposed Roof Plan
1:75

REVISION	DATE	NOTES	CHK
----------	------	-------	-----

FOR PLANNING

Client

Mr & Mrs Smith

Project

Bull in Oak Court, Hereford Cottage
Bosworth Road, Cadeby, CV13 0DW

Drawing Title
PROPOSED PLANS AND ELEVATIONS

Drawn	Checked	Paper Size	Scale	Date
PA	QS	A3	1:75	28-07-2025
Project No.		Drawing No.		Revision
25-016		0205		-

