


REV.	DATE	NOTES	REV. BY
------	------	-------	---------

Tim Haq				
Power Point Business Centre, 122 High Street, Earl Shilton, Leicester, LE9 7LQ				
Existing Ground Floor Plan				
AUTHOR	L.R.	DATE	23/04/2024	APPROVED
				T.H.
SCALE	1:50 @ A3	READ WITH	0329 (A) GA 001	
DRAWING No.	0329	(A)	GA	004
Project No.		Type	Area	Number
DRAWING STATUS	For Approval			

Existing GF Plan Notes

- Existing staircase between Main Ground Floor and First Floor.
- Existing staircase between Lower Ground Floor and Main Ground Floor.

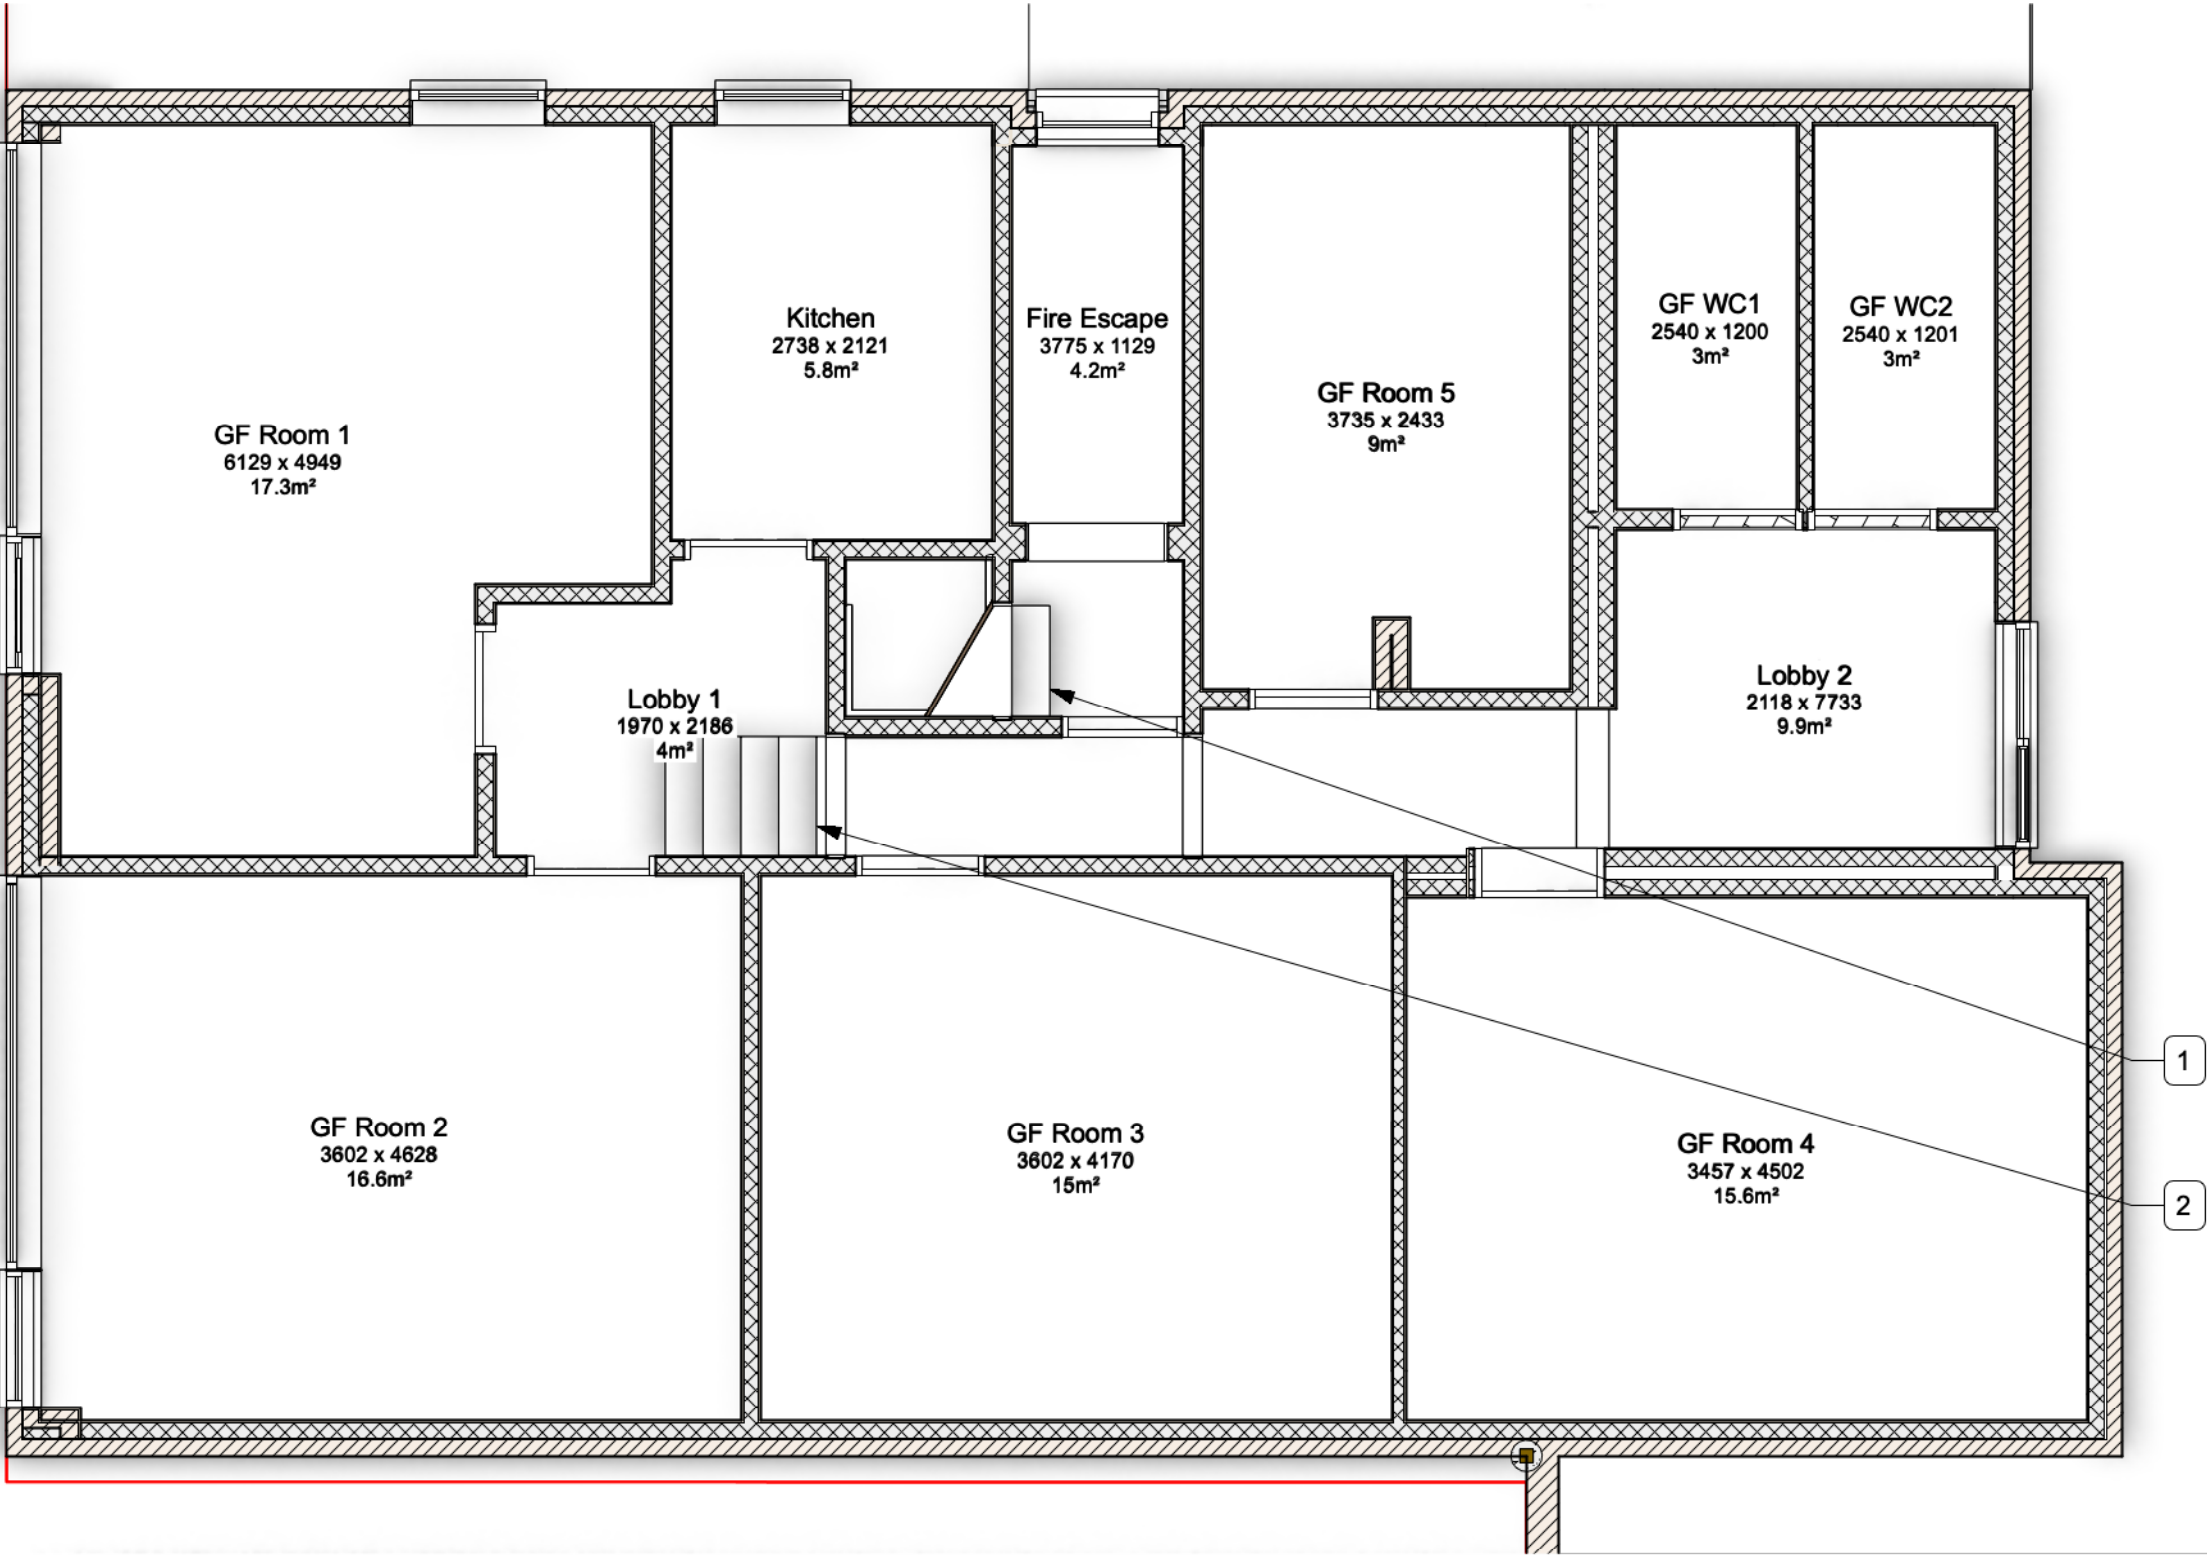

1 Ground Floor Plan - Existing
Scale: 1:50

