




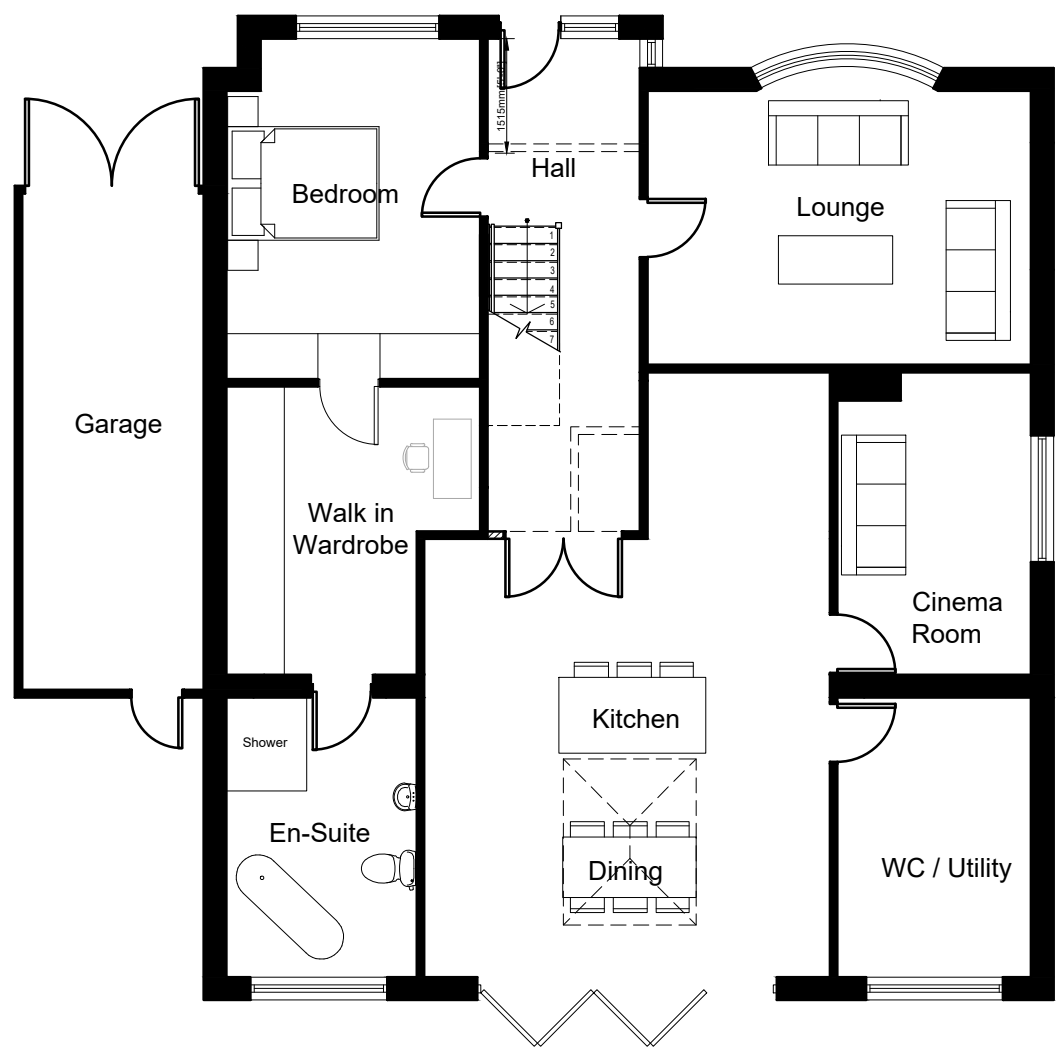


Existing Ground Floor Plan

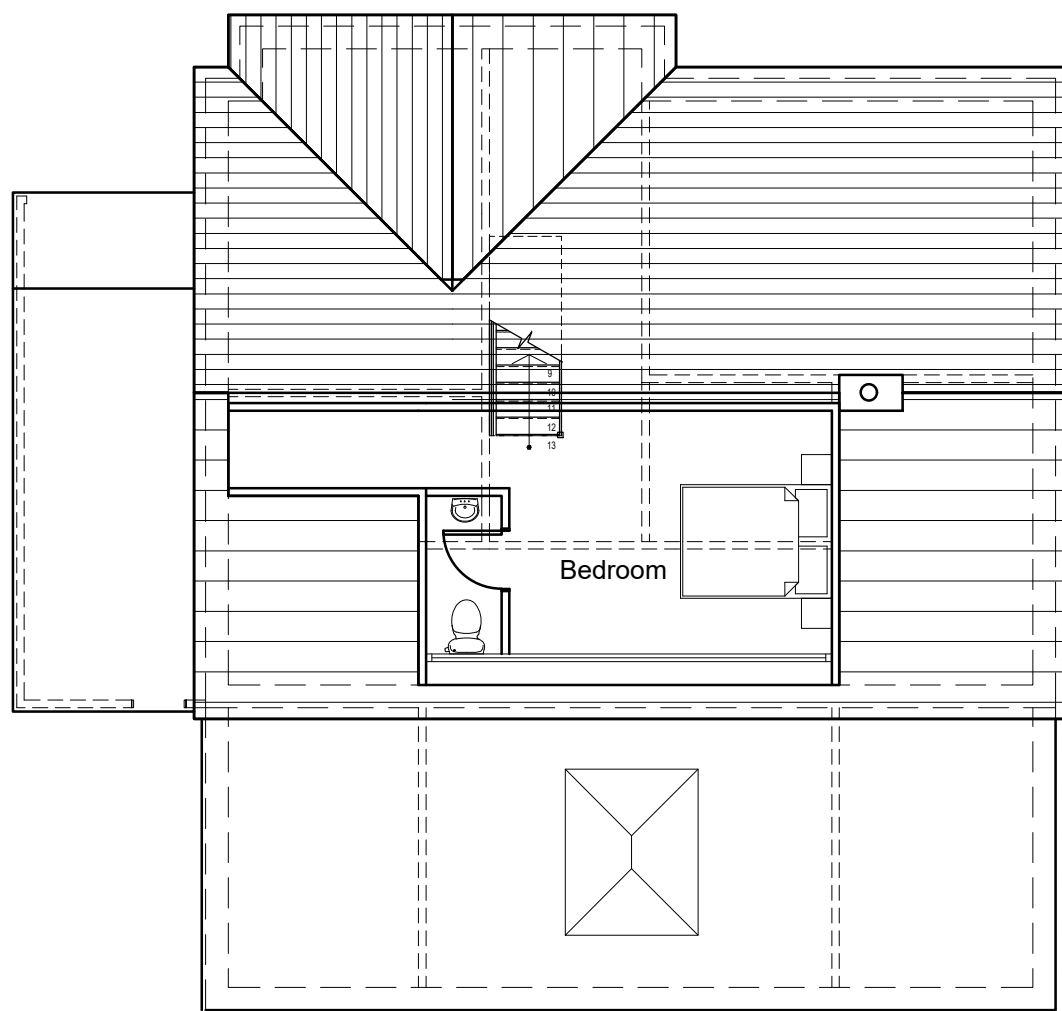


Existing First Floor Plan

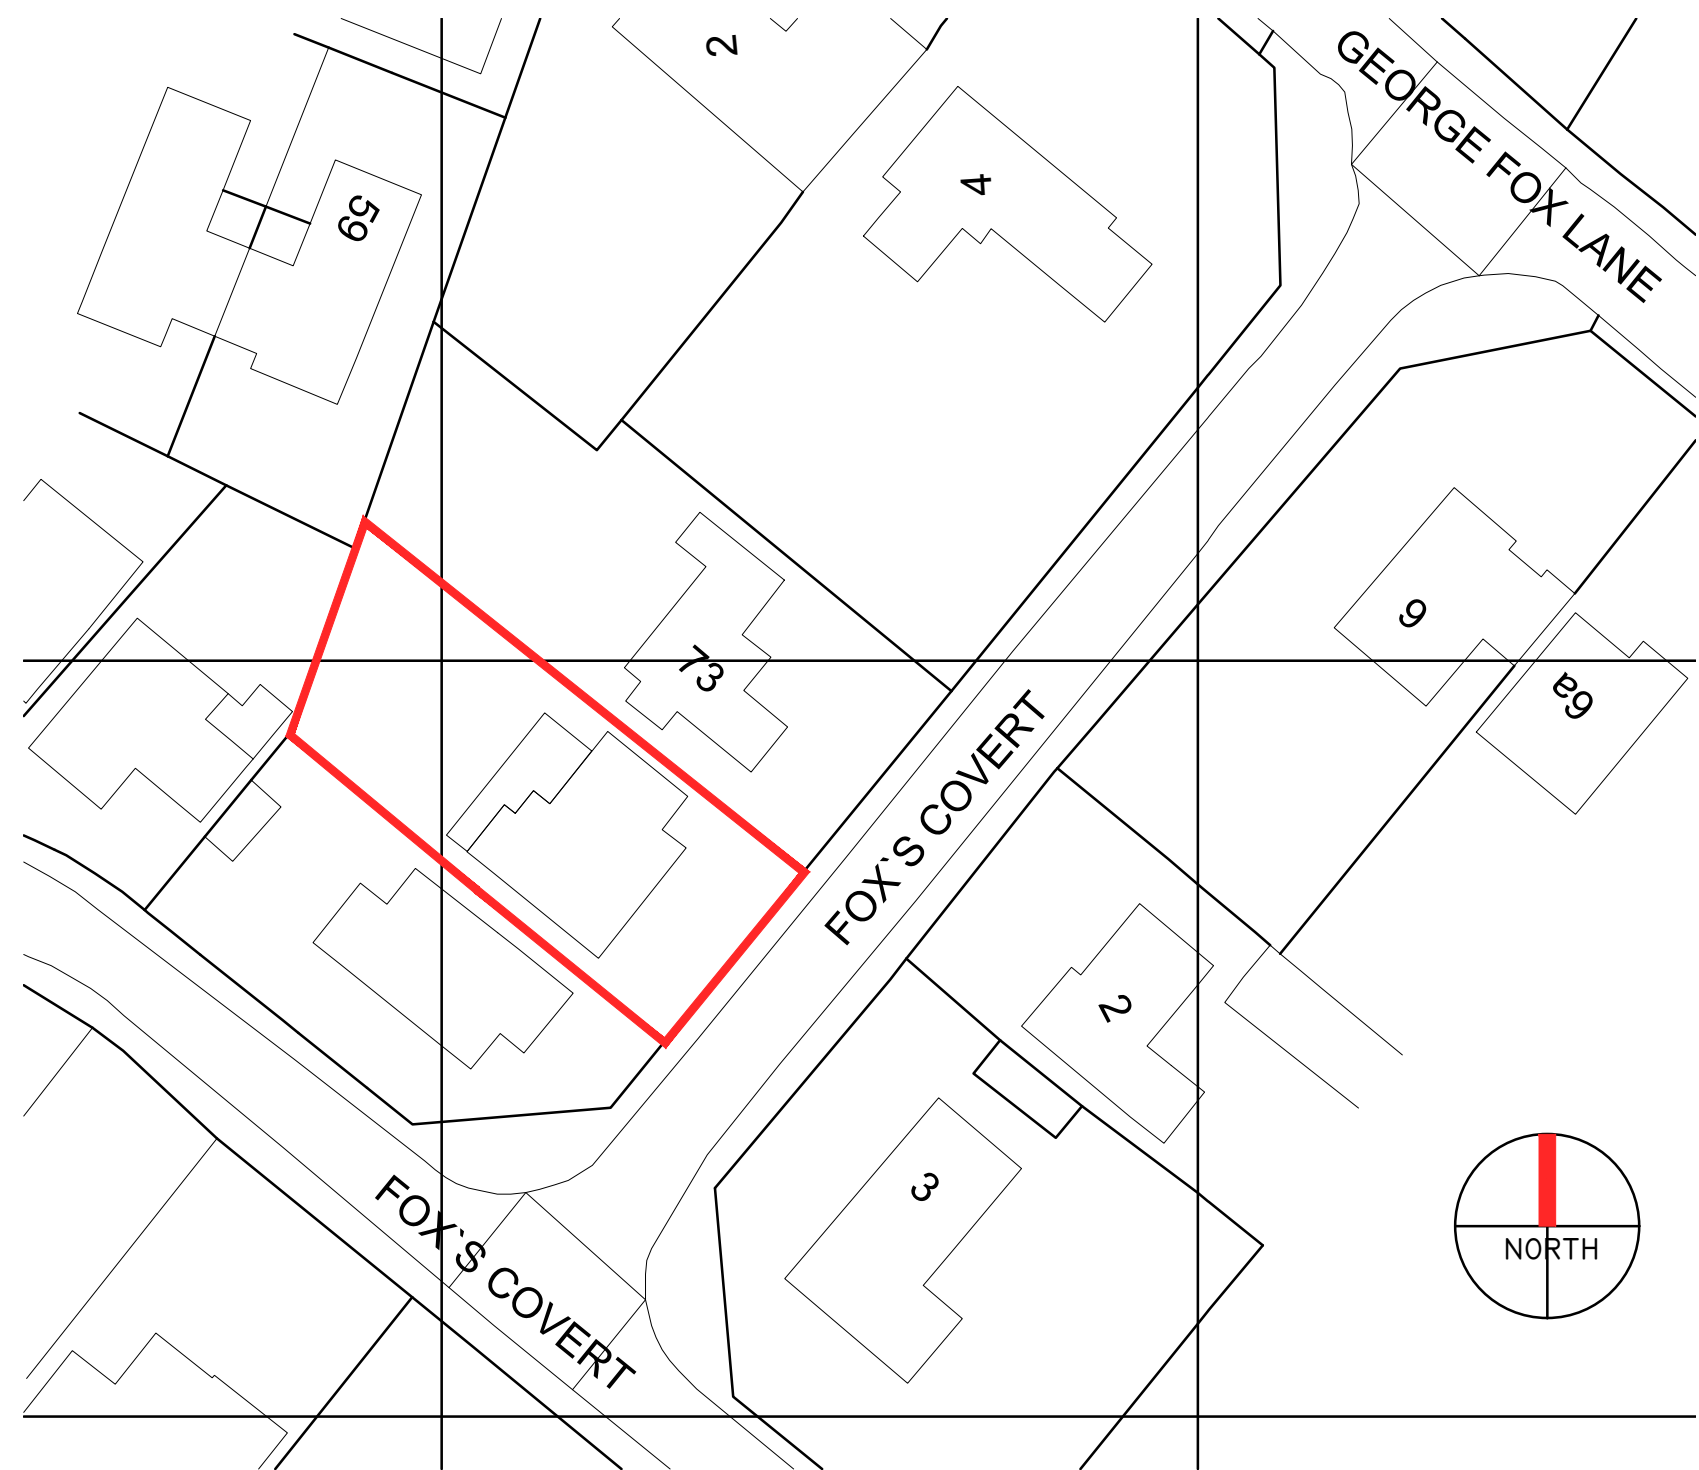


Existing Site Plan 1:500@A2

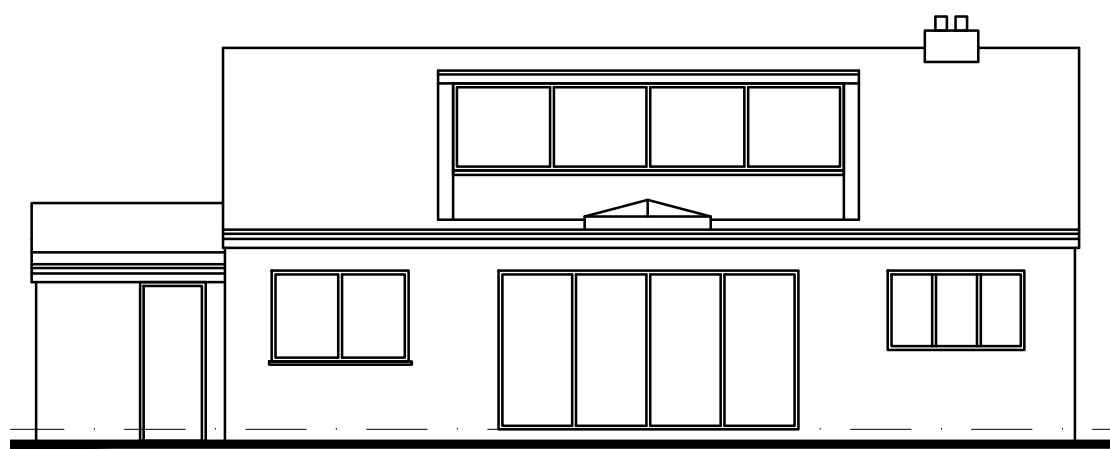


Existing Rear Elevation

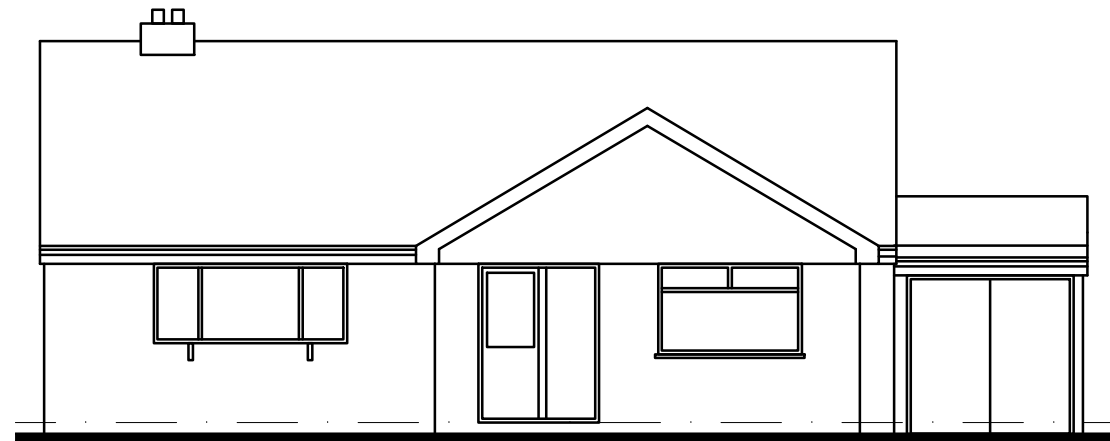


Existing Front Elevation

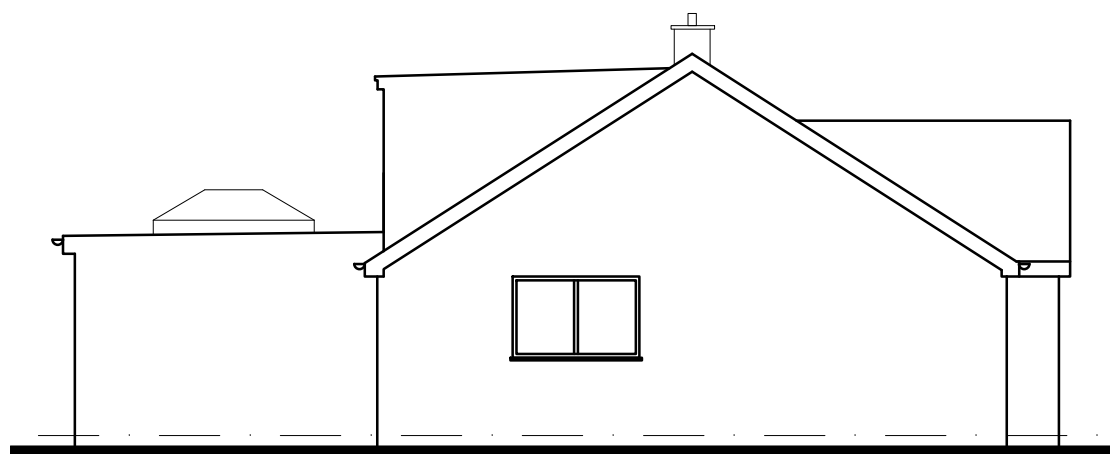

Existing Side Elevation

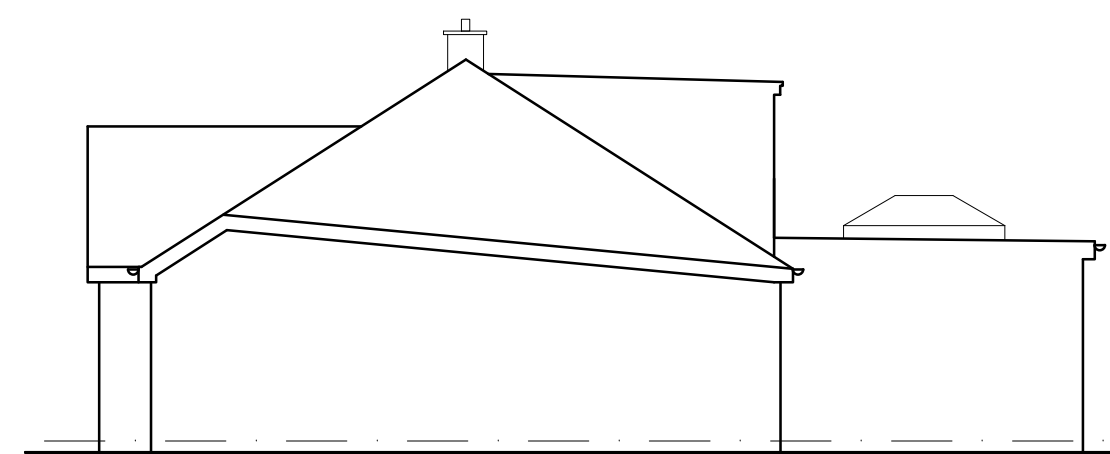


Existing Side Elevation

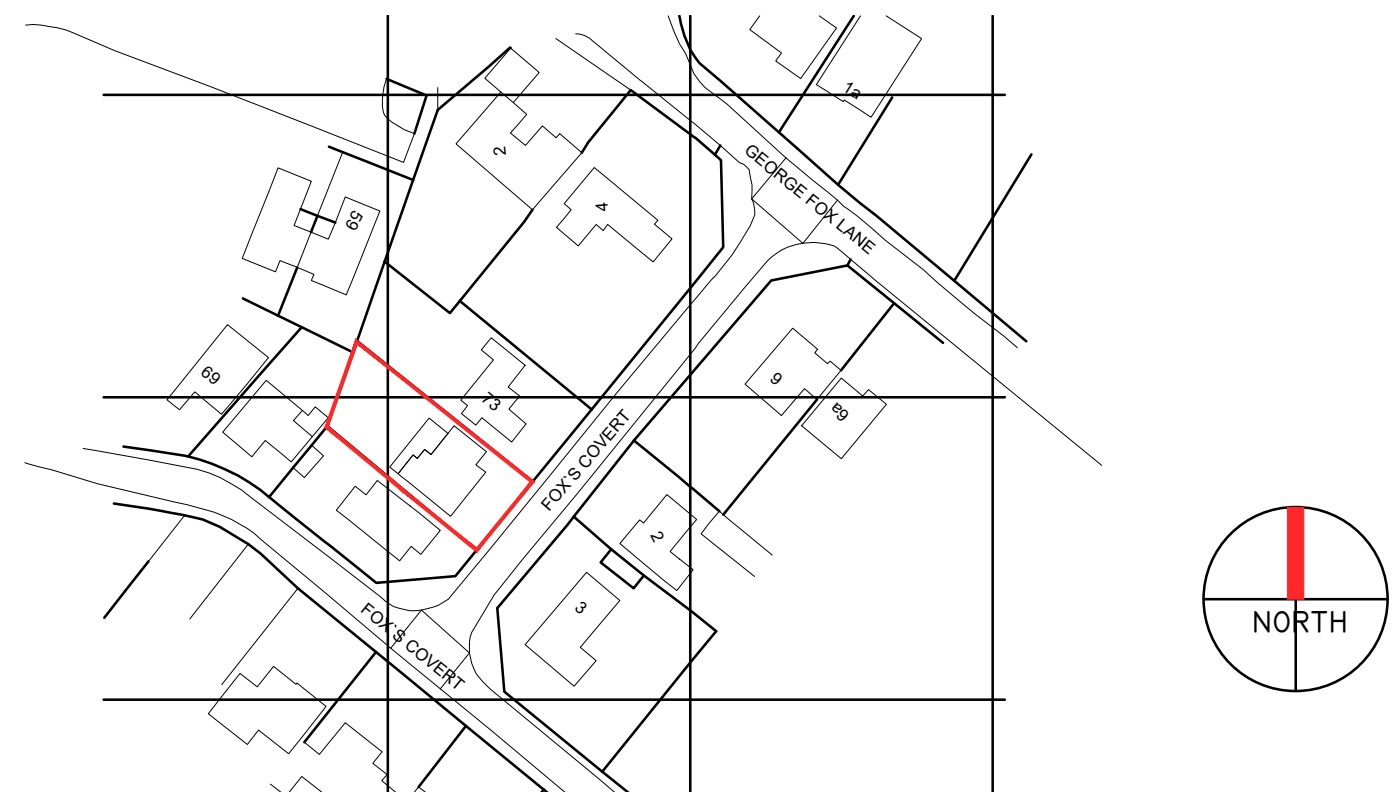

Existing Block Plan 1:1250@A2

Revision	Date	Details

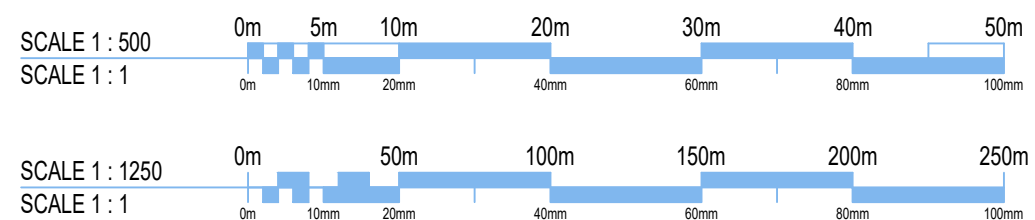

Client:	Mr Kevin Grant			
Job:	Fenny Drayton			
Drawing title:	Existing Plans and Elevations			
Drawing Number: (Job number)	100	PL	001	Revision: -
Scale:	1/100 at A2			
Date:	March 2026			
Drawn by/ checked by:				