




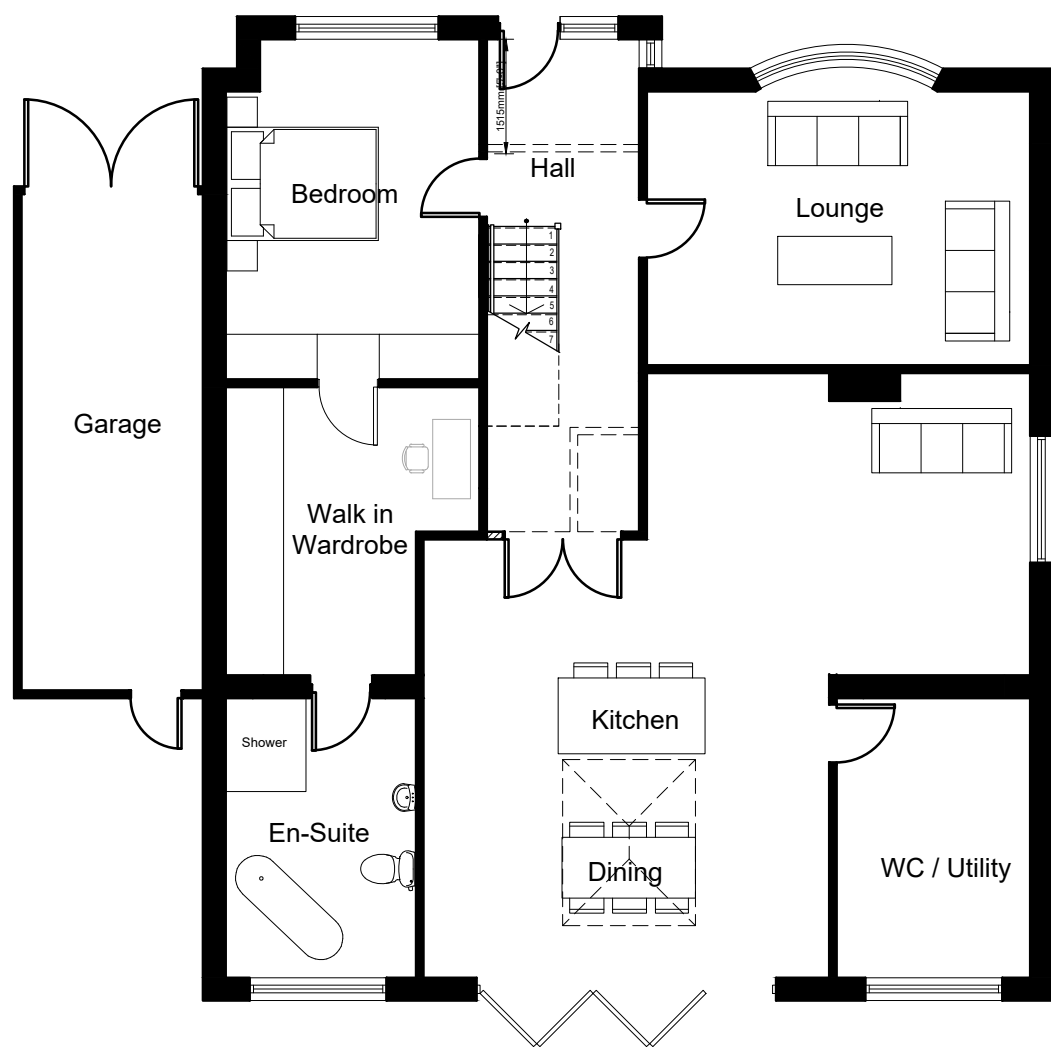


Proposed Ground Floor Plan

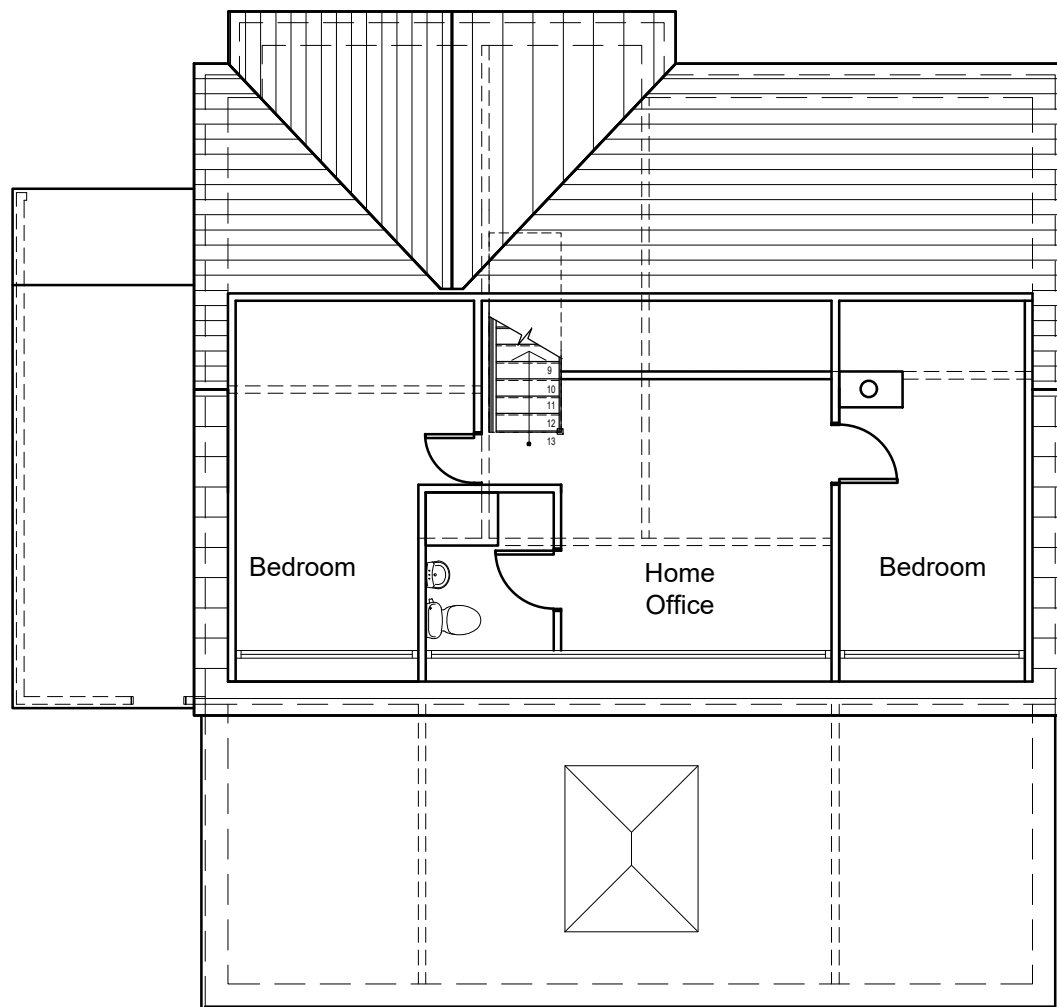


Proposed First Floor Plan

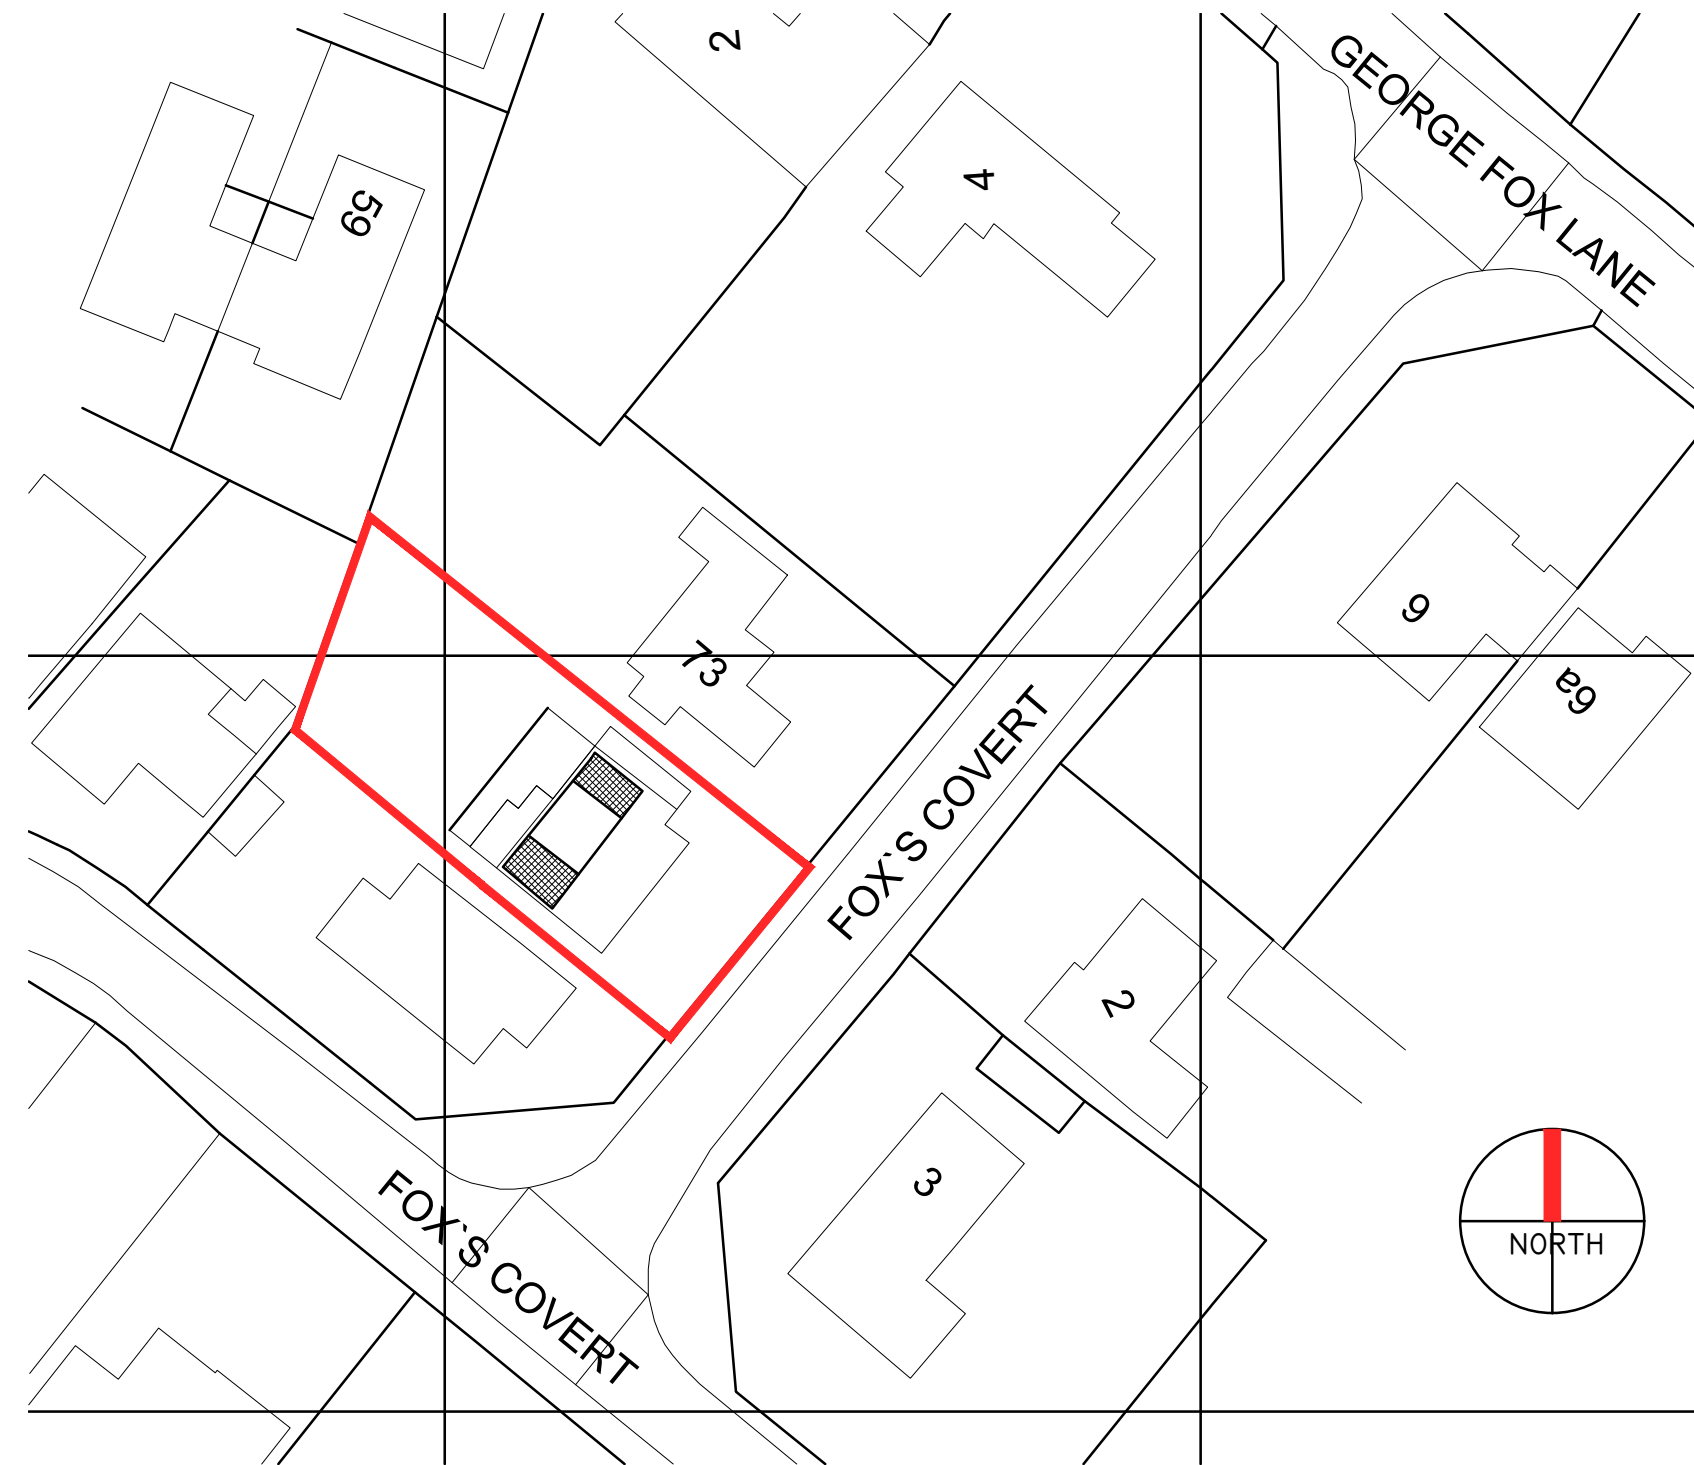


Proposed Site Plan 1:500@A2

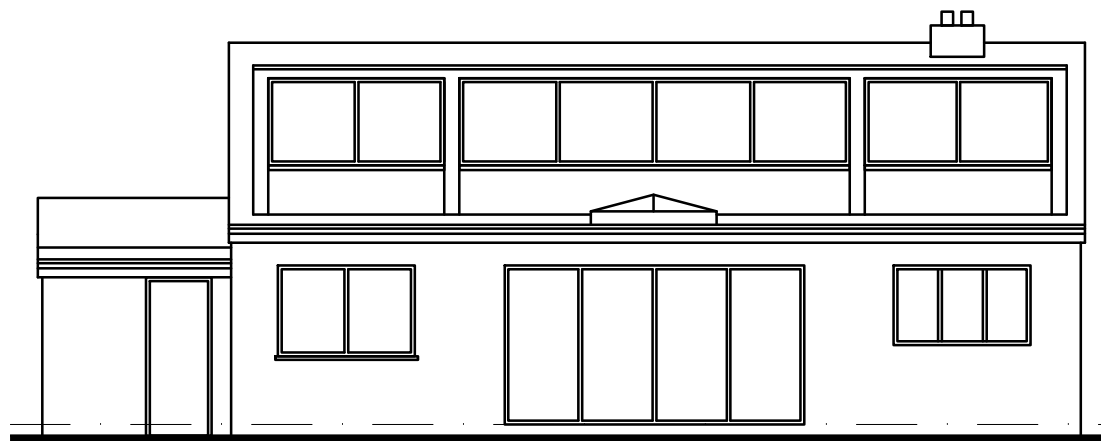


Proposed Rear Elevation

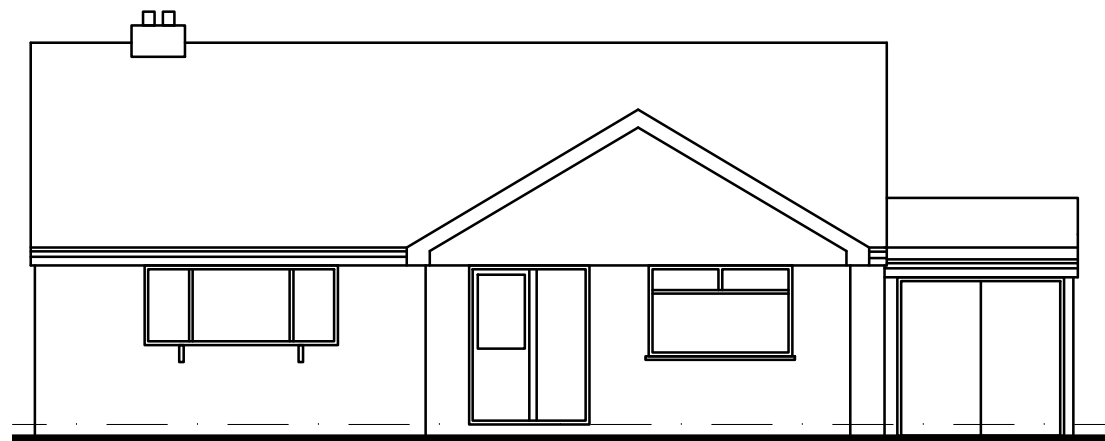


Proposed Front Elevation

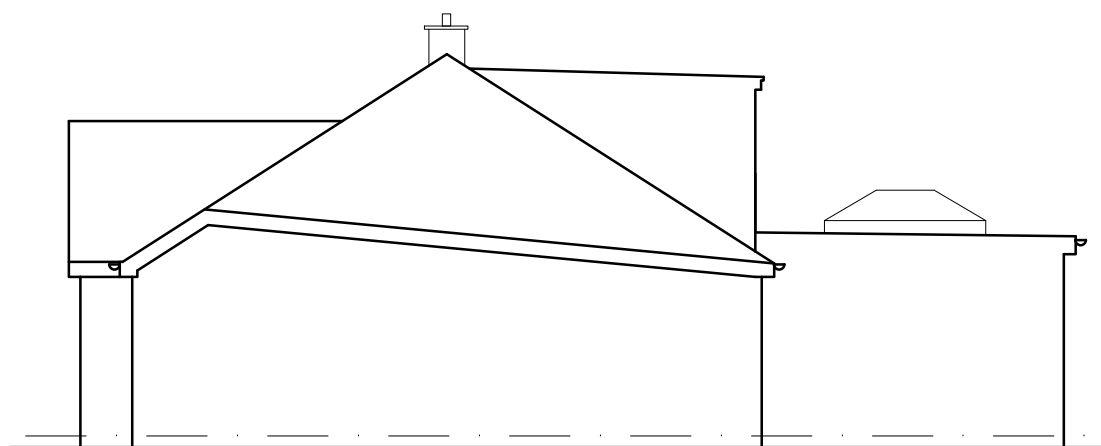


Proposed Side Elevation

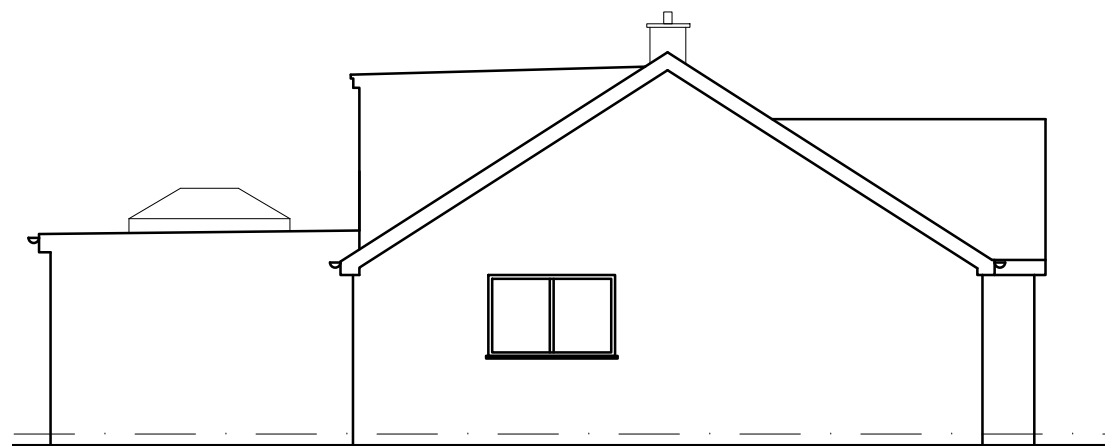

Proposed Side Elevation


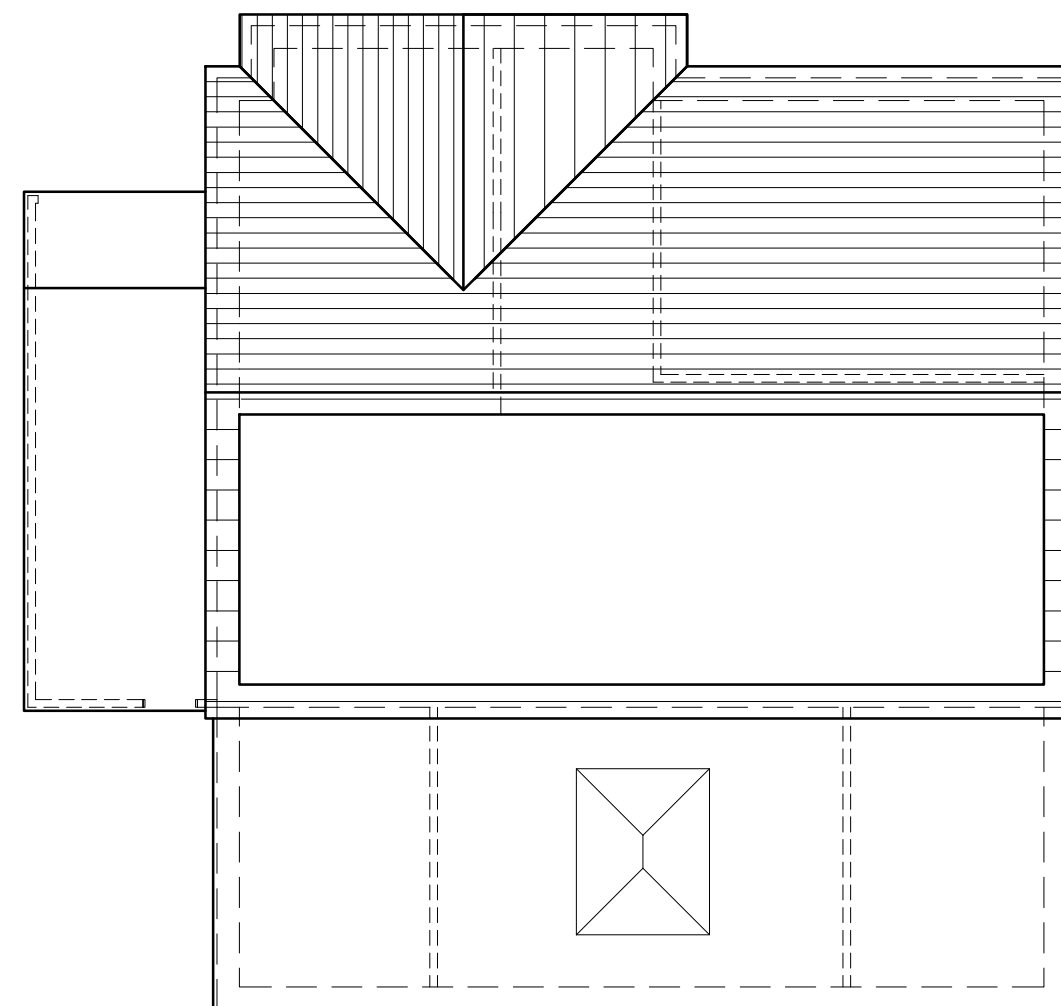


Proposed Roof Plan

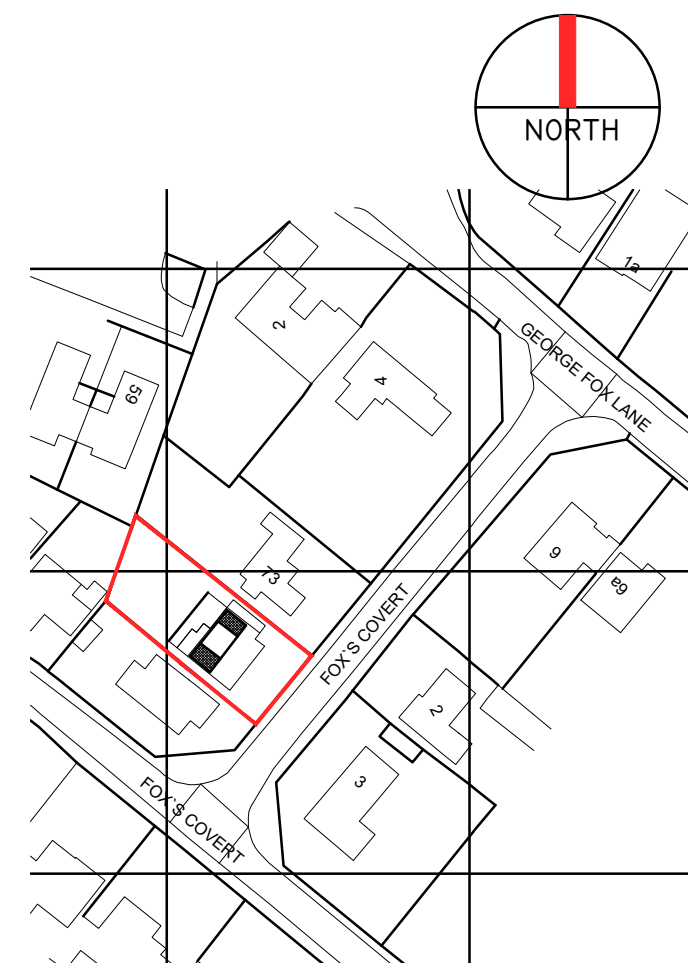

Proposed Block Plan 1:1250@A2

Revision	Date	Details

 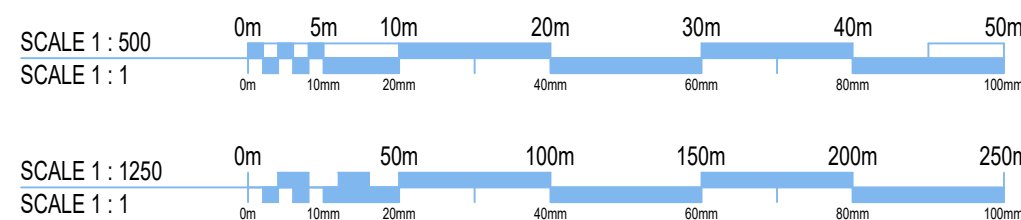

Client:	Mr Kevin Grant			
Job:	Fenny Drayton			
Drawing title:	Proposed Plans and Elevations			
Drawing Number: (Job number)	100	PL	002	Revision: -
Scale:	1/100 at A2			
Date:	March 2026			
Drawn by/ checked by:				