


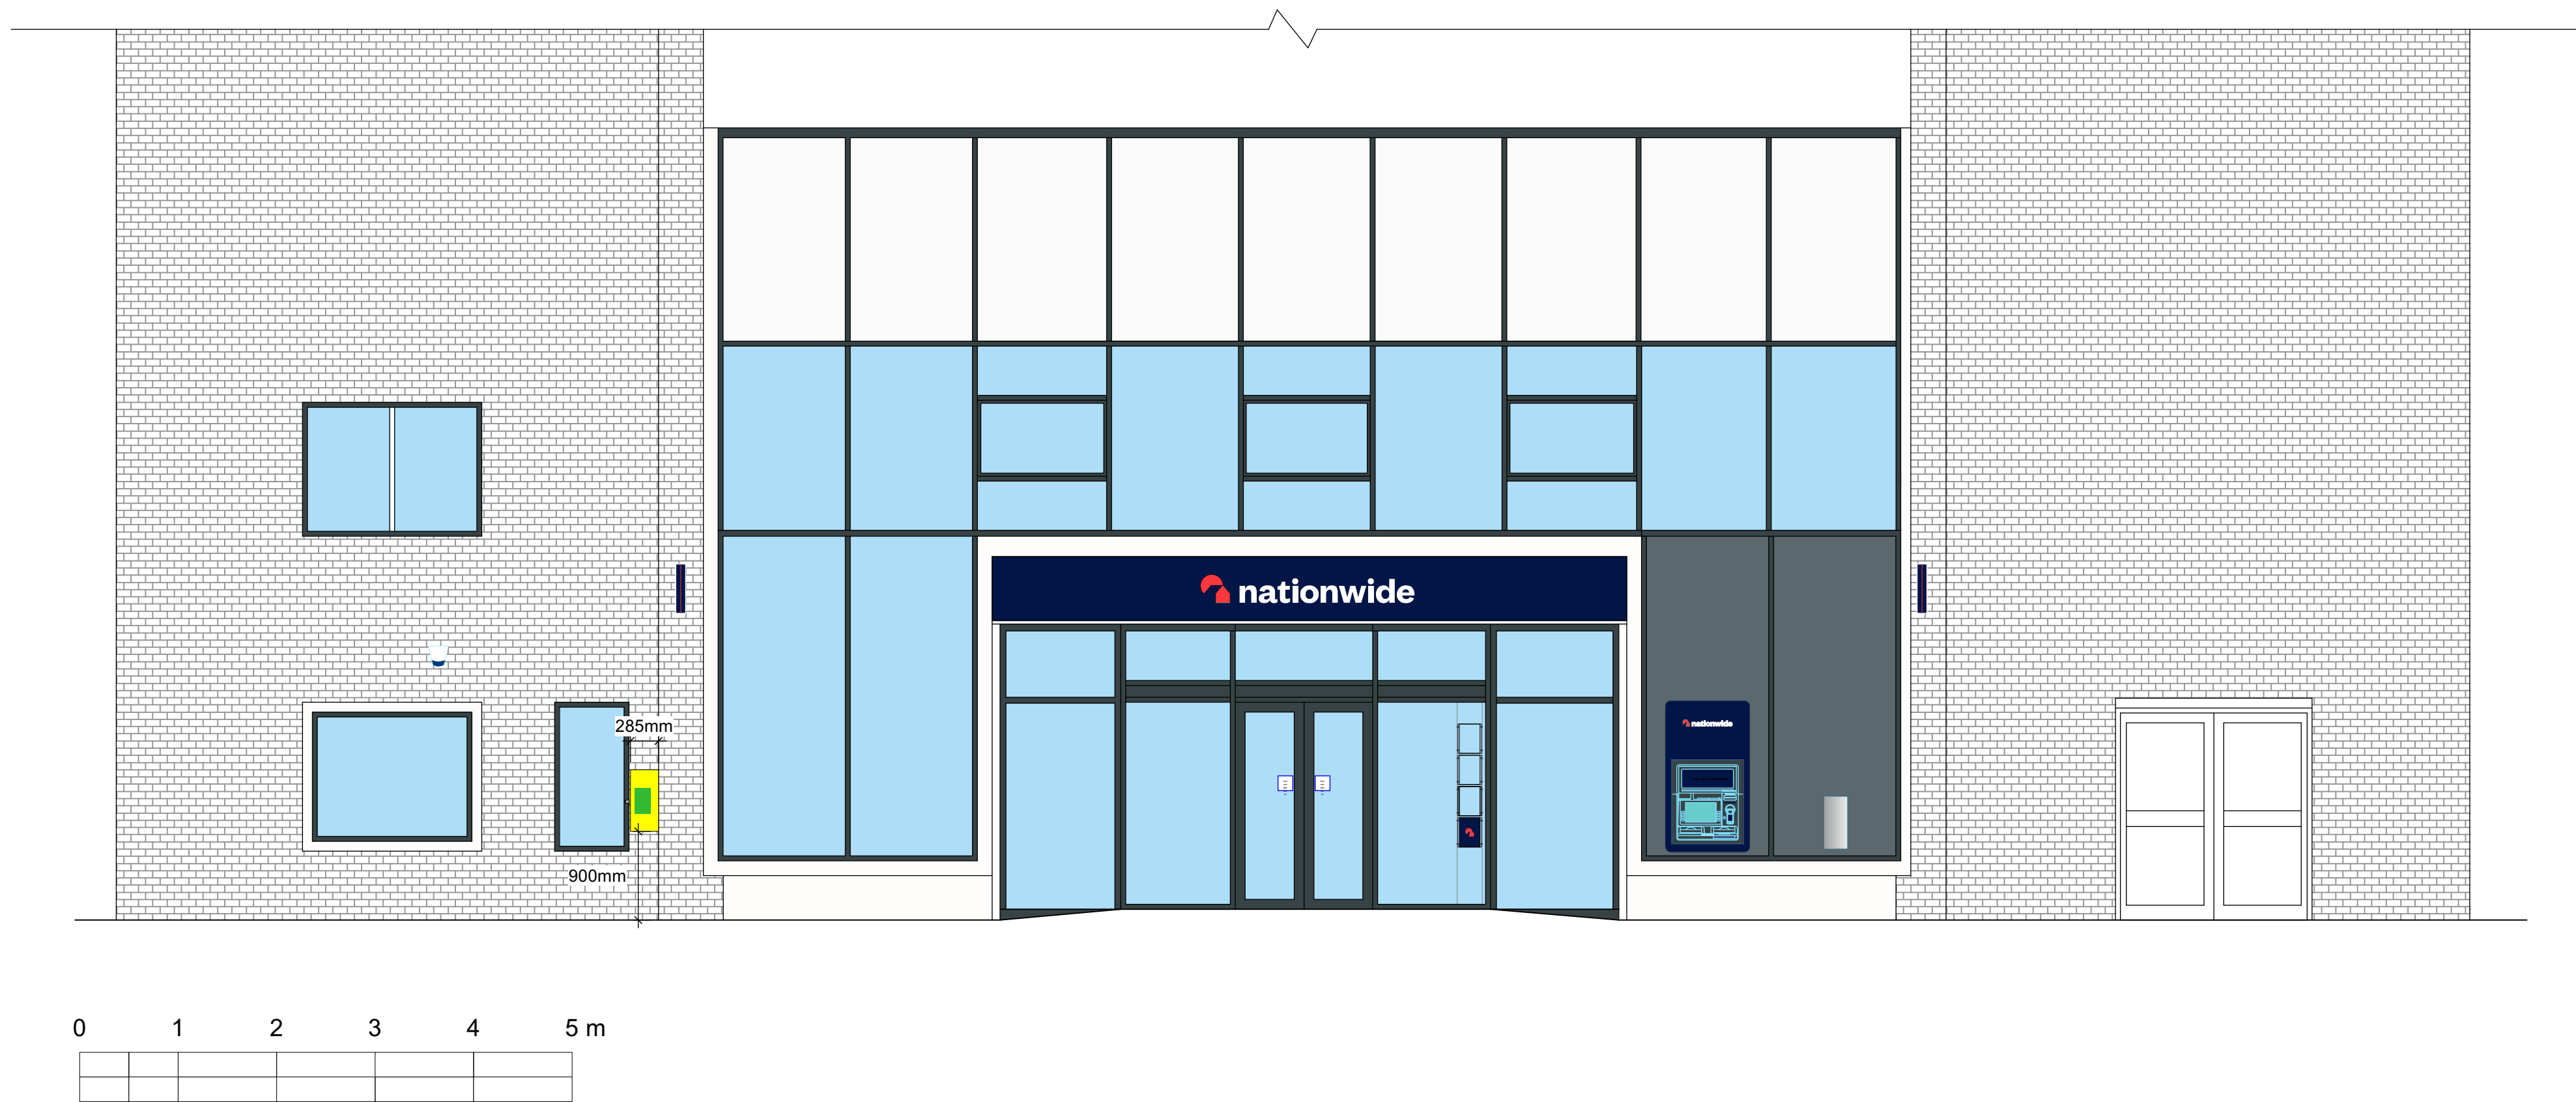

FIRST ISSUE			OA	02/03/2026	
REVISIONS			BY	DATE	
BRANCH NAME: The Borough HINCKLEY BRANCH PREFIX: 0746			DRAWING TYPE: FOR PLANNING PROPOSED FRONT ELEVATION		
SCALE @ A1: 1:25	SCALE @ A3: 1:50	DATE DRAWN: 27/02/2026	STATUS: P	PROPERTY LOCATION CODE: HI07	DRAWING REF NO: PR.01.E1
DRAWN BY: OA	CHECKED BY: AQP	JOB REF: 26022 05			REV.