


site plan
1:500

location plan
1:1250

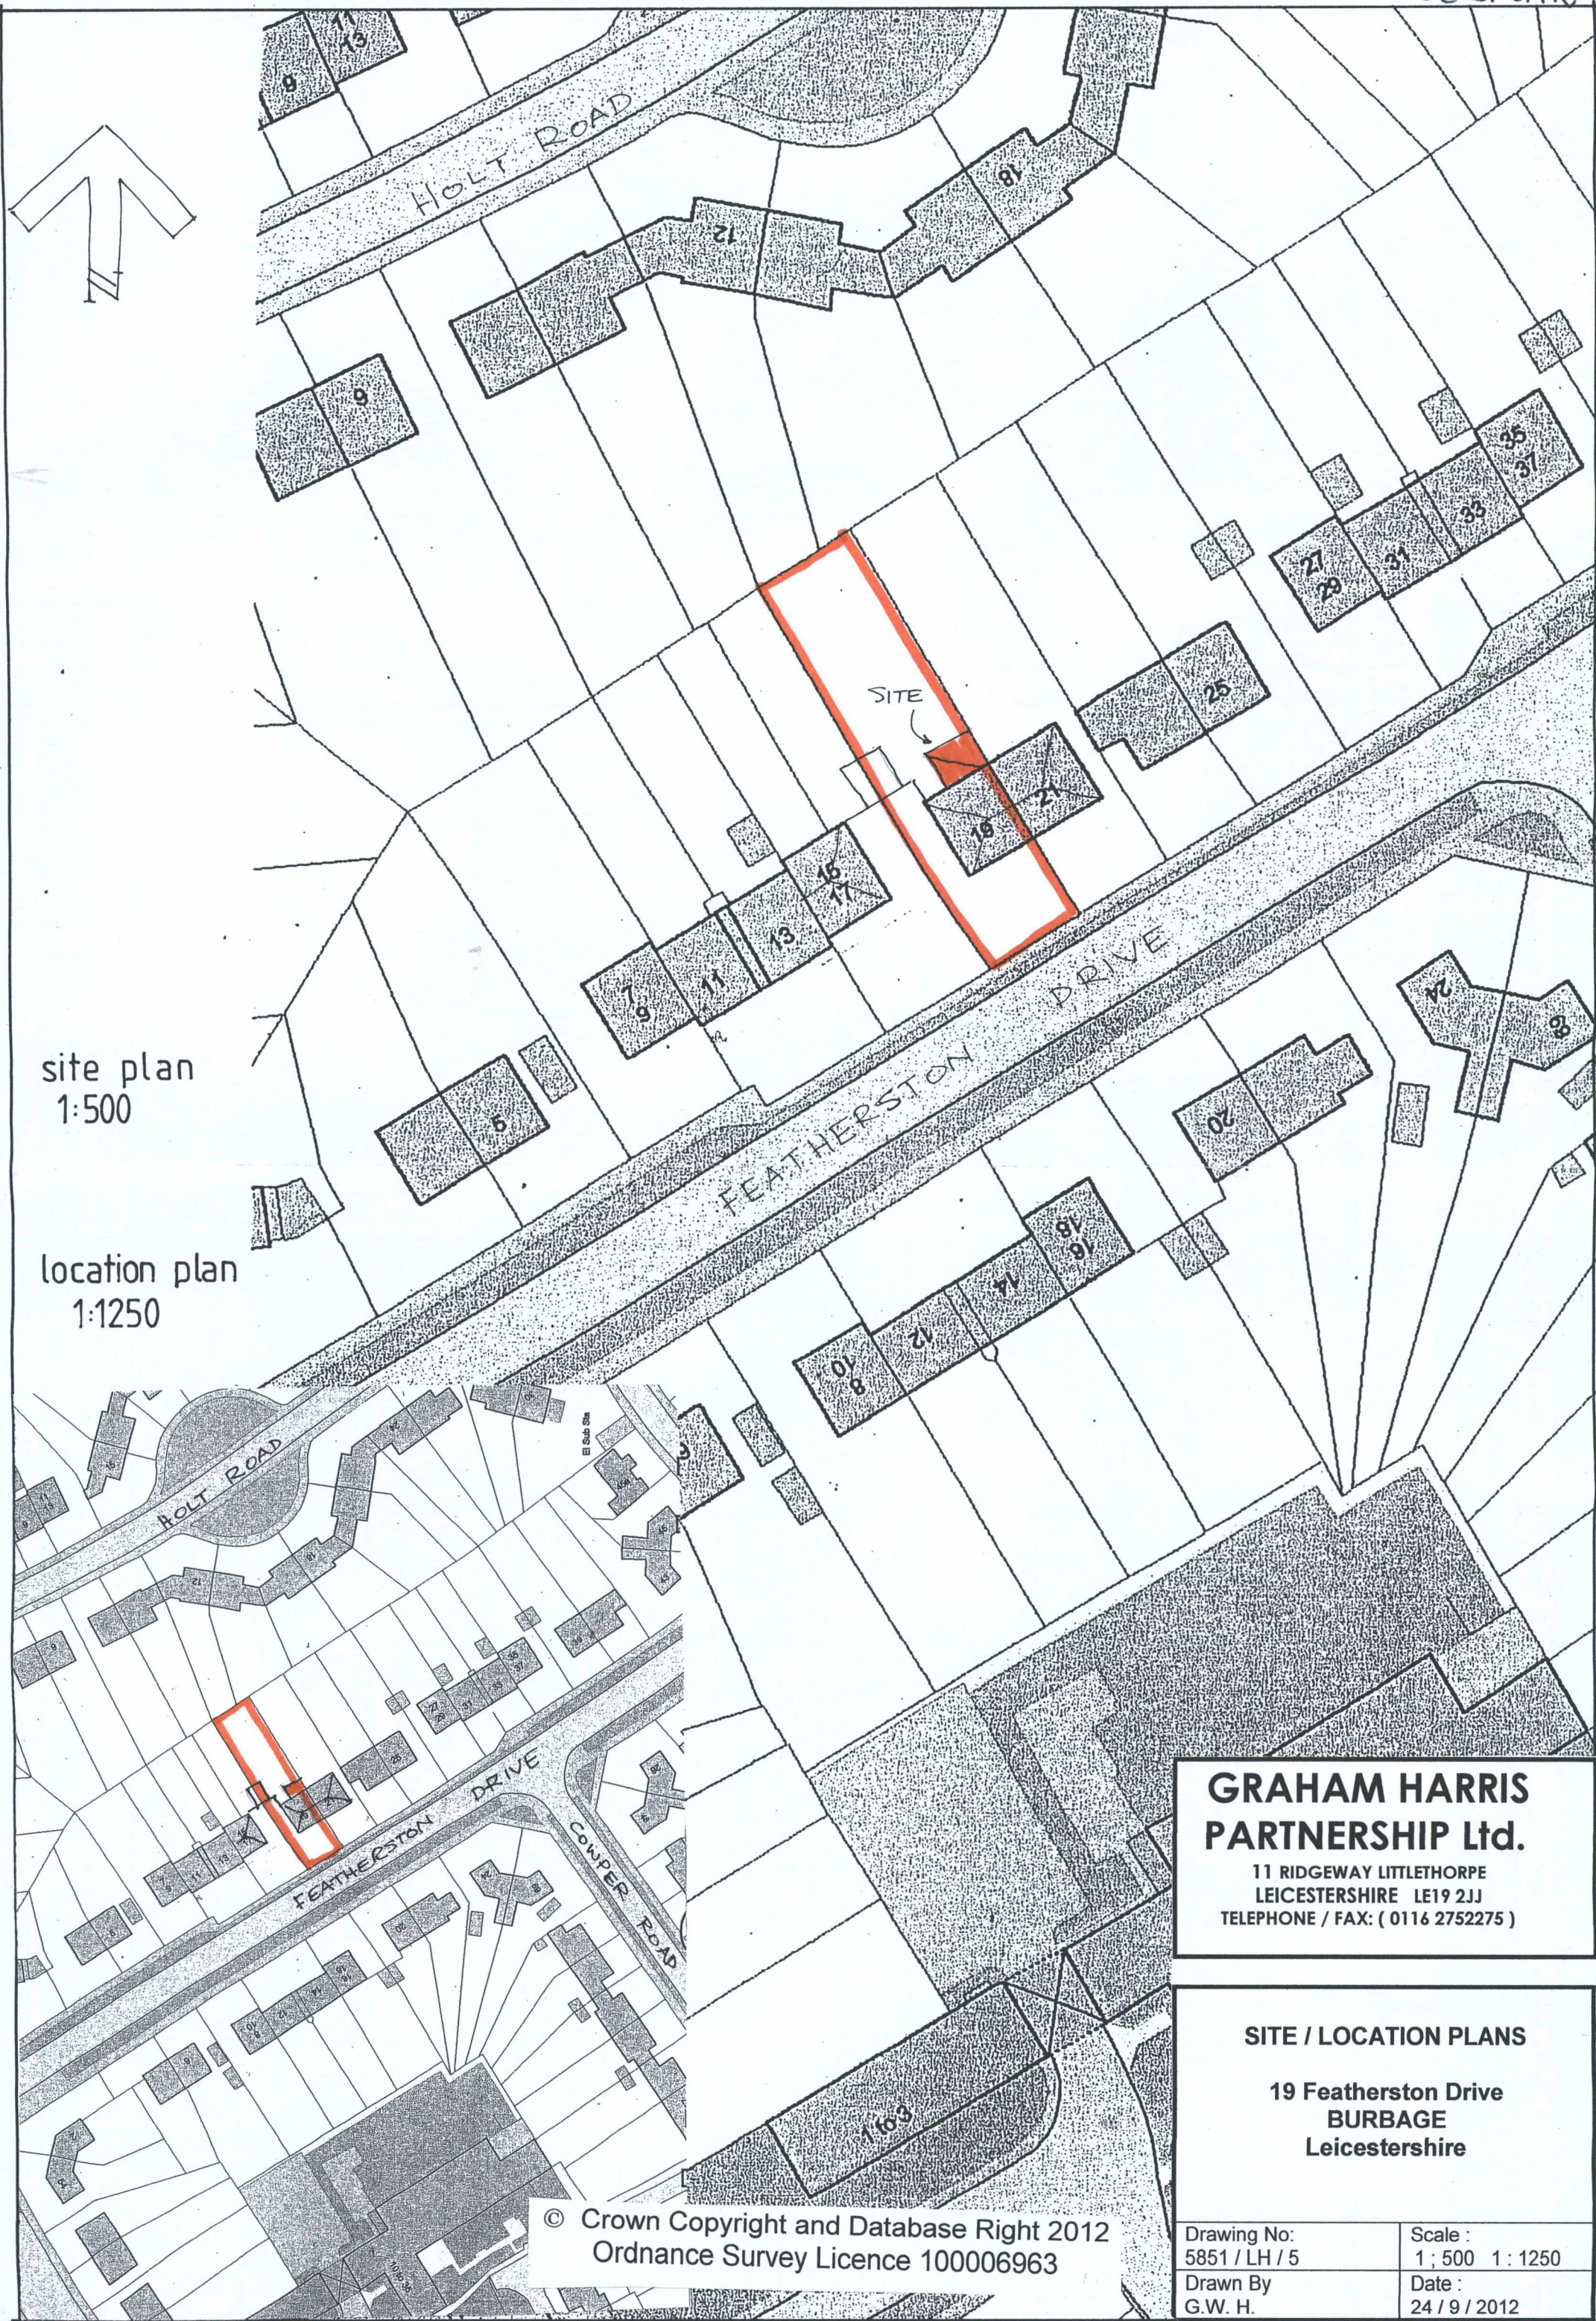

GRAHAM HARRIS PARTNERSHIP Ltd.

11 RIDGEWAY LITTLETHORPE
LEICESTERSHIRE LE19 2JJ
TELEPHONE / FAX: (0116 2752275)

SITE / LOCATION PLANS

19 Featherston Drive
BURBAGE
Leicestershire

© Crown Copyright and Database Right 2012
Ordnance Survey Licence 100006963

Drawing No:
5851 / LH / 5
Drawn By
G.W. H.

Scale :
1 : 500 1 : 1250
Date :
24 / 9 / 2012