


All dimensions must be checked on site and only scaled from this drawing for planning purposes only

REV C

THIS DRAWING IS TO BE READ IN CONJUNCTION WITH THE FULL SPECIFICATION

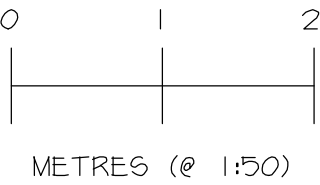

E	JUL 2024	CHANGE OF SCHEME
D	NOV 2023	AMENDED FOR TENDER
C	MAY 2023	AMENDED FOR BUILDING CONTROL
B	DEC 2022	CHANGE OF SCHEME
A	SEP 2022	CHANGE OF SCHEME
Date		Revisions

© copyright

Client

SUNAR GOW (HATTON) LTD

Location

KAREEM'S BALTI
125-129 MAIN STREET
NEWBOLD VERDON
LEICESTER
LE9 9NP

Proposal

RETENTION OF RESTAURANT,
NEW FLUE, 2 NEW APARTMENTS
ON FIRST FLOOR INCLUDING NEW
ROOF LIGHTS, WINDOWS, DOORS,
ROOF & ROOF TILES

Drawing Title

EXISTING FLOOR
PLANS

Scale

1:50

Date

OCT 2020

Drawn by

MRP

Org No.

33116-03


Revision

E




MAKING PLANS
architecture

Ivy Lodge, Twyford Road, Willington, Derby, DE65 6DE
T/F 01283 703160 E info@makingplans-architecture.co.uk
W www.makingplans-architecture.co.uk

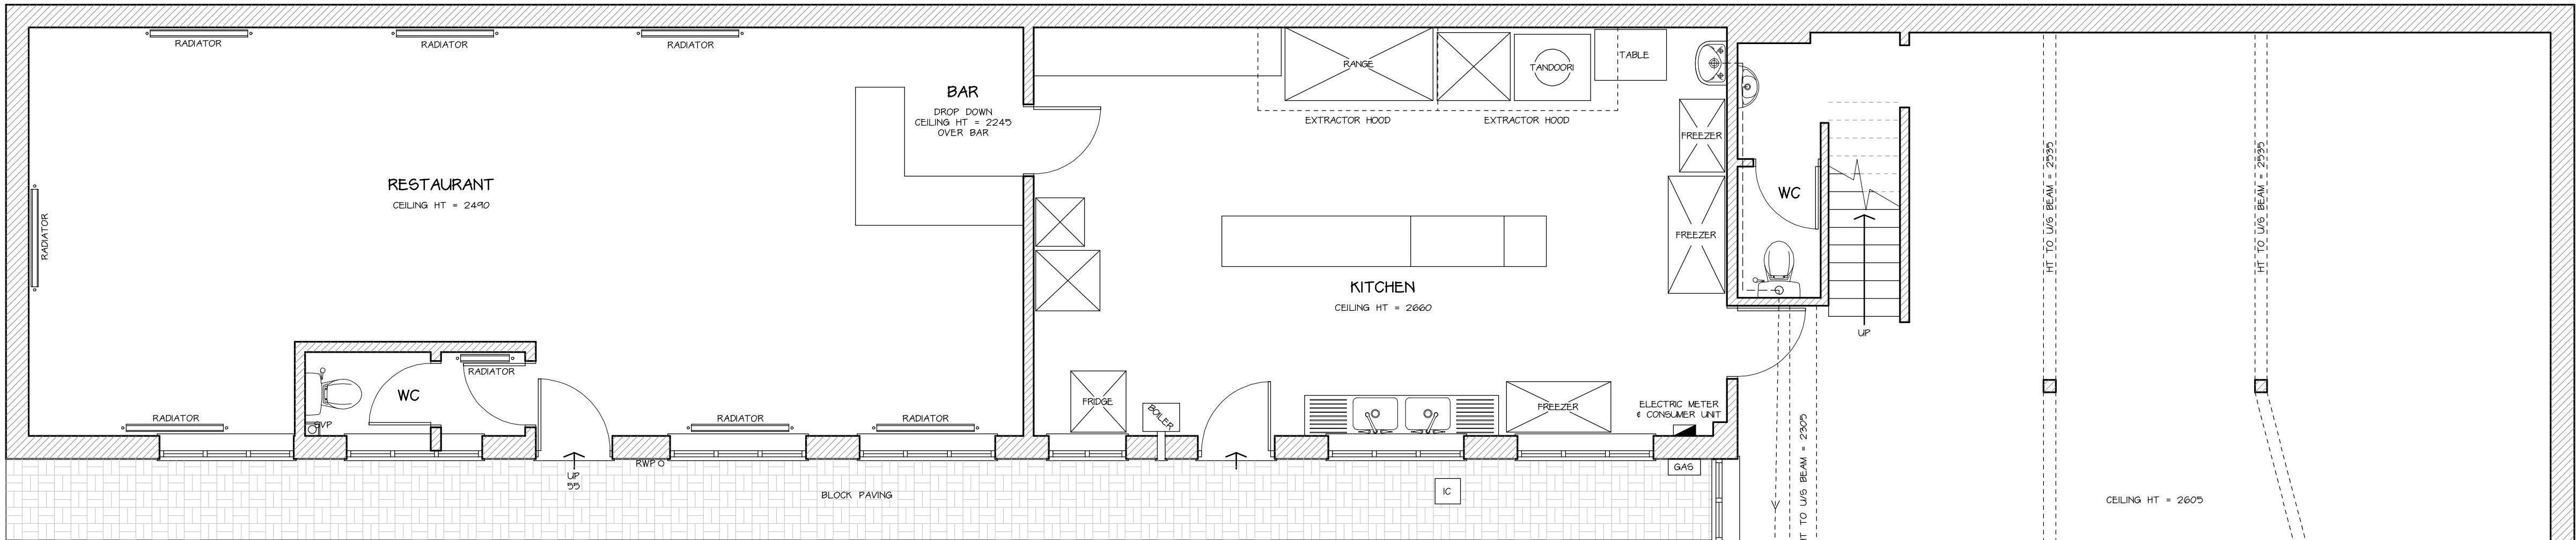

EXISTING GROUND FLOOR PLAN
SCALE 1:50

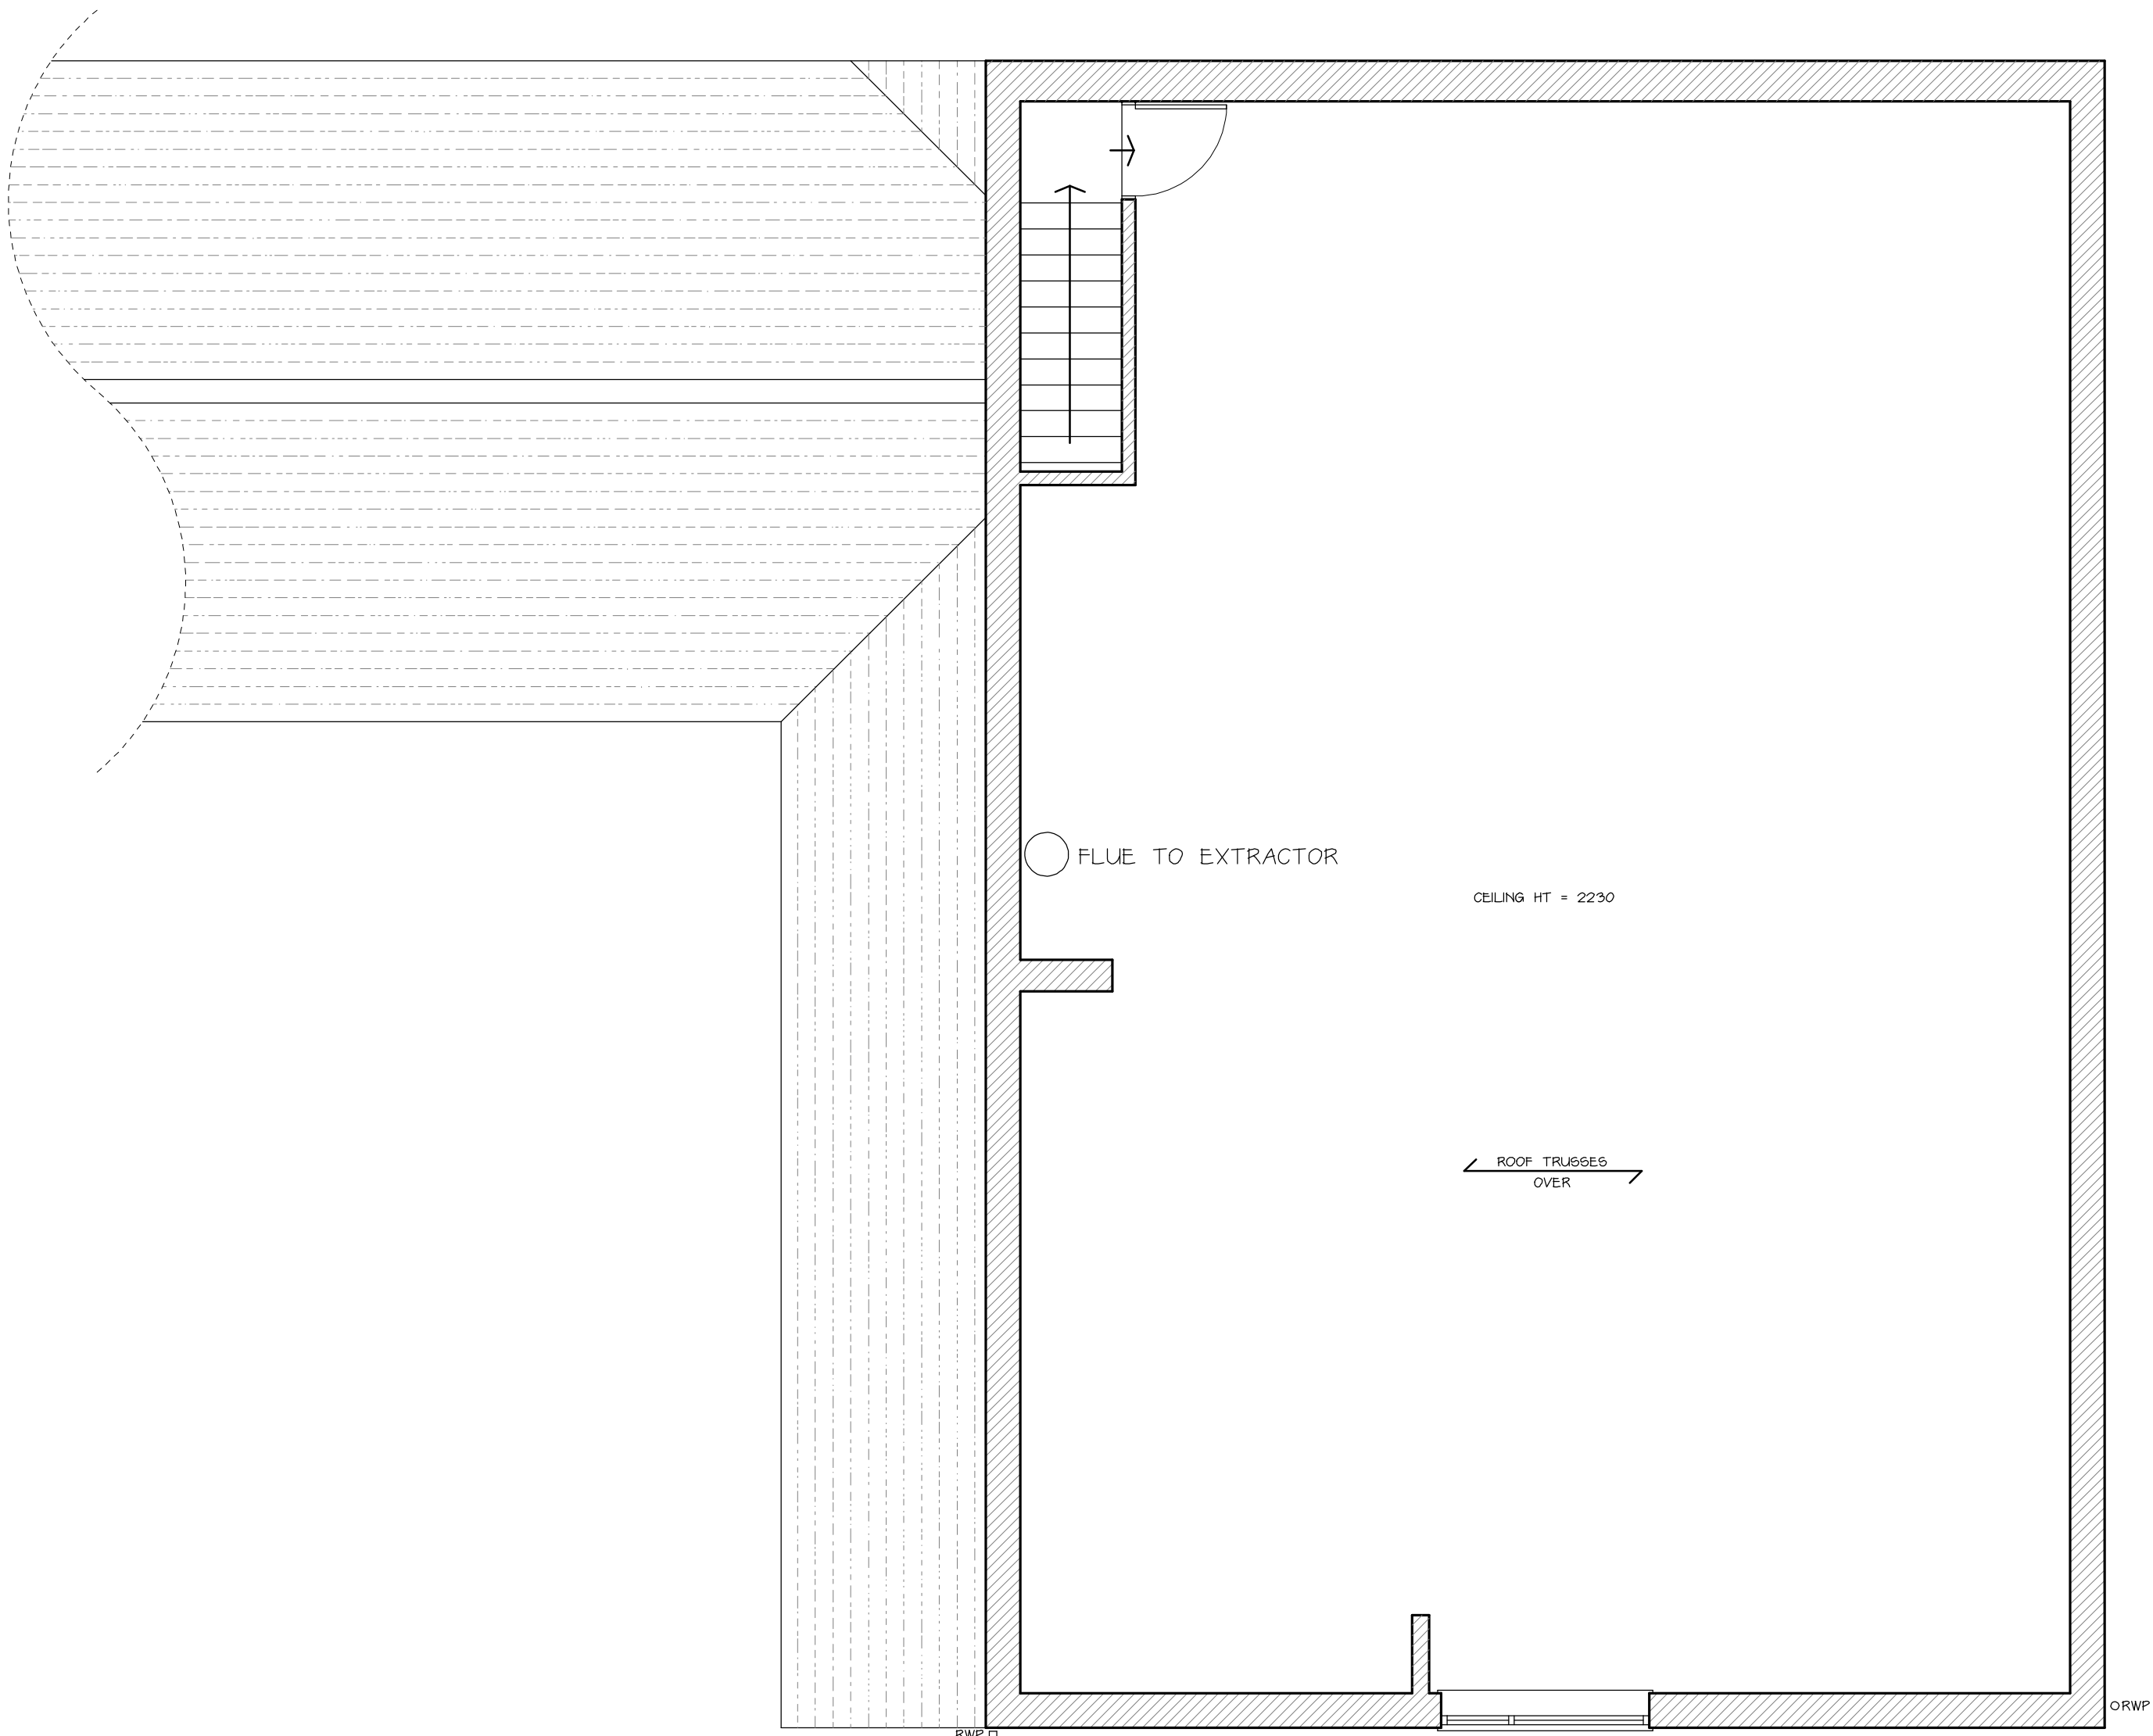

EXISTING FIRST FLOOR PLAN
SCALE 1:50

