

KEY TO SYMBOLS



Low Level Path Lighting

Lanea Path Lighting Bollard with PIR sensor.


Benefits:

- LED mains wired.
- Low level height, only 40cm high.
- LED bulbs installed into this pillar lamp are in such a manner that they shine downwards onto cascading reflectors, keeping all light at low level.
- Integrated PIR sensor, keeping light levels low and only on when required.
- Range 2-8metres, set at 5m as shown.
- Lighting duration (5 seconds to 6 minutes) are configurable.
- Detects movement at an angle of 90 degrees.



Date	Description	Rev	By

Revision Description

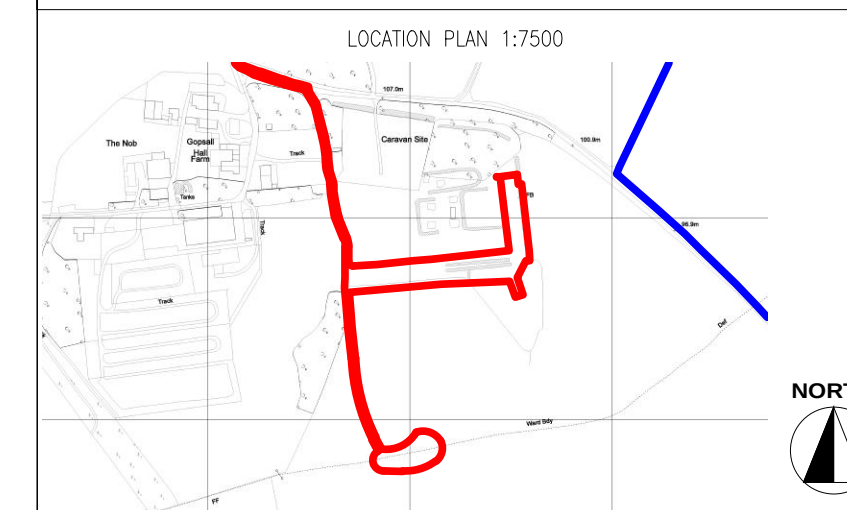

Project:
Proposed Glamping Site - For Michael Lain
Gopsall Hall Farm, Gopsall, Atherstone, Warwickshire,
CV9 3QJ

Drawing Title:
PROPOSED LIGHTING PLAN

Drawing Number:
240219-02-07

Revision: -
Date: 10.10.2024
Scale: 1:300 @ A1
Drawn By: XD
CAD Dwg File: -
Checked By: EF

Issue Status:
Full Planning Application



OWNERSHIP BOUNDARY
SITE BOUNDARY
SITE AREA = 9,280 m2

