


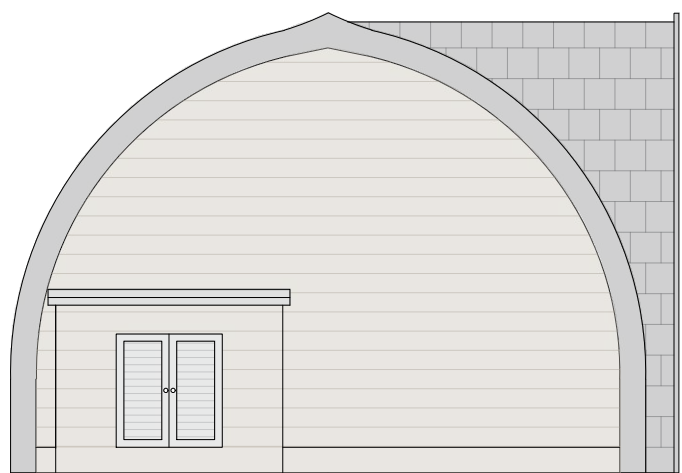


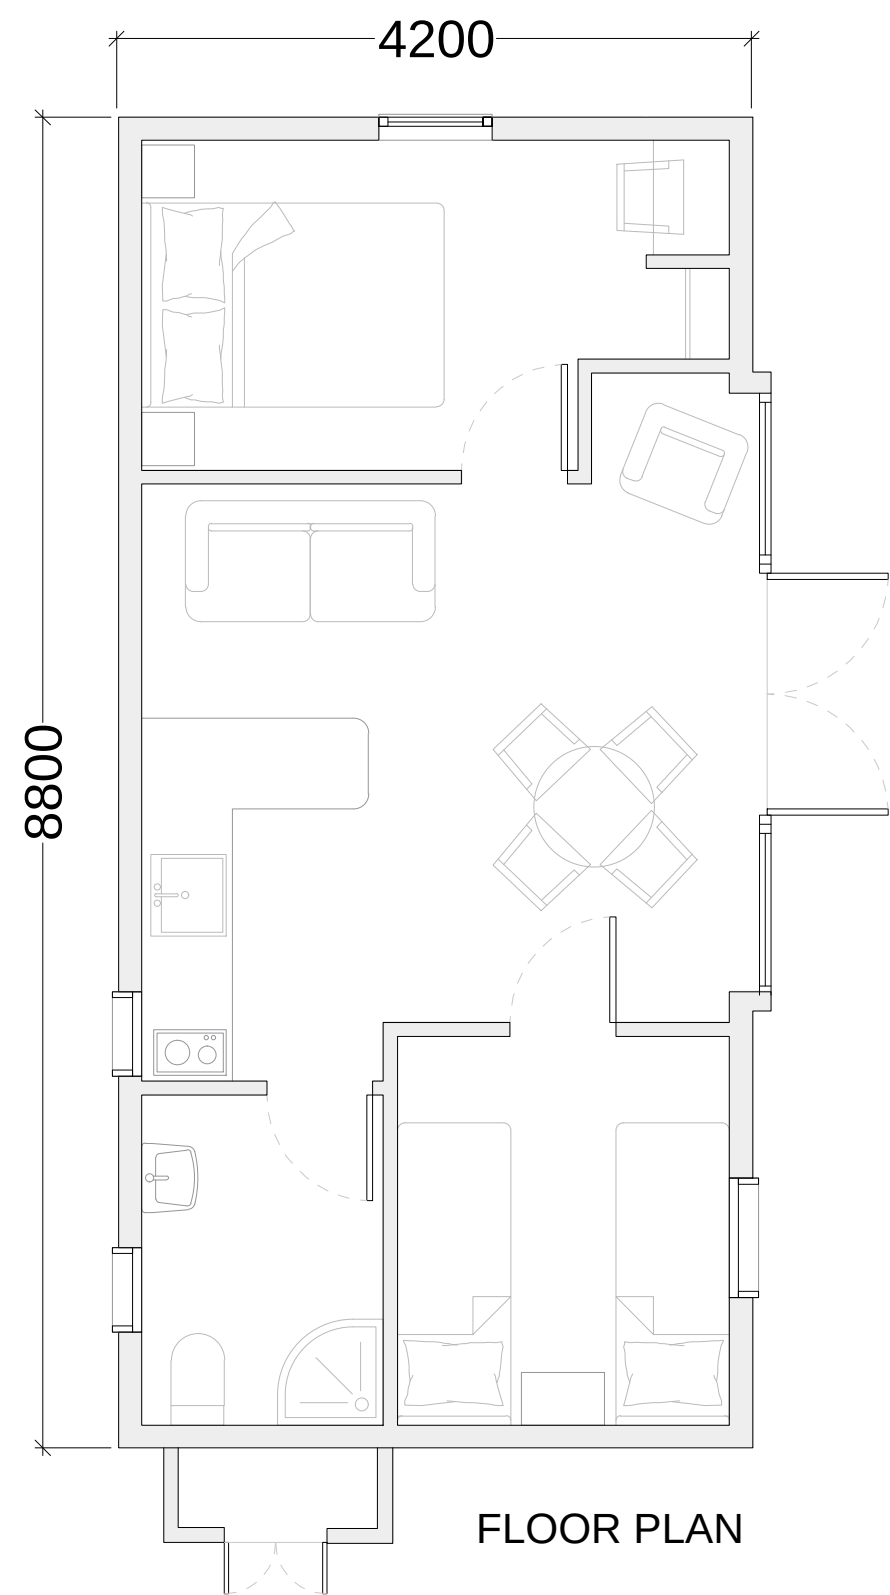


END ELEVATION

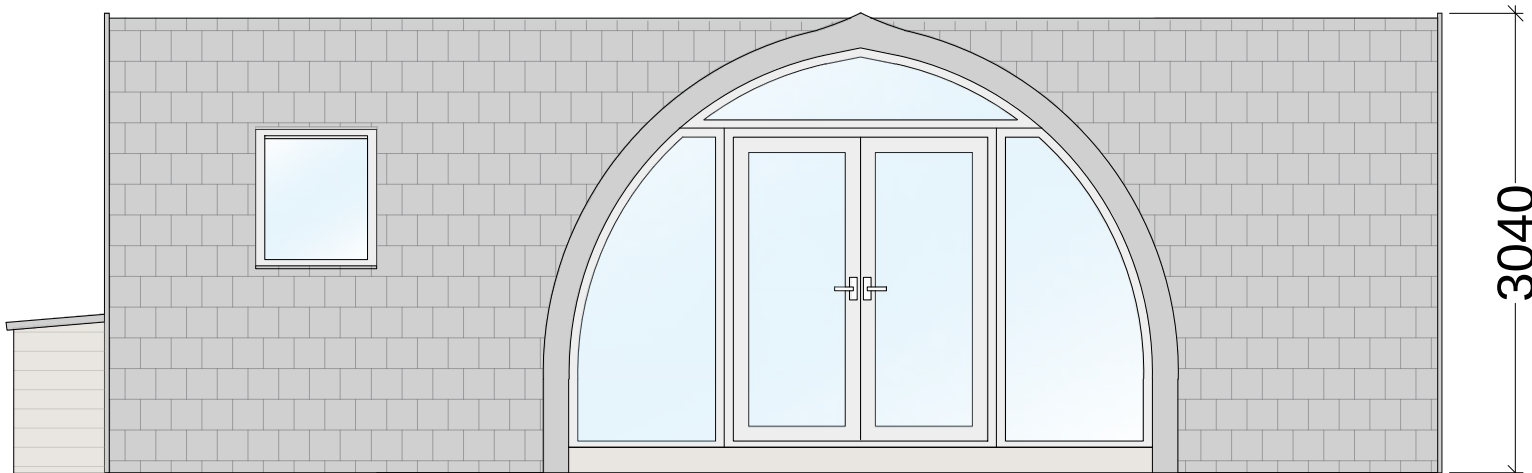


FRONT ELEVATION

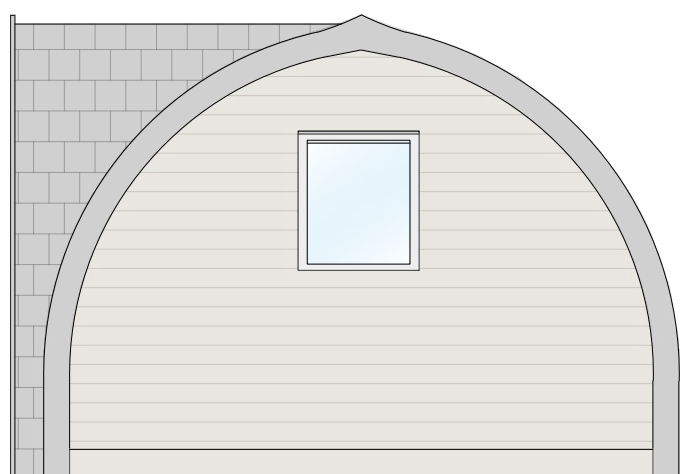

END ELEVATION

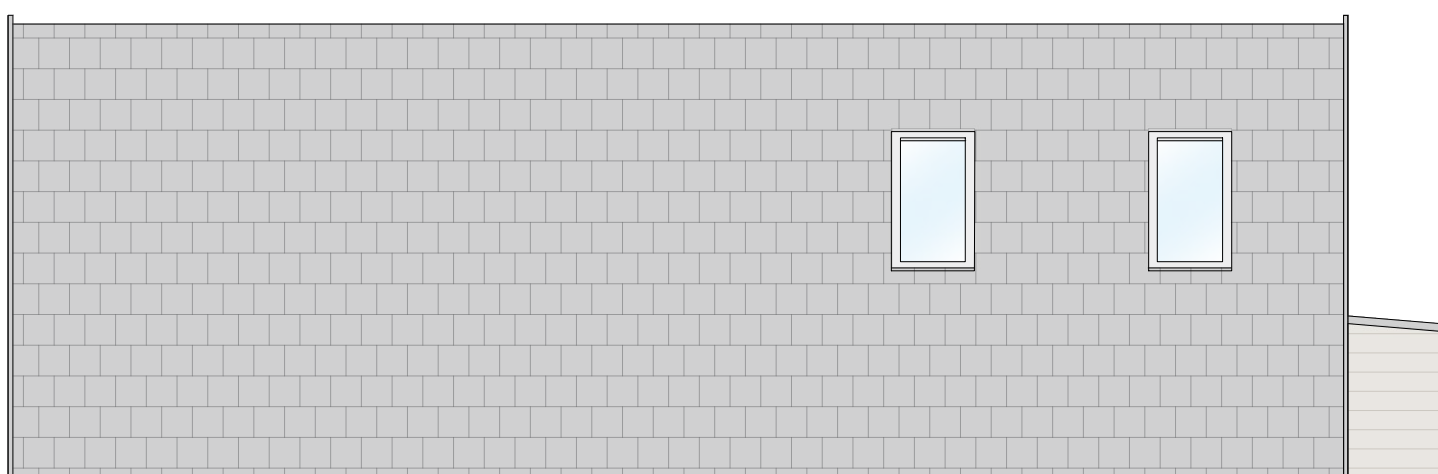

REAR ELEVATION

 

Project:
Proposed Glamping Site - For Michael Lain
Gopsall Hall Farm, Gopsall, Atherstone, Warwickshire,
CV9 3QJ

Drawing Title:
SIDE-ENTRY POD PLAN AND ELEVATIONS

Drawing Number:
240219-02-09

Revision: -
Date: 10.10.2024
Scale: 1:50 @ A1
Drawn By: XD
CAD Dwg File: -
Checked By: EF

Issue Status:
Full Planning Application