


KEY TO SYMBOLS

- DRAINAGE RUN
- IC INSPECTION CHAMBER
- = RE RODDING EYE
- SC SAMPLE CHAMBER
- ▨ WATER TREATMENT PLANT
- ⊞ SOAKAWAY

Date	Description	Rev	By
------	-------------	-----	----

Revision Description

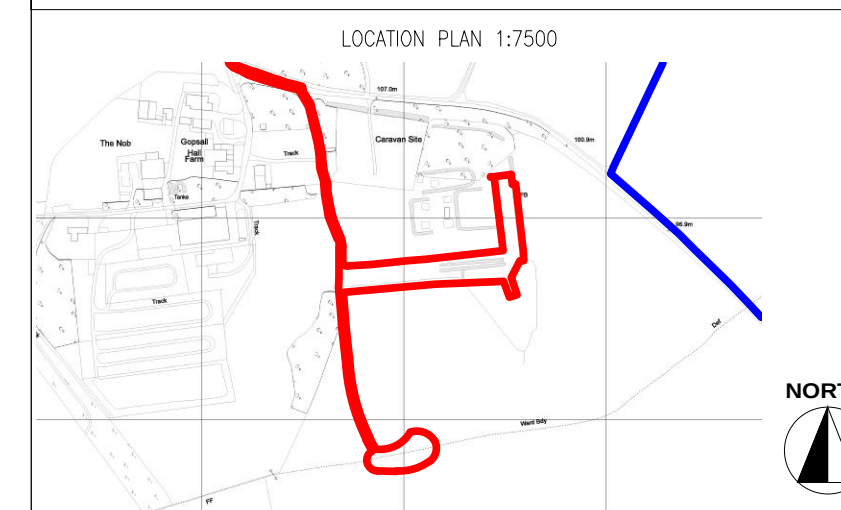

Project: Proposed Glamping Site - For Michael Lain
Gopsall Hall Farm, Gopsall, Atherstone, Warwickshire,
CV9 3QJ


Drawing Title:
PROPOSED DRAINAGE PLAN

Drawing Number:
240219-02-04

Revision: -
Date: 10.10.2024
Scale: 1:300 @ A1
Drawn By: XD
CAD Dwg File: -
Checked By: EF

Issue Status:
Full Planning Application

UPVC PIPE
BEDDING CLASS 'E'

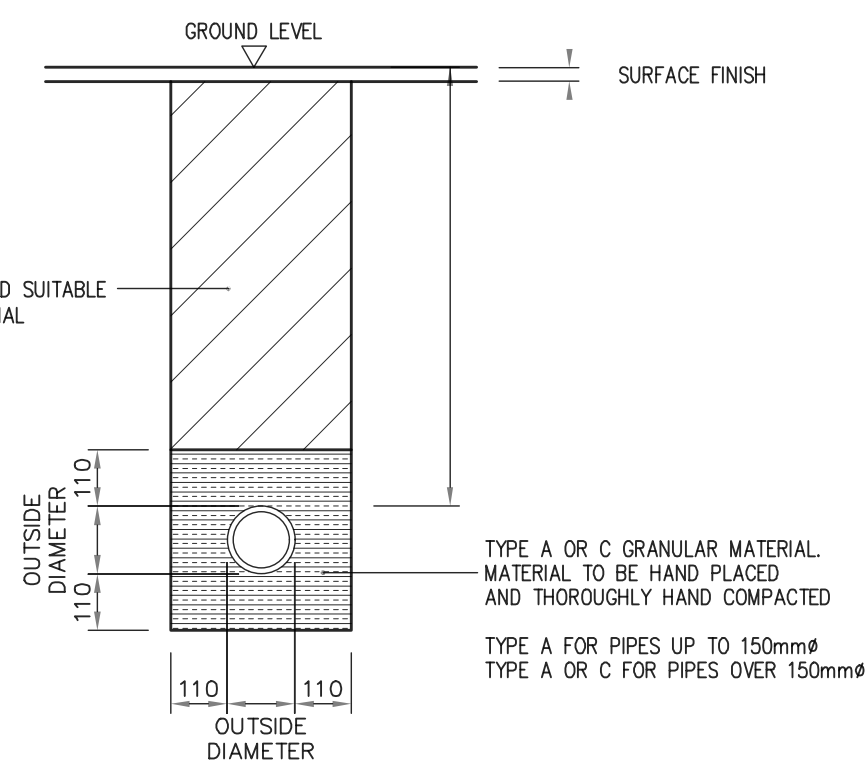

SCALE 1:20


All works to be carried out in accordance with the following:-

- UK water industry research ltd. 'Civil Engineering Specification for the water Industry, 5th Edition.
- Building Regulations Section 'H'
- BE EN 752 Drain and Sewers Systems outside buildings.

- Foul Water: Falls in runs - 1:10 max - 1:60 min.
- All new drainage branches to be swept in direction of flow.
- All new drainage branches to be fitted with a RE.

SUDS

- All parking areas are to constructed with a porous build up on free draining stone.
- All pods to have a 250mm wide by a min 200mm deep gravel border to both draining sides.

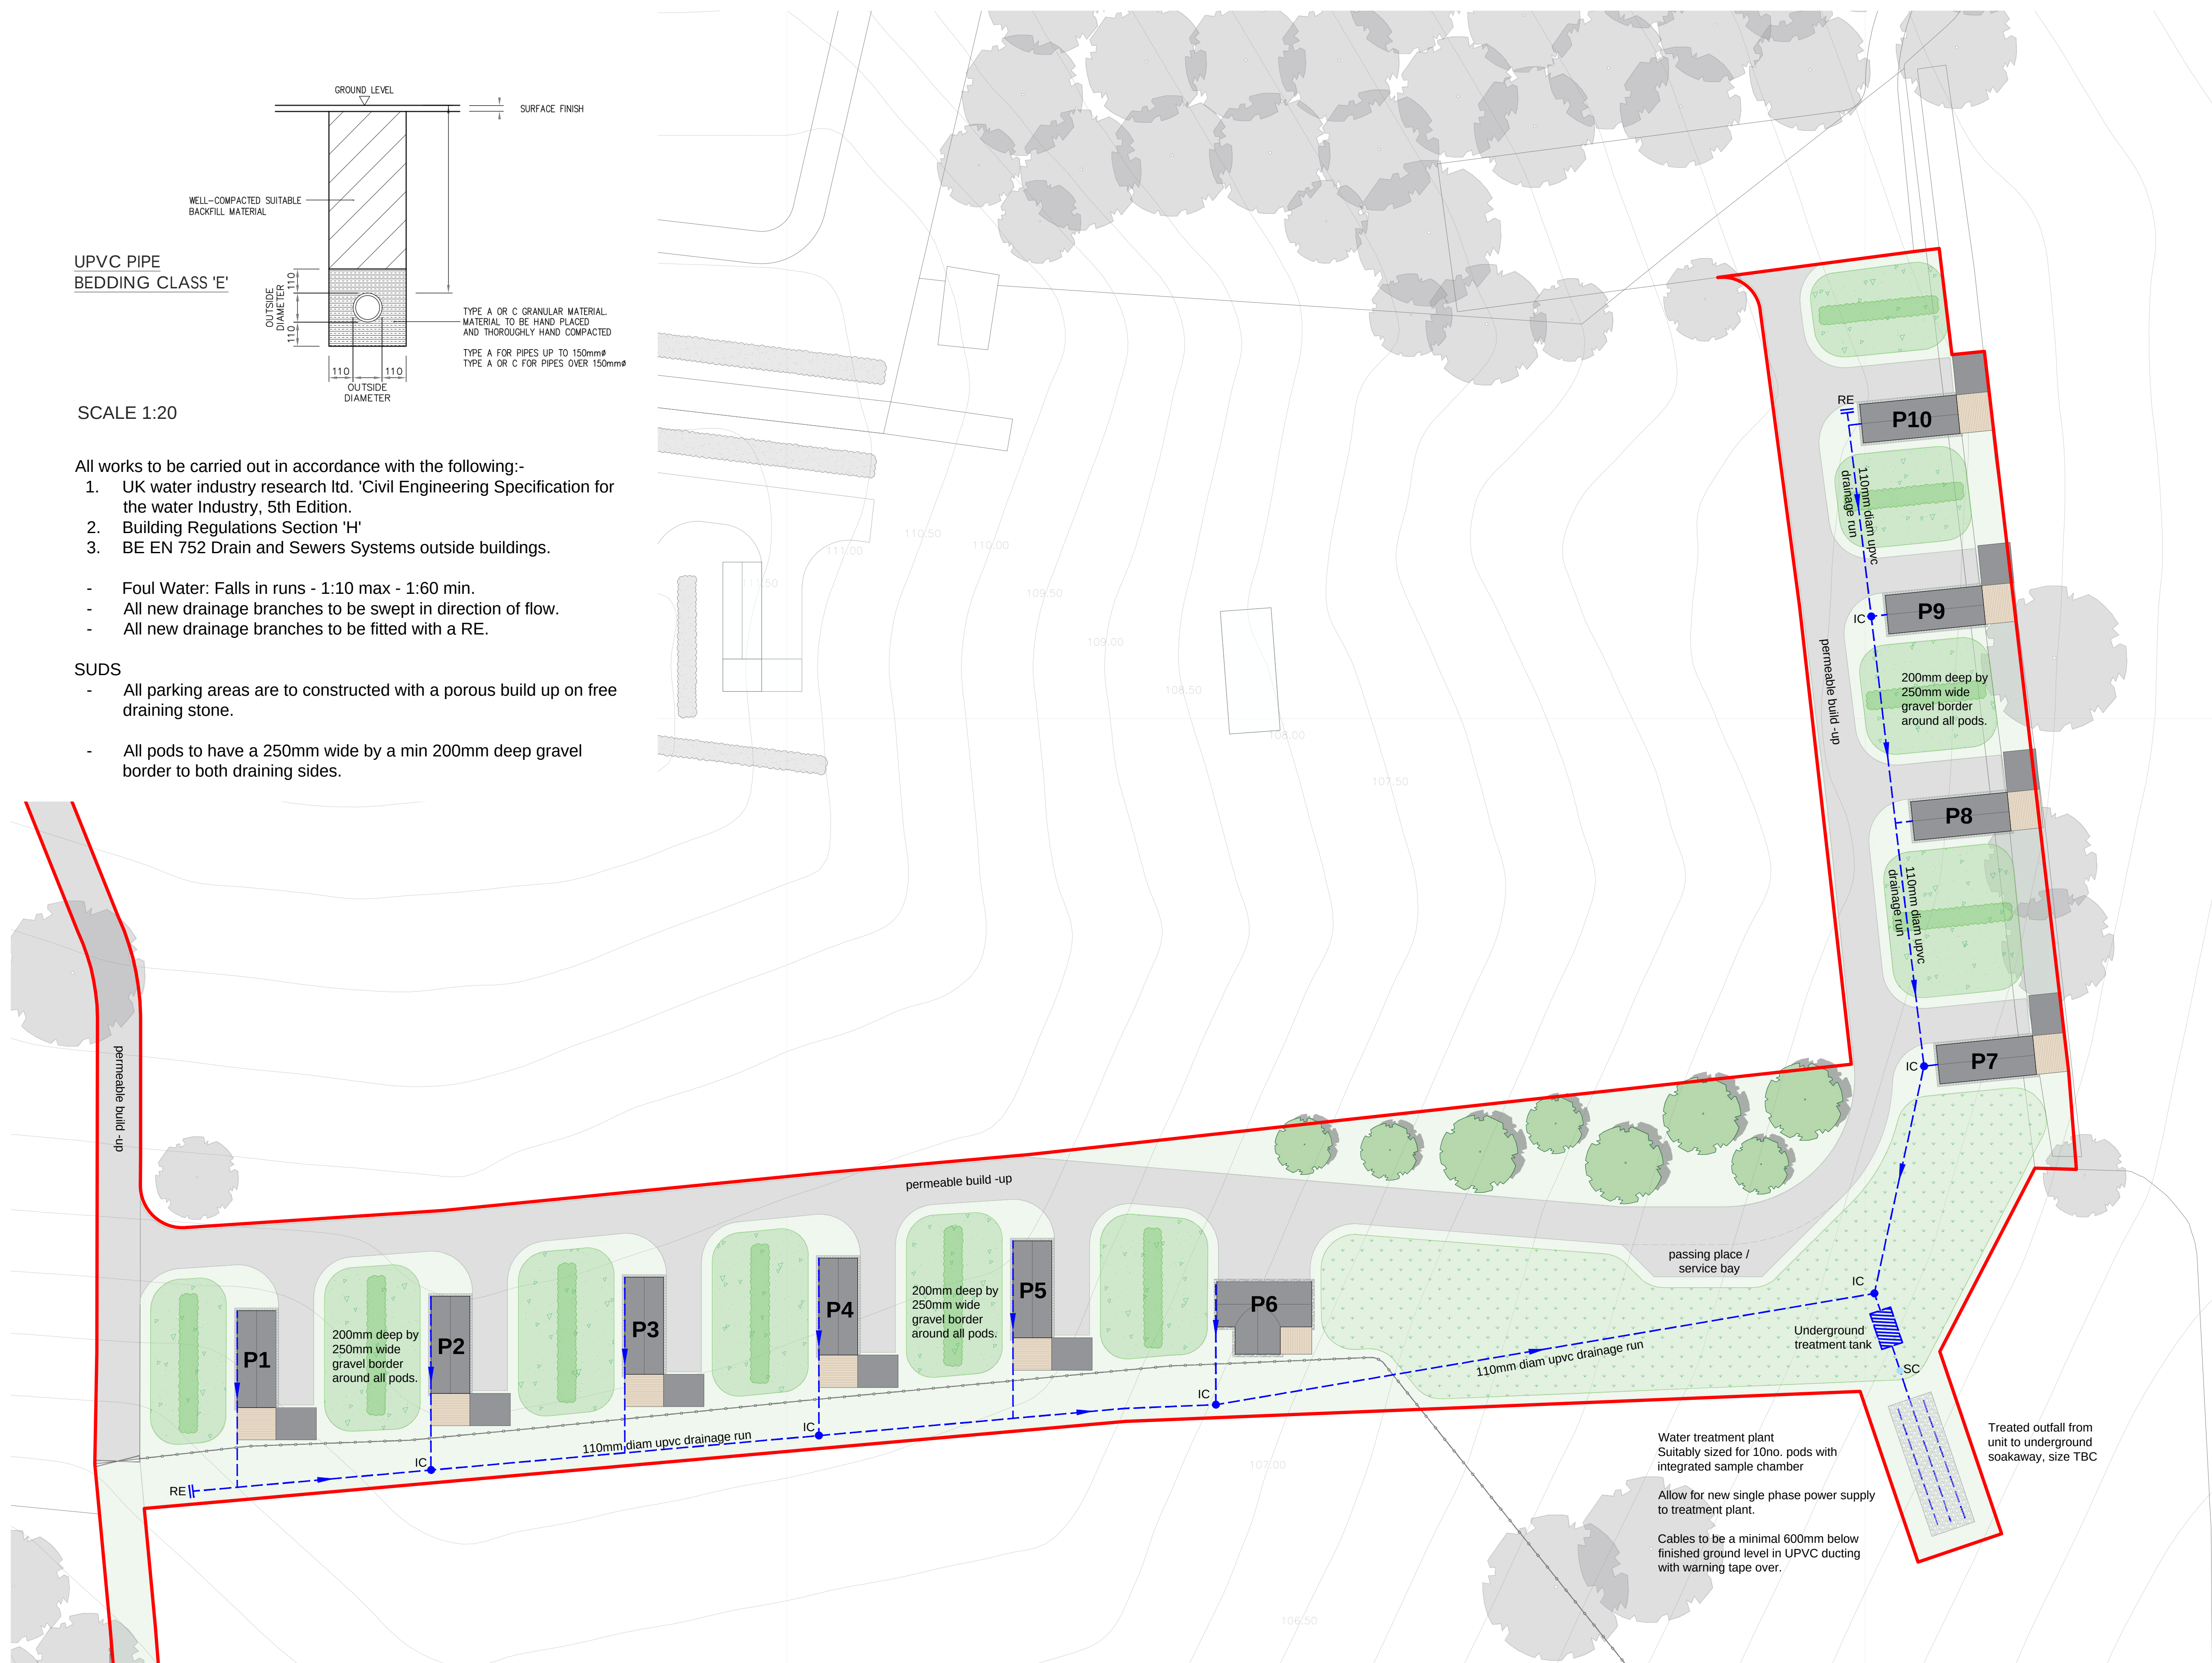

OWNERSHIP BOUNDARY

SITE BOUNDARY

SITE AREA = 9,280 m2

