





Front Elevation

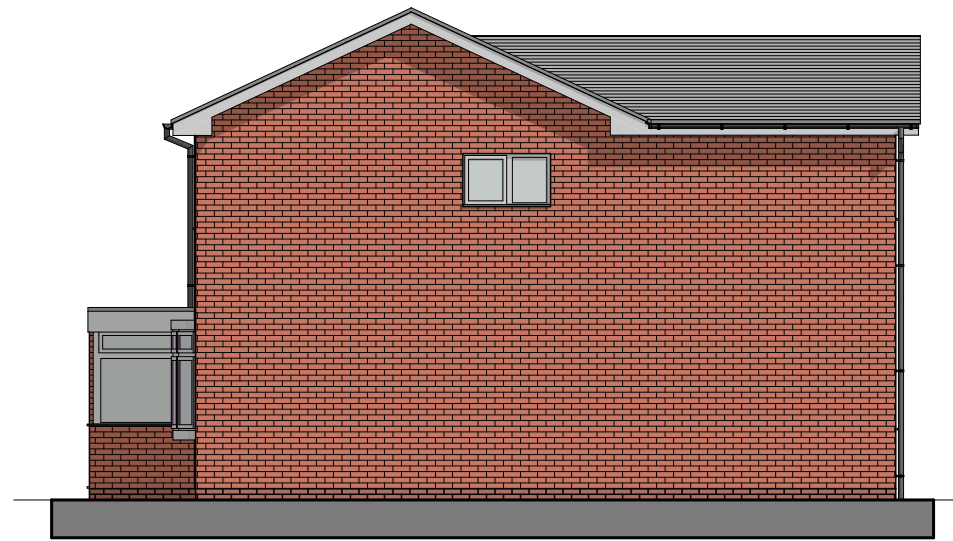


Side Elevation




Rear Elevation

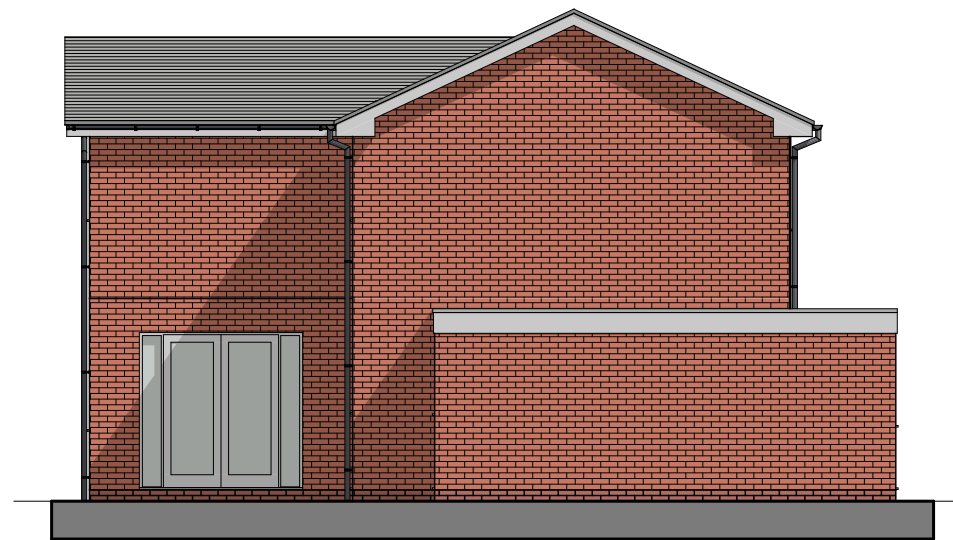


Side Elevation

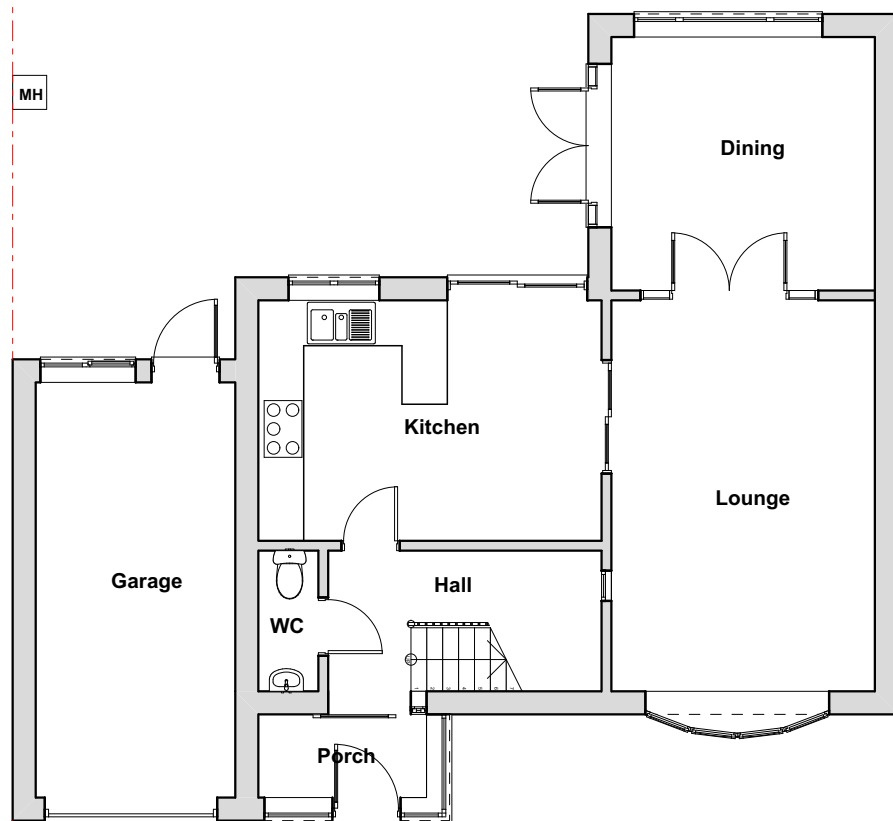

Ground Floor Plan

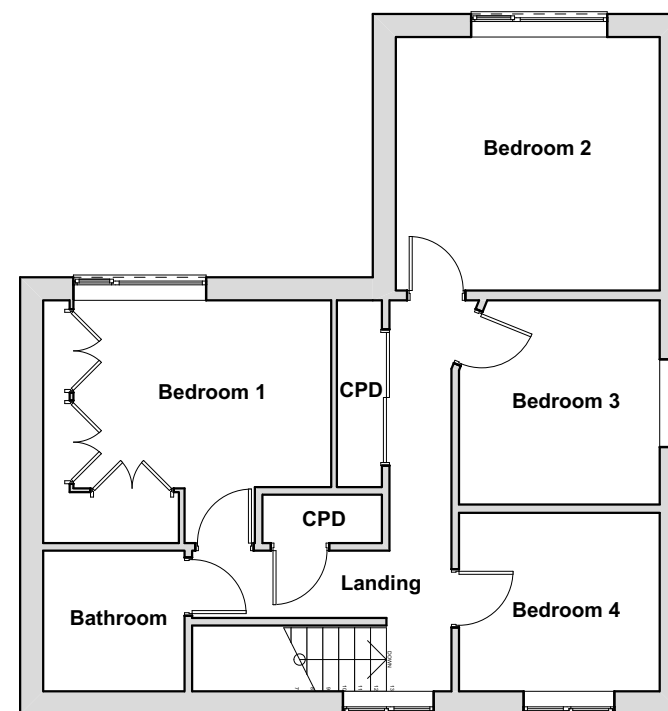

First Floor Plan

 

Scale Bar 1:100

Please Note:

- This drawing may be printed and scaled FOR PLANNING PURPOSES.
- All dimensions to be CHECKED ON SITE and any DISCREPANCY reported to Perfect Planning.
- The site boundary shown is the best assumed from available data and does NOT represent legal ownership.
- All dimensions in mm unless otherwise stated.

Revisions.



e: info@perfect-planning.co.uk
l: 01455 272943
t: +44 (0) 7904 224864
t: +44 (0) 7912 413144
w: www.perfect-planning.co.uk

Project:

16 Manor Close
Burbage
Hinckley
LE10 2NL
Client:

Chris & Lilith Hitchman

Drawing Title:

Existing Floor Plans & Elevations

Drawing by: AL / WJ / EB/ SK
Checked by: AL / AC

Date: 21/05/2024
Scale: 1:100@A2

Drawing Number: 786-01
Revision: