




Existing Elevation To Woodgate Road

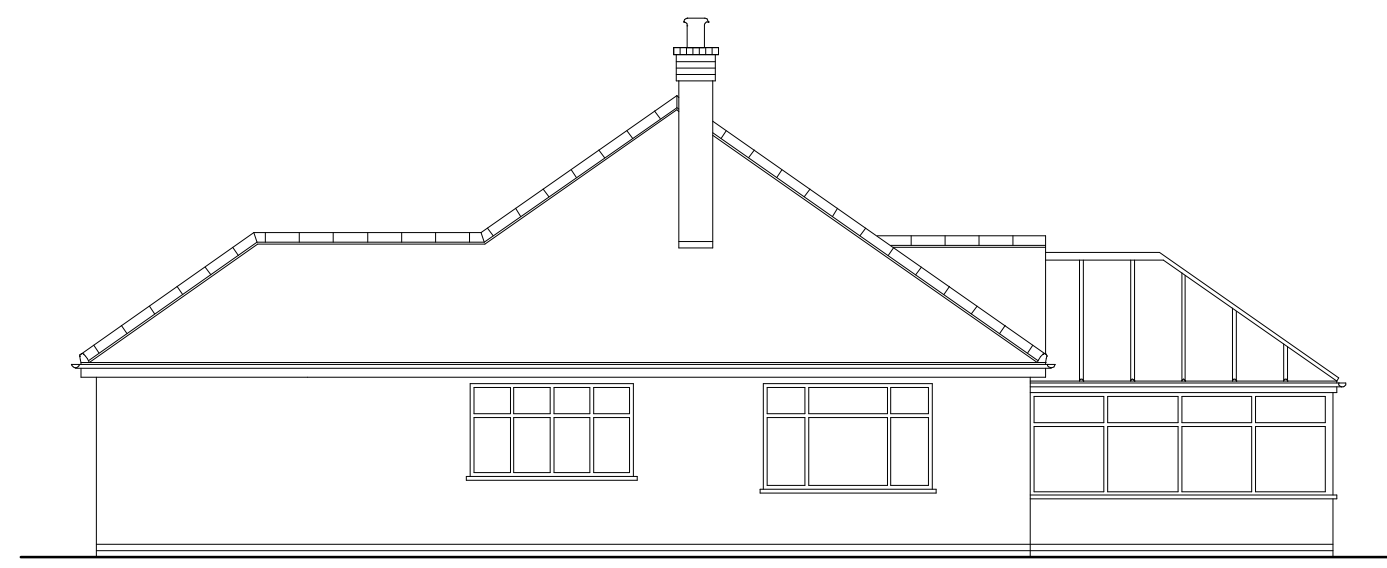

Existing Elevation To Garden



Existing Elevation To Boundary



Existing Elevation To No 7




Proposed Elevation To Woodgate Road




Proposed Elevation To Garden




Proposed Elevation To Boundary

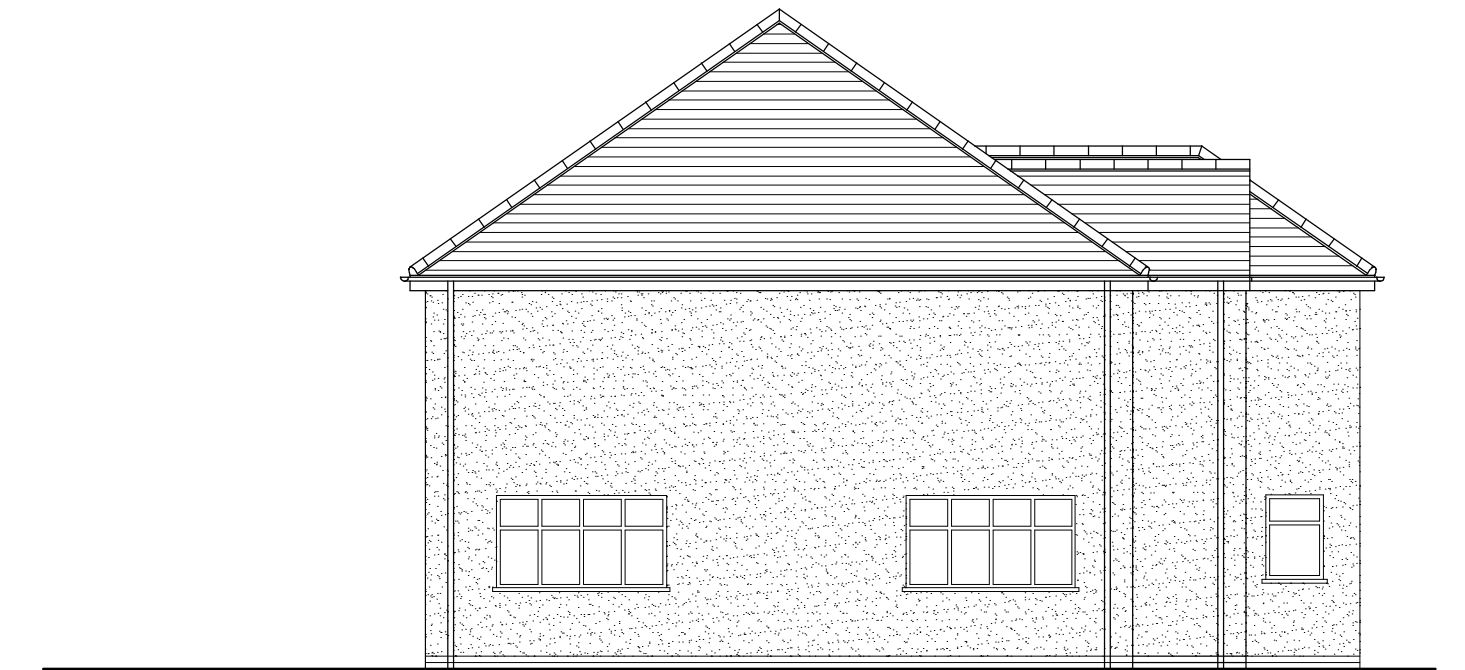


Proposed Elevation To No 7

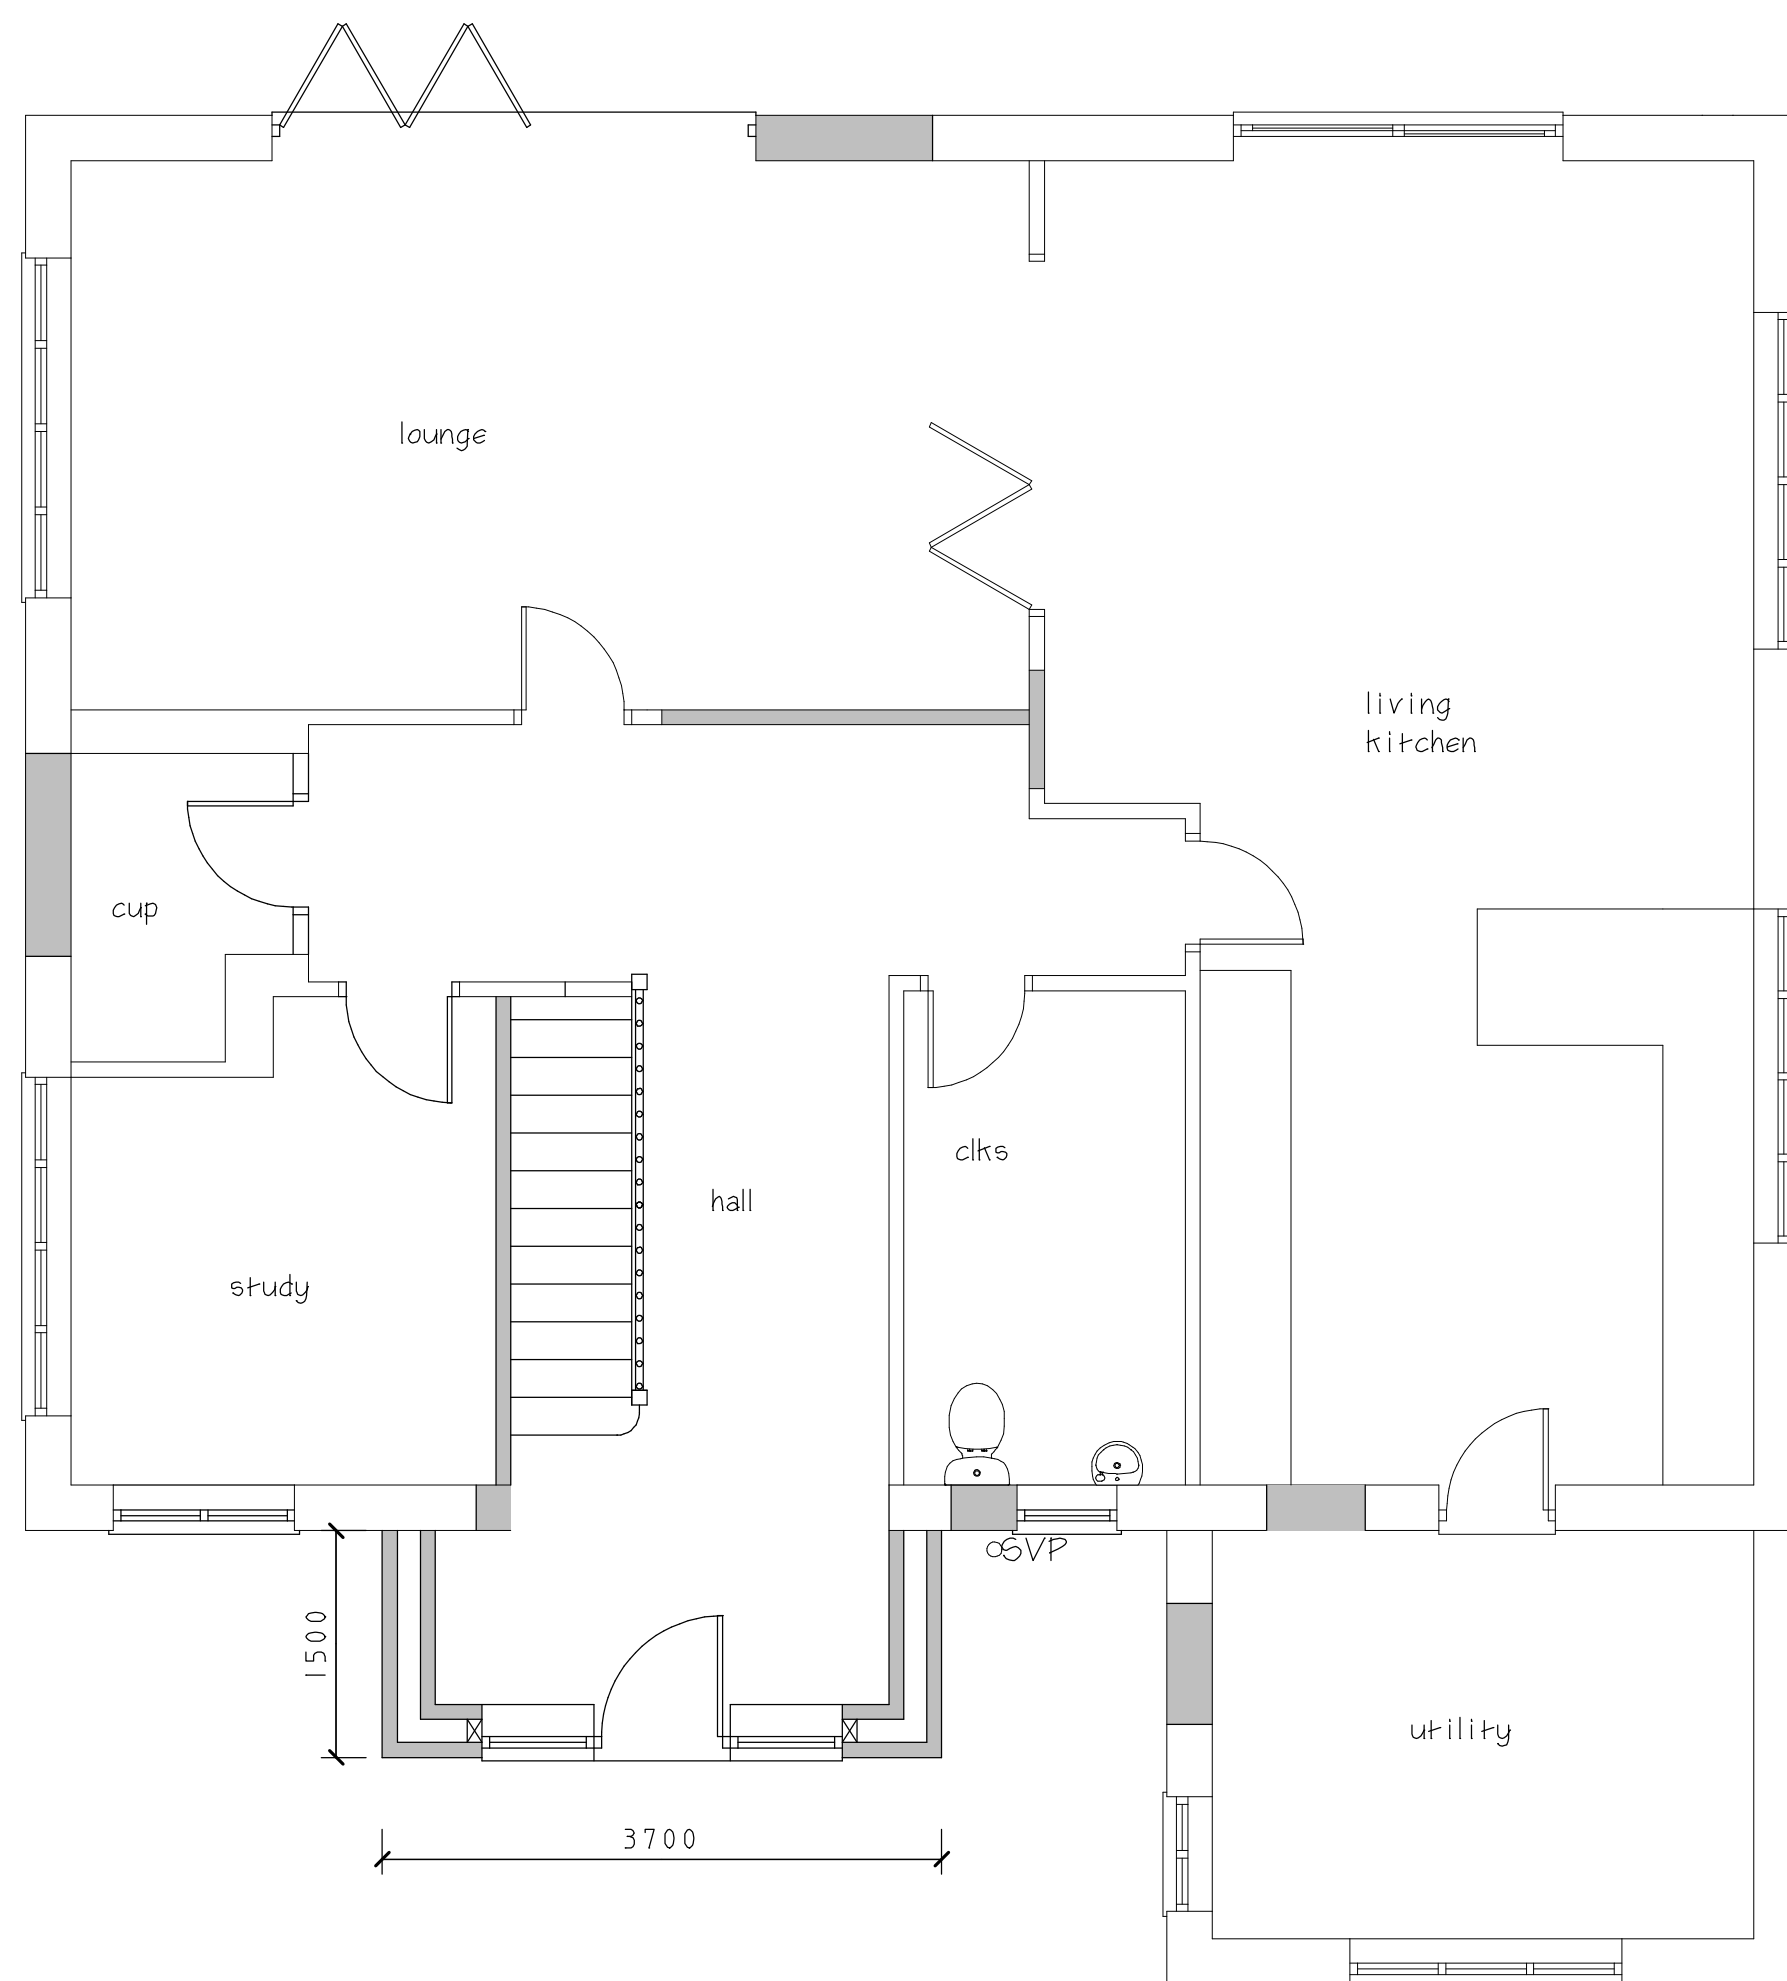

Proposed Ground Floor Plan

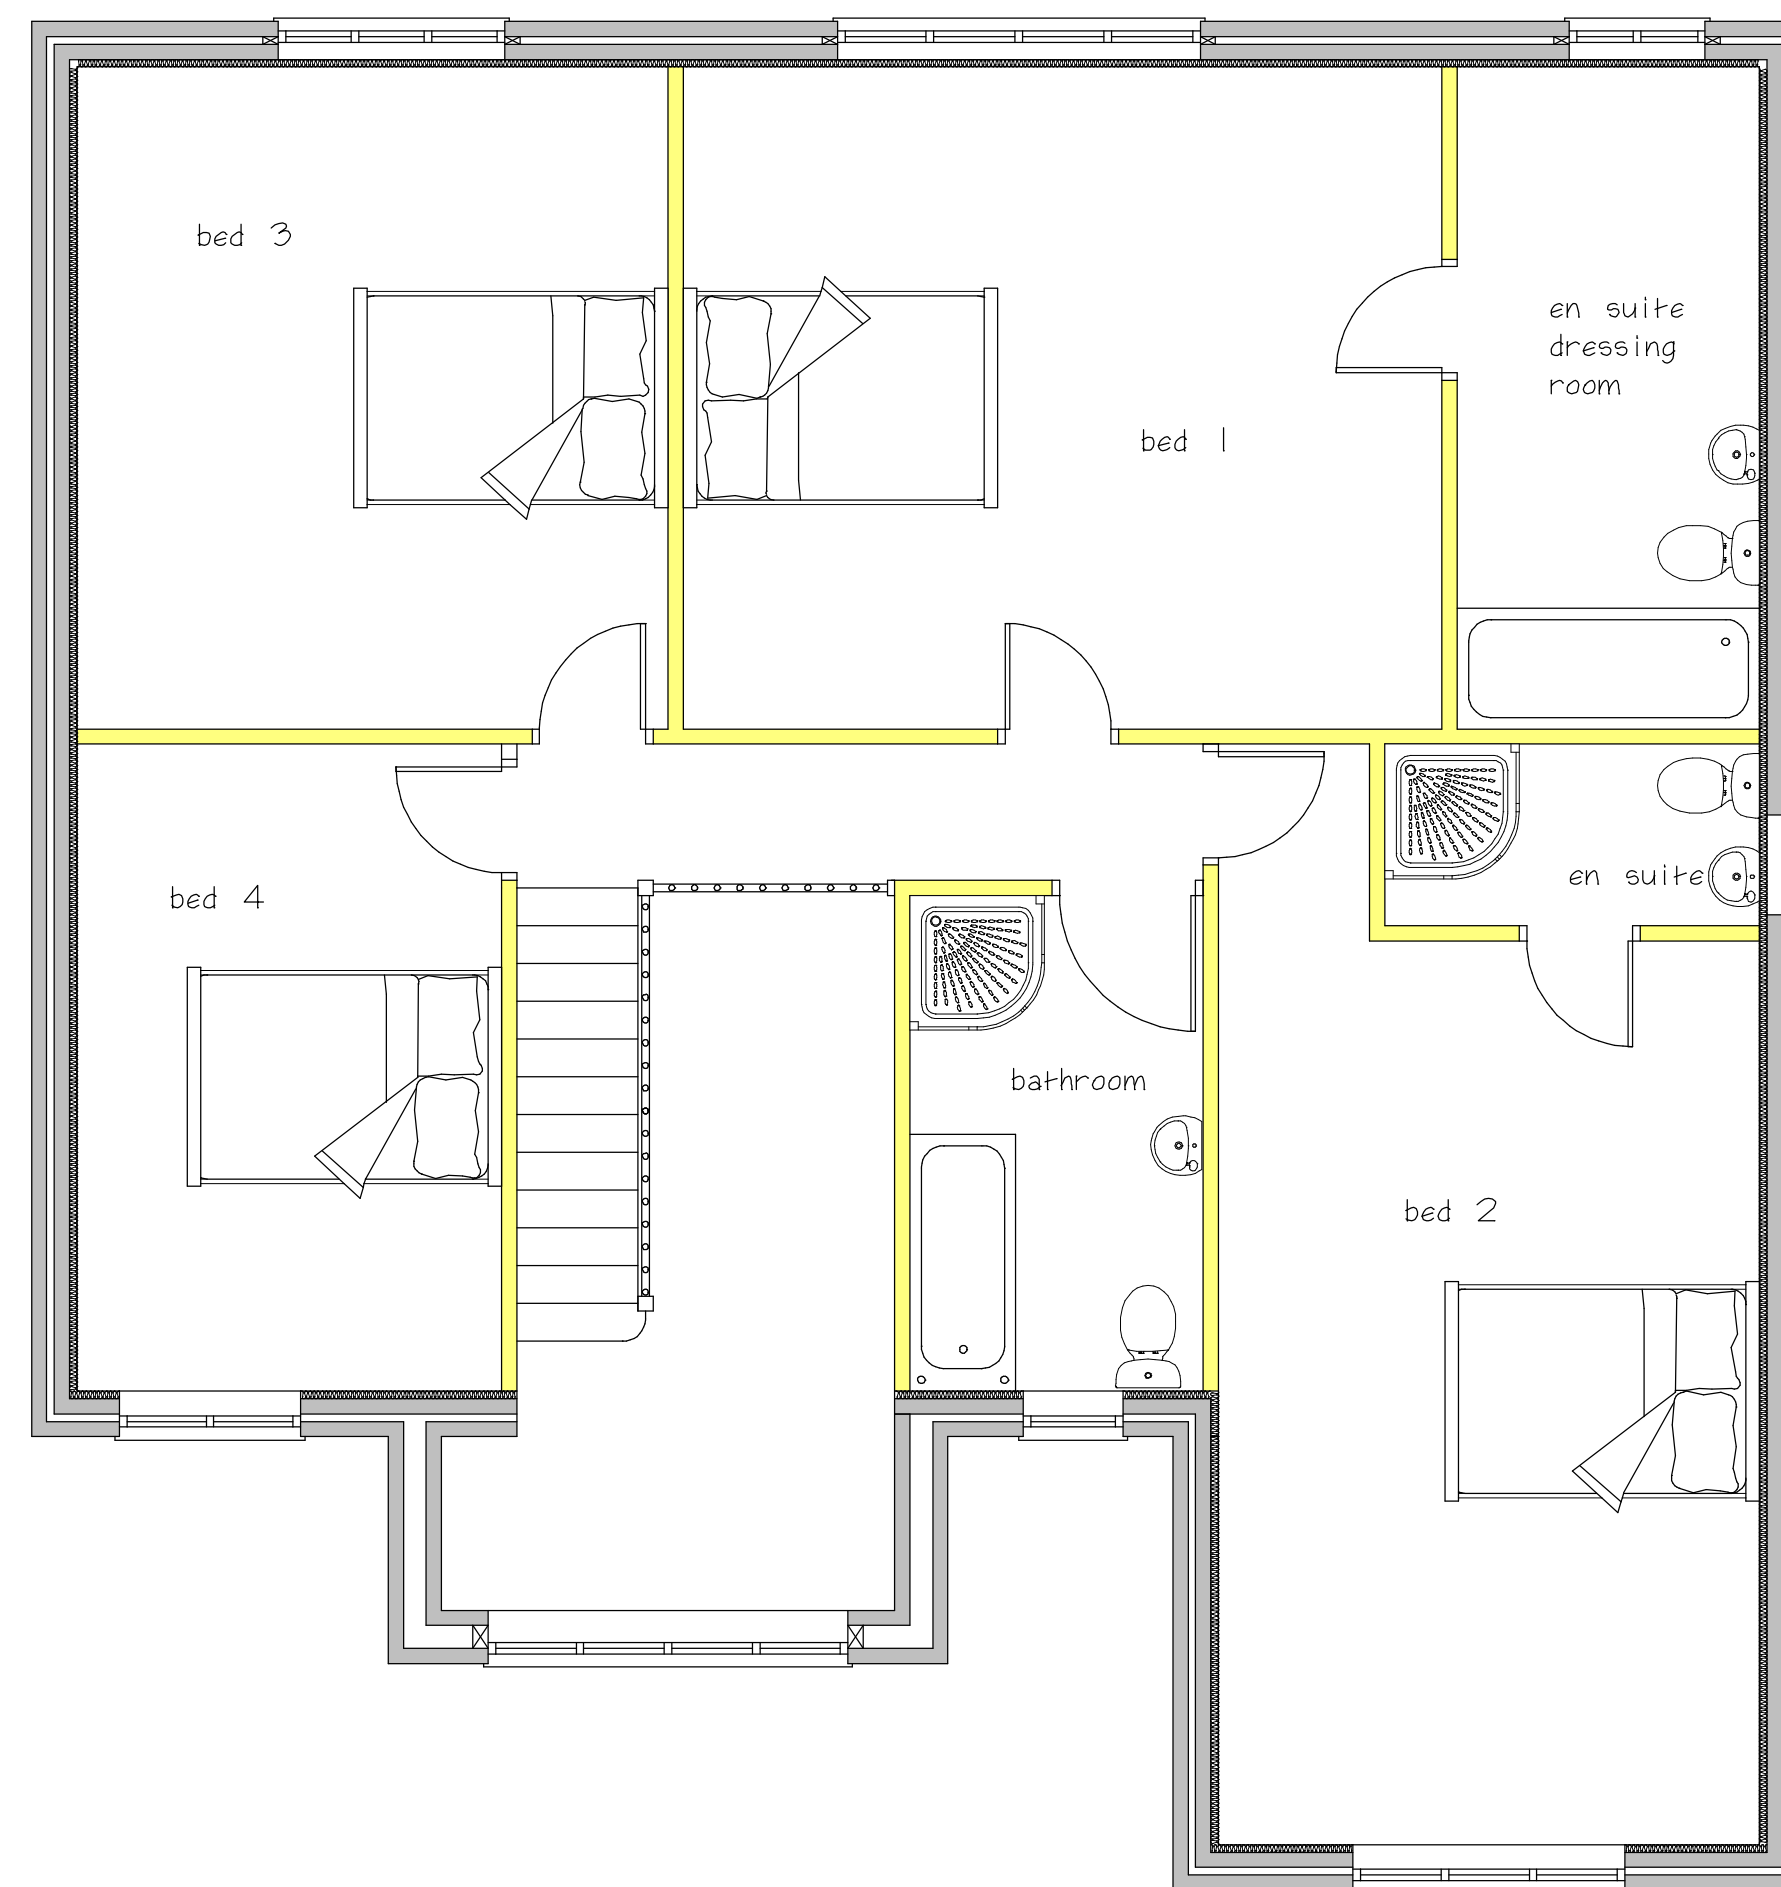

Proposed First Floor Plan

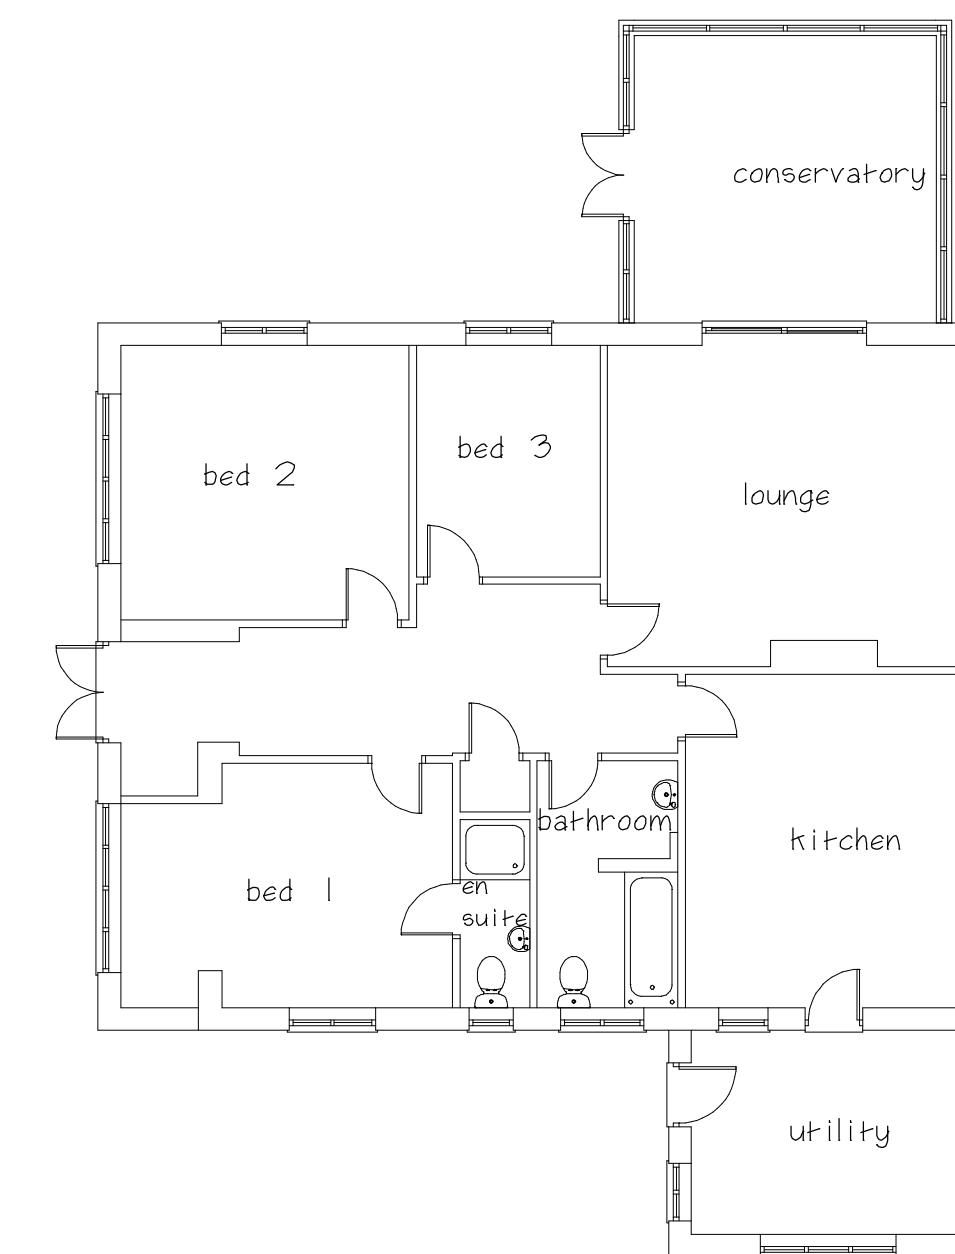

Existing Ground Floor Plan
Scale, 1:100

All Elevation Drawings Scale 1:100
0 1 2 3 4 5m

All Plan Drawings Scale 1:50
Unless Stated Otherwise
0 1 2 3 4 5m

Scale Bars

CLIENT			
Sarah Frain			
JOB TITLE			
9 Woodgate Road Burbage Leicester LE10 2UF			
DRAWING TITLE			
Proposed Extension To Detached Bungalow			
SCALE	SHEET	DATE	DRAWN BY
1:50 & 1:100	A1	Sep 2025	A Moore
ANDREW MOORE ARCHITECTURAL SERVICES Tel; 07973397765 Email;andrewmoore@workmail.com			
DRG NO			SHEET NO
1708			1