


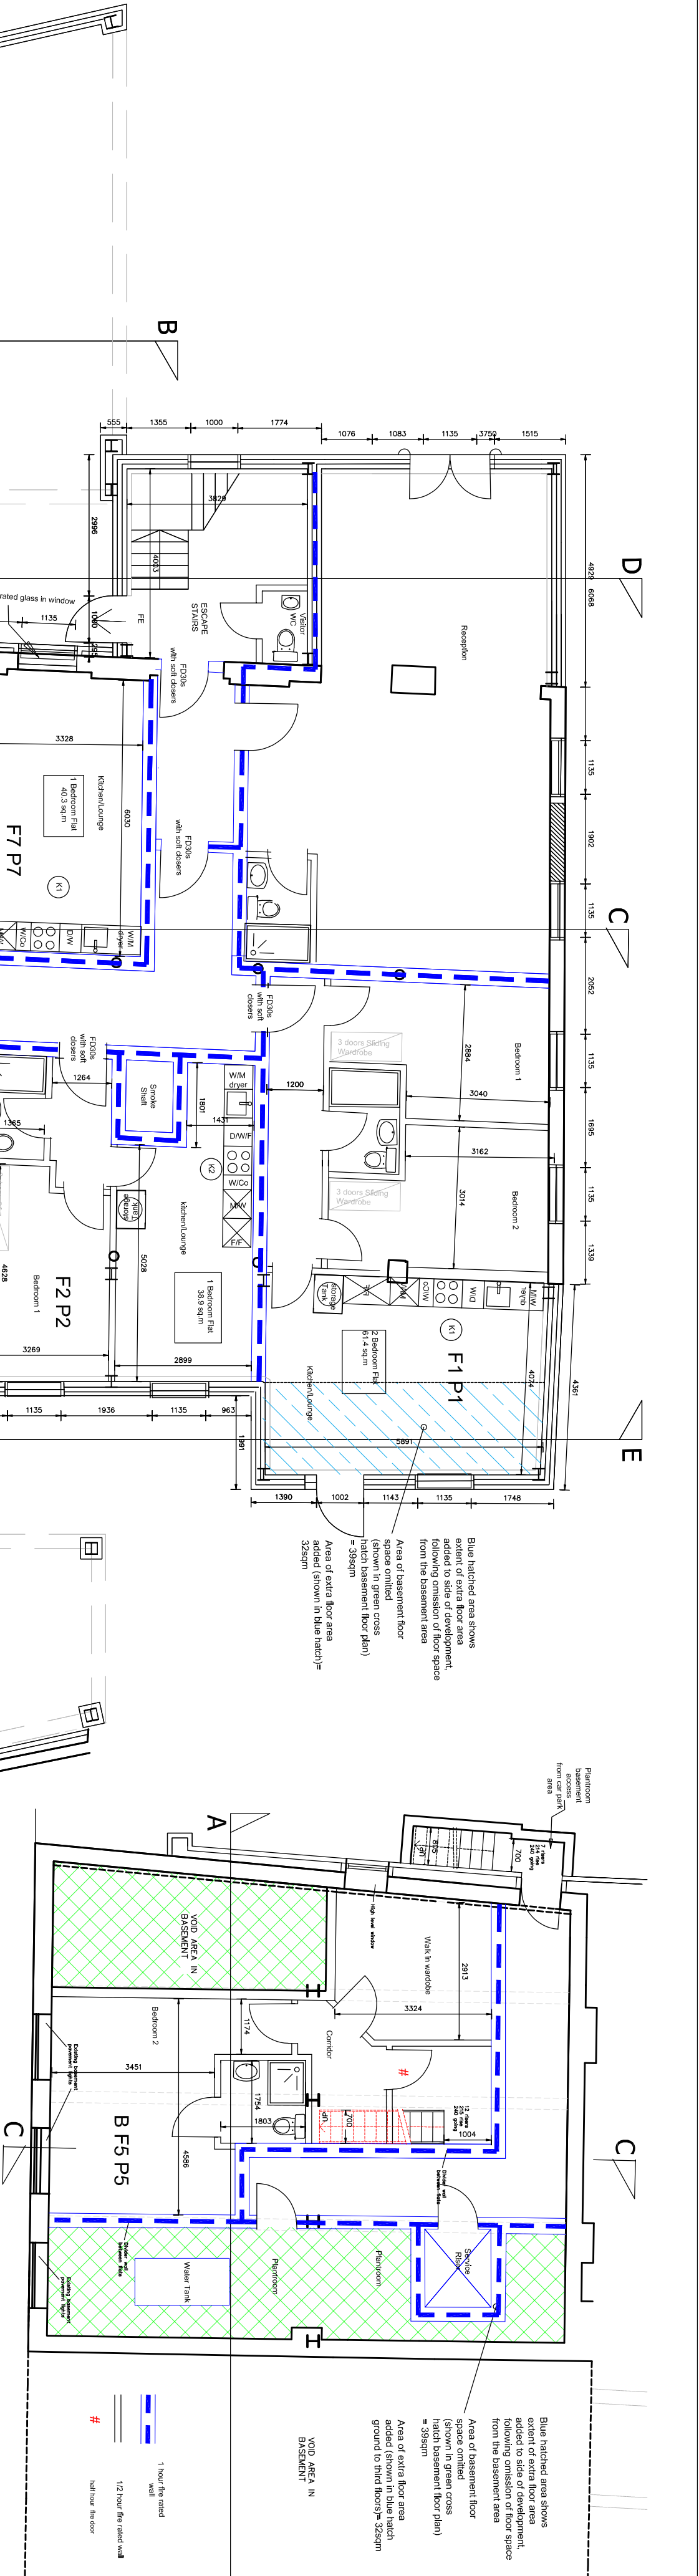

Basement floor

Scale 1:100

DRAFT

Rev	Date	description	by	chk
A	02.06.23	layout altered	RD	ZM
B	07.06.23	basement access added	RD	ZM
C	08.06.23	Door fire ratings altered and door into basement bedroom moved	RD	ZM
D	19.12.23	layout altered	MS	ZM
E	24.04.24	layout altered	RD	ZM
F	07.06.24	layout altered	RD	ZM

hayward
ARCHITECTS LTD

19 Station Road
Hinckley
Leicestershire
LE10 1AW

Tel: 01455 635 685
Fax: 01455 618 971
www.hayward-architects.co.uk

Client	Ahmad		
Project Title	56 Upper Bond Street LE10 1RS		
Drawing Title	Ground and basement floor plans		
Scale	1:100	Date	30.05.23
Author	RD	Checked By	ZM
Job No.	23-11	Drawing No.	30F
Status	COMMENT		

Ground floor (altered to allow for basement floor stairs)

Scale 1:100

1:65 DRAWING OF THIS DRAWING IS A DESIGN BY HAYWARD ARCHITECTS LTD. REPRODUCTION FOR ANY PURPOSES WITHOUT THE WRITTEN PERMISSION OF THE COPYRIGHT HOLDER, DO NOT SCALE FROM DRAWING AND ONLY FIGURED DIMENSIONS ARE TO BE USED