


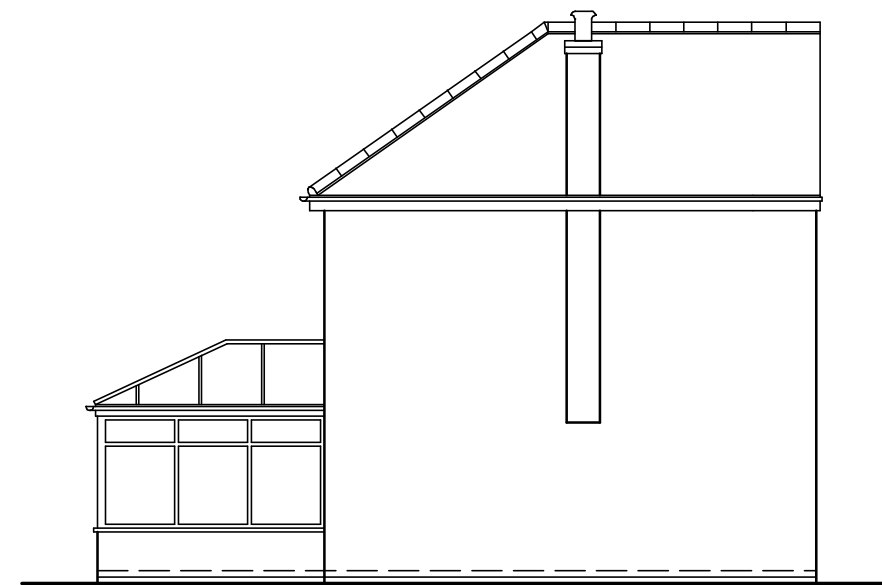

1 : 100 Side Elevation to No 54




1 : 100 Rear Elevation




1 : 100 Side Elevation to No 58



1 : 100 Front Elevation

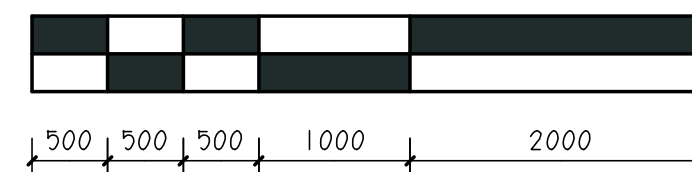


1 : 100 Scale Bar

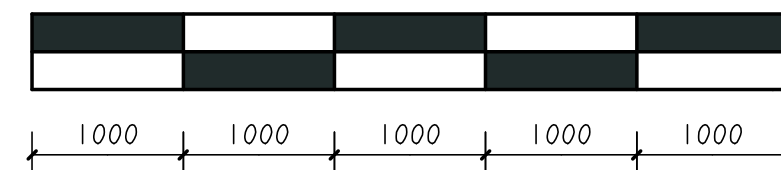


1 : 50 Scale Bar

Disclaimer
This drawing is accurate from the information that was available at the time of survey and is by no means a detailed representation. Due to the subterranean nature of storm and foul drainage, any drainage shown is an educated assessment of the drainage runs. All drainage shown to be assessed and confirmed on site before works commence.

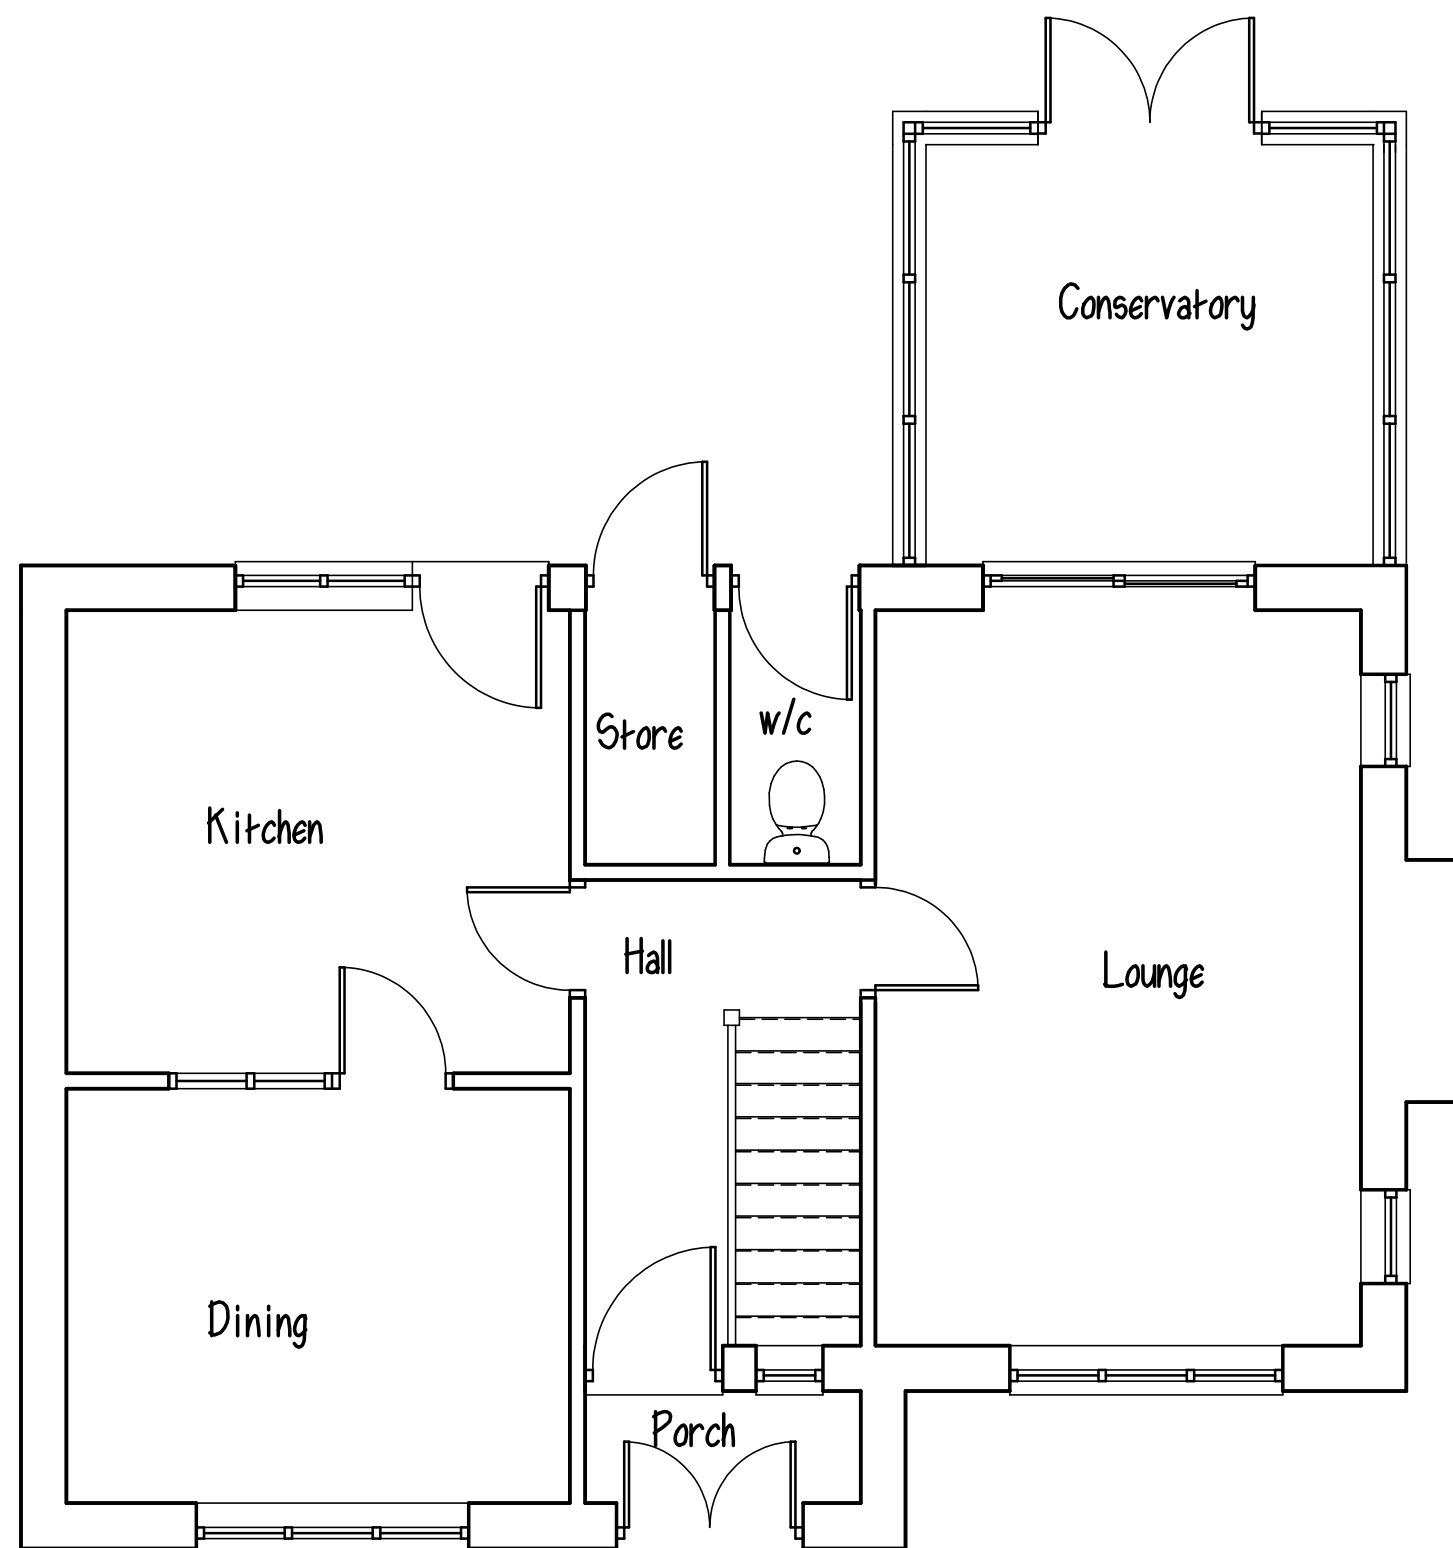

1 : 50 Ground Floor Plan

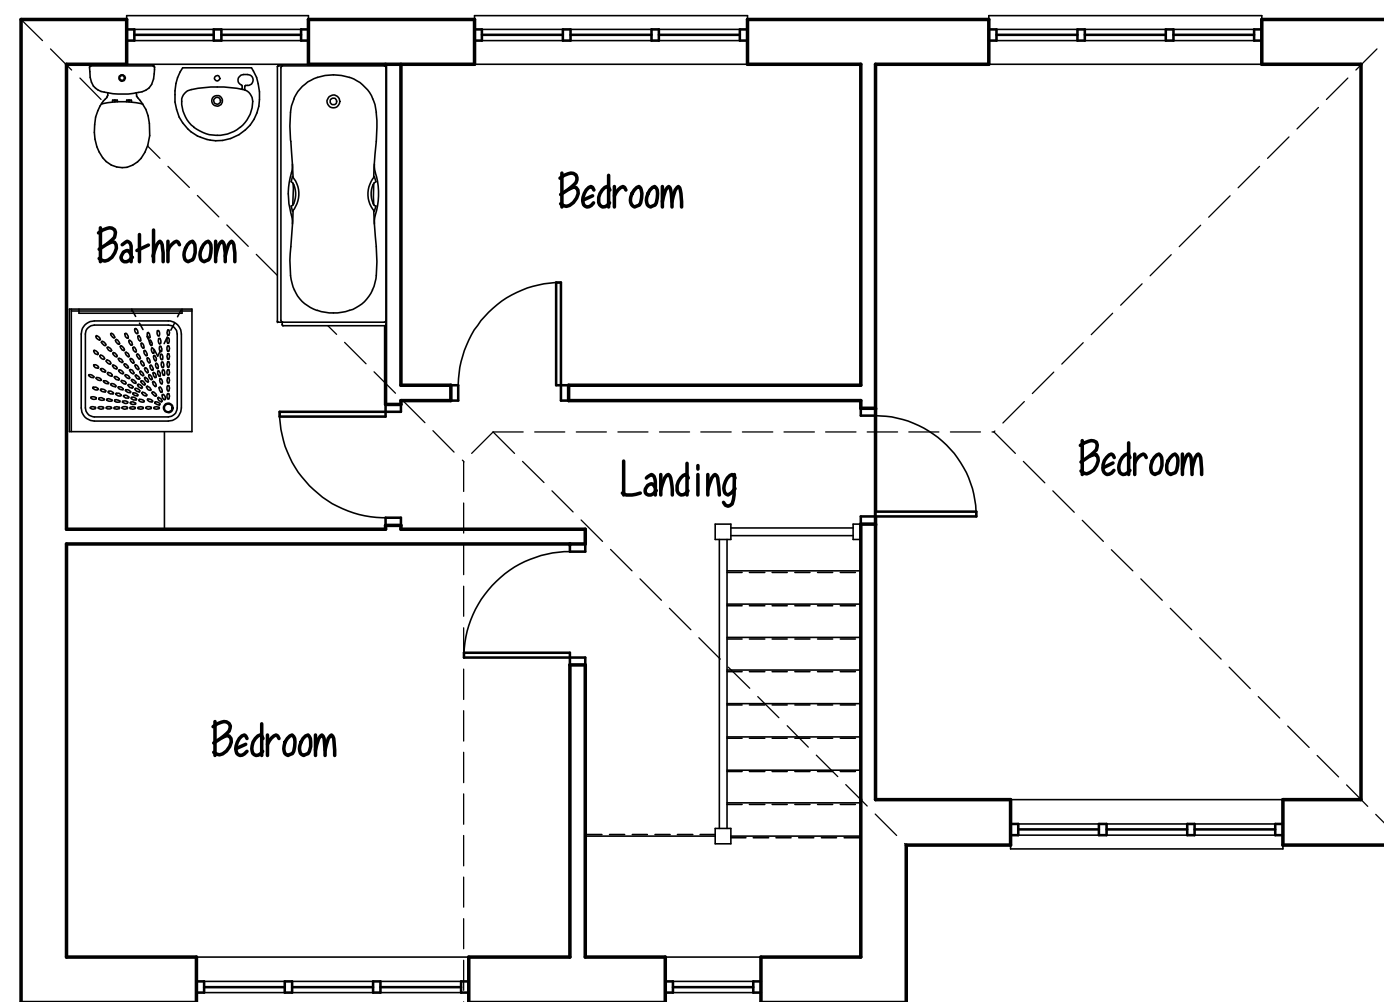

1 : 50 First Floor Plan

Project PROPOSED NEW DWELLING LAND TO REAR OF 58 HILLYCROFT HINCKLEY LEICESTER LE10 0HG			
Client MR GEORGE WALLIS			
Drawing Title AS EXISTING TWO STOREY DWELLING			
Drawing No 1398-100	Revision		
Scale 1:50 @ A2 1:100 @ A4	Page Size A2		
Drawn by CETN	Checked by RMT	Date 03/06/2025	Stage plans & elevations
---	---	---	---
---	---	---	---
---	---	---	---
 A.R. Taylor Ltd Architectural Technologist A.R. Taylor Ltd 7 Greenway, Nuneaton Warwickshire CV11 6NL tel: 024 7638 6997 enquiries@taylordesign.ltd			