



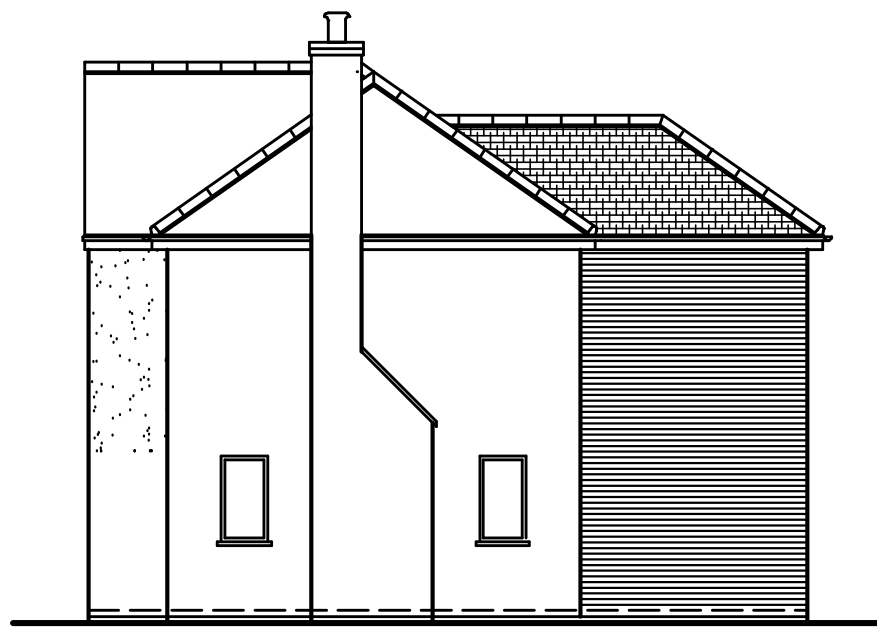


1 : 100 Side Elevation to No 54




1 : 100 Rear Elevation

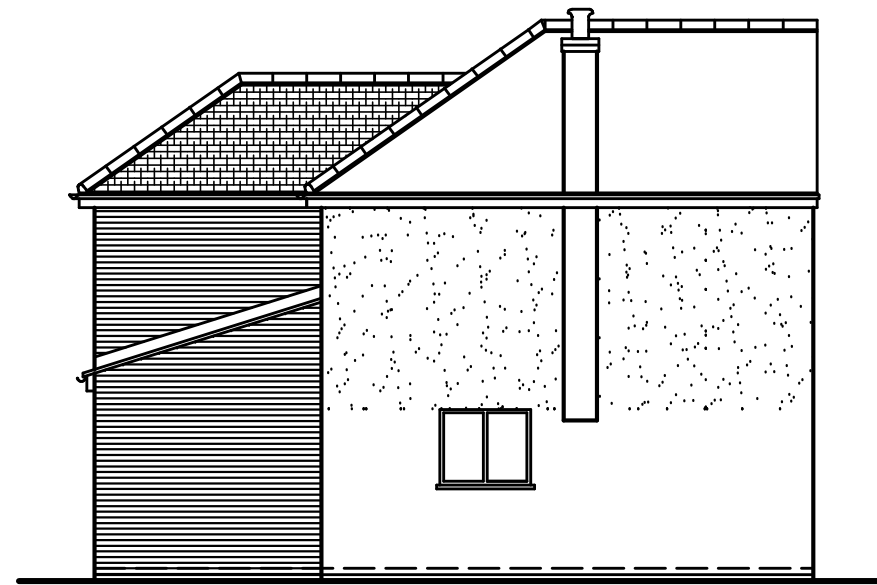

1 : 100 Side Elevation to No 56

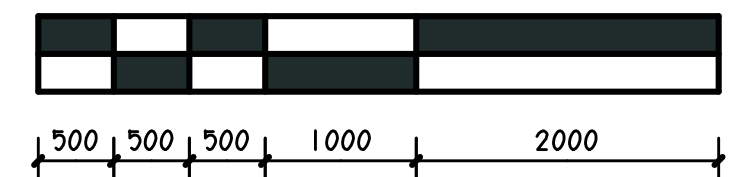


1 : 100 Scale Bar

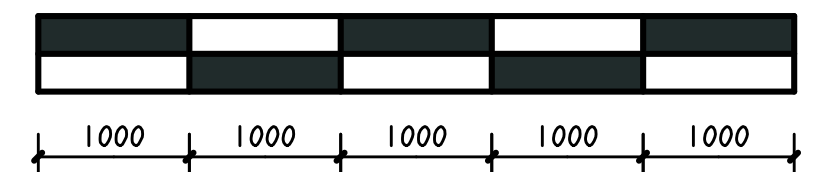


1 : 50 Scale Bar

**Disclaimer**  
This drawing is accurate from the information that was available at the time of survey and is by no means a detailed representation. Due to the subterranean nature of storm and foul drainage, any drainage shown is an educated assessment of the drainage runs. All drainage shown to be assessed and confirmed on site before works commence.

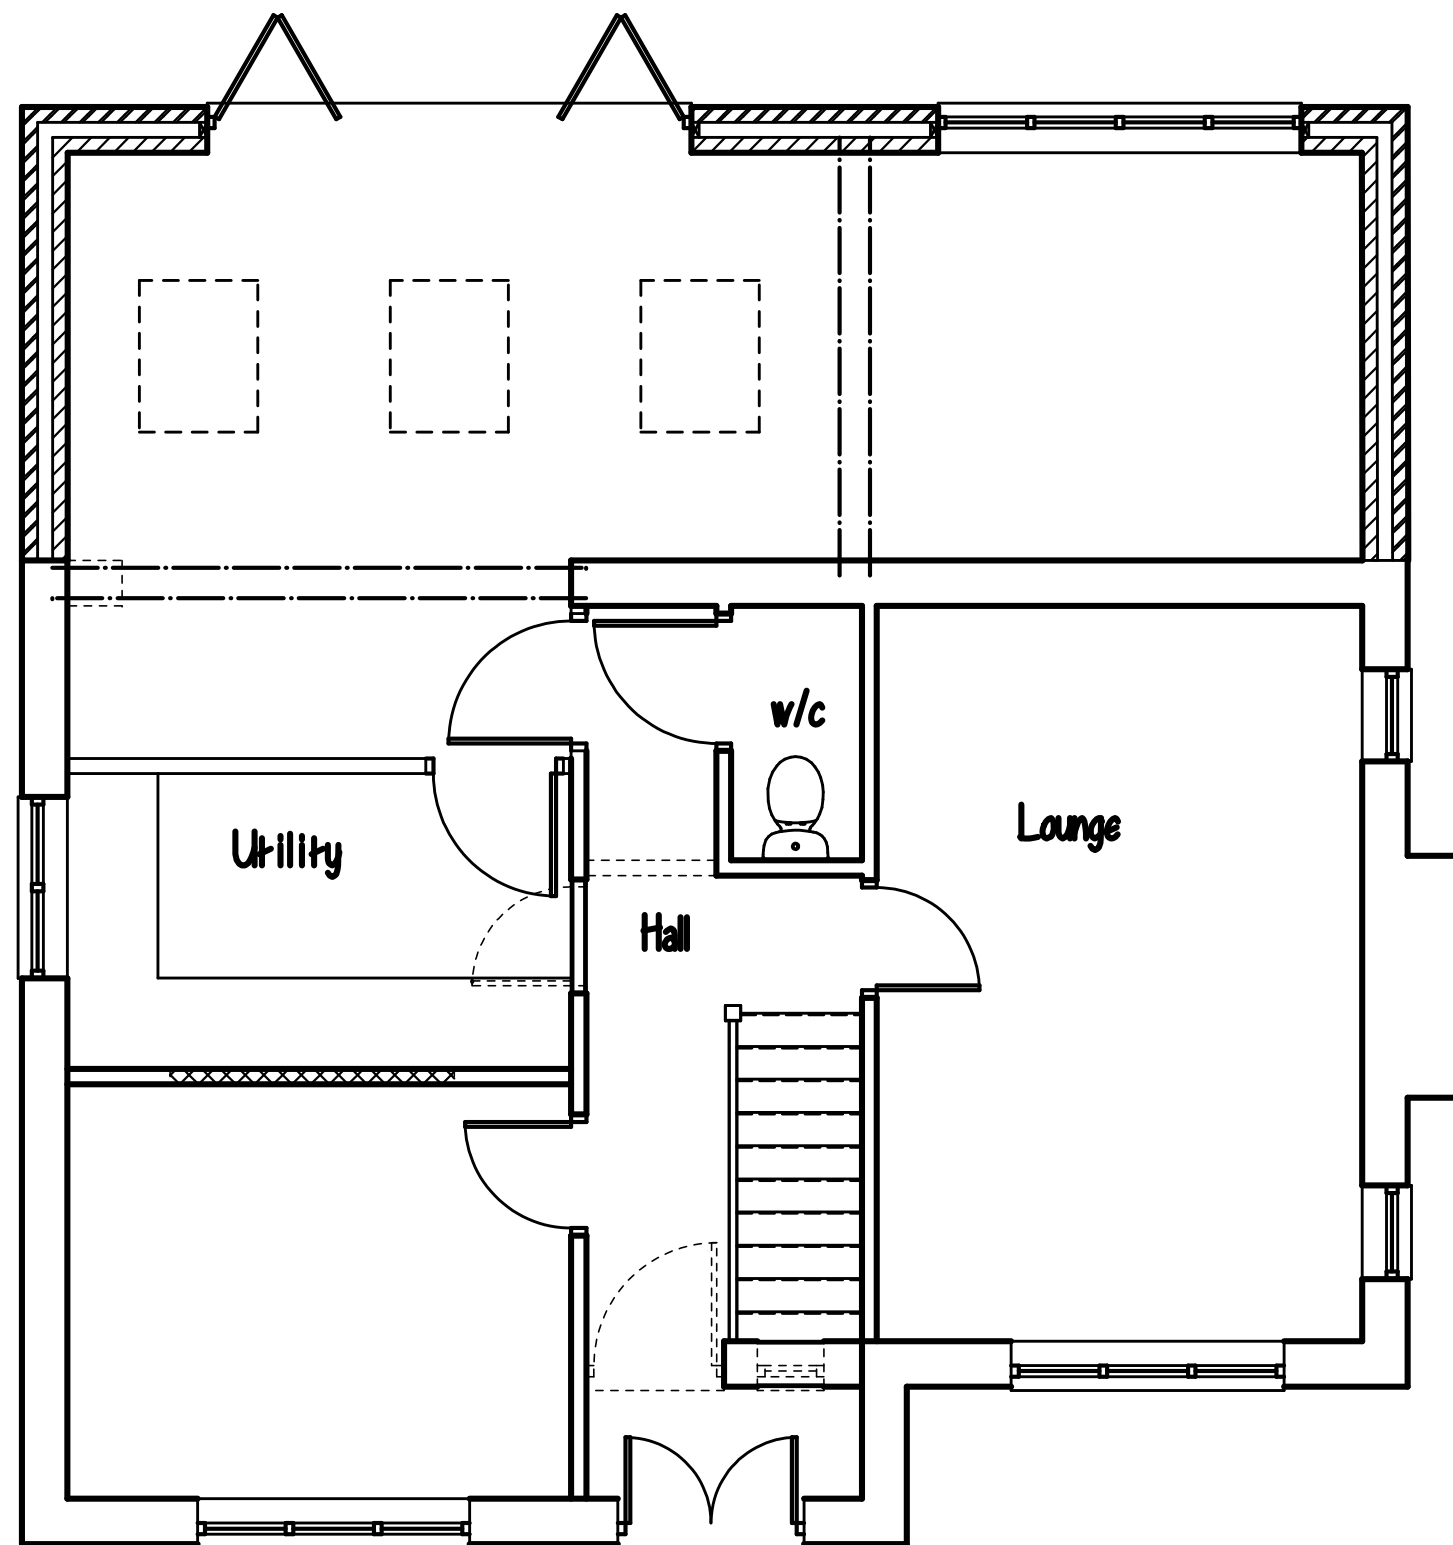

1 : 50 Ground Floor Plan

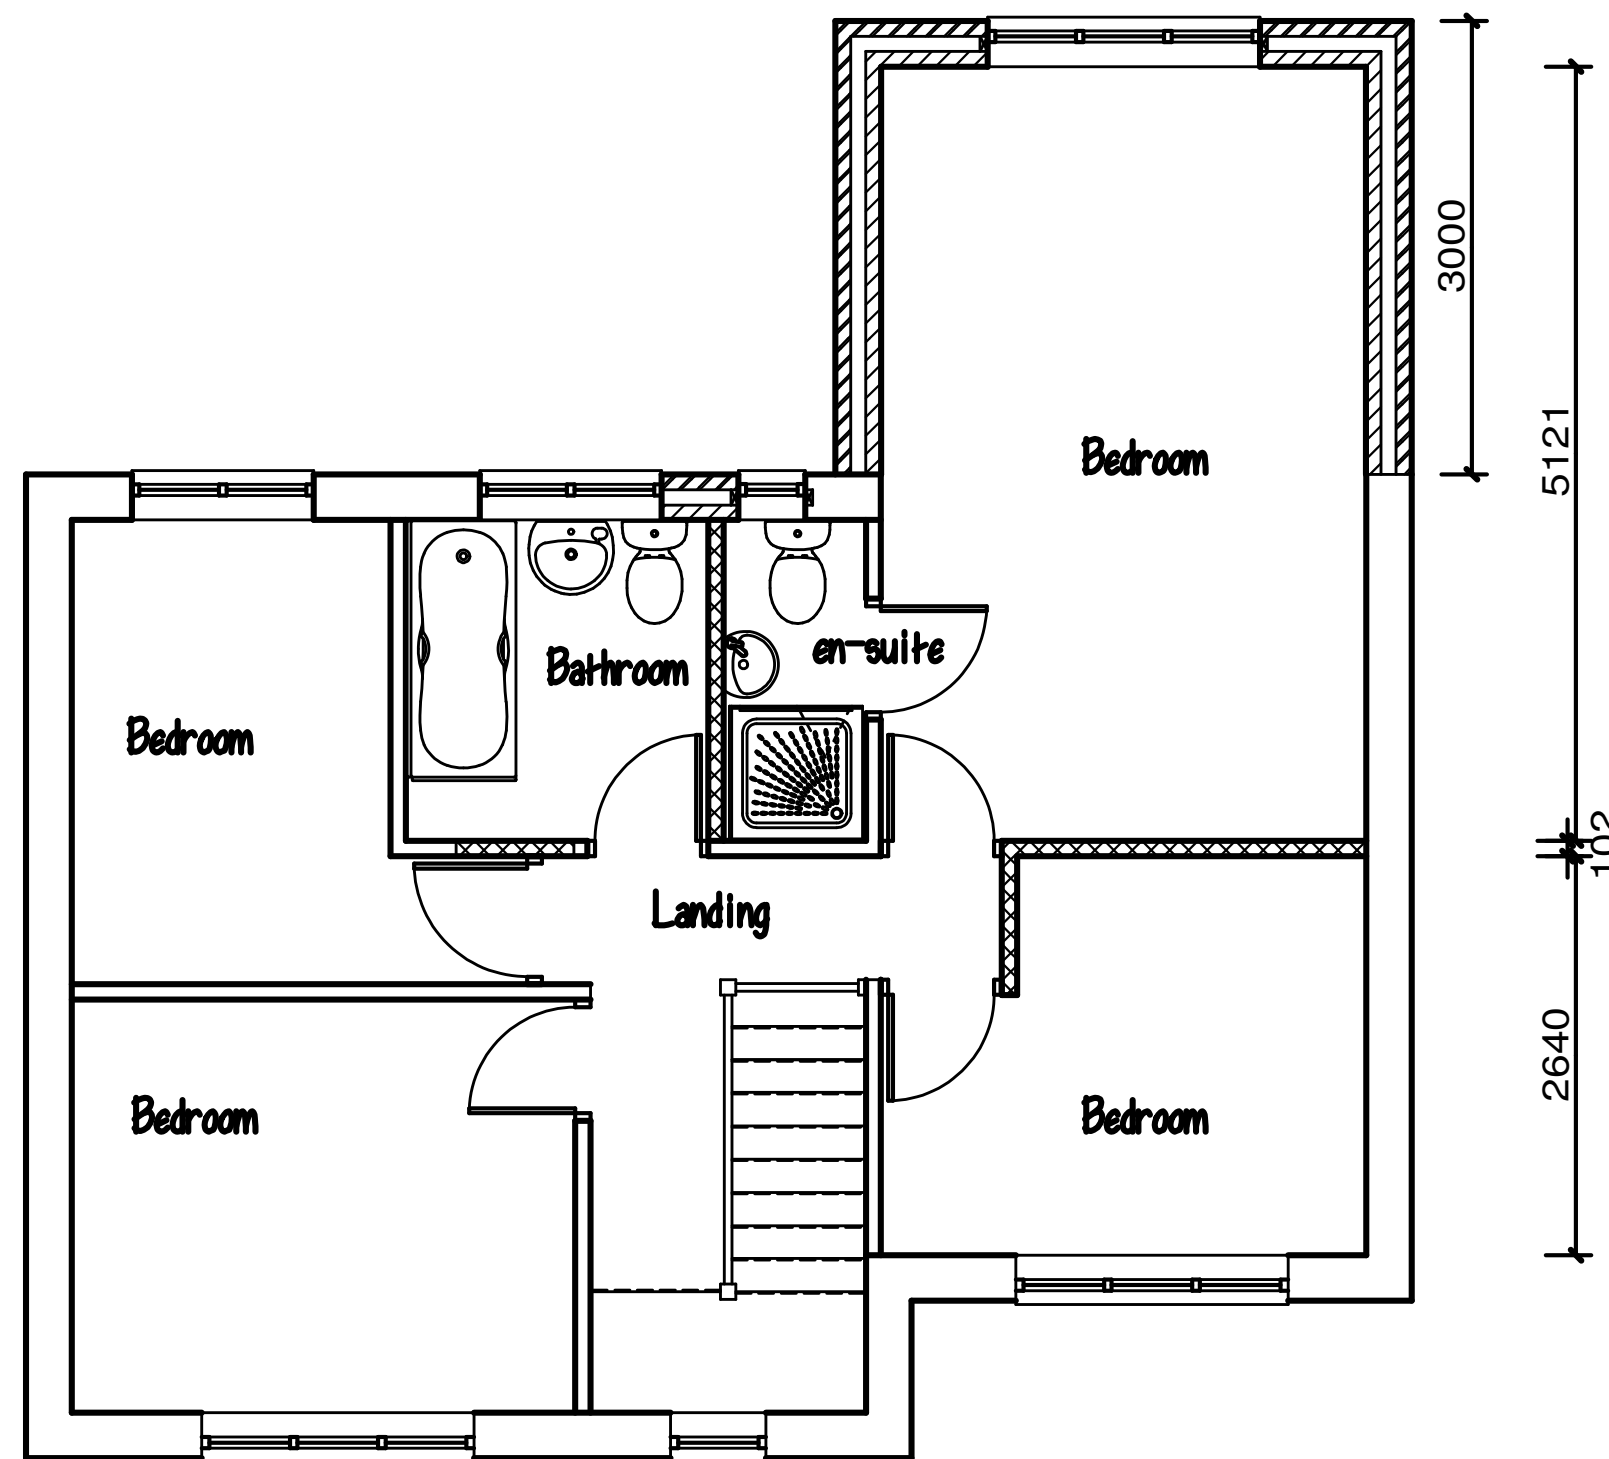

1 : 50 First Floor Plan

|   |                   |                    |                             |
|---|-------------------|--------------------|-----------------------------|
| Project<br><b>PROPOSED ALTERATIONS<br/>LAND TO REAR OF<br/>58 HILLYCROFT<br/>HINCKLEY<br/>LEICESTER LE10 0HG</b>          |                   |                    |                             |
| Client<br><b>MR GEORGE WALLIS</b>                                                                                         |                   |                    |                             |
| Drawing Title <b>AS PROPOSED<br/>TWO STOREY DWELLING</b>                                                                  |                   |                    |                             |
| Drawing No<br><b>1398-101</b>                                                                                             | Revision          |                    |                             |
| Scale<br>1:50 @ A2<br>1:100 @ A4                                                                                          | Page Size<br>A2   |                    |                             |
| Drawn by<br>CETN   | Checked by<br>RMT | Date<br>16/07/2025 | Stage<br>plans & elevations |
| ---   | ---               | ---/---/---        | ---                         |
| ---   | ---               | ---/---/---        | ---                         |
| ---   | ---               | ---/---/---        | ---                         |
| <b>A.R.Taylor Ltd</b><br>7 Greenway, Nuneaton<br>Warwickshire CV11 6NL<br>tel: 024 7636 6997<br>enquiries@taylordesignltd |                   |                    |                             |