


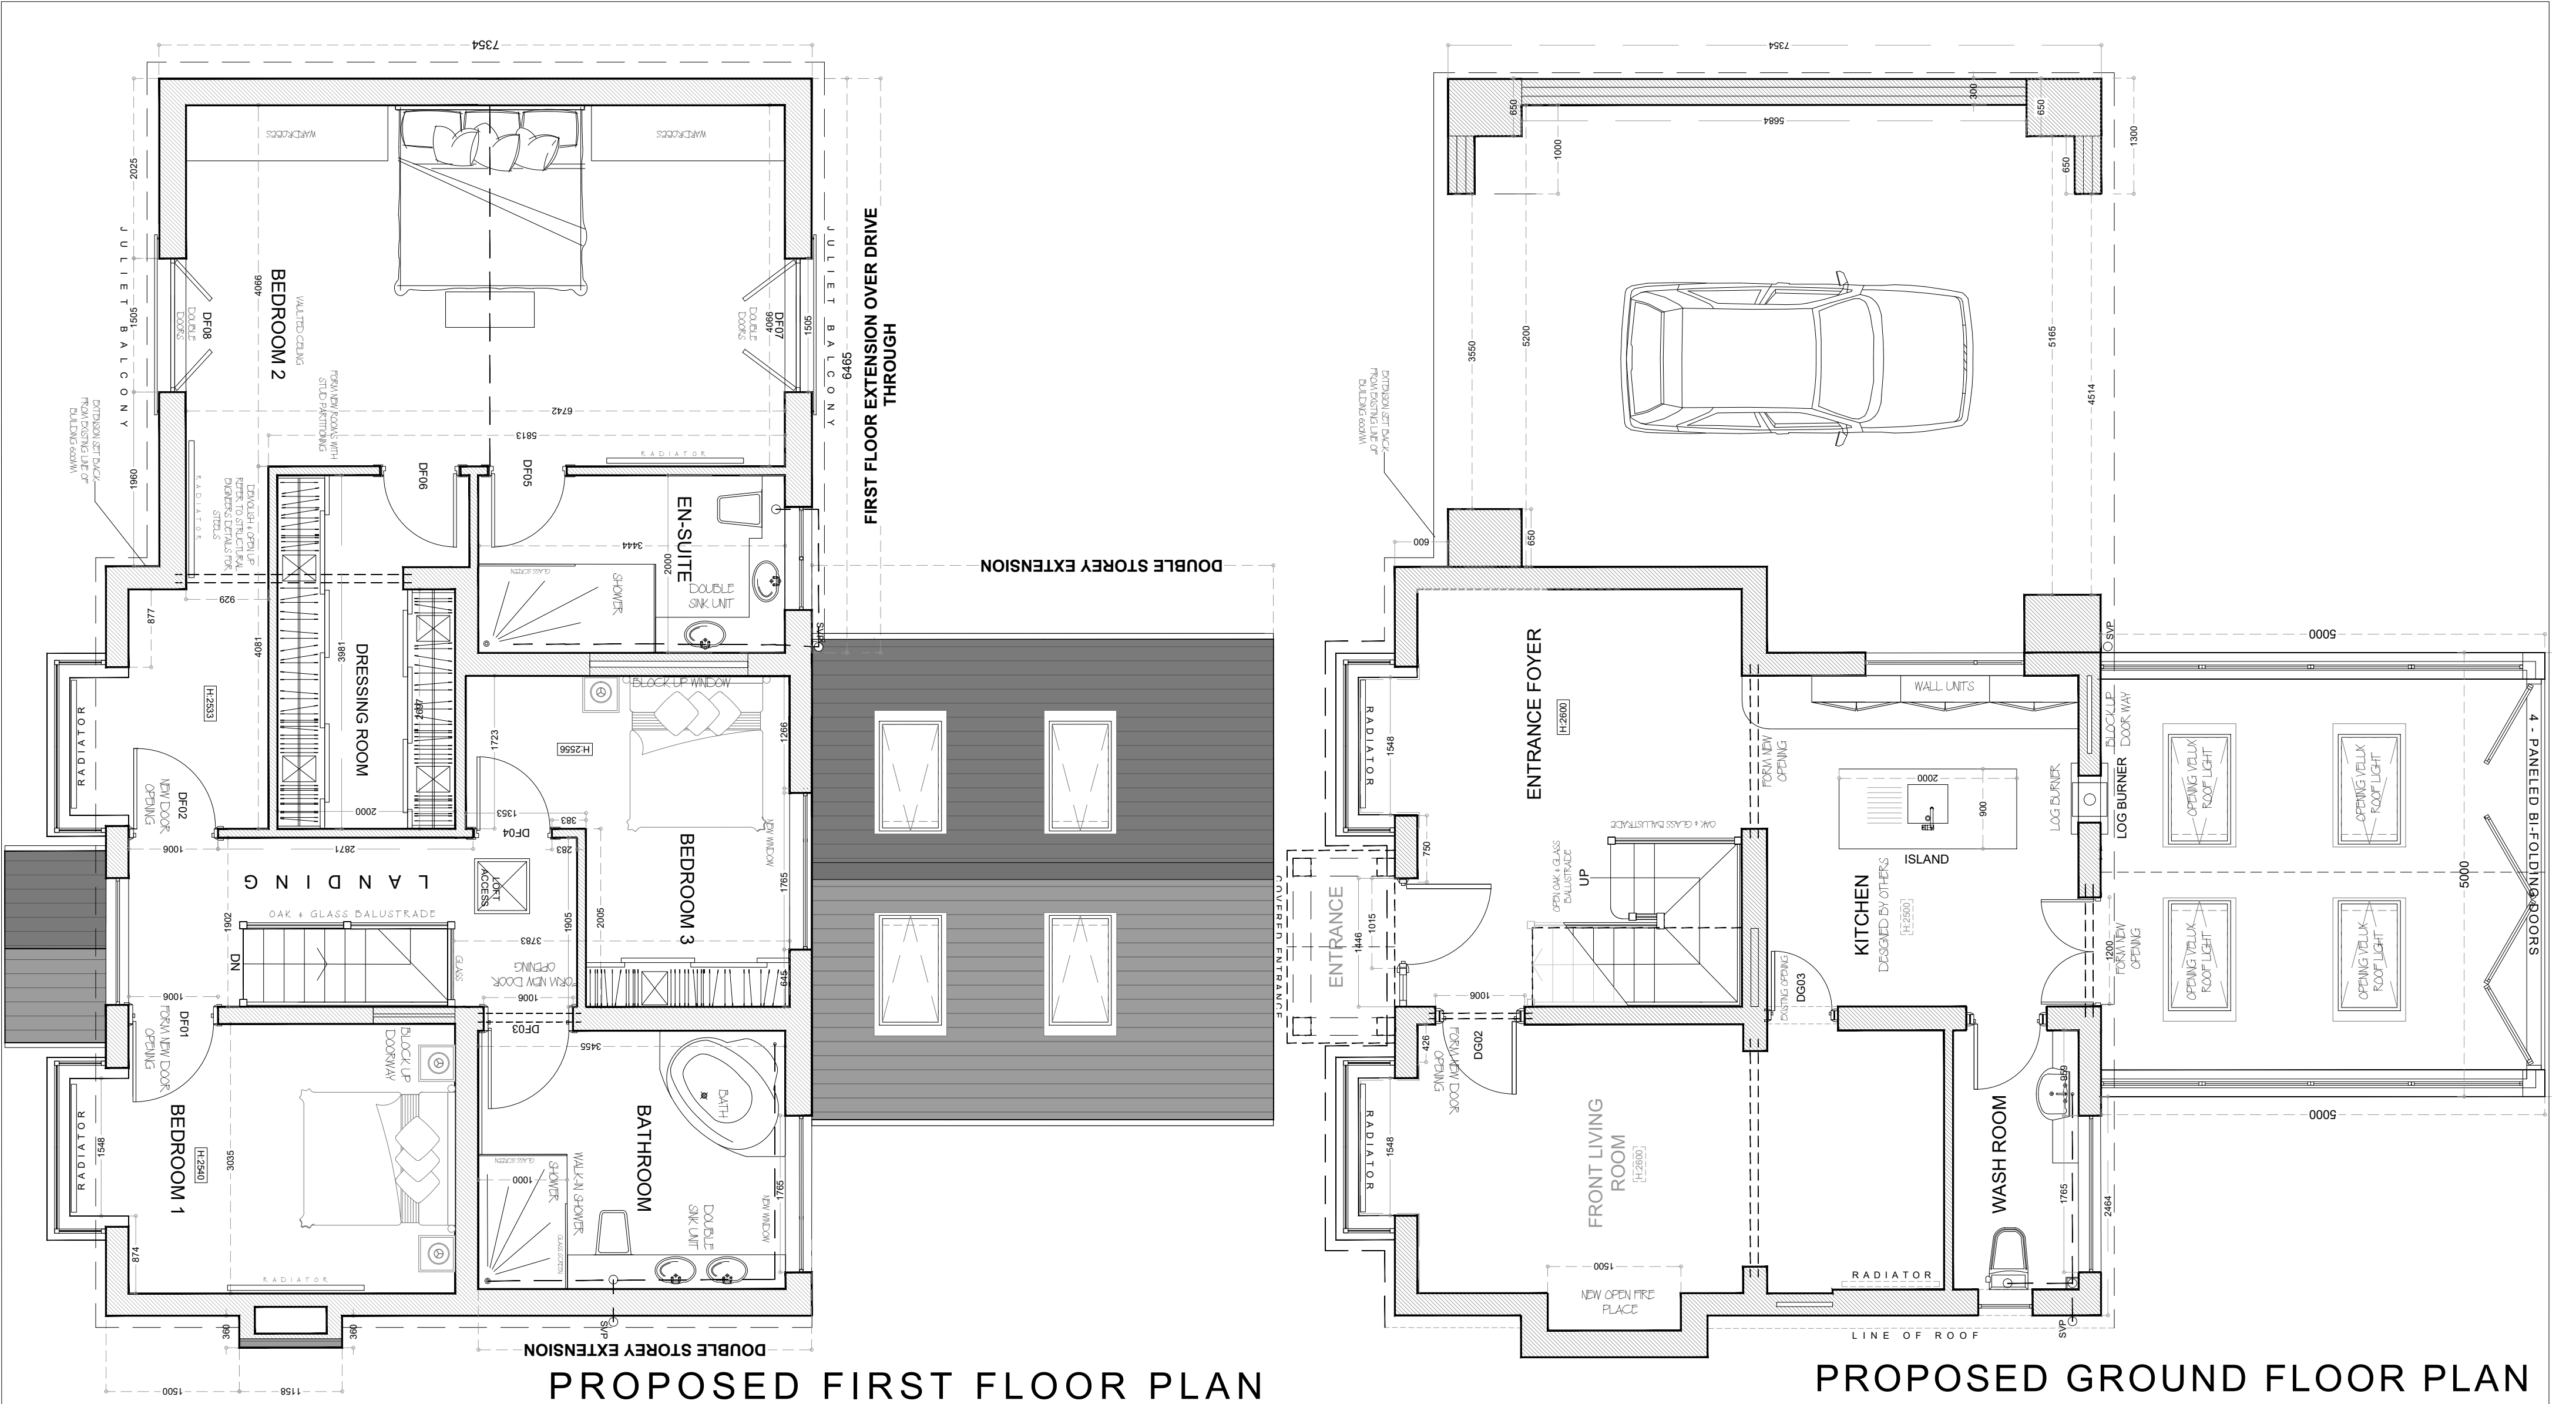

NOTE: All dimensions must be checked on site and not scaled from drawing. This drawing is for discussion purposes only and is subject to fire officer and building regulation approvals being obtained.

© All Copyrights Rosh Design. No reproduction of these drawings are permitted under copyright law.

These drawings remain the property of Rosh Design and must not be shared with any third party unless authorized by a director of Rosh Design.

REVISIONS							
Revision	Date	Description	Rev by	Revision	Date	Description	Rev by

Client	Mr & Mrs Jones				
Job	Ashleigh, Merrylees Road, Thornton LE67 1AP				
Date	08/04/25			Date: 17/06/25	
Scale	1:50@A2				
Drawn by	SJH	Approved by	**	Revision	A

Dwg No.	DJ2023/05
Dwg Title:	Proposed Ground / First Floor Plans
© Copyright	

