

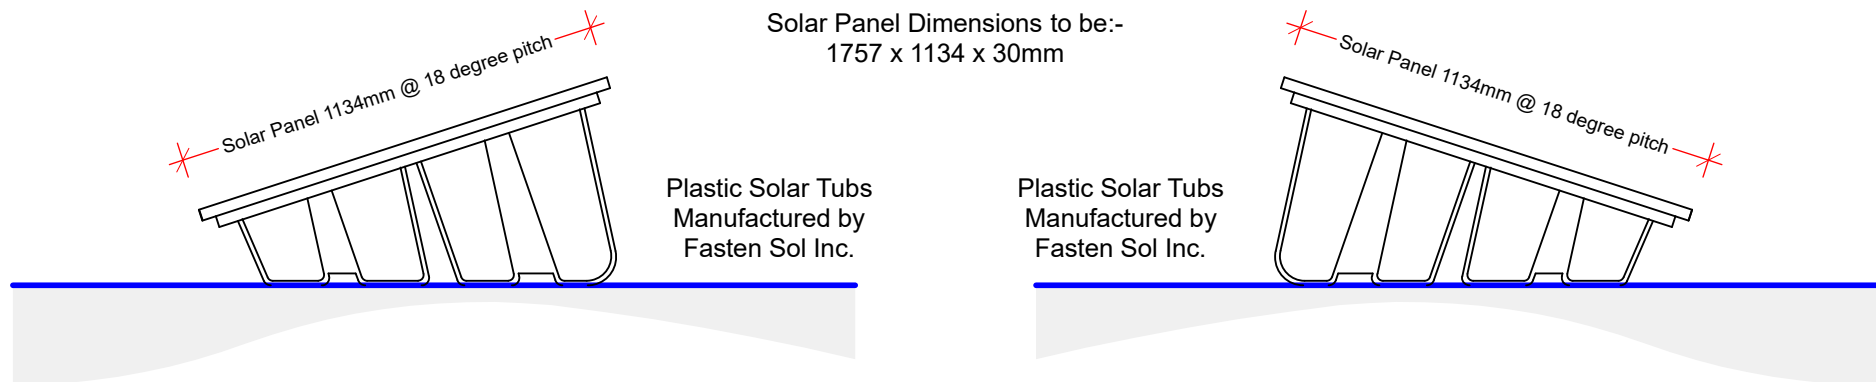


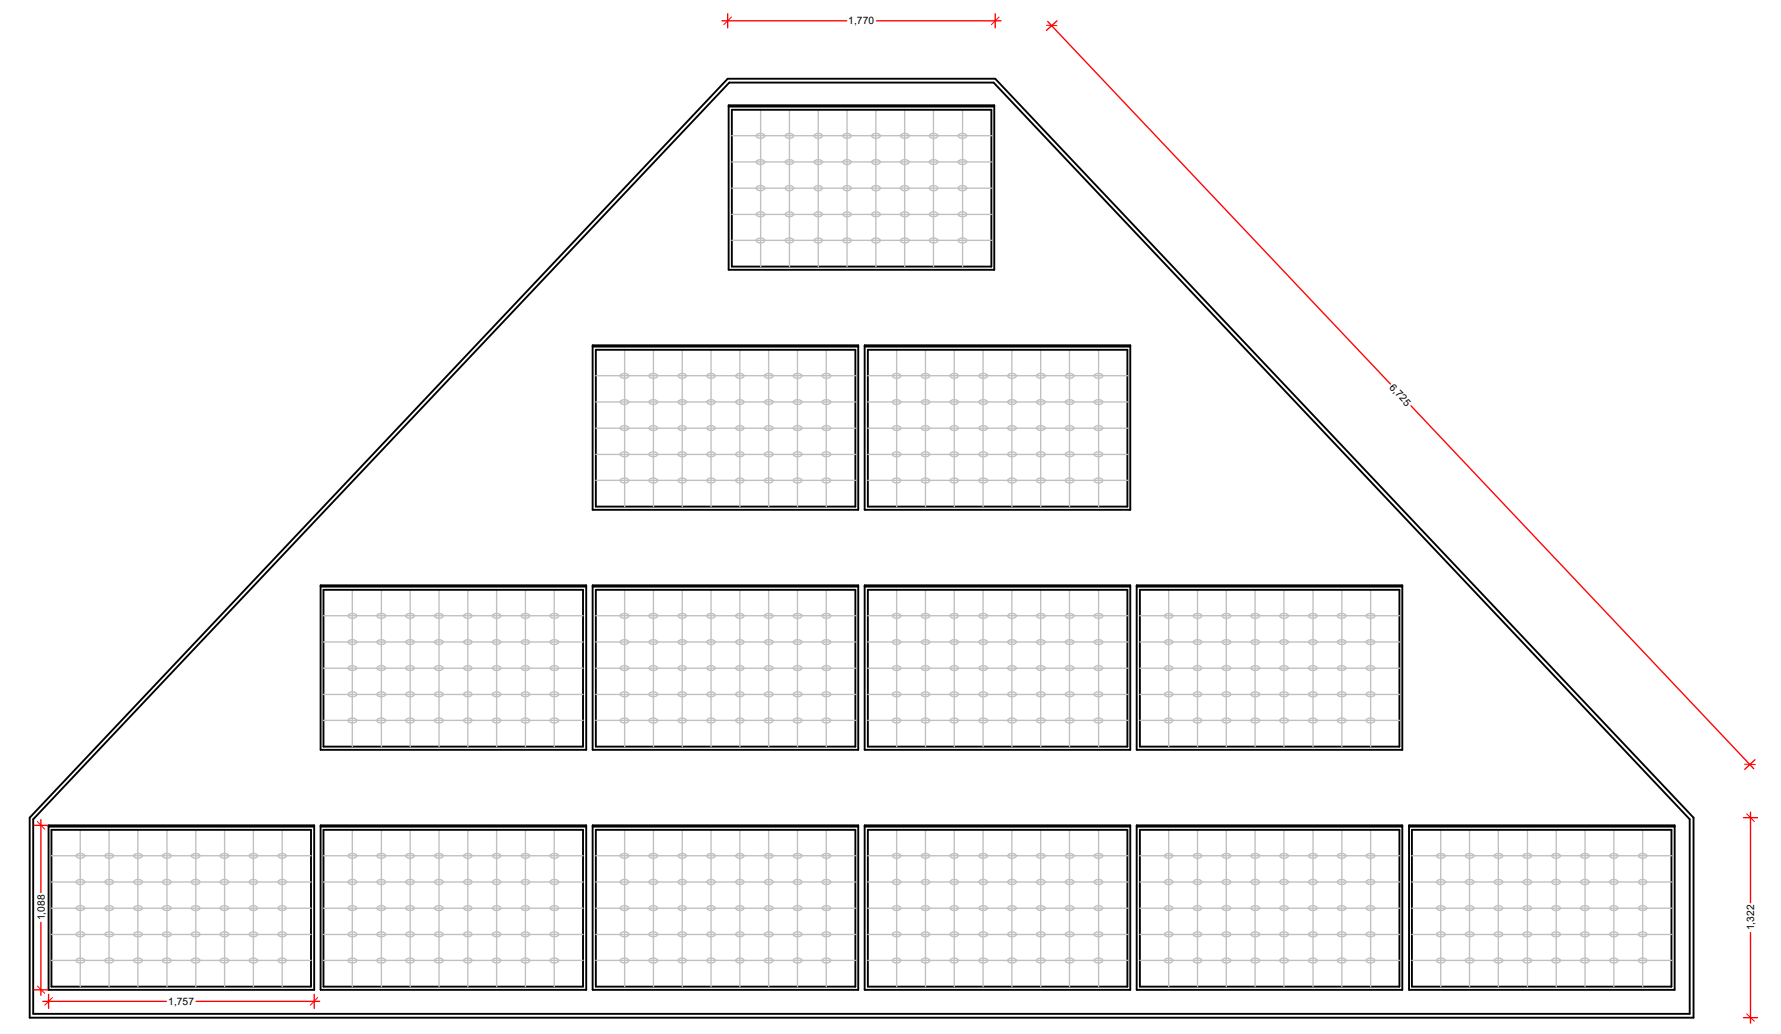


Side Elevation (East)
1:20

Side Elevation (West)
1:20

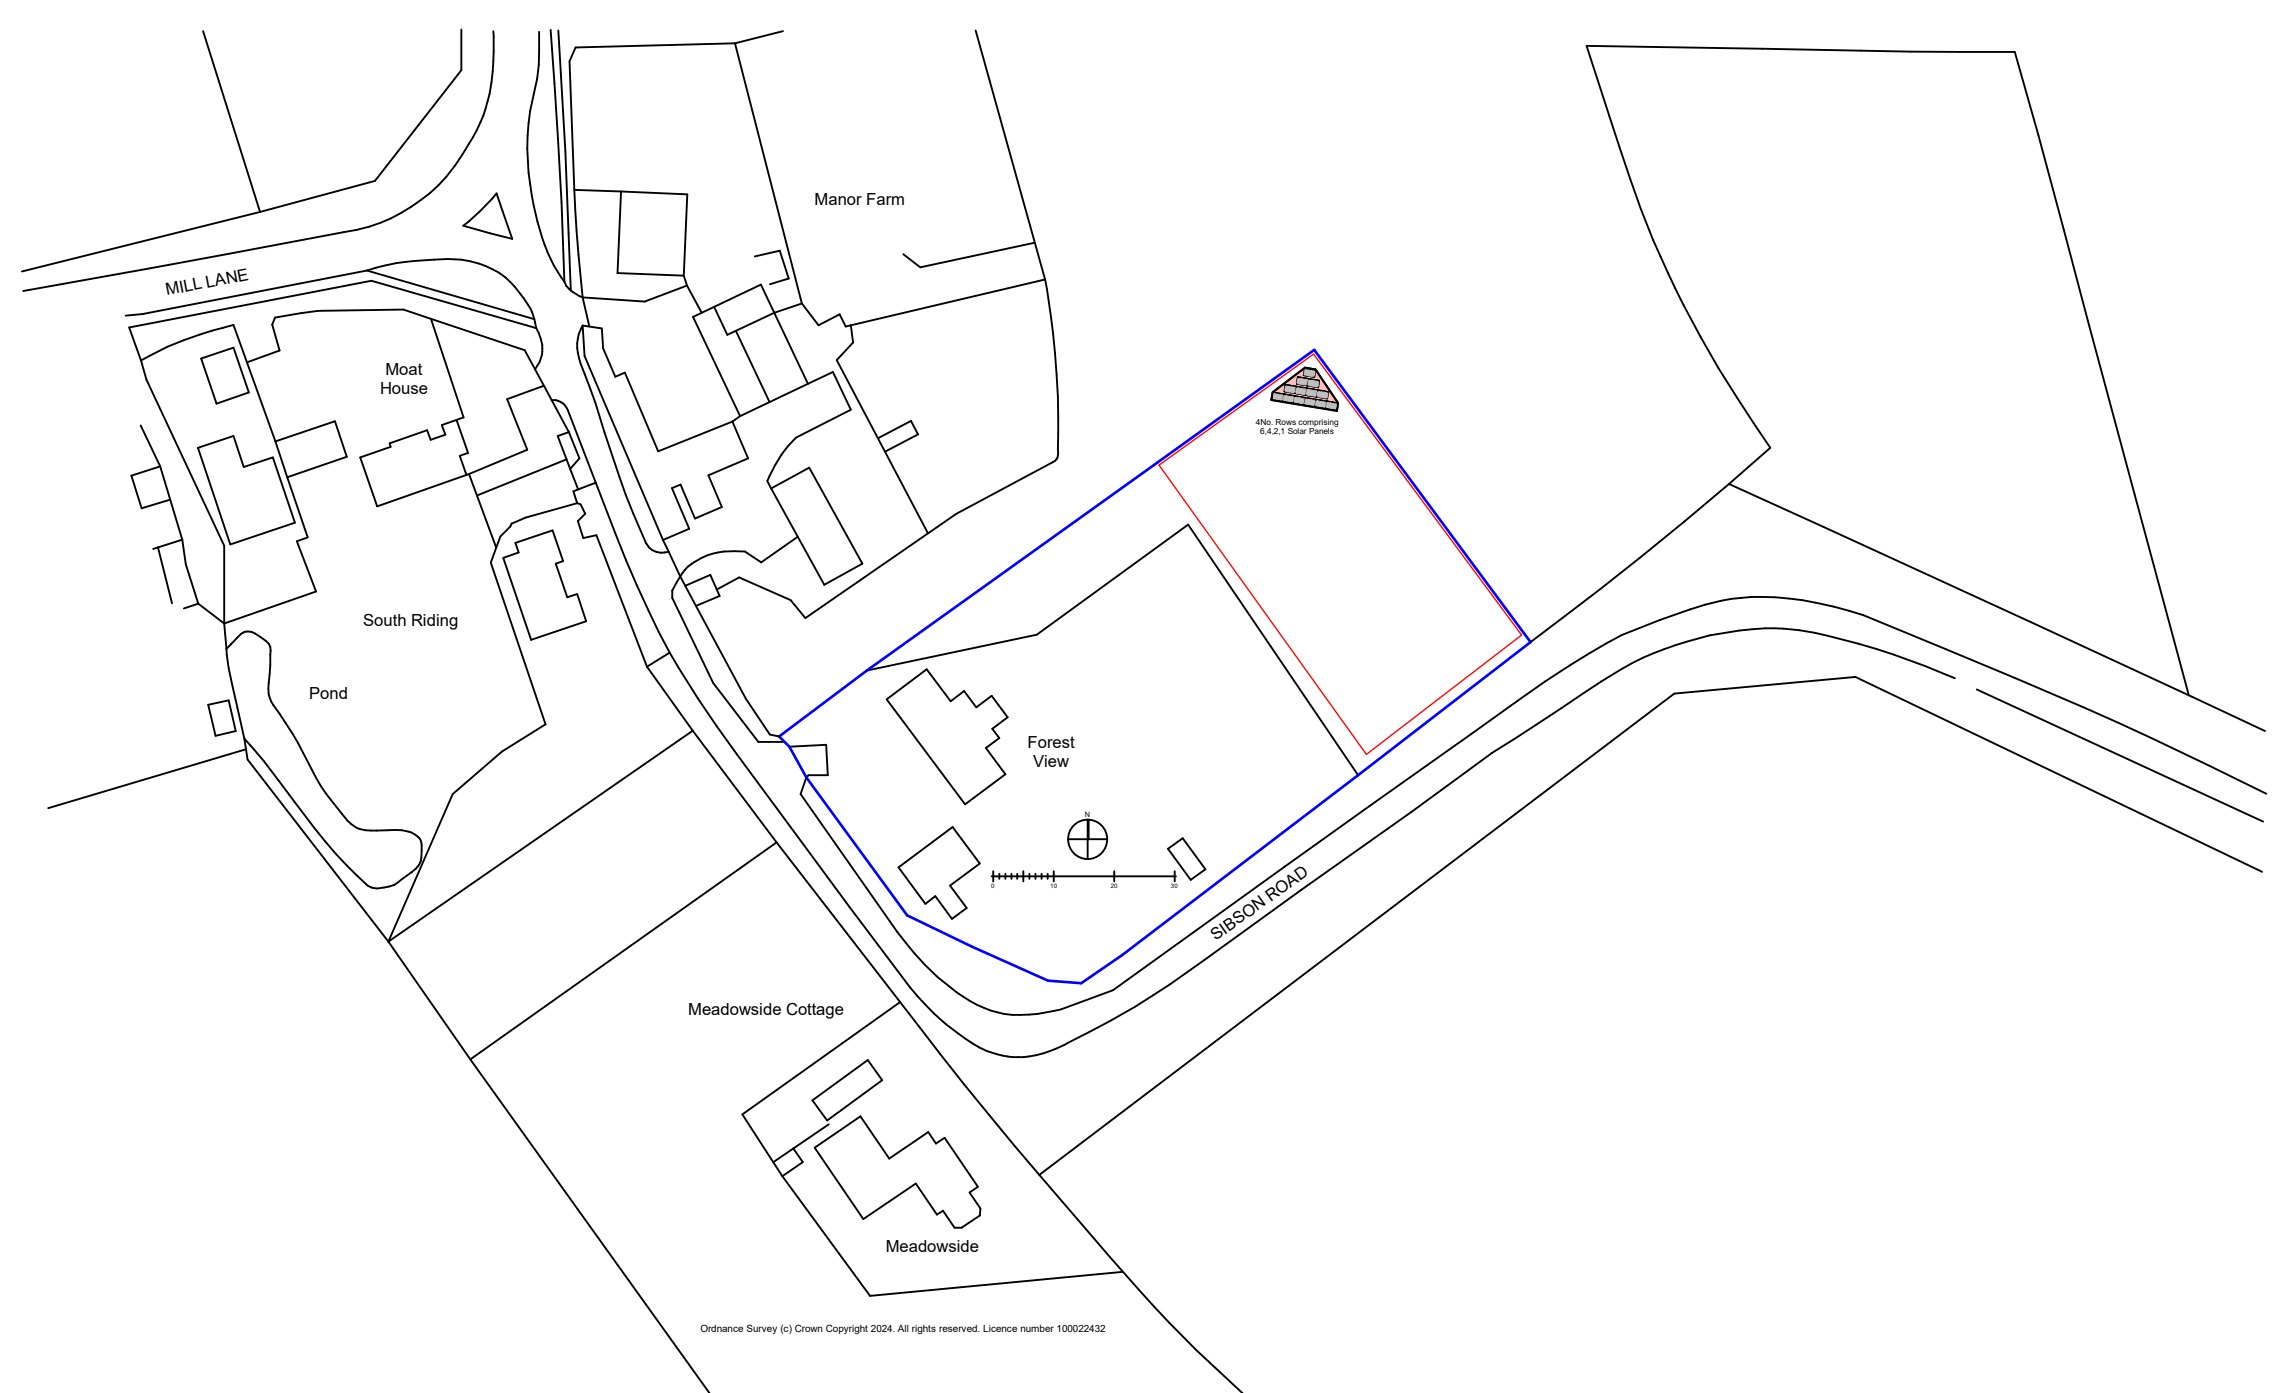


Proposed Solar Array Layout Plan
1:100

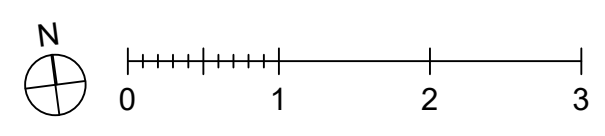

13No. 1757 x 1134 x 30mm Panels
mounted on Plastic Solar Tub by
Fasten Sol Inc

Base to be reclaimed bark base laid
over weedproof membrane. Edging
to be 25mm exterior grade timber

 

Proposed Solar Array South Elevation
1:100



Proposed Solar Array North Elevation
1:100



DRAWING MAY BE SCALED FOR PLANNING PURPOSES ONLY.
COPYRIGHT REMAINS PROPERTY OF THE DRAWING ROOM (ARCHITECTS) LTD.
NO COPIES OF DRAWING TO BE TAKEN WITHOUT PERMISSION.

PERMISSION IS NOT GRANTED FOR THESE PLANS TO BE USED FOR THE
PURPOSES OF OBTAINING BUILDING QUOTATIONS UNTIL RELEVANT
APPROVALS HAVE BEEN GRANTED BY LOCAL AUTHORITY

IT IS THE RESPONSIBILITY OF THE CLIENT TO CHECK THAT THE PLAN DOES
NOT CONTRAVENE OR AFFECT COVENANTS OR ENCROACH ANY
BOUNDARIES. IT IS NOT THE RESPONSIBILITY OF THE DRAWING ROOM
(ARCHITECTS) LTD TO CHECK ANY MATTERS RELATING TO LAND TITLE OR
POSITIONS OF PUBLIC DRAINAGE.

IT IS THE RESPONSIBILITY OF THE CLIENT TO ENSURE THAT ANY ISSUES
RELATING TO THE PARTY WALL ACT ARE IMPLEMENTED AT THE RELEVANT
STAGES

IT IS THE NOT RESPONSIBILITY OF THE DRAWING ROOM (ARCHITECTS) LTD
TO ADMINISTER ANY AGREEMENTS WITH OTHER STATUTORY BODIES ie.
SEVERN TRENT WATER LTD etc. LOCATION OF DRAINAGE (WHERE SHOWN) &
INVERT LEVELS ARE TO BE VERIFIED PRIOR TO COMMENCEMENT OF
BUILDING WORKS. NO RESPONSIBILITY IS ACCEPTED FOR THE POSITIONING
OF ANY BELOW GROUND DRAINAGE.

Proposed 13 Ground Mounted Solar Panels at:- Forest View Sibson Road Sheepy Magna CV9 3RE		
Dwg Title:-	Ground Mounted Solar Panel Details and Site Plans	
Date:-	December 2024	
Scale:-	1:20 1:50 1:500 1:1250	
Job Title:-	Size:-	Rev:-
4171-01	A1	9
Revision G:-Amended following LPA request (06-25)		